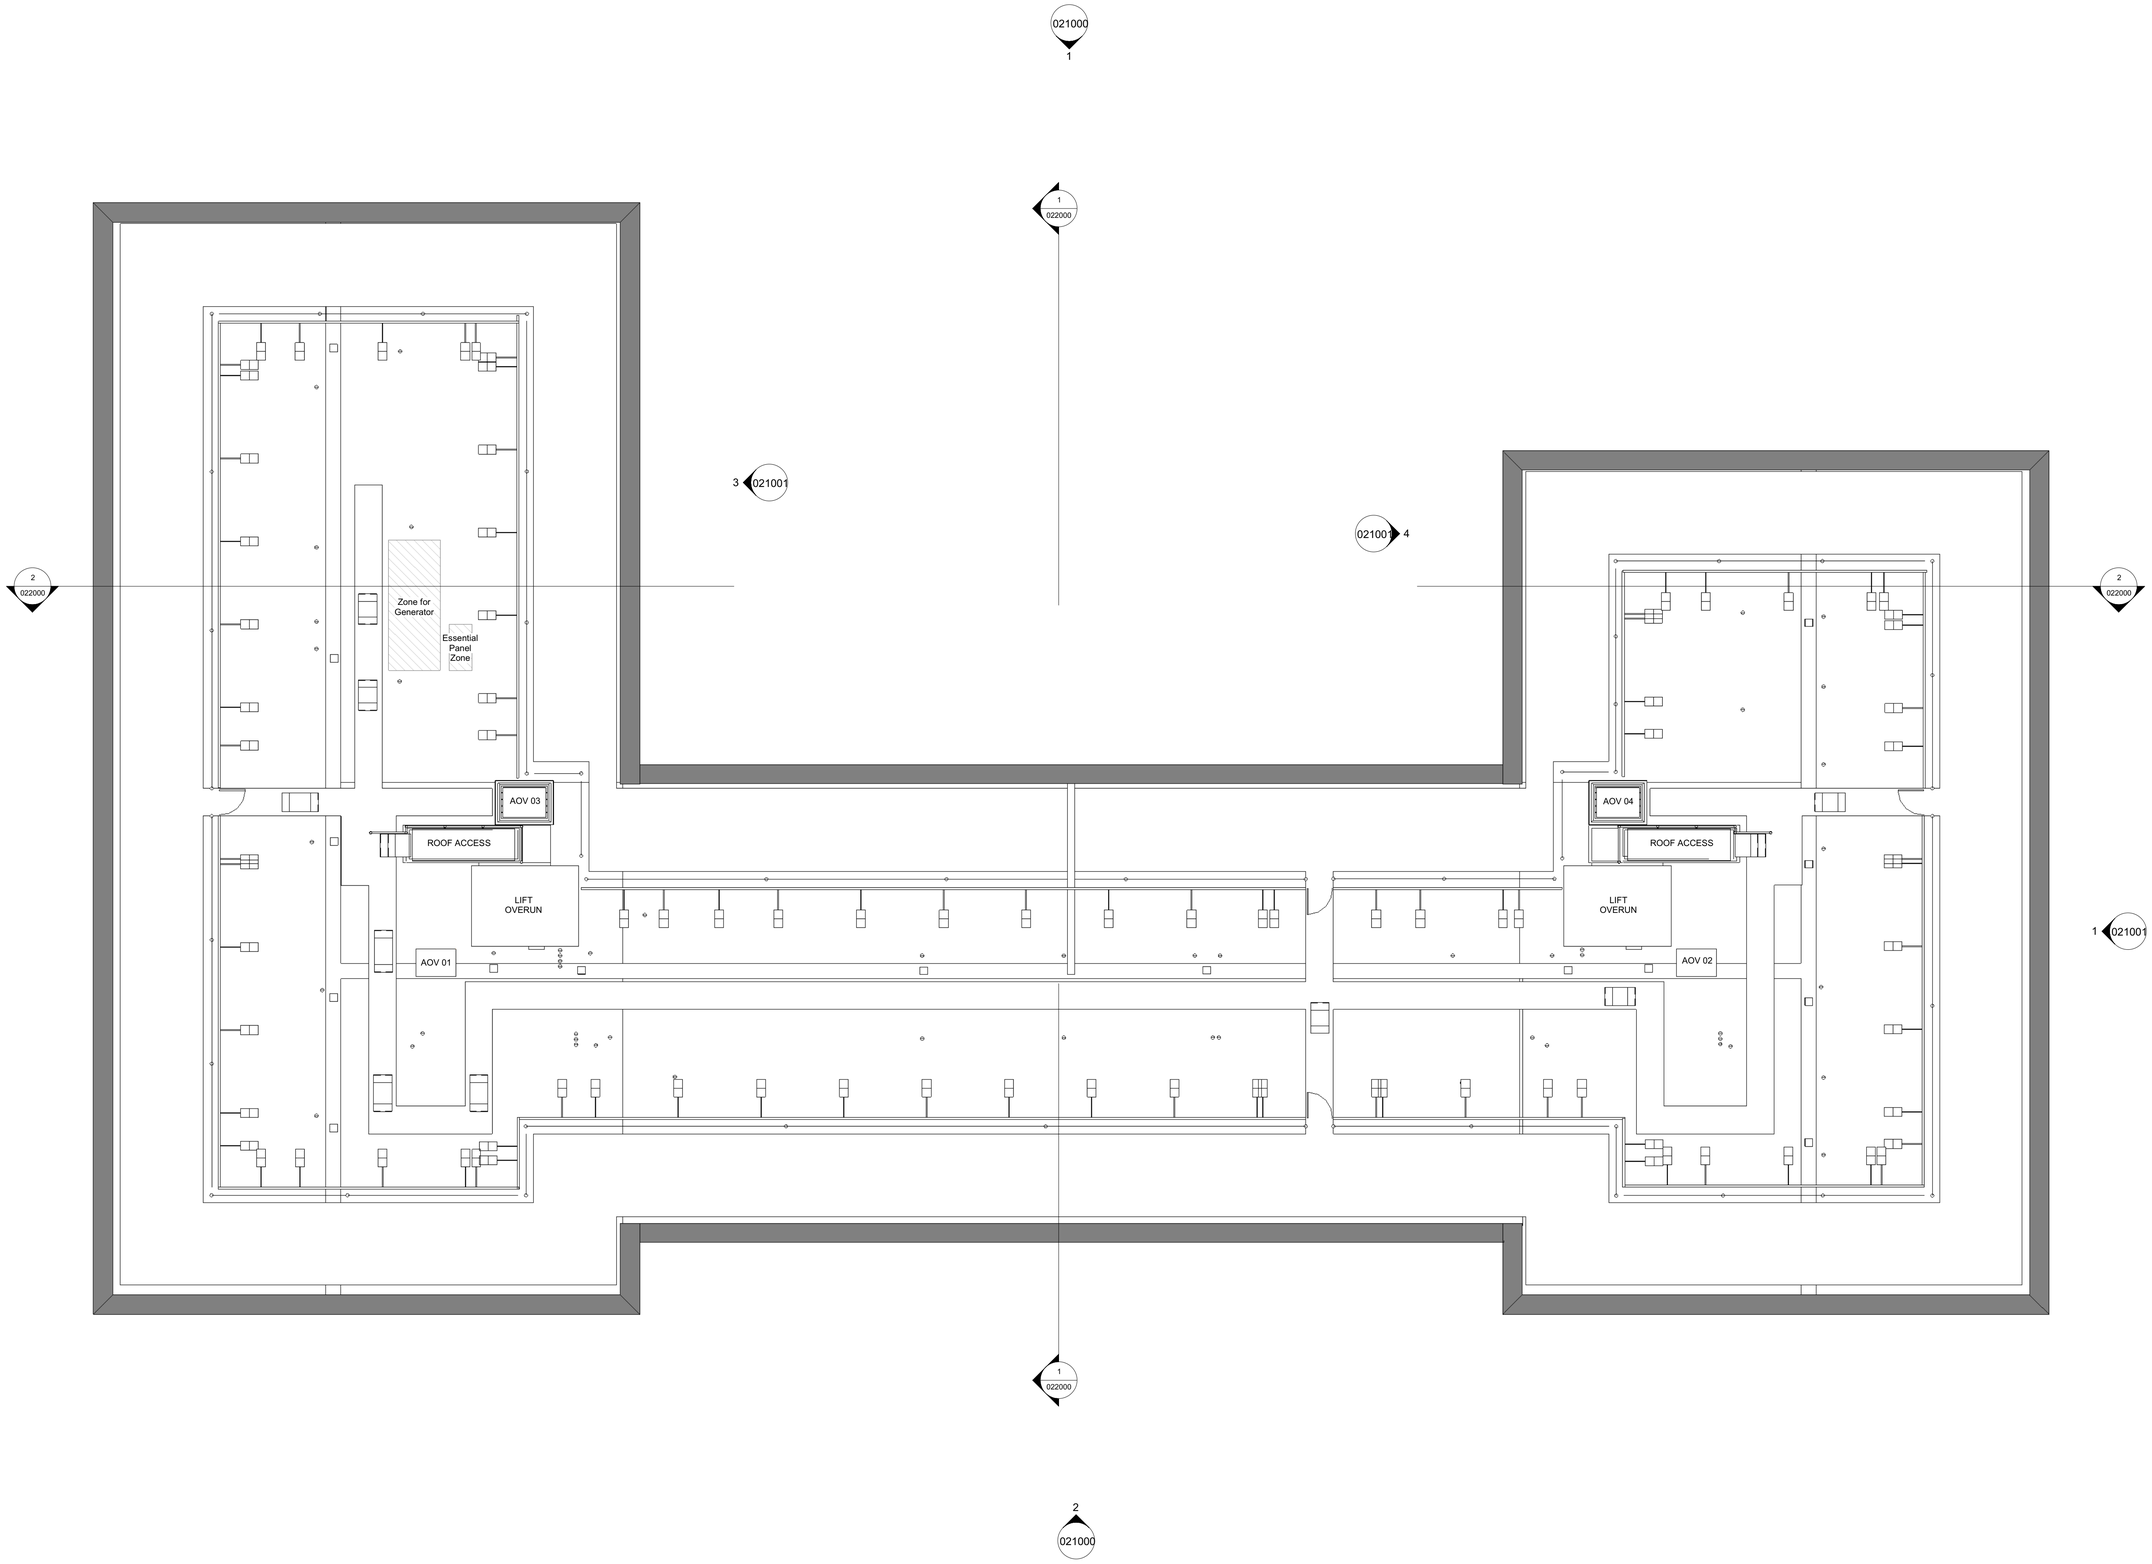

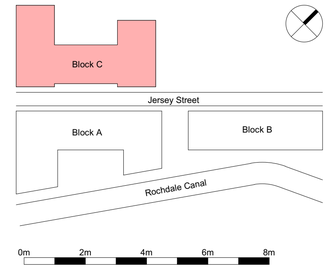

KEY:

Planning Development Boundary

***Please Note* : For all site boundary treatments refer to Landscape Architects Secification**

CDM REGULATIONS 2015. All current drawings and specifications for the project must be read in conjunction with the Designer's Hazard and Environment Assessment Record. All intellectual property rights reserved.

Designed with reference to the surveys, information and reports listed:

Rev	Date	Description	Dwn	Ckd
P03	13/02/24	Minor updates following comments from MLDC 12.02. Revisions not clouded for clarity in planning submission	CW	JA
P04	25/06/25	Section 96a planning submission. Please refer to supplimentary statement describing the changes from the approved drawings	SG	SC

Drawn	CR
Checked	JA
Date	15/01/24
Scale @ A1	1 : 100

Eliza Yard (BA10715C)

Roof Plan - Proposed

Project	Origin	Volume	Level	Type	Role	Number
EYJW -	PRP -	BC -	RF -	DR -	A -	020008

Revision **P04 -**

Status **Planning Issue -**

PRP