



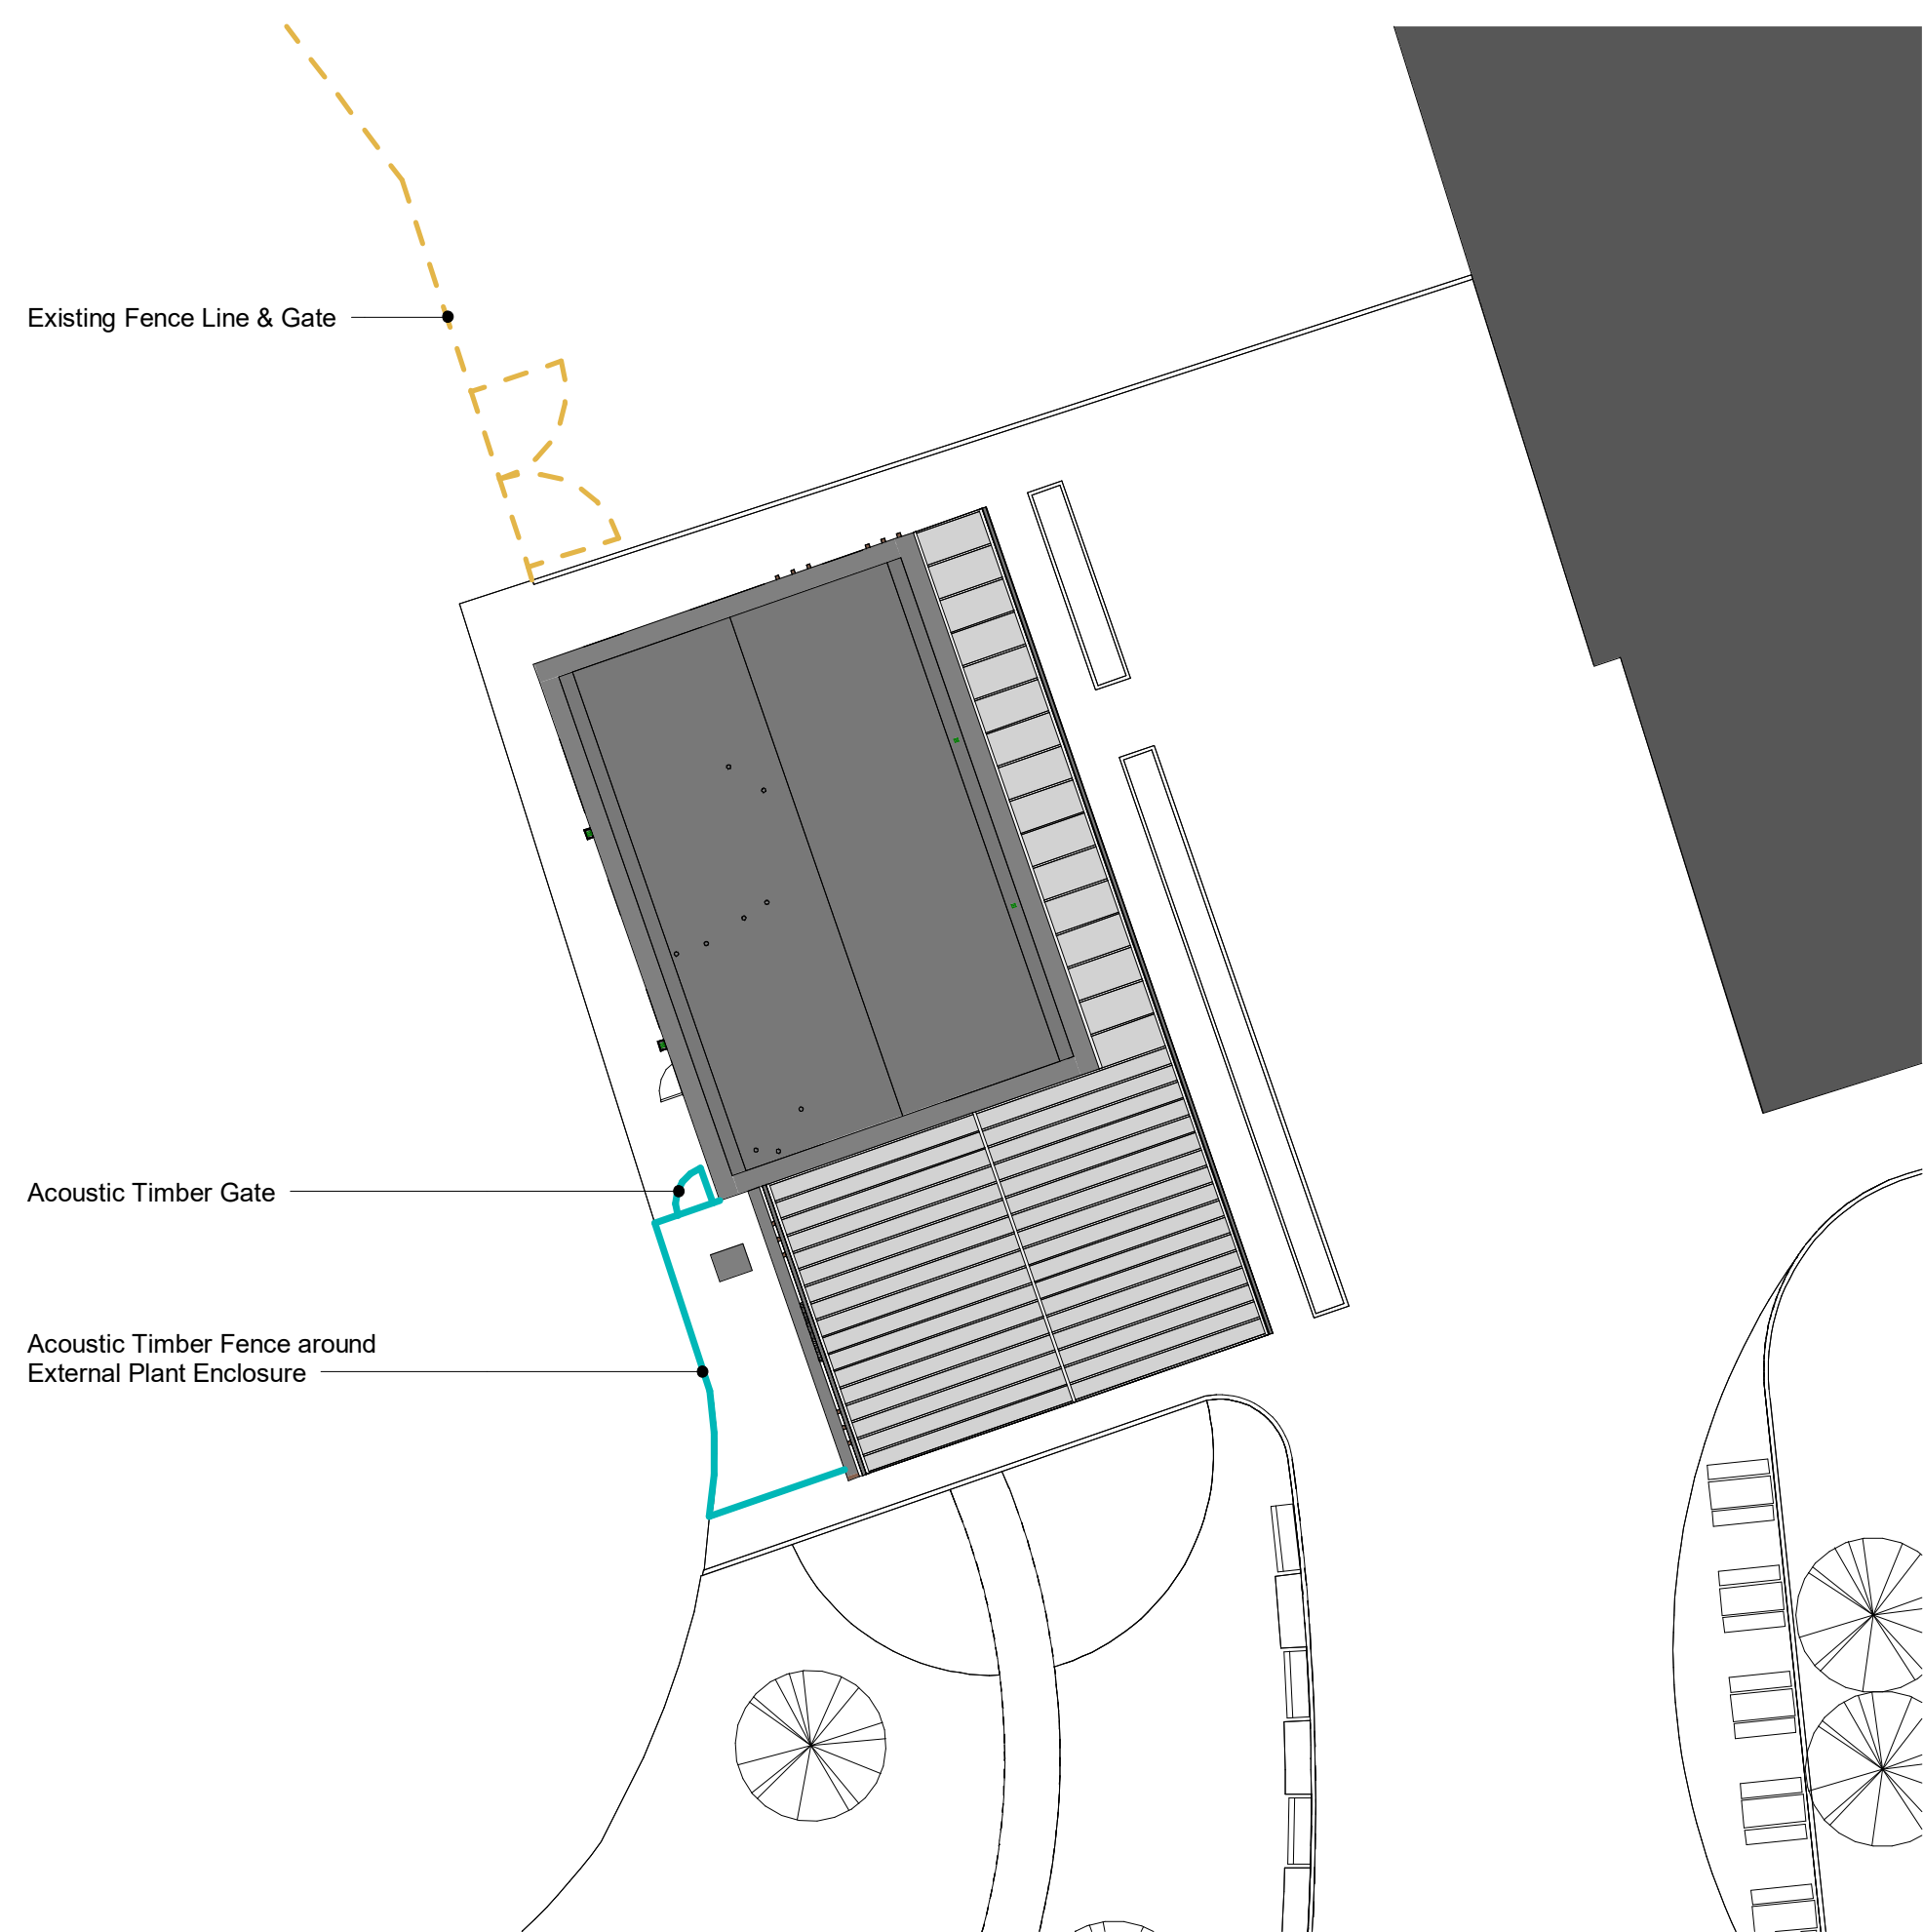


1 Proposed Acoustic Fence Plan
1:200

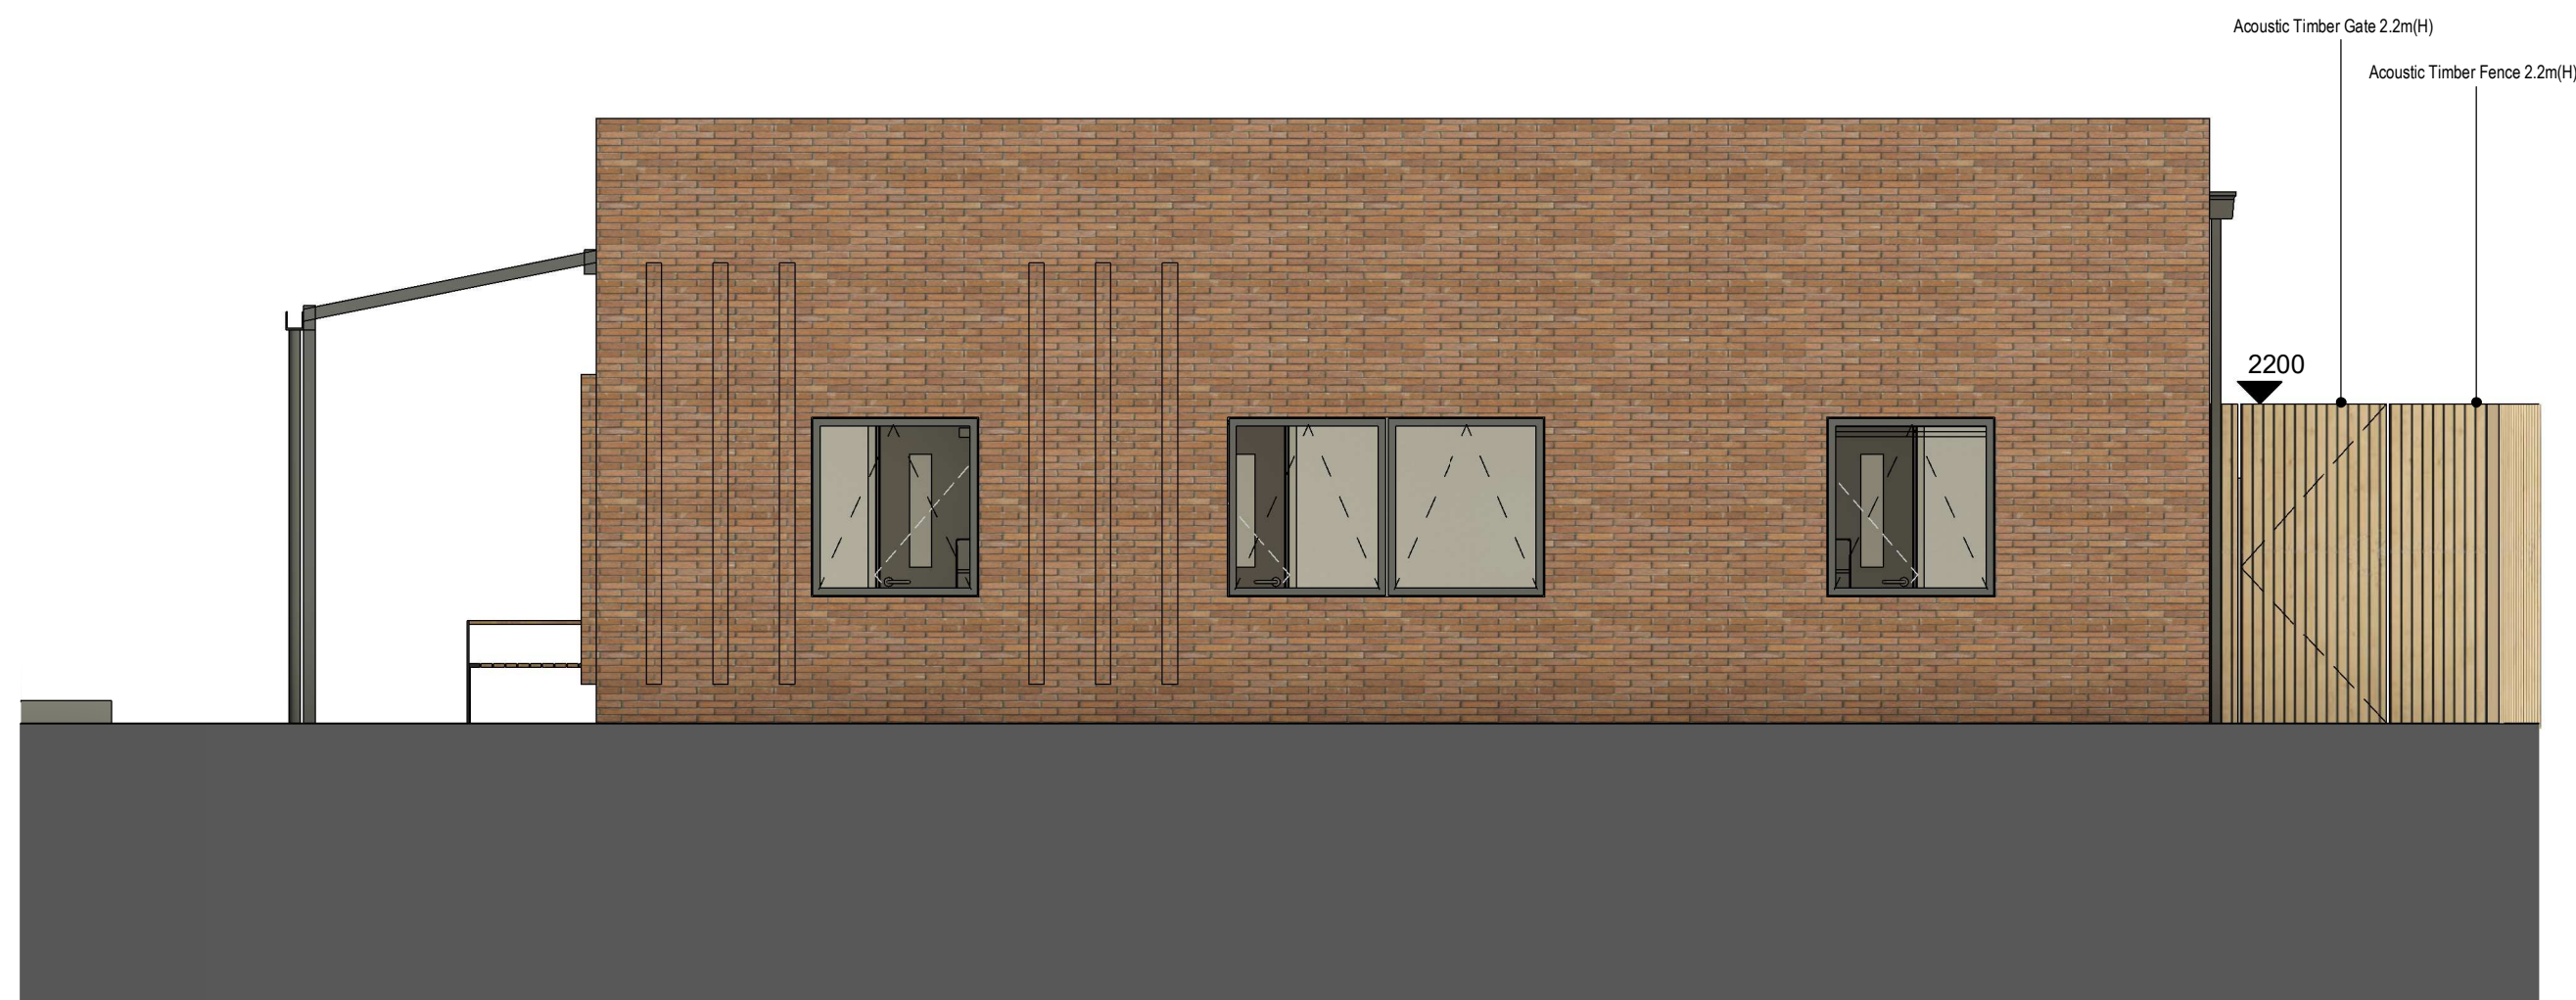

2 Acoustic Fence North Elevation
1:50 Ref Sheet: 0003



3 Acoustic Fence South Elevation
1:50 Ref Sheet: 0003

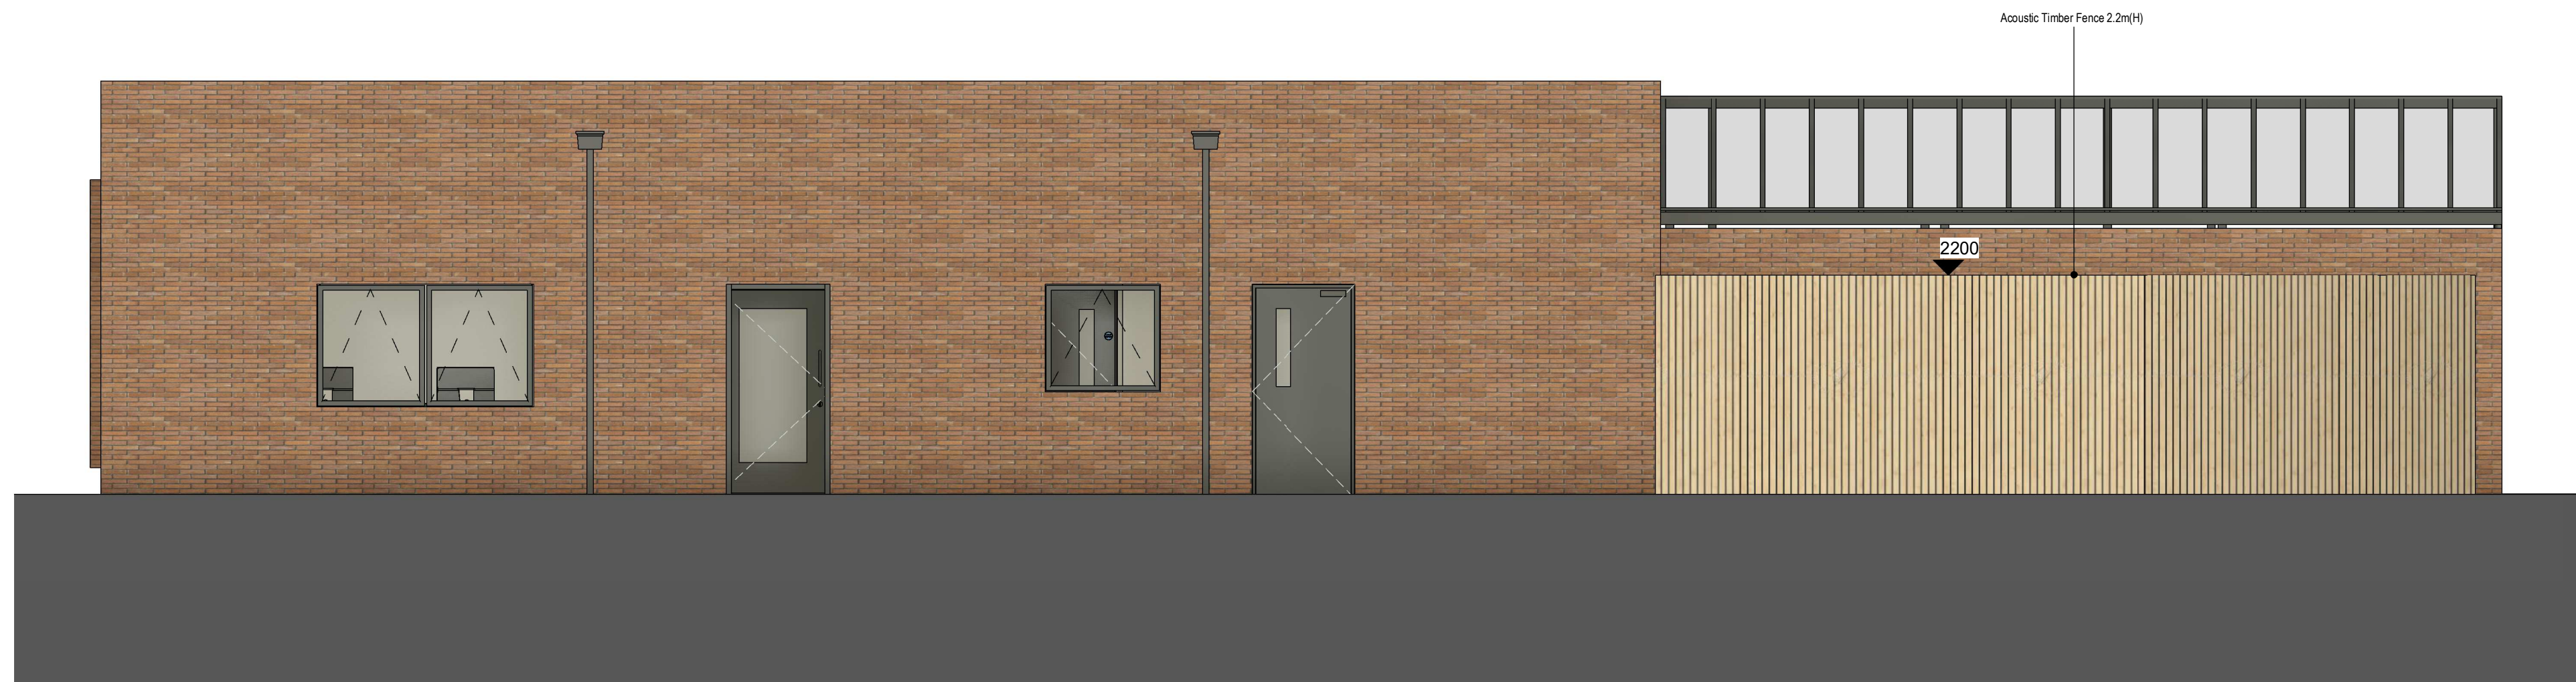

4 Acoustic Fence West Elevation
1:50 Ref Sheet: 0003