A3


This drawing to be read in conjunction with all other issued drawings and specifications.

All dimensions must be verified on site by the contractor before commencing work.

Do not Scale off this drawing.
Refer to written dimensions only.
All dimensions in millimetres unless otherwise stated.

All structural alternations other than those specifically mentioned on the ground floor form part of the contractors design portion of the contract.

PROPOSED LAYOUT

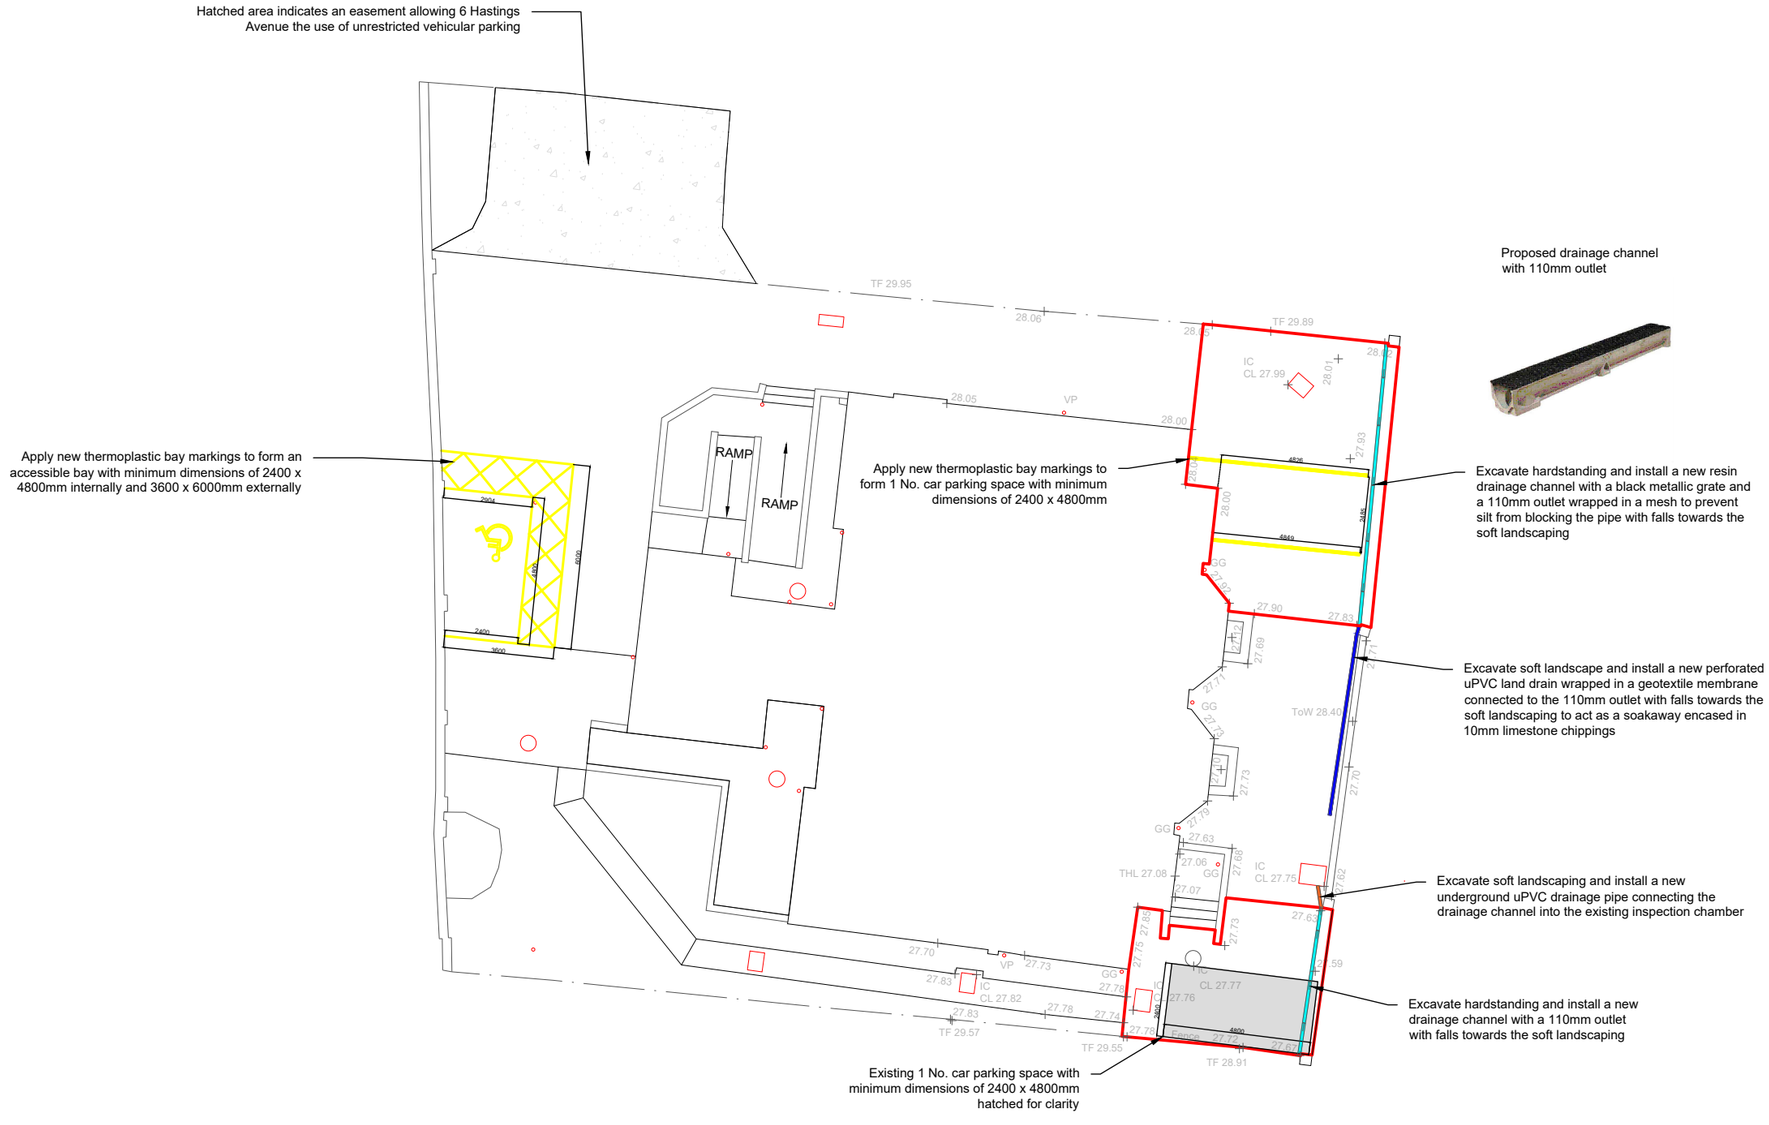

Key

- New thermoplastic bay markings
- Replace tarmacadam
- New drainage channels
- New land drain
- New uPVC underground drain

Abbreviations & Symbols

CL	Cover Level
GG	Gully Grate
IC	Inspection Cover
TF	Top of Fence
THL	Threshold Level
ToW	Top of Wall
VP	Vent Pipe
→	Drainage Fall Direction

Rev	Description	By	Date
C	Revised following comments	GY	08/04/2025
B	Revised following comments	GY	18/03/2025
A	Issue for review	GY	11/02/2025

Wilkinson Cowan Partnership
CHARTERED SURVEYORS
Office 7 First Floor
Baird House
Liverpool Innovation Park
Edge Lane
Liverpool
L7 9NJ
Tel: 0151 515 6898
www.wilcowan.com

This drawing is copyright. DO NOT SCALE from this drawing.
The contractor and any subcontractor shall verify ALL dimensions on site prior to making shop drawings or commencing manufacture.

JOB TITLE: **Creative Support - Hastings Avenue**

DRAWING TITLE: **Hard Landscaping Layout**

COMPUTER FILE	DATE	SCALE	DRAWN	CHECKED
Hastings Av	Apr 25	1:200	GY	JK

JOB NUMBER	DRAWING NO.	REVISION
L1747	013	C