
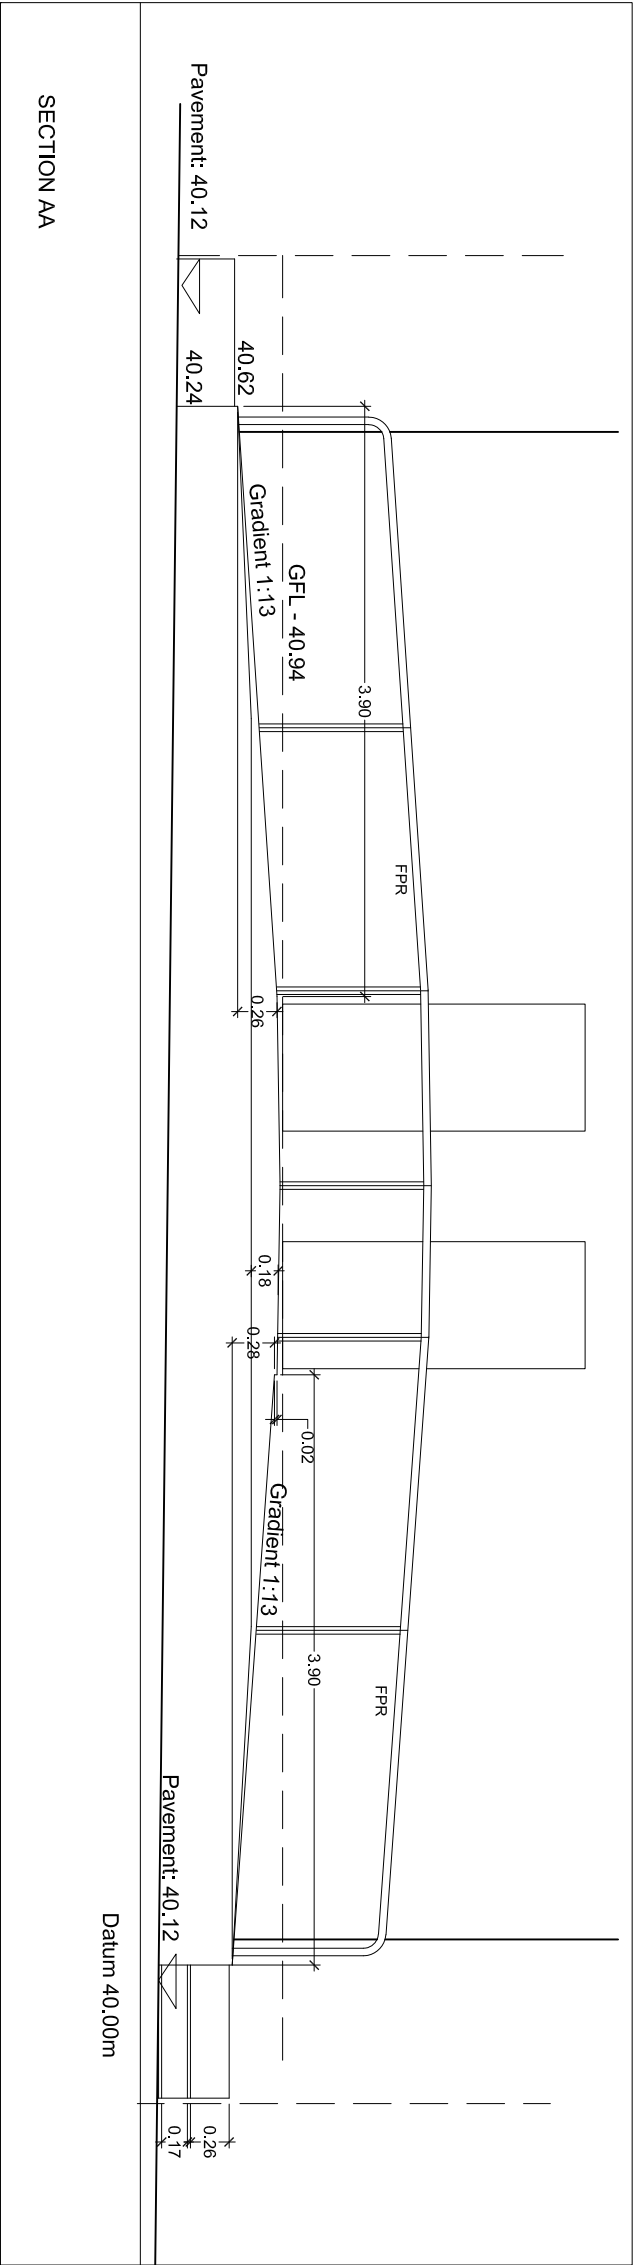
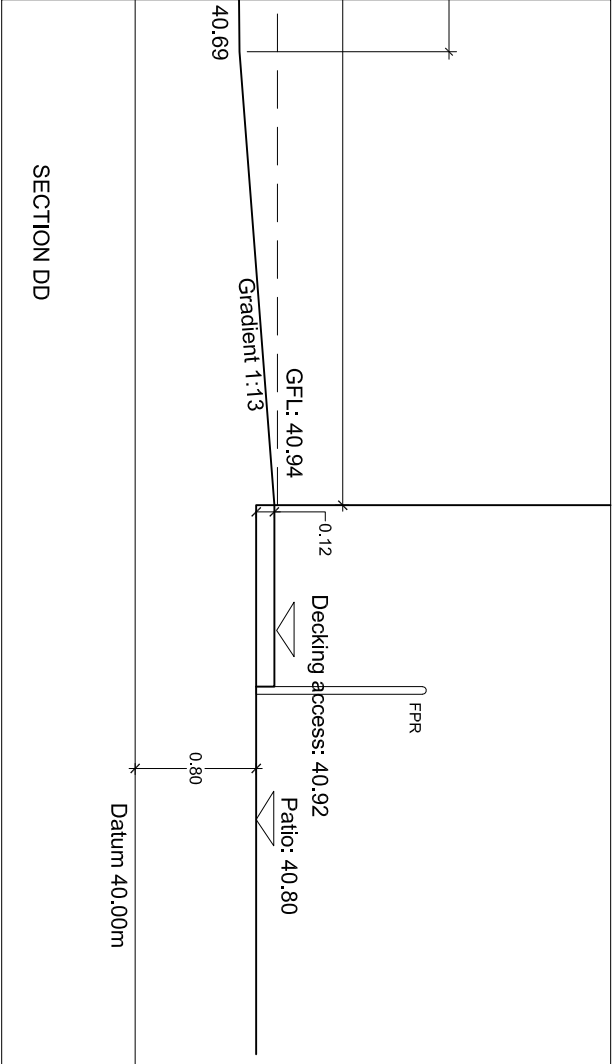
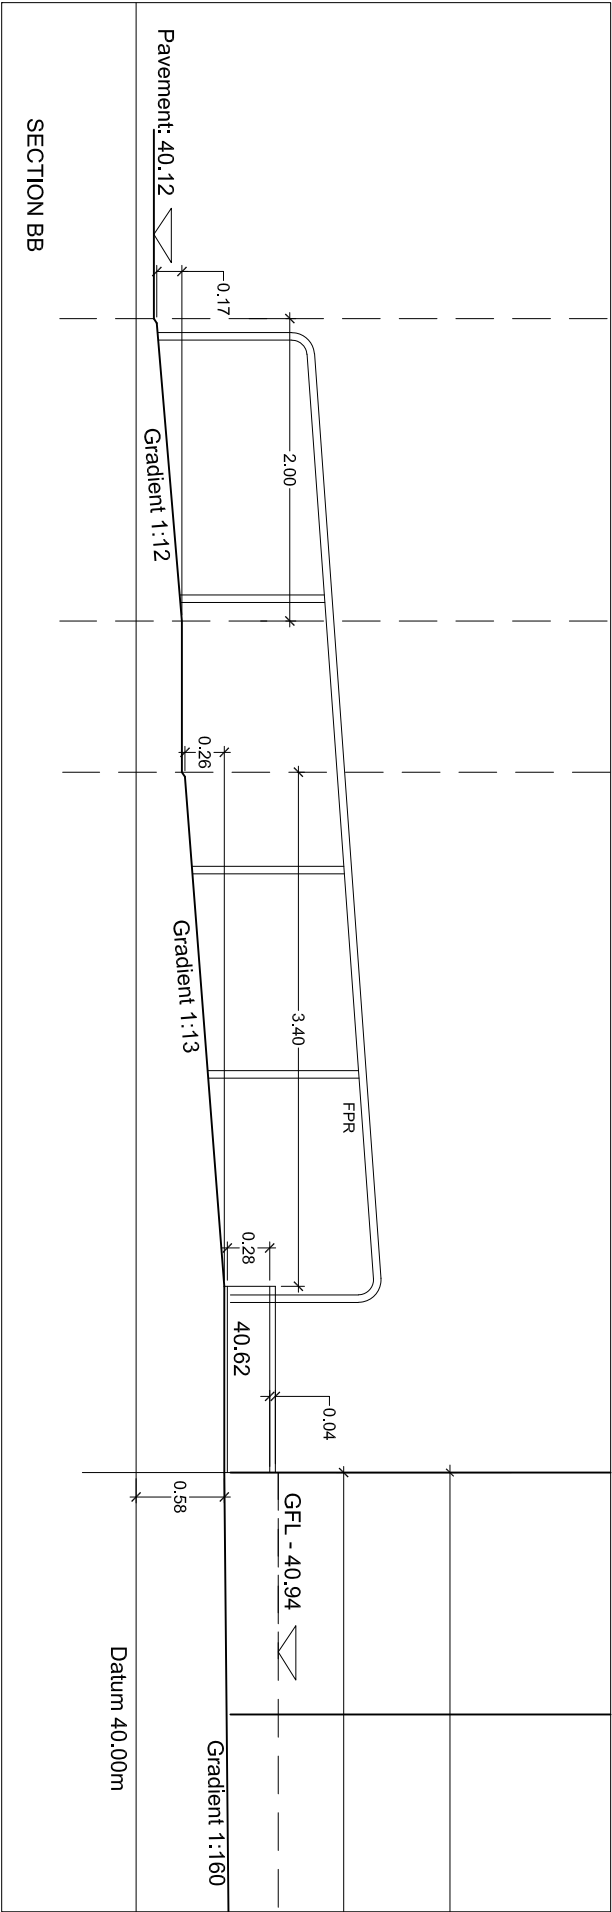
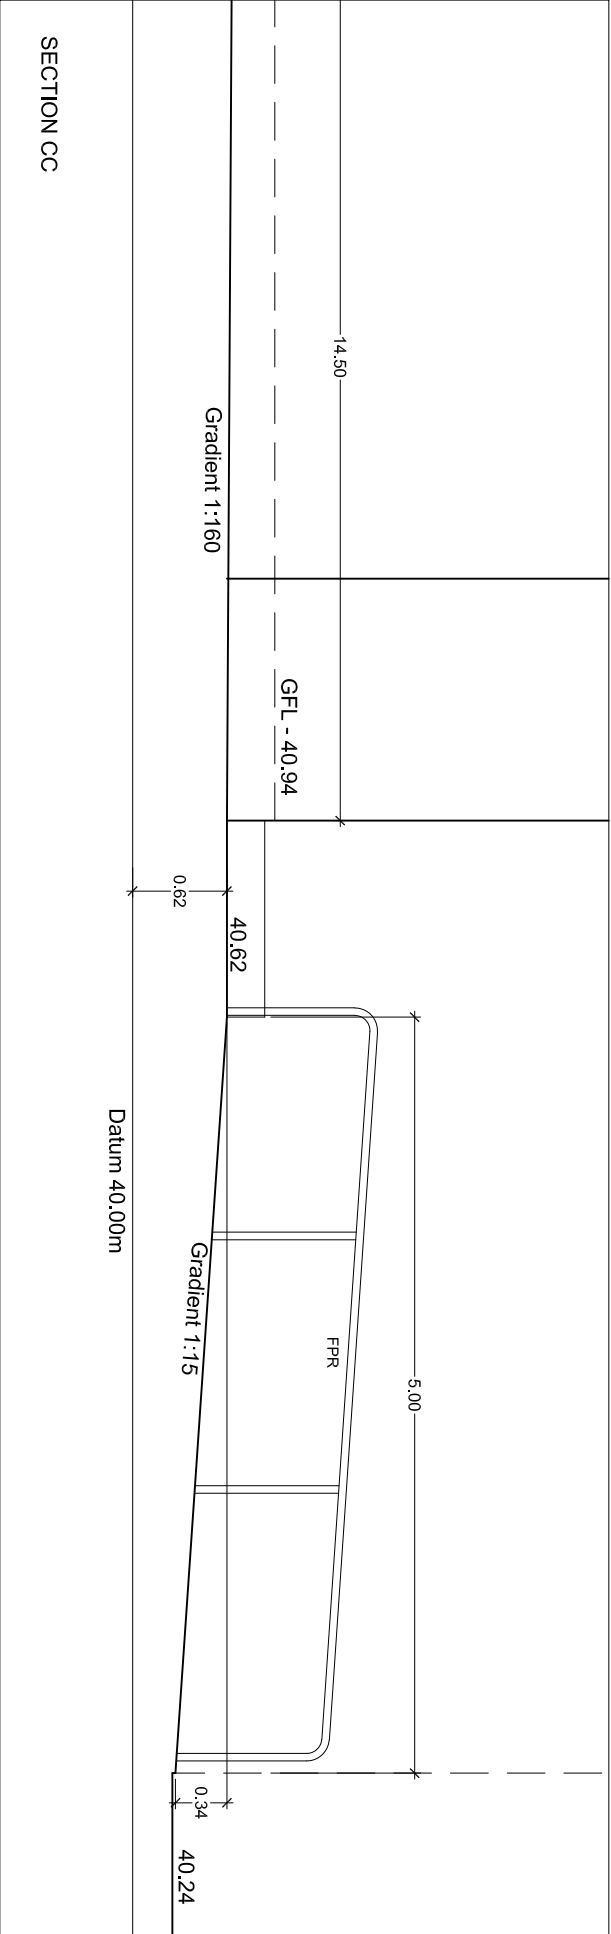


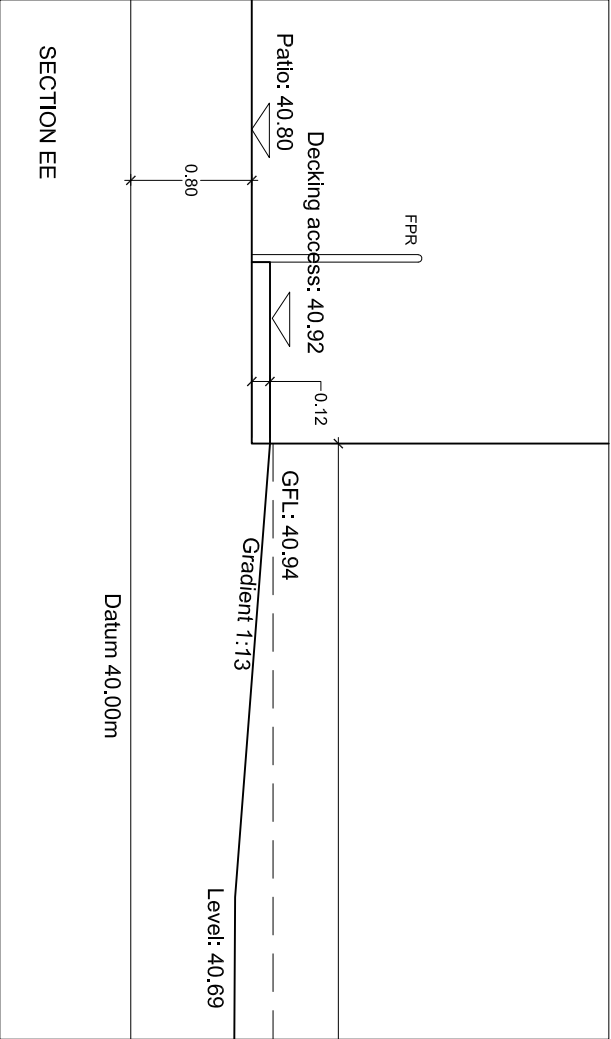

FPR Fall protection railing Height 1m

PROJECT				66 & 68 Moseley rd, Fallowfield.	
SCALE		CLIENT		sj simon james architect	
1 : 50 @ A3		AIRSHACK LTD			
DWG No. 169-SK- GL3(2)revA		DRAWING TITLE			
CONTRACT NO/ STAGE CODE		Proposed Landscape: Ramp sections			
169	sketch	REV.			
		-			
06/07/25		-			
15/07/25		a			
ISSUED					