




1 Key Plan
Scale: 1:500

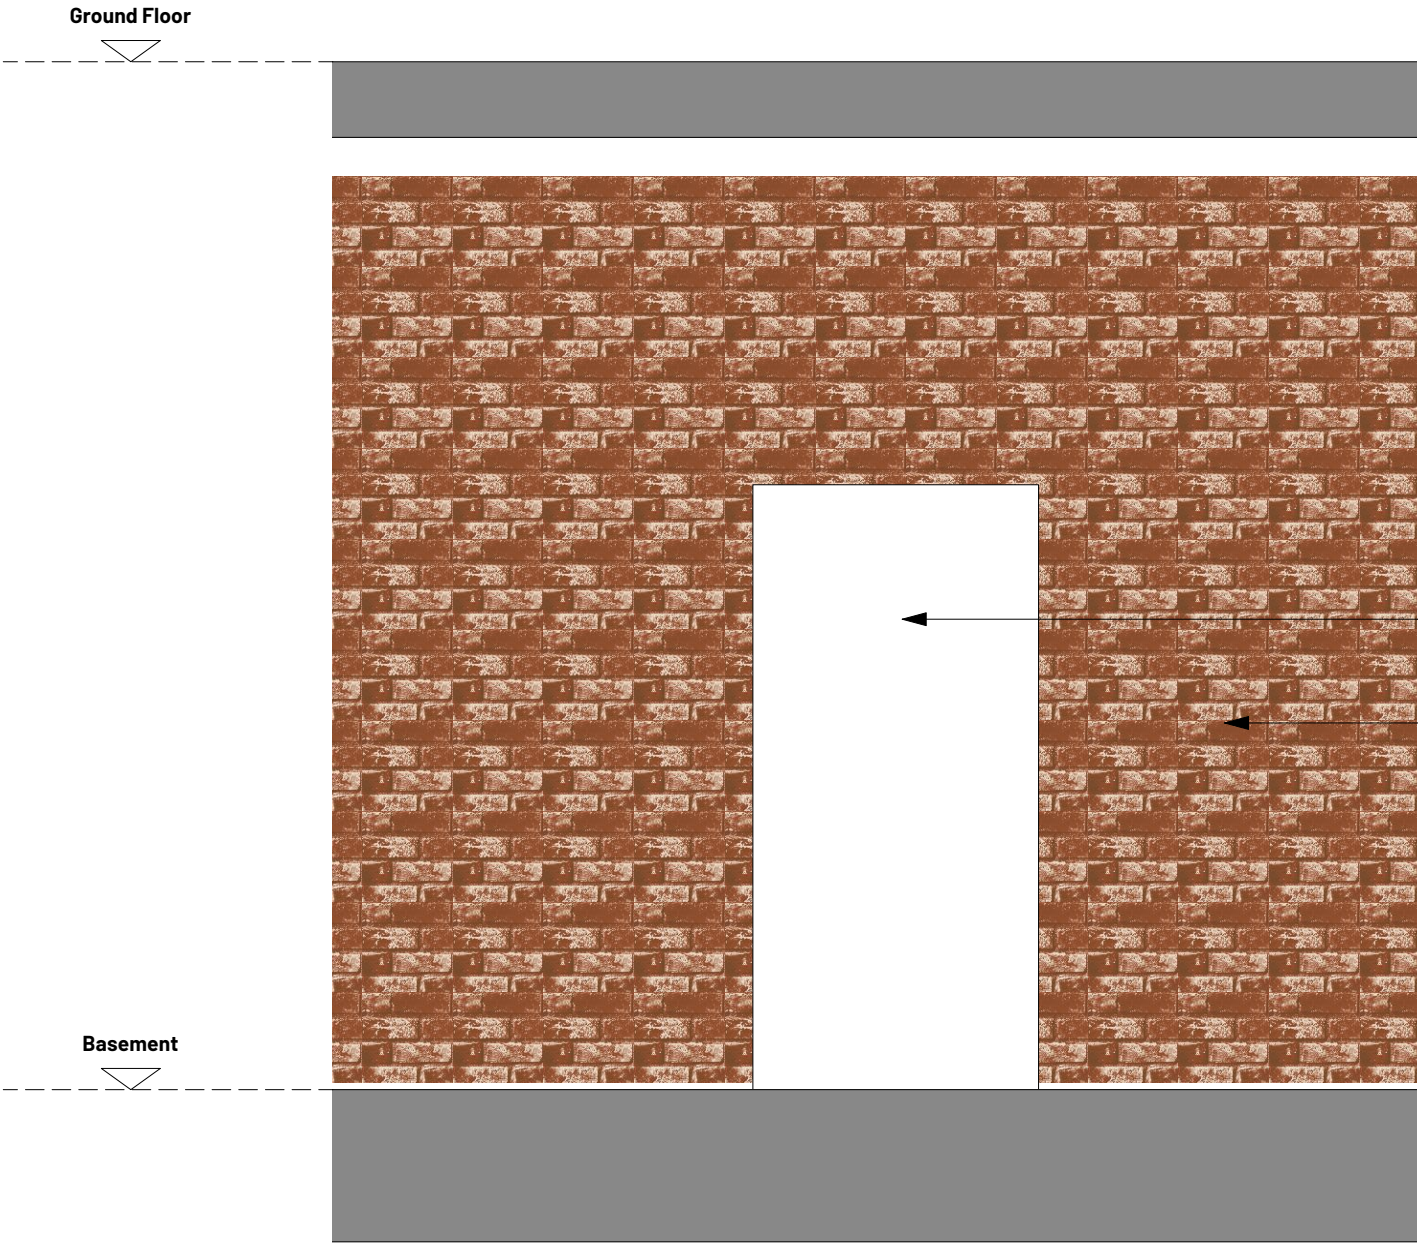

Existing opening. Refer to plan for location.

Existing wall between No.12 and 14 at basement level.

2 Existing Basement Opening (between No.12/14)
Scale: 1:25

REV	NOTE	DRN	CHK
-----	------	-----	-----

8-16 Newton Street

Manchester

Existing Basement
Opening (No.12/14)

PROJECT REF.	1665
DRWG NO.	E(389)
REVISION	
SCALE	1:25@ A3
DATE 1st	Dec 24
DRAWN	RD


SK sketch E existing P proposed T tender C construction FI final issue

+44 161 236 0051
ARCHITECT@ATELIERMB.CO.UK

ATELIER.MB



1 Key Plan
Scale: 1:500

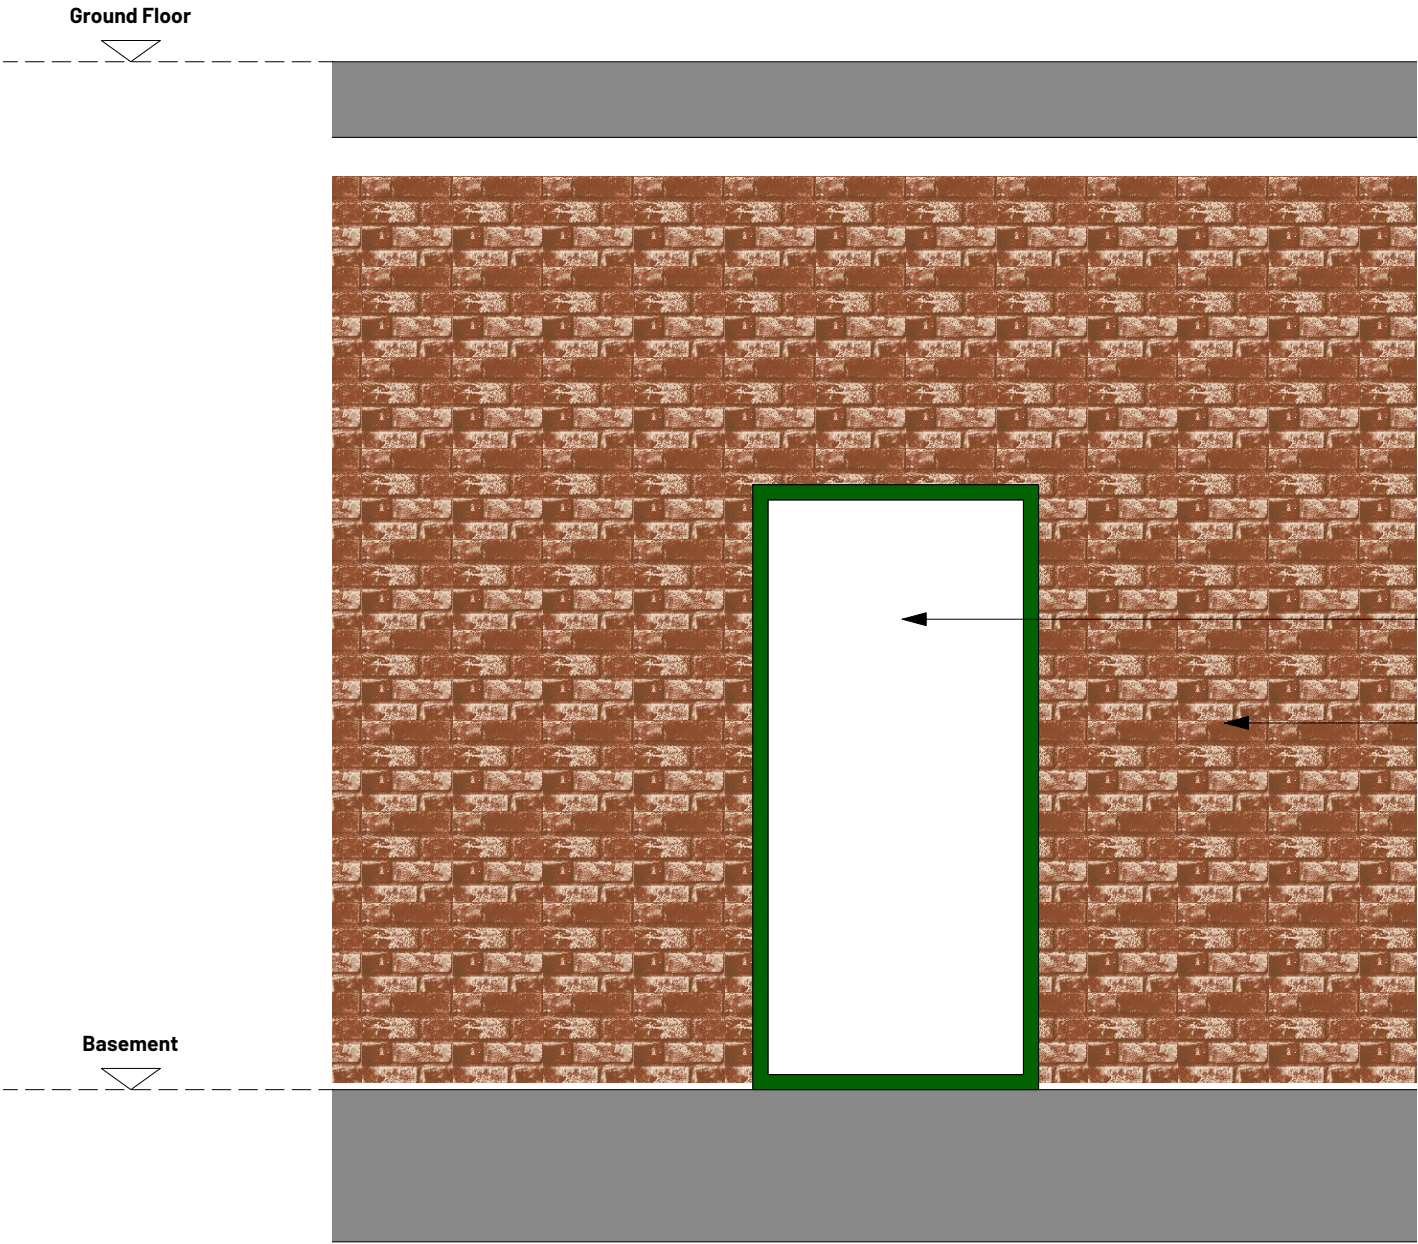

Proposed new glazing with
existing opening. Refer to plan for
location.

Existing wall between No.12 and 14
at basement level.

2 Proposed Basement Glazing (between No.12/14)
Scale: 1:25

REV | NOTE | DRN | CHK

8-16 Newton Street

Manchester

Proposed Basement
Glazing (No.12/14)

PROJECT REF. 1665
DRWG NO. P(389)
REVISION
SCALE 1:25@ A3
DATE 1st Dec 24
DRAWN RD

SK sketch E existing P proposed T tender C construction FI final issue

+44 161 236 0051
ARCHITECT@ATELIERMB.CO.UK

ATELIER.MB