


58.5m

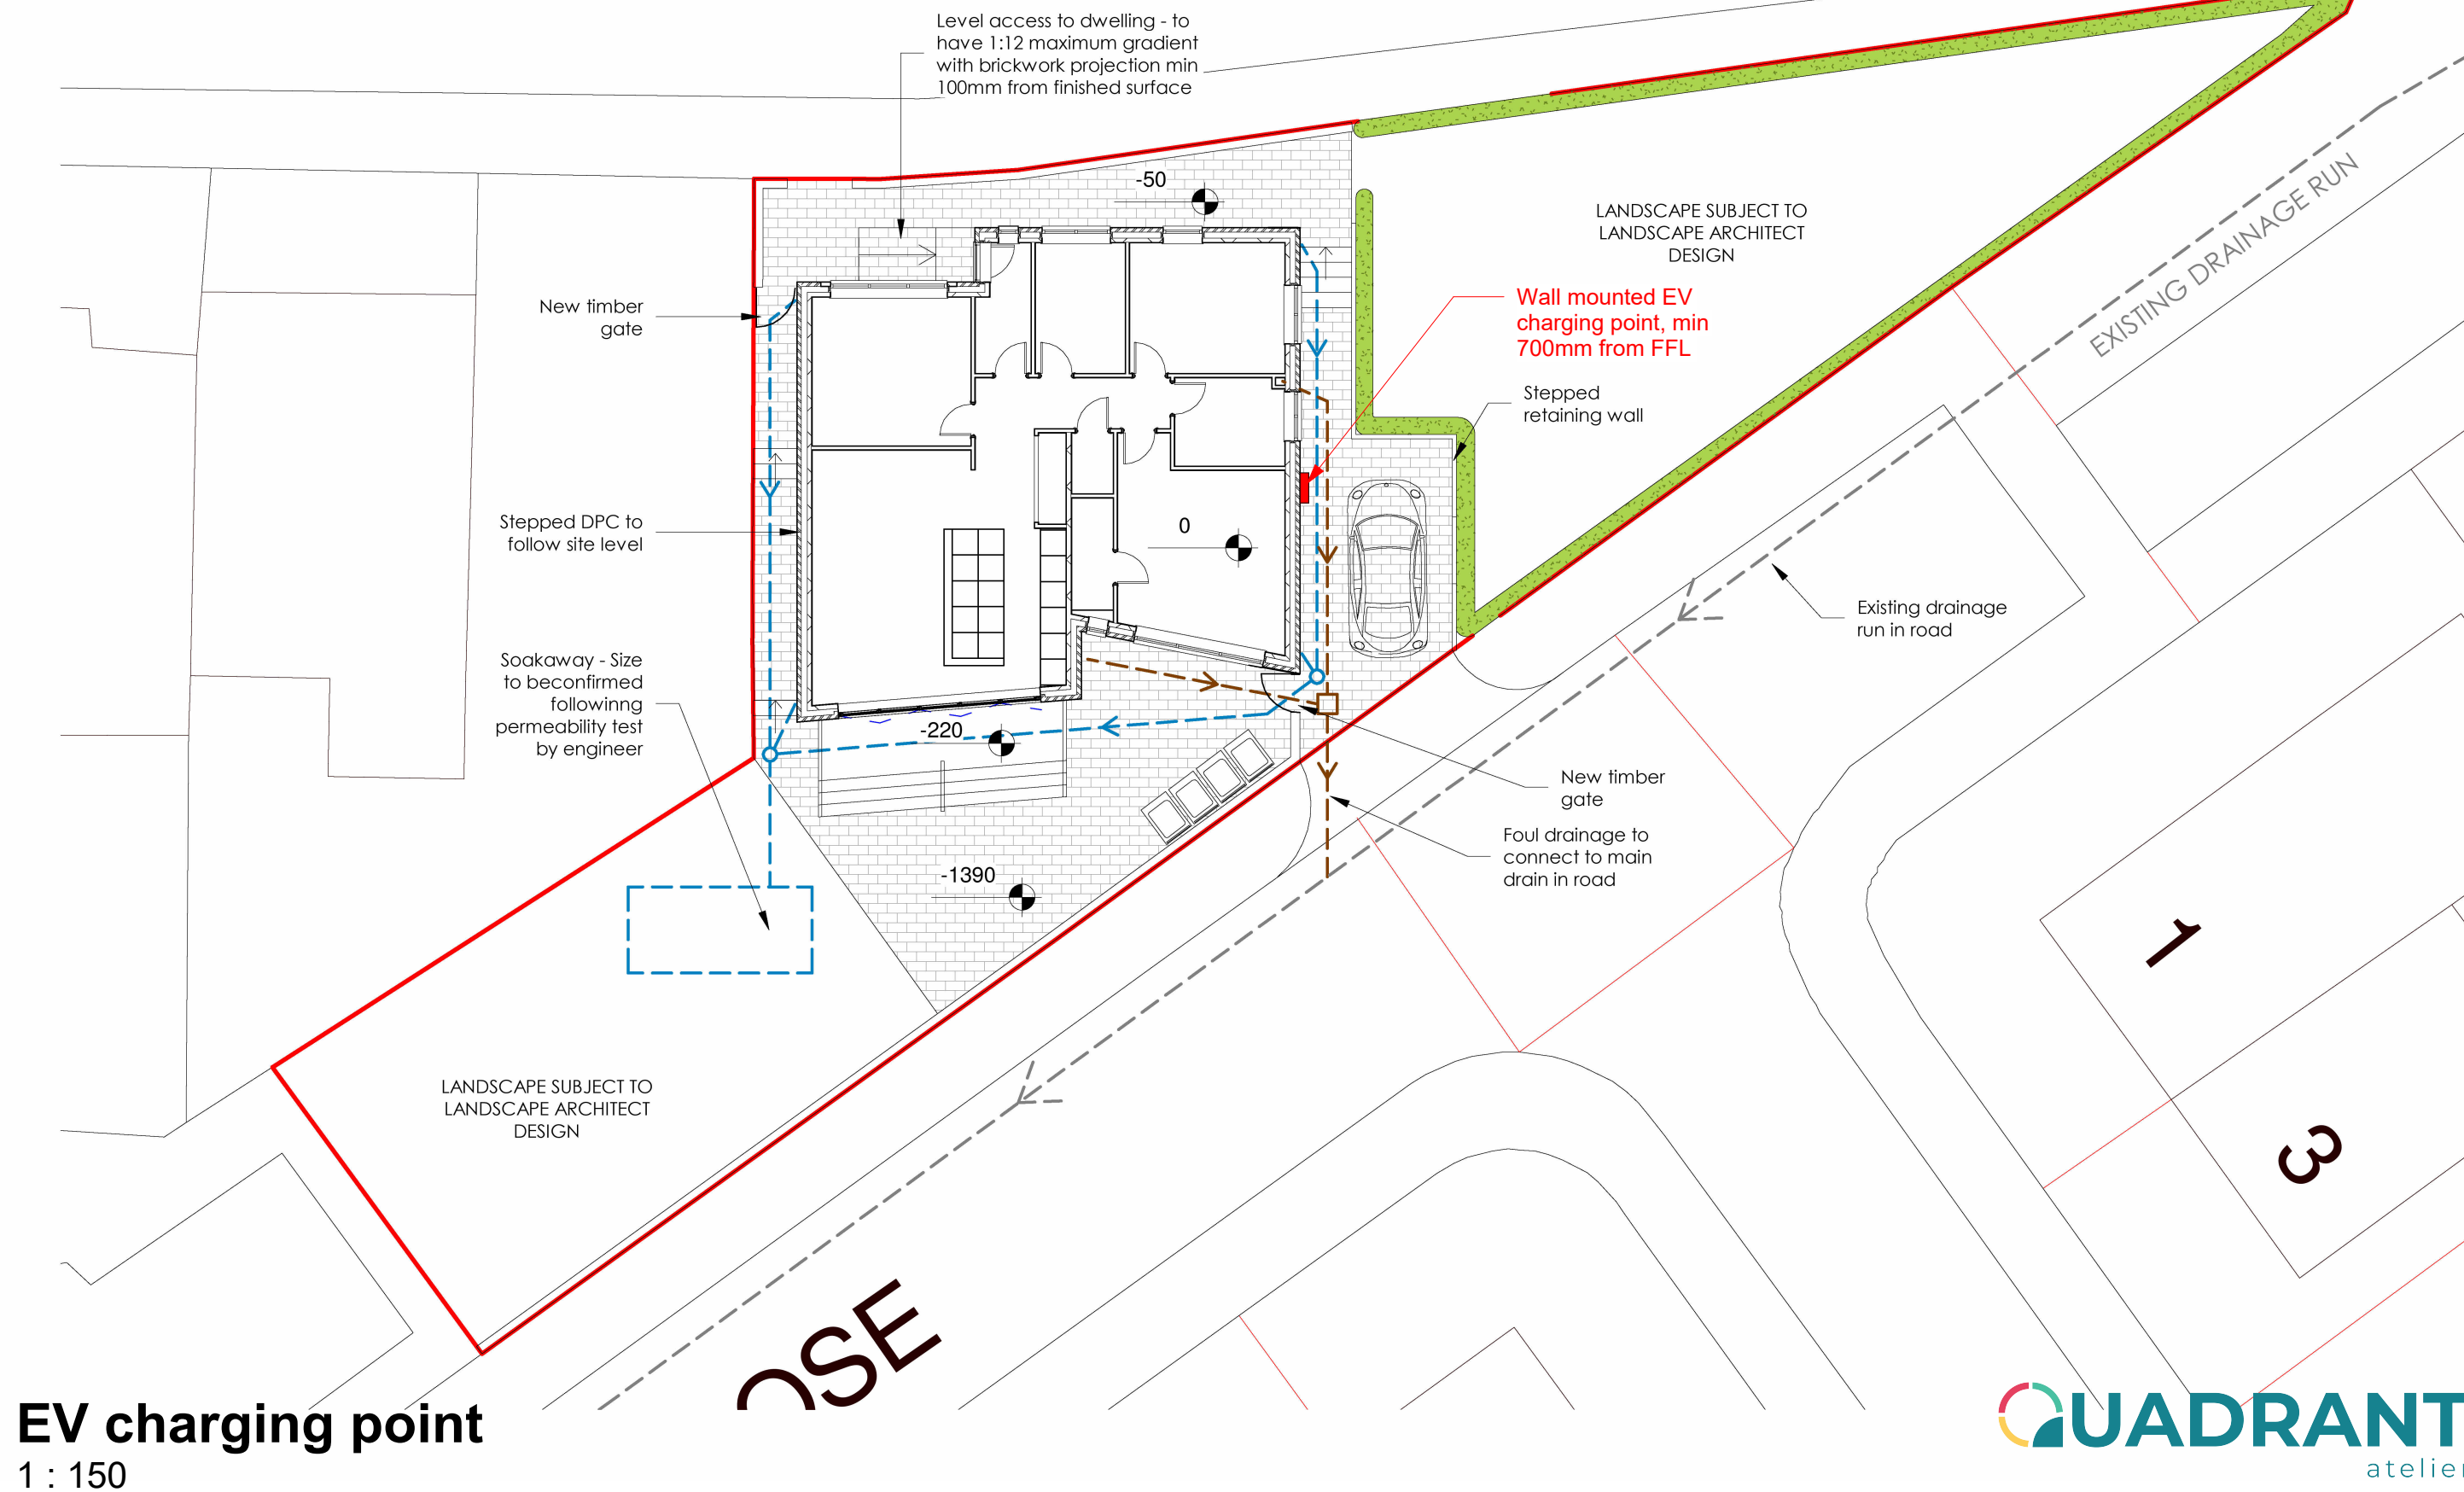

Rev	Date	Description

Client	Arjan Kadriu		
Job	Old market street		
Drawing title	Unnamed		
Project number	A1020	PL10	Rev
Scale	1 : 150 @ A3		
Date	01/23/07		
Drawn by	QG	Checked by	QG