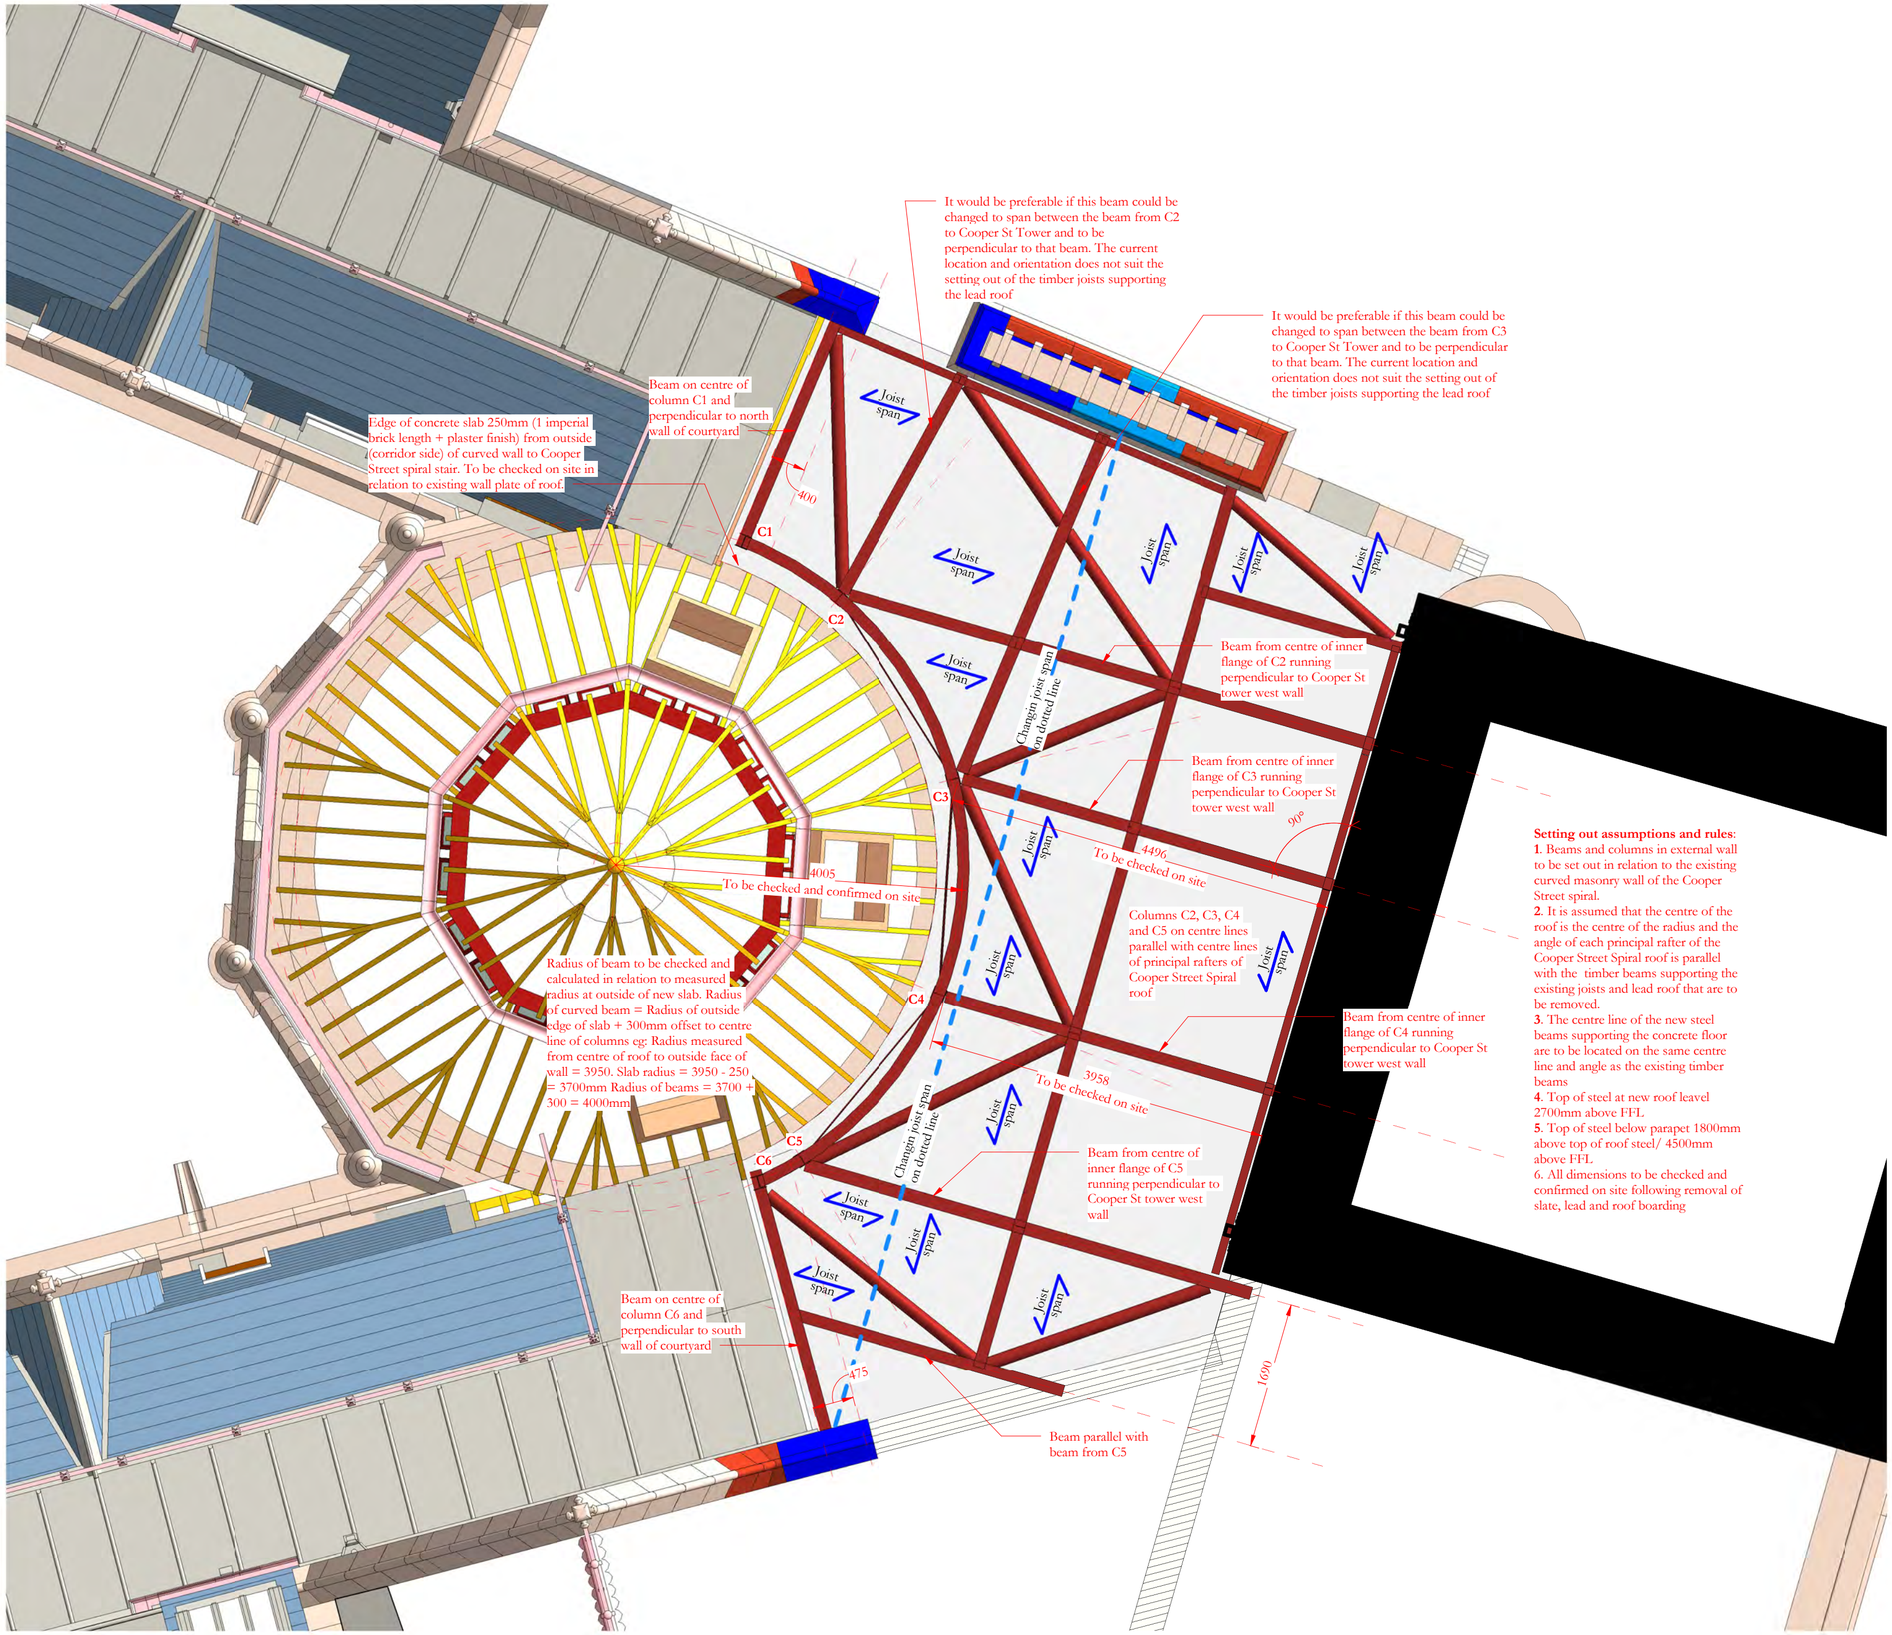


Notes:
Drawings are based on survey data and may not accurately represent what is physically present.
Do not scale from this drawing. All dimensions are to be verified on site before proceeding with the work.
All dimensions are in millimeters unless noted otherwise.
Purcell shall be notified in writing of any discrepancies.

Revision 01: Drawing re-issued no changes to content. Status amended to **S1 Co-ordination**

ISSUE	DATE	APPROVED	DRAWN	DESCRIPTION
-	04/08/2020	JC	GR	First issue
01	10/02/2021	JC	GR	See note in revision cloud

OUR TOWN HALL PROJECT

PURCELL

Project Office, Room 308, Town Hall, MANCHESTER M60 2L1
+44 (0) 7970 097 432
www.purcelluk.com

PROJECT STATUS	**Riba Stage 5**
CLIENT	**Manchester City Council**
PROJECT	**Our Town Hall**
DRAWING TITLE	**Setting out rules and principles for steel to roof ECRp01**
SIZE & SCALE	**A2: 1 : 50**
DRAWING STATUS	**S1 Co-ordination**
JOB NUMBER	**236959**
DRAWING NO.	**OTH-PUR-TH-RF-DWG-A-4403**
REV	**01**

© PURCELL 2019. PURCELL ® IS THE TRADING NAME OF PURCELL ARCHITECTURE LTD.