


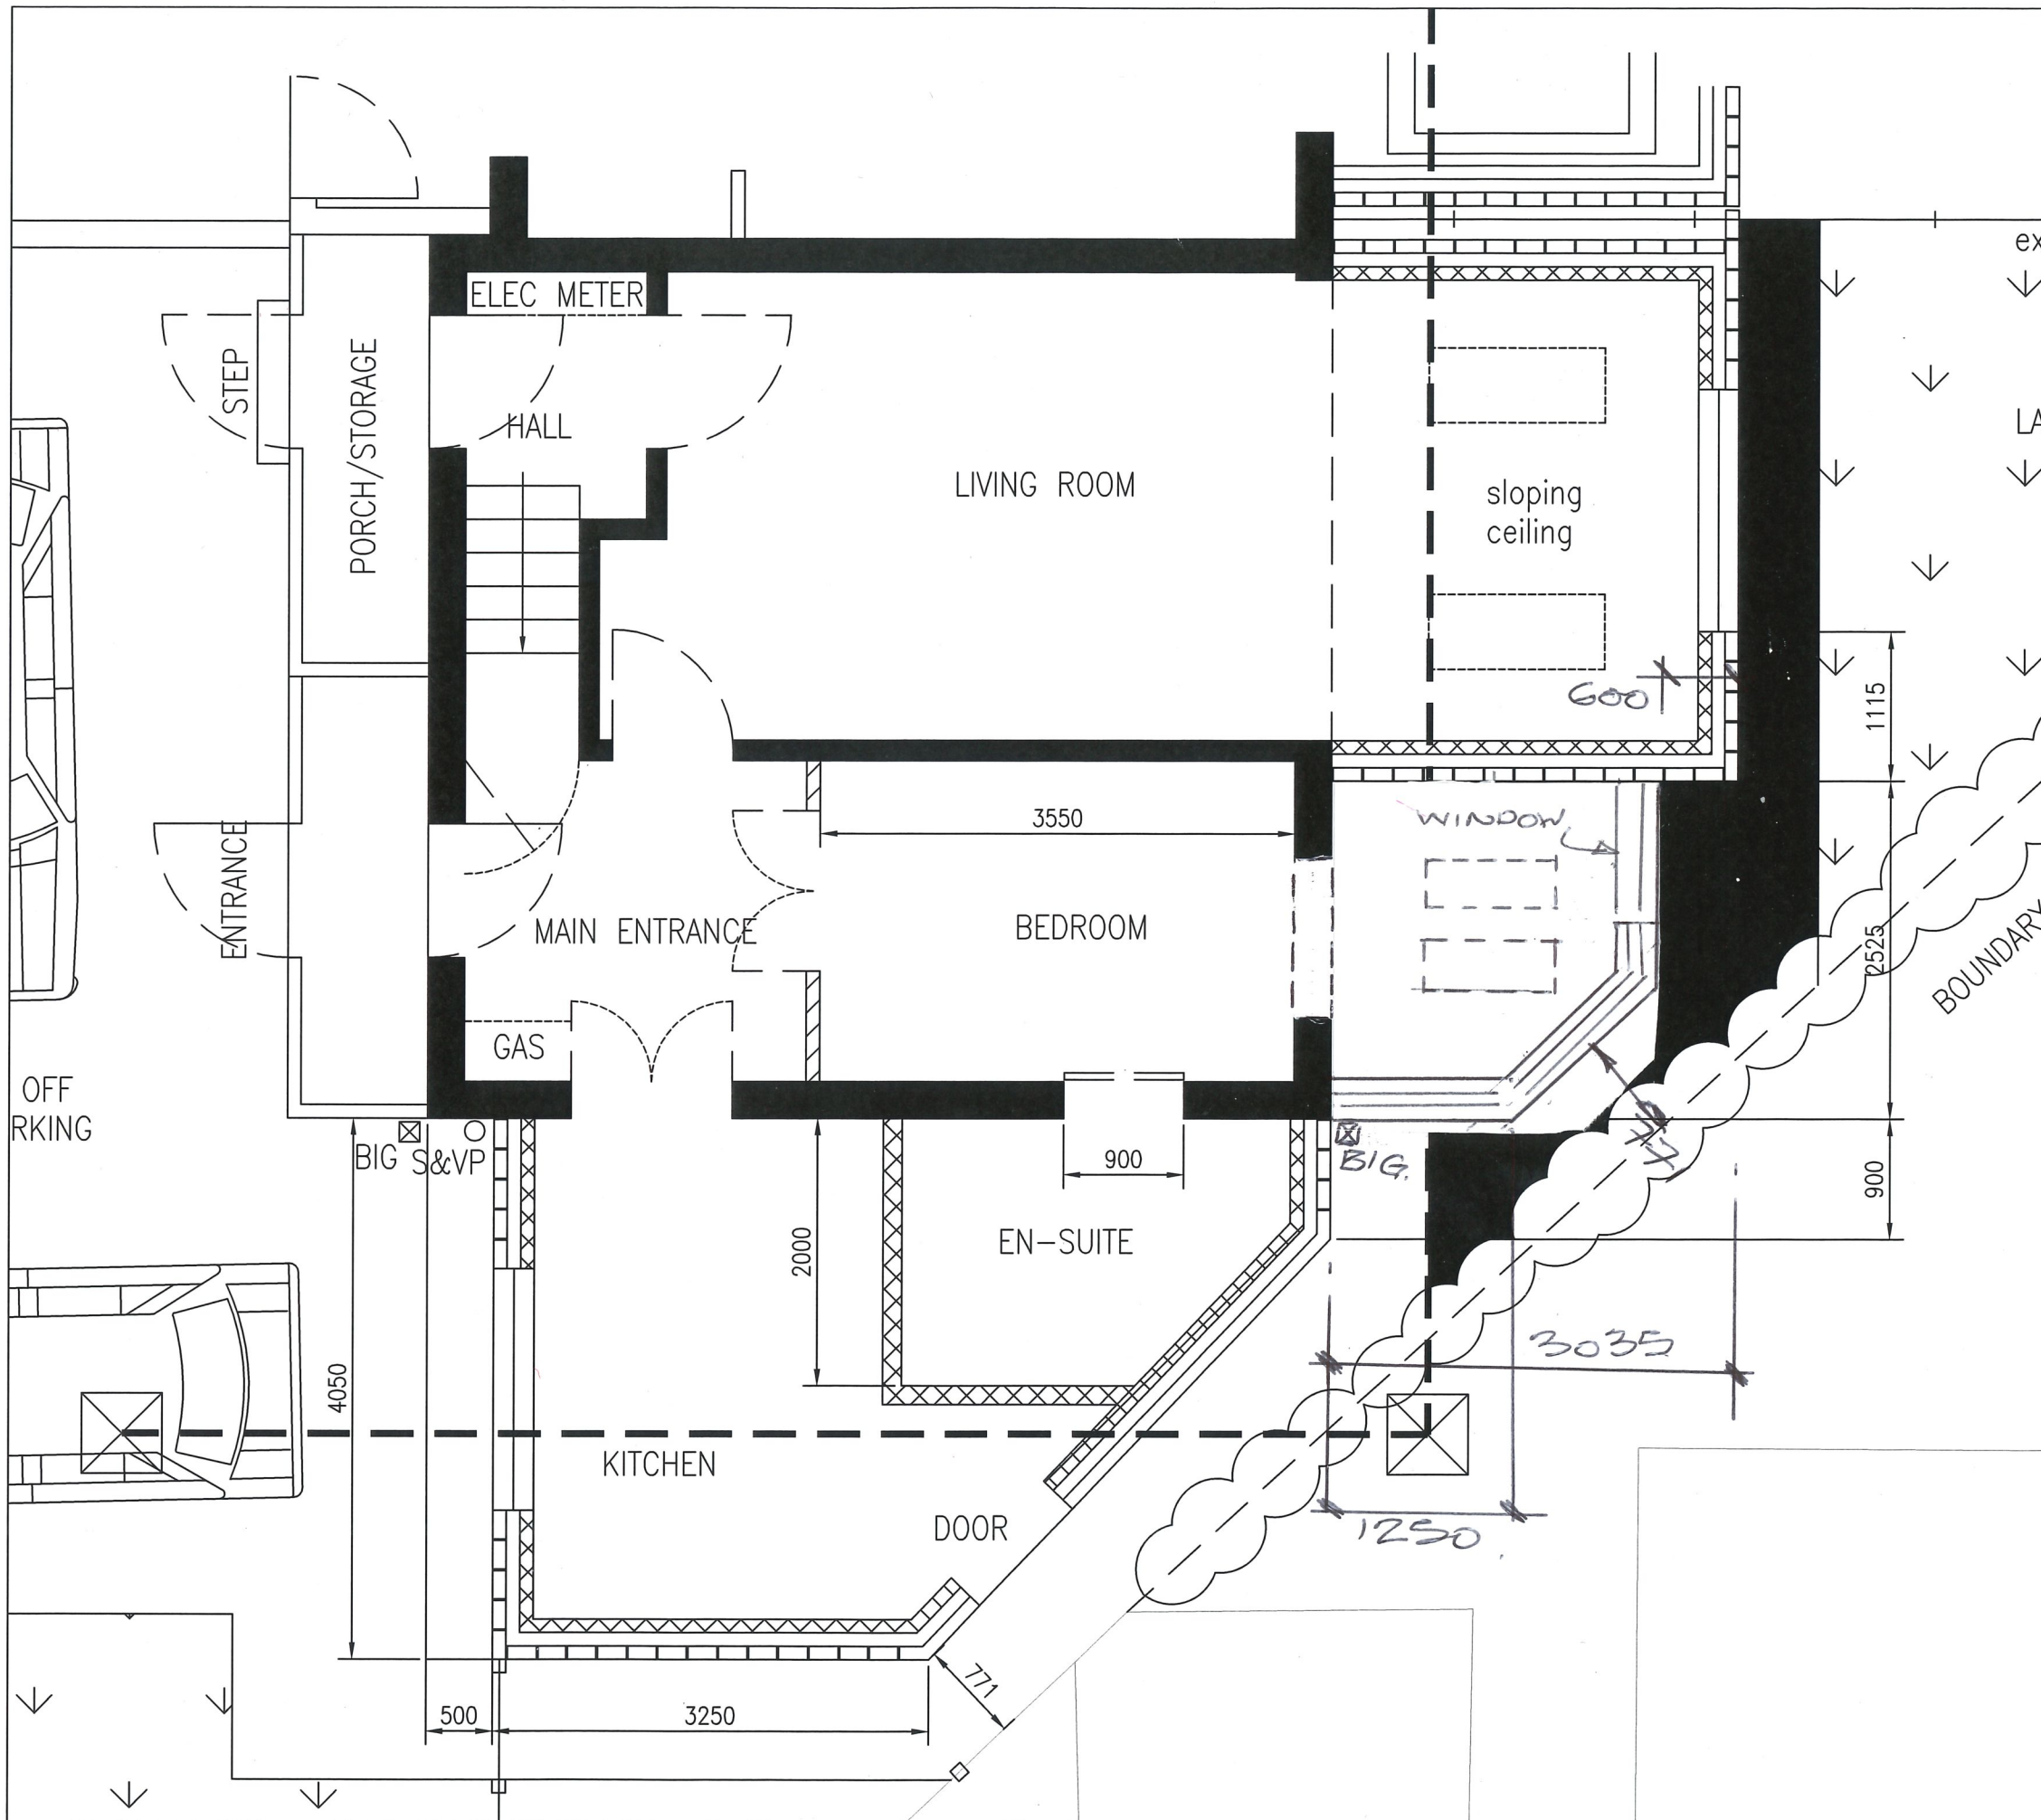

- NOTES**
1. ALL DIMENSIONS ARE IN MM.
 2. CONTRACTOR TO CHECK AND VERIFY ALL DETAILS AND LEVELS.
 3. TYPE OF BRICKWORK TO MATCH EXISTING, AND AGREED WITH THE PLANNING DEPT.
 4. WINDOWS TO BE UPVC HITE DOUBLE GLAZED UNITS INSTALLED IN ACCORDANCE WITH THE MANUFACTURERS RECOMMENDATIONS.

- REFERENCE DRAWINGS**
- 01- EXISTING PLANS
 - 02 - EXISTING ELEVATIONS
 - 03 - PROPOSED GF PLAN
 - 04 - PROPOSED FF PALN
 - 05- PROPOSED ELEVATIONS
 - 06 - PROPOSED GF ENLARGED

ISSUED FOR PLANNING APPROVAL

REV	DRN	DATE	DESCRIPTION
ADDRESS 7 ALFORD AVENUE WITHINGTON MANCHESTER			
PROJECT PROPOSED SIDE & REAR EXTENTION			
TITLE ENLARGED GF PLAN			
Drawn.	B.B.	04/2018	CAD Ref
Checked.			Plot Scale
Approved.			1:1
Drawing No.			Revision
06			—
			Scale 1:50
			Drg Size. A3