
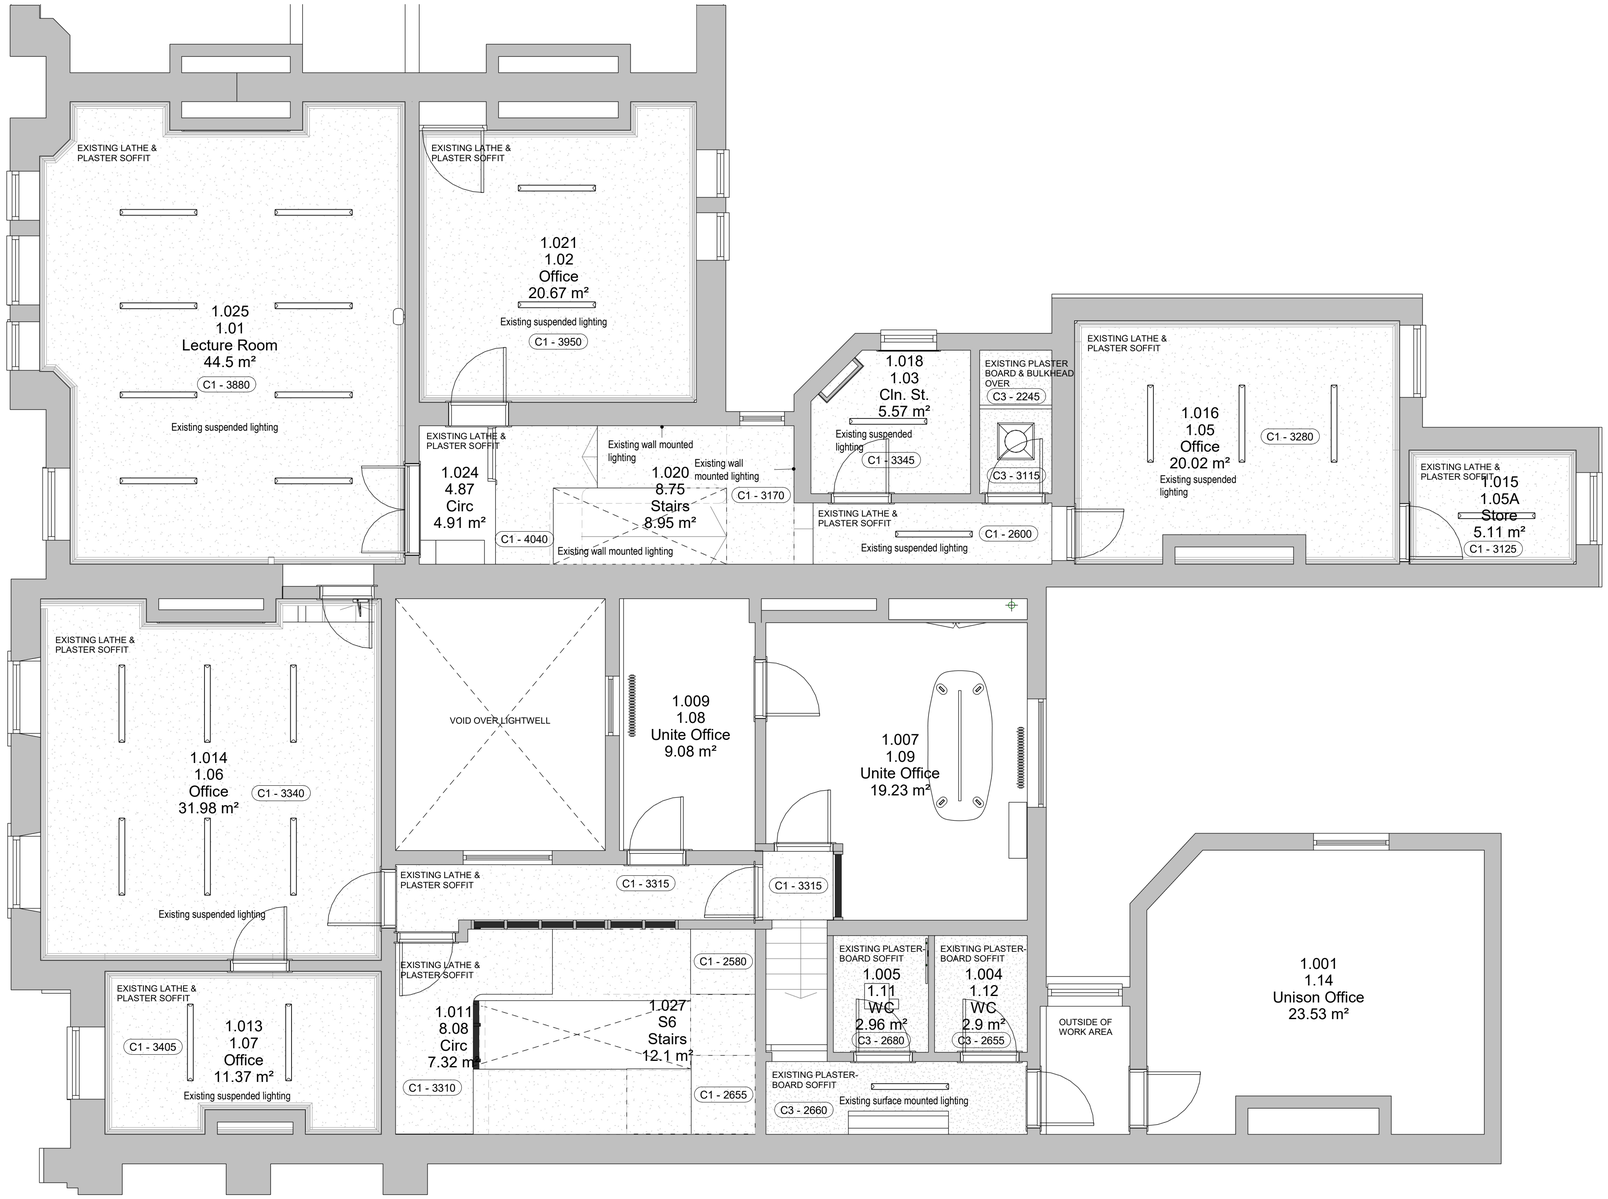



## L1 as Existing

1 : 50 @ A1

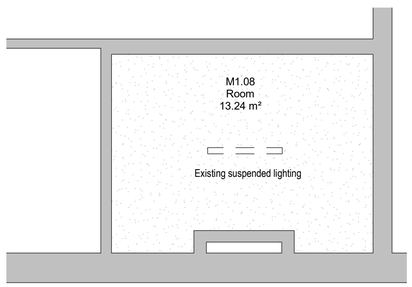



## L1M

1 : 50 @ A1

**NOTES**

1. Do not scale from this drawing.
2. All measurements are in millimetres unless stated otherwise.
3. This drawing is to be read in conjunction with the specification and all relevant Architectural, Electrical, Mechanical and Structural drawings.
4. (c) University of Manchester this drawing must not be reproduced without permission.
5. Directorate of Estates and Facilities to be notified of any discrepancies.

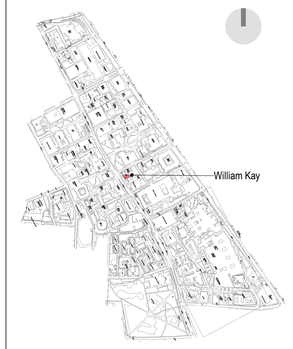


0 1m 2m 4m

1:50 @ A1

Plans shown as indicative. Survey required.

| Rev | Description | Date | By | Auth |
|---|---|---|---|---|
| T2 | Ceiling height added. | 07-05-25 | JL | JL |
| T1 | Issue for Stage 4. | 11-04-25 | JL | JL |


MANCHESTER 1824
The University of Manchester

Directorate of Estates and Facilities
Beyer Building
The University of Manchester
Oxford Road
Manchester
M13 9PL

HALLIDAY MEECHAM ARCHITECTS

**Halliday Meecham Architects Limited**

111 Piccadilly Manchester M1 2HY
+44 (0)161 661 5566

4 Devonshire Street London W1W 5DT
+44 (0)203 440 5175

hma@hallidaymeecham.com
www.hallidaymeecham.com


Drawing Status

**STAGE 4**

Project
William Kay House - 5807

Building Name
William Kay House

Building No.
016AA

Site Name
William Kay House

Sub Site Name
Oxford Road

Drawing Title
William Kay L1 Ceilings as Existing

| PM | Drawn | Checked | Authorised |
|---|---|---|---|
| DS | CB | JL | JL |

| Scale @A1 | Date | Date | Date |
|---|---|---|---|
| 1:50 | 11-04-25 | 27-06-25 | 27-06-25 |

Drawing Number
5807-HMA-WK-ZZ-DR-A-35005

Revision
T2

Original Drawing Paper Size 841mm x 594mm


27/06/2025 21:07:39

C:\Users\jlloyd\Documents\5668-HMA-WK-ZZ-M3-A-00001_P01 - William Kay_jl@hallidaymeecham.com.rvt