




7 NORFOLK AVENUE- FRONT PHOTO



7 NORFOLK AVENUE- REAR PHOTO

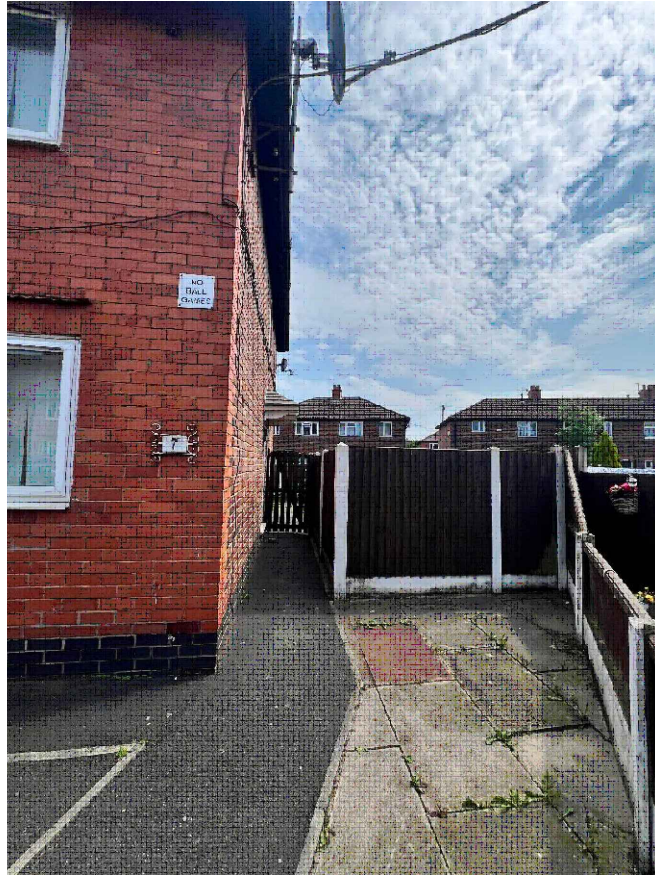

7 NORFOLK AVENUE- SIDE ENTRANCE PHOTO



7 NORFOLK AVENUE- SIDE/REAR PHOTO



7 NORFOLK AVENUE- ISO VIEW



PROPOSED ENTRANCE TO MATCH NEIGHBORING PROPERTY NO.2 NORFOLK AVENUE

General Notes

The Contractor is to check all dimensions on site and report any discrepancies to the Contract Administrator. This drawing is to be read in conjunction with all other standard documentation. Dimensions are not to be scaled from this drawing.

P1	Planning Issue	02/07/25
No.	Revision /Issue	Date

RUBEEN KADRI
ARCHITECTURAL DESIGN STUDIO
07767935960
rubeenk@yahoo.com

Project Name and Address :
7 NORFOLK AVENUE MANCHESTER
M18 7BF

Client :
TITI BANZA
Title :
EXISTING SITE PHOTO'S

Project No : 28_2025	Drawn by : AG
Date : 02/07/25	Drawing No: PL-006
Scale : 1:100@A3	