




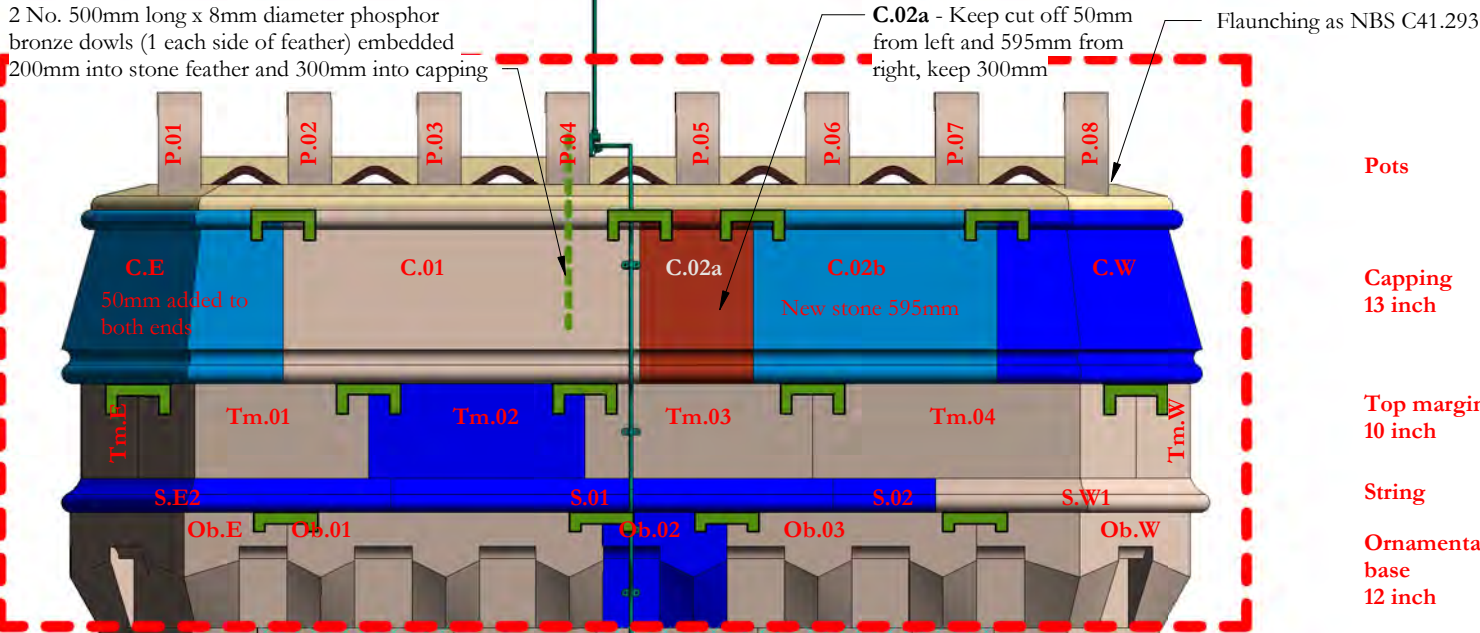

CS16 North
1 : 20

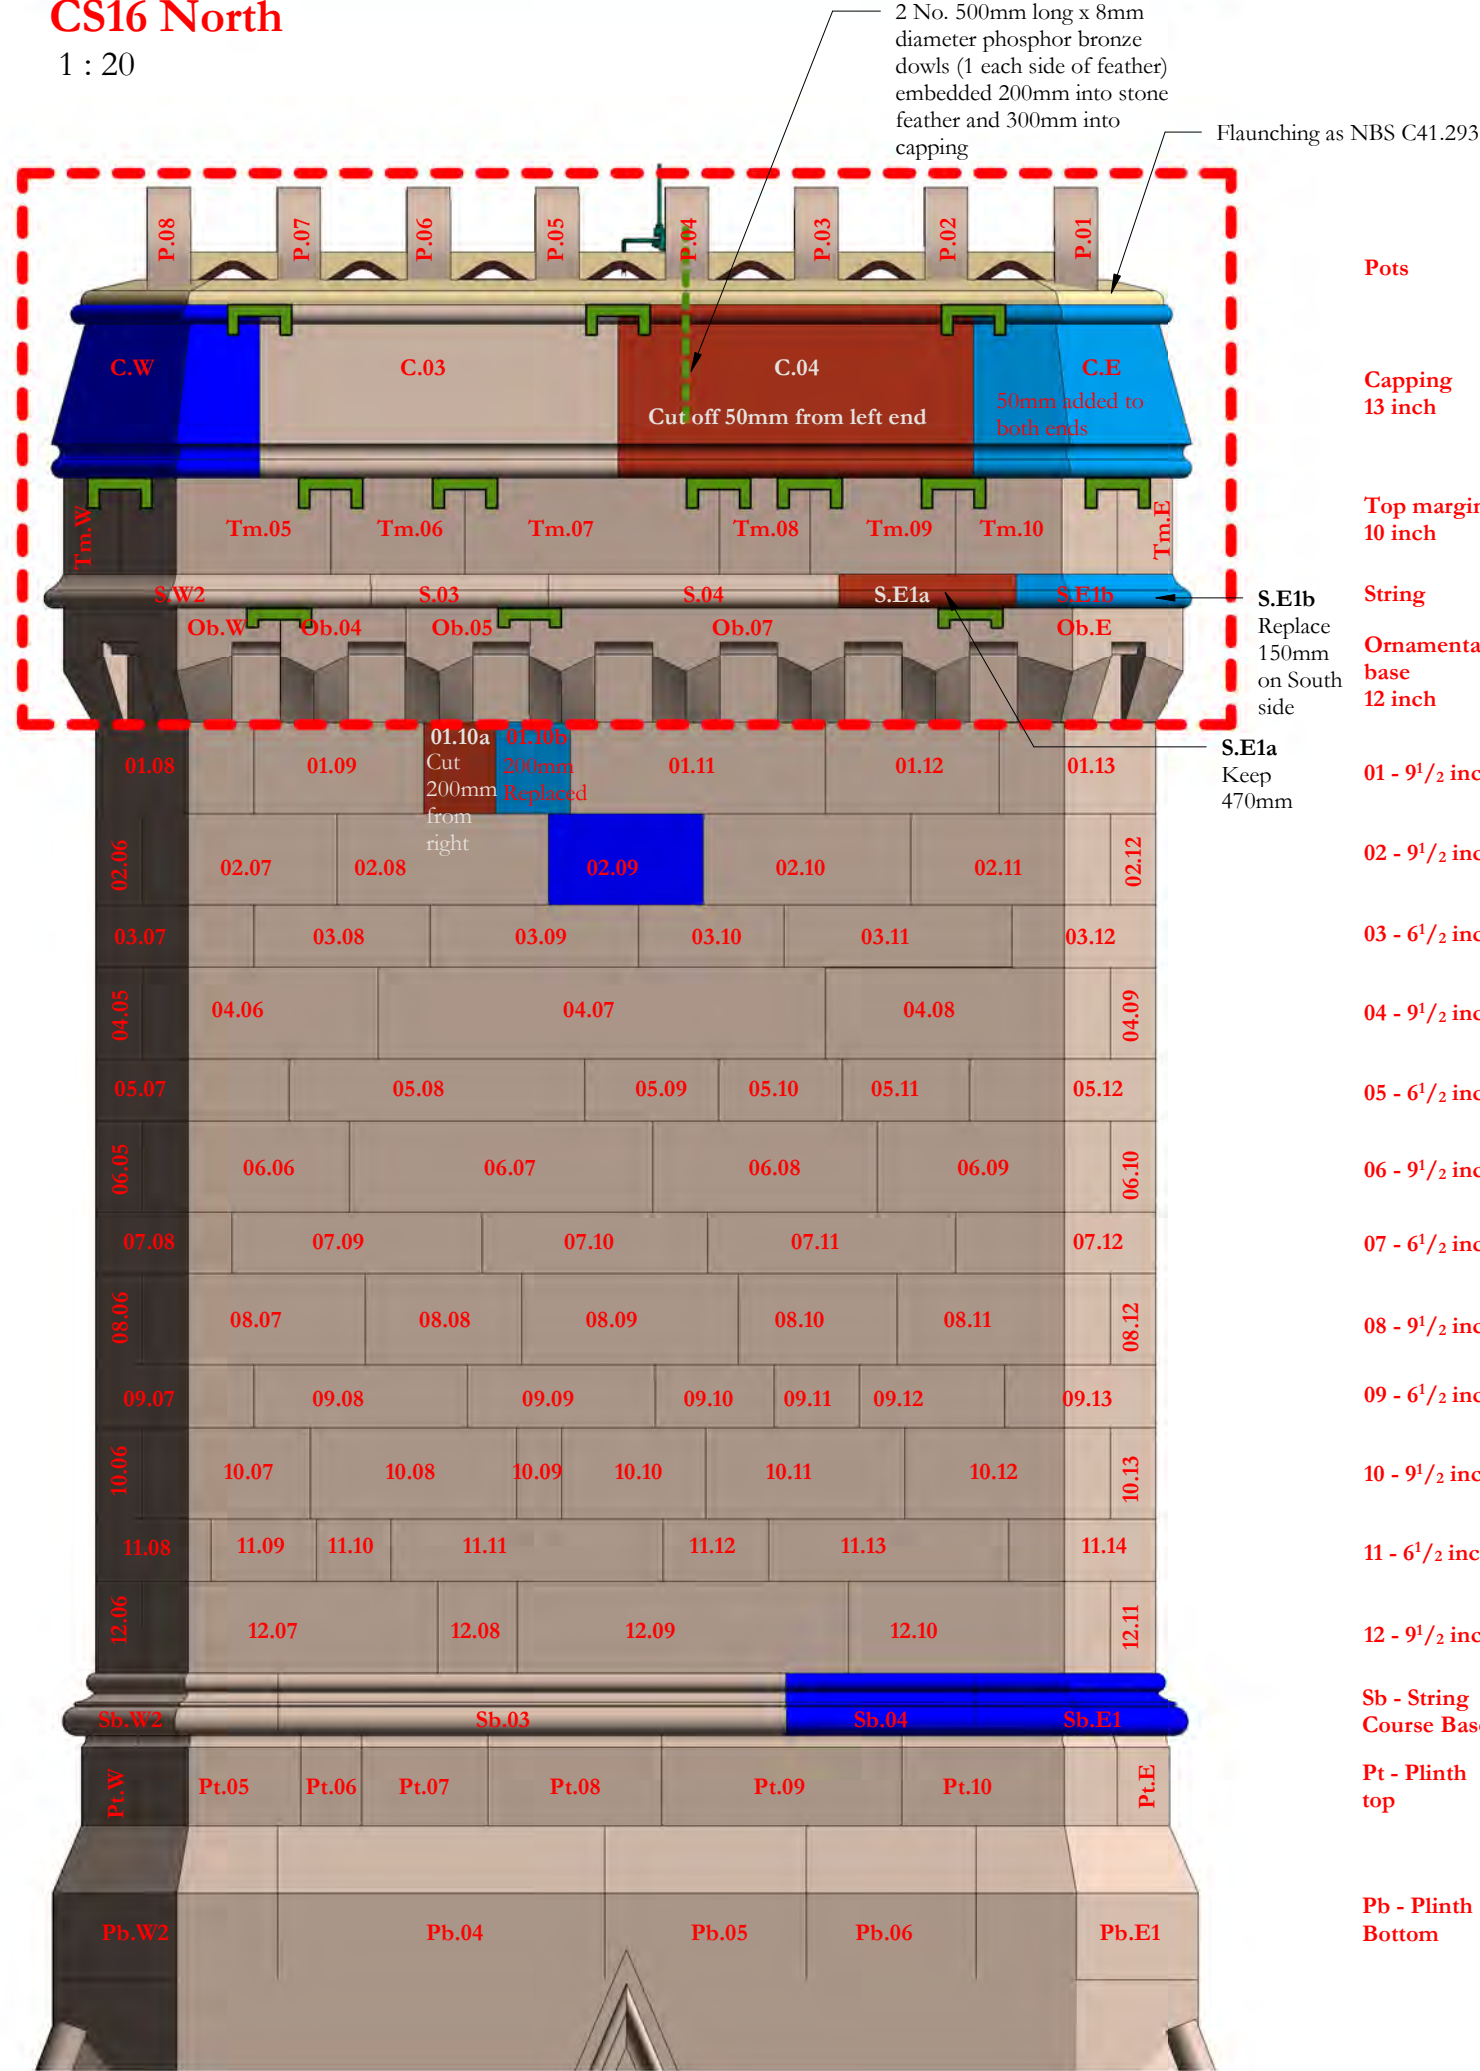

CS16 South
1 : 20

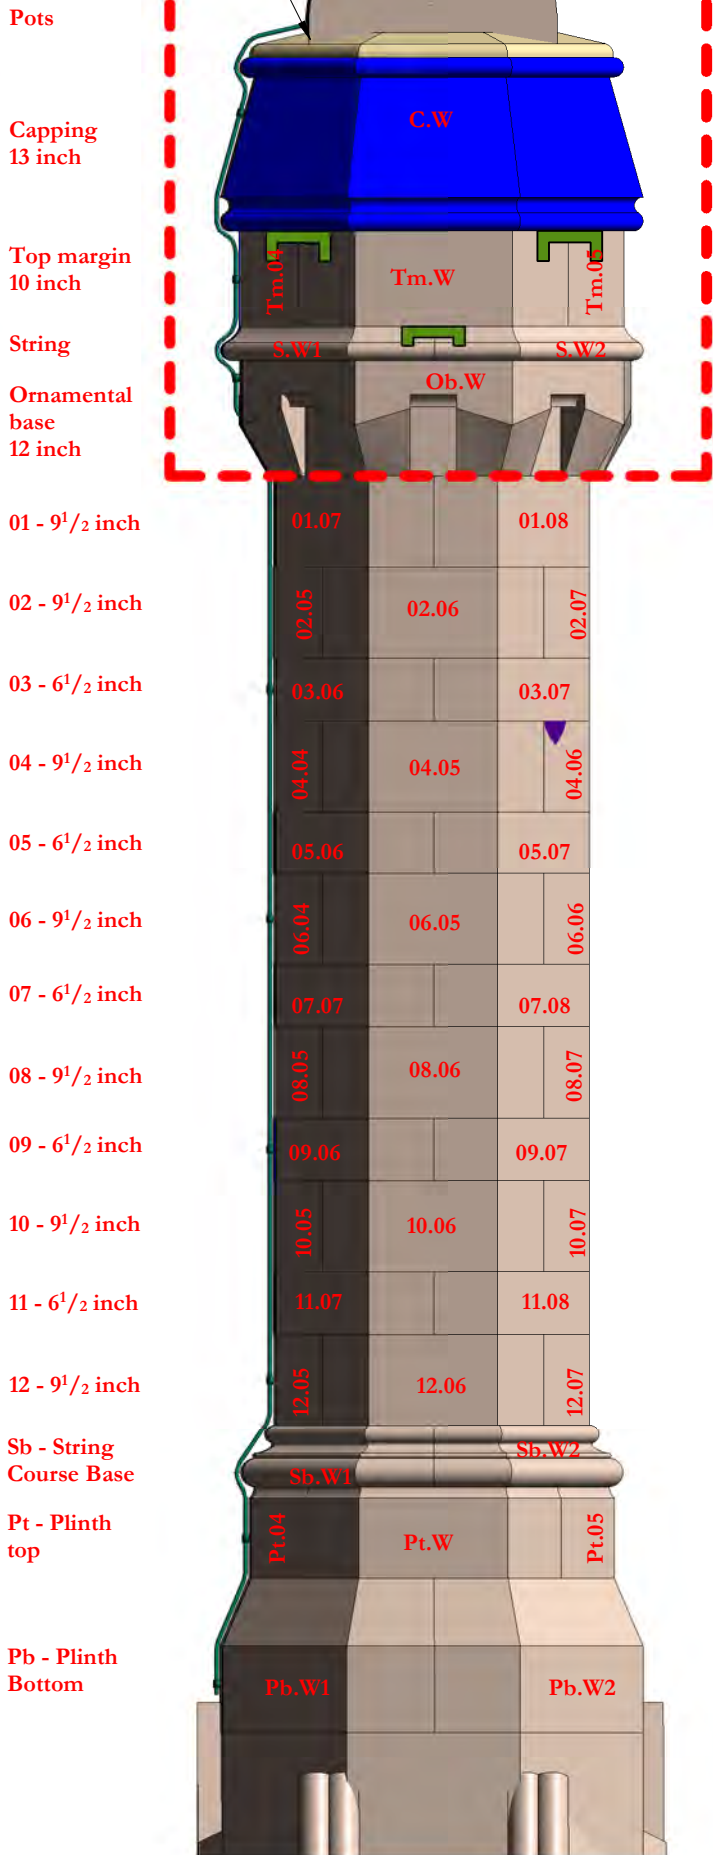

CS16 West
1 : 20



CS16 East
1 : 20

Scale Bars to be used as guidance only - refer to sheet size below

1:100	mm	1000	3000	5000	7000
1:200	mm	5000	8000	12000	16000
1:500	M	5	15	25	35
1:1250	M	10	30	50	70

Notes:

Drawings are based on survey data and may not accurately represent what is physically present.

Do not scale from this drawing. All dimensions are to be verified on site before proceeding with the work.

All dimensions are in millimeters unless noted otherwise.

Purcell shall be notified in writing of any discrepancies.

Key Plan

KEY

- Existing stone and reference number
- Existing stone to be adjusted and retained.
- Existing eroded or damaged stone to be reused after cutting to new size
- Existing stone cut to new size and used to replace damaged or eroded stone.
- New stone like for like replacement of existing
- New stone new size to suit location following adjustment of existing stones

Descale stone as NBS clause C41.456

Redress stone as NBS clause C41.459

Replacement cramps between stones as NBS reference C41.282

Replacement cramps between stones as NBS reference C41.285

Replacement cramps across feathers as NBS reference C41.283

Replace eroded terracotta bricks as NBS clause C41.276

Replace terracotta pot with new pot to match existing

Remove metal fixing and fill hole as NBS reference C41.411

Mortar repair as NBS reference C41.518

Notes:

Refer to NBS reference C41.321 for rebuilding chimneys.

Sections of chimney that are not rebuilt are to be repointed as NBS reference C41.821 with brick sections repointed as reference C41.822

The whole chimney is to be repointed as NBS reference C41.805

Revision 02: Additional stone replacement 03.05 added. Cramps moved down from string course to Ob course. Lightning protection added and bronze dowels added to feather reference P.04

Revision 01

Notes changed for C.02a and C.02b. References updated C.03 and C.04

02	12/10/2021	JC	GR	See note in revision cloud
01	21/07/2021	GR	TK	See note in revision cloud
-	19/03/2021	GR	TK	First Issue

ISSUE	DATE	APPROVED	DRAWN	DESCRIPTION
-------	------	----------	-------	-------------

OUR TOWN HALL PROJECT

PURCELL

Project Office, Room 308, Town Hall, MANCHESTER M60 2L1
+44 (0) 7970 097 432
www.purcelluk.com

PROJECT STATUS **Riba Stage 5**

CLIENT **Manchester City Council**

PROJECT **Our Town Hall**

DRAWING TITLE **Chimney Number CS16 proposed repairs**

SIZE & SCALE **A2: As indicated**

DRAWING STATUS **S4 - Construction**

JOB NUMBER **236959**

DRAWING NO. **OTH-PUR-TH-RF-DWG-A-4176 02**

REV

© PURCELL 2012. PURCELL IS THE TRADING NAME OF PURCELL MILLER TRITTON LLP