
FIXING SPECIFICATION

1. 5.5mm x 25mm S/S Screw With Washer
2. 4.8mm x 20mm Large Flange Aluminium Rivet
3. M8x60 Teflon Coated A4 S/S Bolt Assembly (See System Details For Info)
4. Ø6.3 x 36 Lg S/Steel Self Drill Screws Inc. Washer
5. Bracket Anchor In Accordance With Structural Calculations
6. S/Steel Tapcon 6.3x57mm
7. TSBW5.5-38-3 (5.5mm x 38mm)
8. RAWL M8 R-SPL-II-L Expansion Bolts
9. Ø5.5 x 36 Lg S/Steel Self Drill Screws Inc. Washer

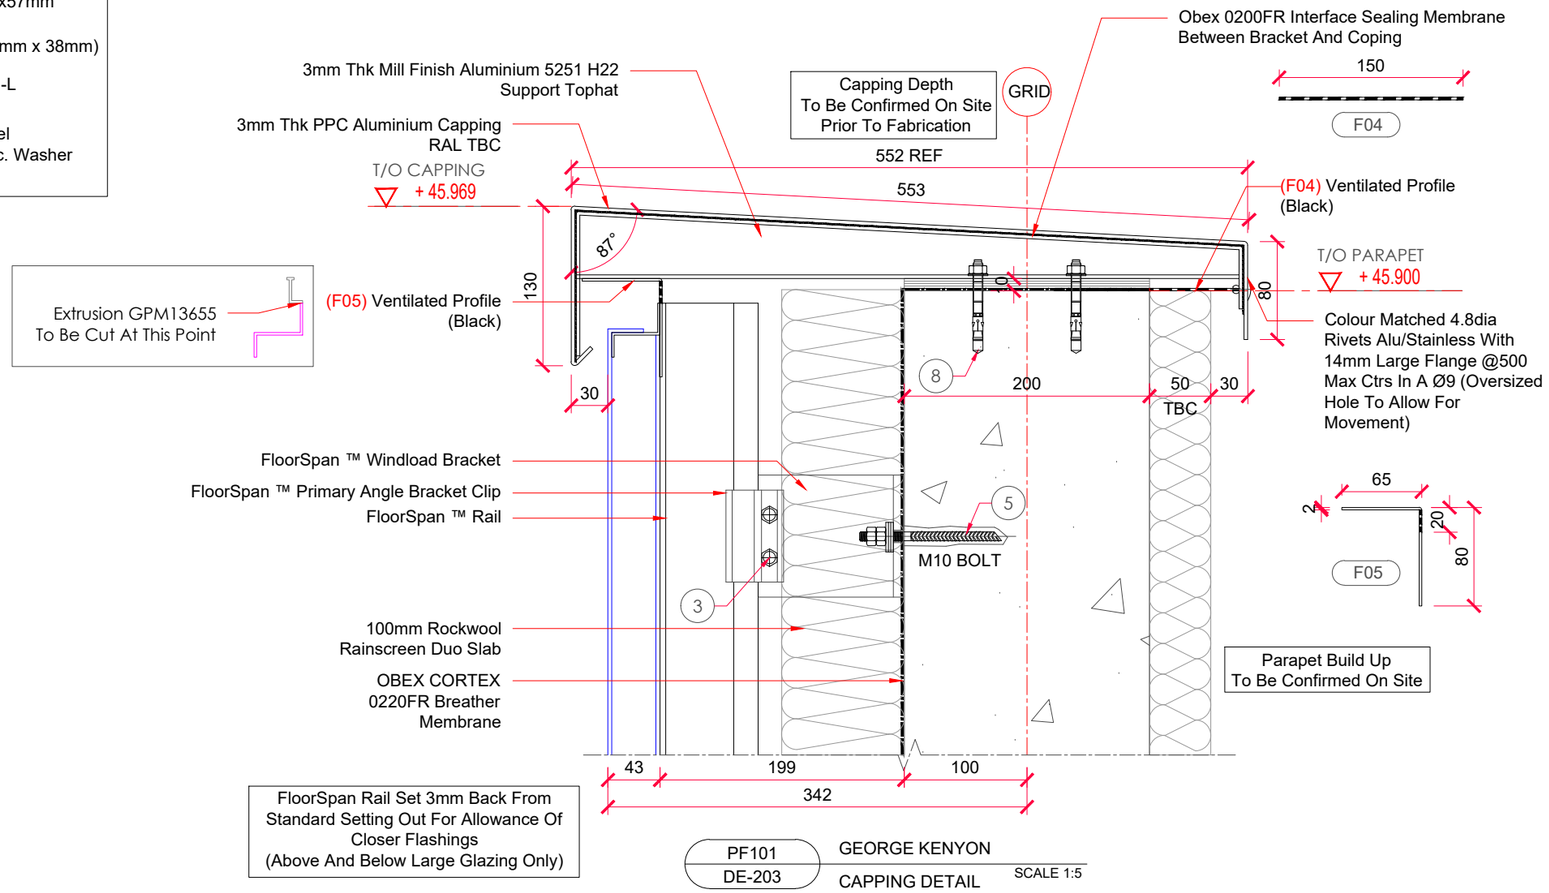

PF101 / DE-203 GEORGE KENYON CAPPING DETAIL SCALE 1:5

DO NOT SCALE

NOTES

1. ANY DISSIMILAR METALS TO BE ISOLATED WITH BARRIER TAPE
2. ANY DOUBT OF THE CONTENTS OF THIS DRAWING PLEASE CONTACT THE DESIGN OFFICE
3. THIS DRAWING TO BE READ IN CONJUNCTION WITH ALL OTHER CONTRACT DRAWINGS
4. ENSURE THAT ALL STEELWORK AND ANY TIMBERWORK IS CHECKED PRIOR TO THE COMMENCEMENT OF OUR WORKS
5. UNLESS OTHERWISE STATED, ALL FIXINGS TO BE AT 450mm CENTRES
6. THIS DRAWING MUST NOT BE COPIED OR REPLICATED WITHOUT WRITTEN PERMISSION FROM PRECISION FACADES LTD
7. ALL DIMENSIONS MUST BE CHECKED ON SITE AND ANY DISCREPANCIES REPORTED TO PRECISION FACADES LTD PRIOR TO COMMENCEMENT OF WORKS
8. ALL FLASHINGS TO BE FIXED USING OVERSIZED HOLES TO ALLOW FOR THERMAL MOVEMENT

REV	BY	DESCRIPTION	DATE	CHK'D
1	JMA	FOR APPROVAL	16.09. 2024	PFL

FOR APPROVAL

DRAWING STATUS

PRECISION FACADES

Precision Facades Ltd
Unit 2 The Oaks, Stanney Mill Lane,
Ellesmere Port, Chesire, CH2 4HY
Email: admin@precisionfacades.co.uk

CLIENT
HENRY BROTHERS CONSTRUCTION

PROJECT
GEORGE KENYON BUILDING
MANCHESTER

DRAWING TITLE
CAPPING DETAIL

DATE	SCALE
16.09.2024	1:5 @A3
DRAWN: JMA	CHECKED: PFL

CONTRACT	AREA CODE	DRAWING No.	REVISION
PF101	DE	203	P01