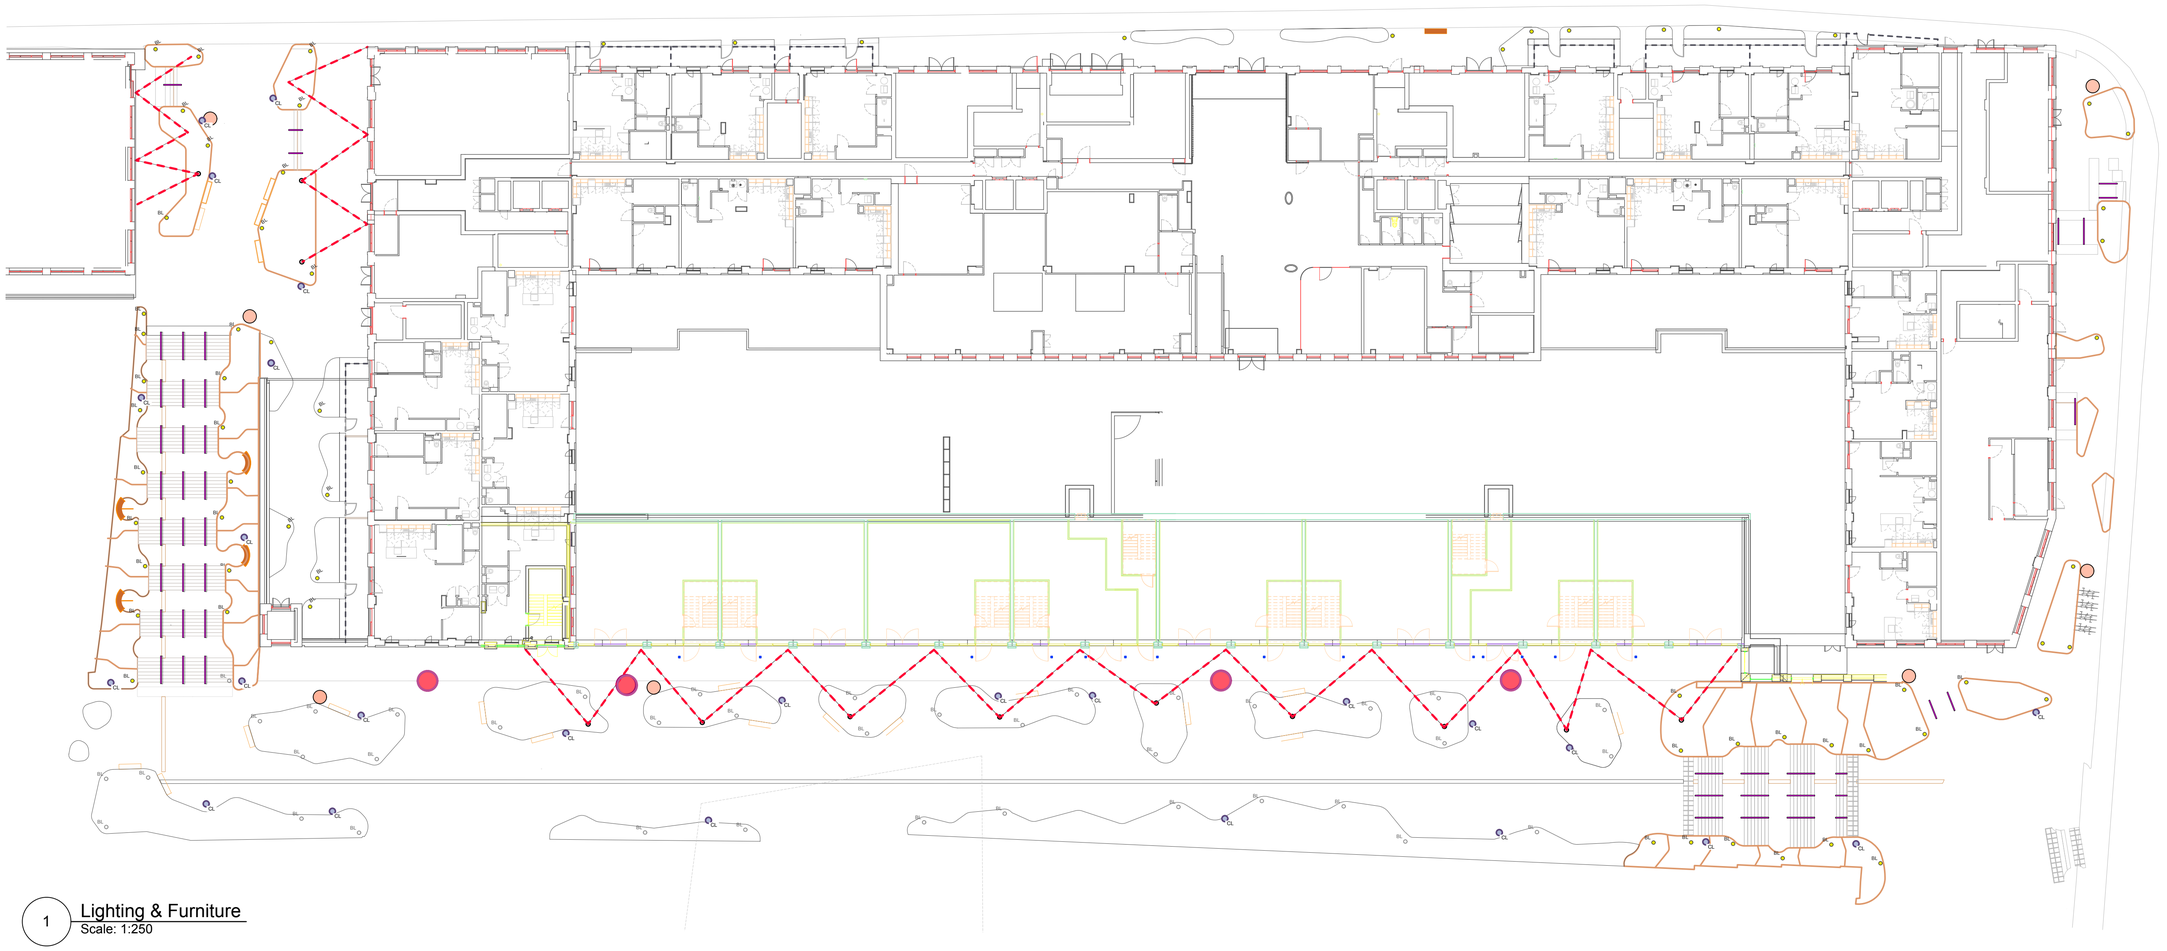


1 Lighting & Furniture
Scale: 1:250

No dimensions are to be scaled from this drawing. All dimensions are to be checked on site.
Area measurements for indicative purposes only.

This drawing is the property of Wright Landscapes Limited. No part of the drawing may be reproduced in any manner without permission from Wright Landscapes Limited.

All Wright Landscapes drawings to read in conjuction with architectual / engineers plans & details.

BENCH SEATING
- Product: Timber top, Steel base
- Finish: Powder coated
- Colour: Natural timber / Steel RAL 8029
- Size: 1800mm x 450mm x 410mm
- Supplier: CUBE Street Furniture

Natural timber /**CURVED BENCH SEATING**
- Product: Timber top, Steel base
- Finish: Powder coated
- Colour: Natural timber / Steel RAL 8029
- Size: to suit planter radius
- Supplier: CUBE Street Furniture

FREE STANDING POTS
- Product: Baroloo Pot 110
- Colour: Clay
- Size: 65cm high x 110cm wide
- Supplier: Sutton Manor Nursery

CYCLE STANDS
- Product: Sheffield Cycle Stand
- Finish: Stainless Steel

LITTER BINS
- Product: Oblique
- Finish: Hardwood Timber / Powder Coated
- Colour: Timber & Steel RAL 8029
- Supplier: CUBE

ILLUMINATED BOLLARD
Product: Rusty Slot Light
Size: 120mm x 120mm x 800mm
Fixing: Root fixed to concrete pad
Colour: Coreten finish
Supplier: SLV

COLUMN LIGHTING
- Product: Corten Square Section Light Column
REF: QCYP4000F -200X120/SA1
- Size: Column - 4000mm
- Material / Finish: Corten Steel
- Supplier: Mallatite

HANDRAIL
- Steel Handrail
- Matt finish Powder Coated
- Colour - RAL 8029
- LED Underlit to underside

FESTOON LIGHTING
- Product: External Festoon Lighting
-Colour - RAL Pearl Barley
- Notes: Attached to poles - eyelets to top on poles. Tensile Steel wire rope to hold lighting flex and bulb
- Pole Size: 3m H x 80mm dia pole - fixed to concrete footing installed within rain gardens
- Bespoke fixing to wall - see architects detail
- Supplier: CUBE Street Furniture

DOOR GUARD
- Product: RUSTY SLOT BOLLARD
- Finish: Powder Coated
- Colour - RAL 8029
-Size - 120mm x 120mm square x 800mm high
Supplier : CUBE Street Furniture

DOOR GUARD
- Safety door guard barriers
- Finish: Powder Coated
- Colour: RAL 9017 - Traffic Black
- Size: 1320mm high x 450mm wide x 42mm diameter
- Supplier: Broxap

Revision	Date	Description	Drawn	Approved
S5-P06	28-05-25	Door guards added to Block F	SB	NW
S5-P05	20-03-25	Notes Added to Key	SB	NW
S5-P04	02-12-24	Furniture specification added	SB	NW
S5-P03	23-10-24	For Construction	SB	NW
S4-P02	27-02-24	Amendment to layout	NW	CB
S4-P01	07-02-24	First Issue	NW	CB

WRIGHT LANDSCAPES LIMITED

E: info@wrightlandscapes.co.uk

W: www.wrightlandscapes.co.uk

T: 01244 541959

HEAD OFFICE
Pickmere Lane, Pickmere, Knutsford,
WA16 0JL

CLIENT DOMIS CONSTRUCTION

PROJECT WATERHOUSE GARDENS

DRAWING TITLE Furniture & Lighting

DATE	SCALE
06/02/2024	AS NOTED
DRAWN	**SIZE**
NW	A1
APPROVED	**WORKSTAGE**
CB	Stage 5

DRAWING NUMBER 1174-WRI-XX-XX-DR-L-0012 **SUITABILITY** S5 **REVISION** P06

© Wright Landscapes Limited