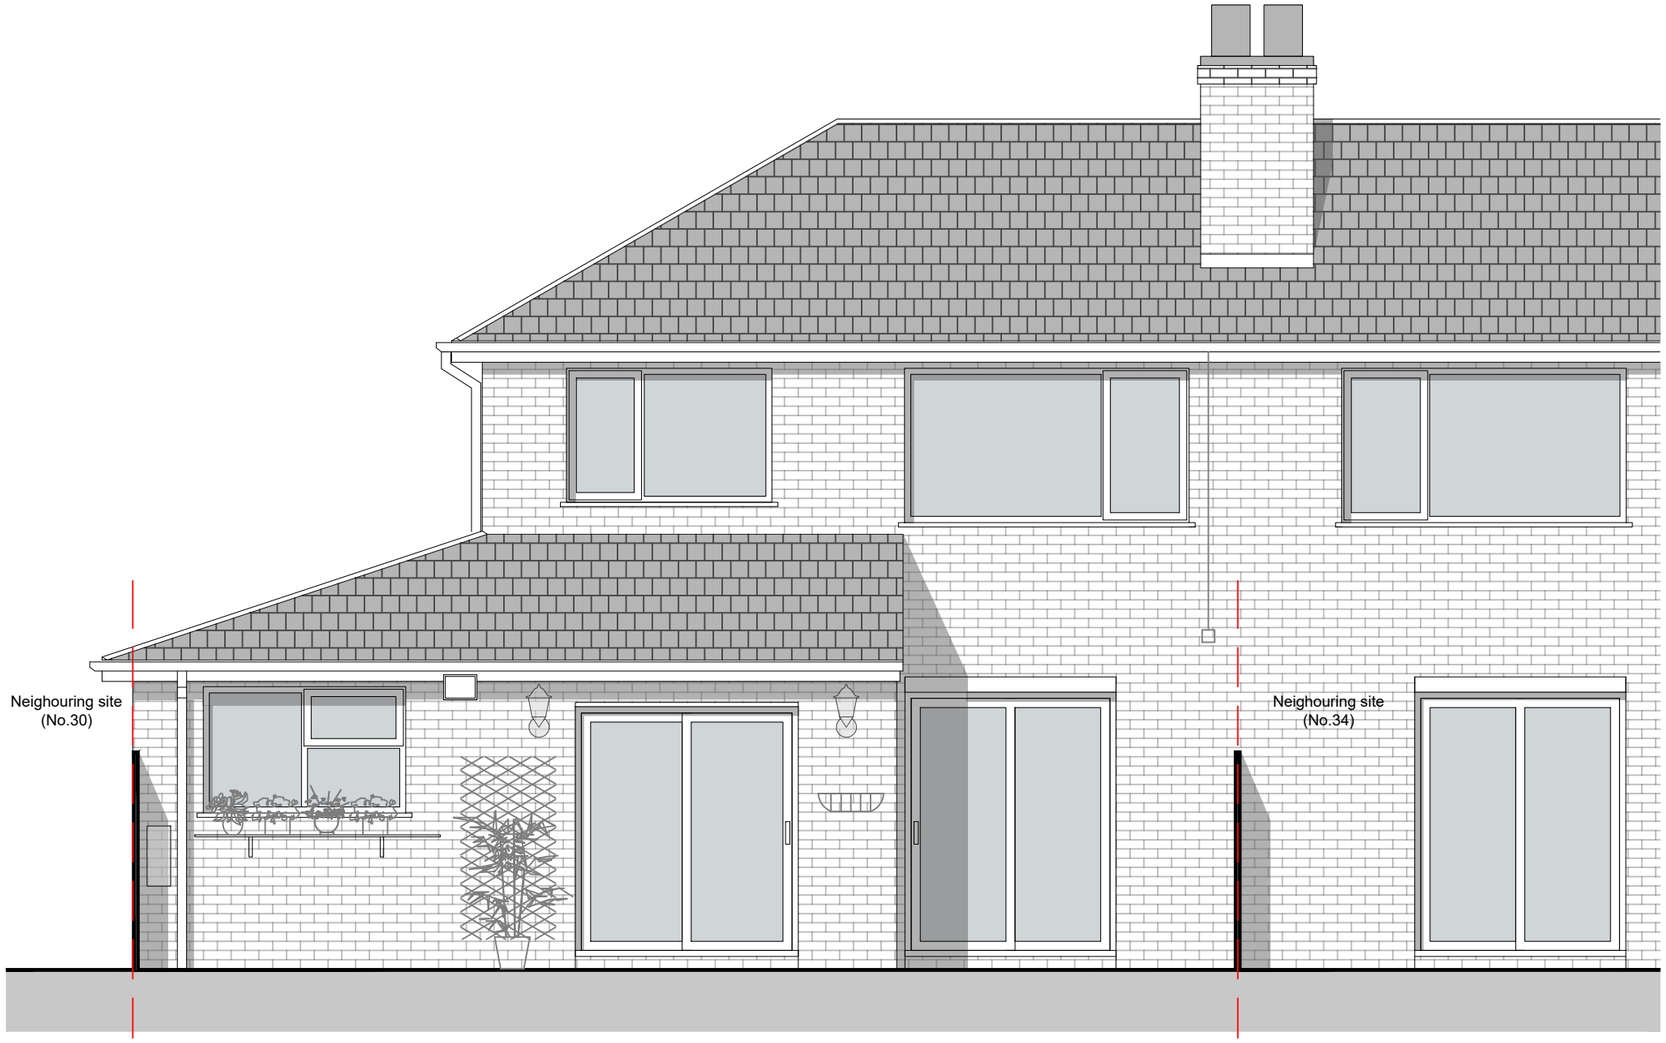

REAR ELEVATION (NORTH-WEST):
AS EXISTING
1:50

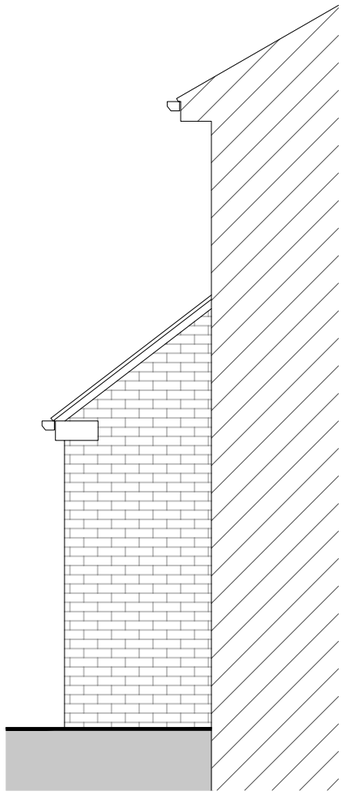

SIDE ELEVATION (SOUTH-WEST):
AS EXISTING
1:50

Notes:

This drawing is under the copyright ownership of A-Tech Architectural Design Ltd and cannot be used or replicated without permission from the owner.
Scaling off this drawing should only be done for planning purposes. No construction work should be done from scaled measurements. Hatches shown are indicative and for illustrative purposes. Setting out should be done from levels and dimensions provided. All dimensions and levels should be checked on site prior to installations, fabrications and/or construction.

Rev	Description	By	Date
P01	Initial issue	AF	03.06.25

A-Tech
Architectural Design Ltd

Tideswell Community Hall
Church lane, Tideswell
Derbyshire
SK17 8PD

Email: info@a-tech.studio
Tel: 01298 601400
Web: www.a-tech.studio

Client: Alison and John Cooke

Project: 32 Penarth Road
Wythenshaw
Proposed Rear Extension

Drawing: Elevations As Existing

Project	Author	Volume	Level	Type	Role	Drg. Number
25005	XX	XX	XX	XX	X	05001

Status S0 INITIAL STATUS
Revision P01 PRELIMINARY

Scale	Drawn	Date
1:100	AF	03.06.25
Sheet	Checked	A-Tech Job No.
A3	-	25005