


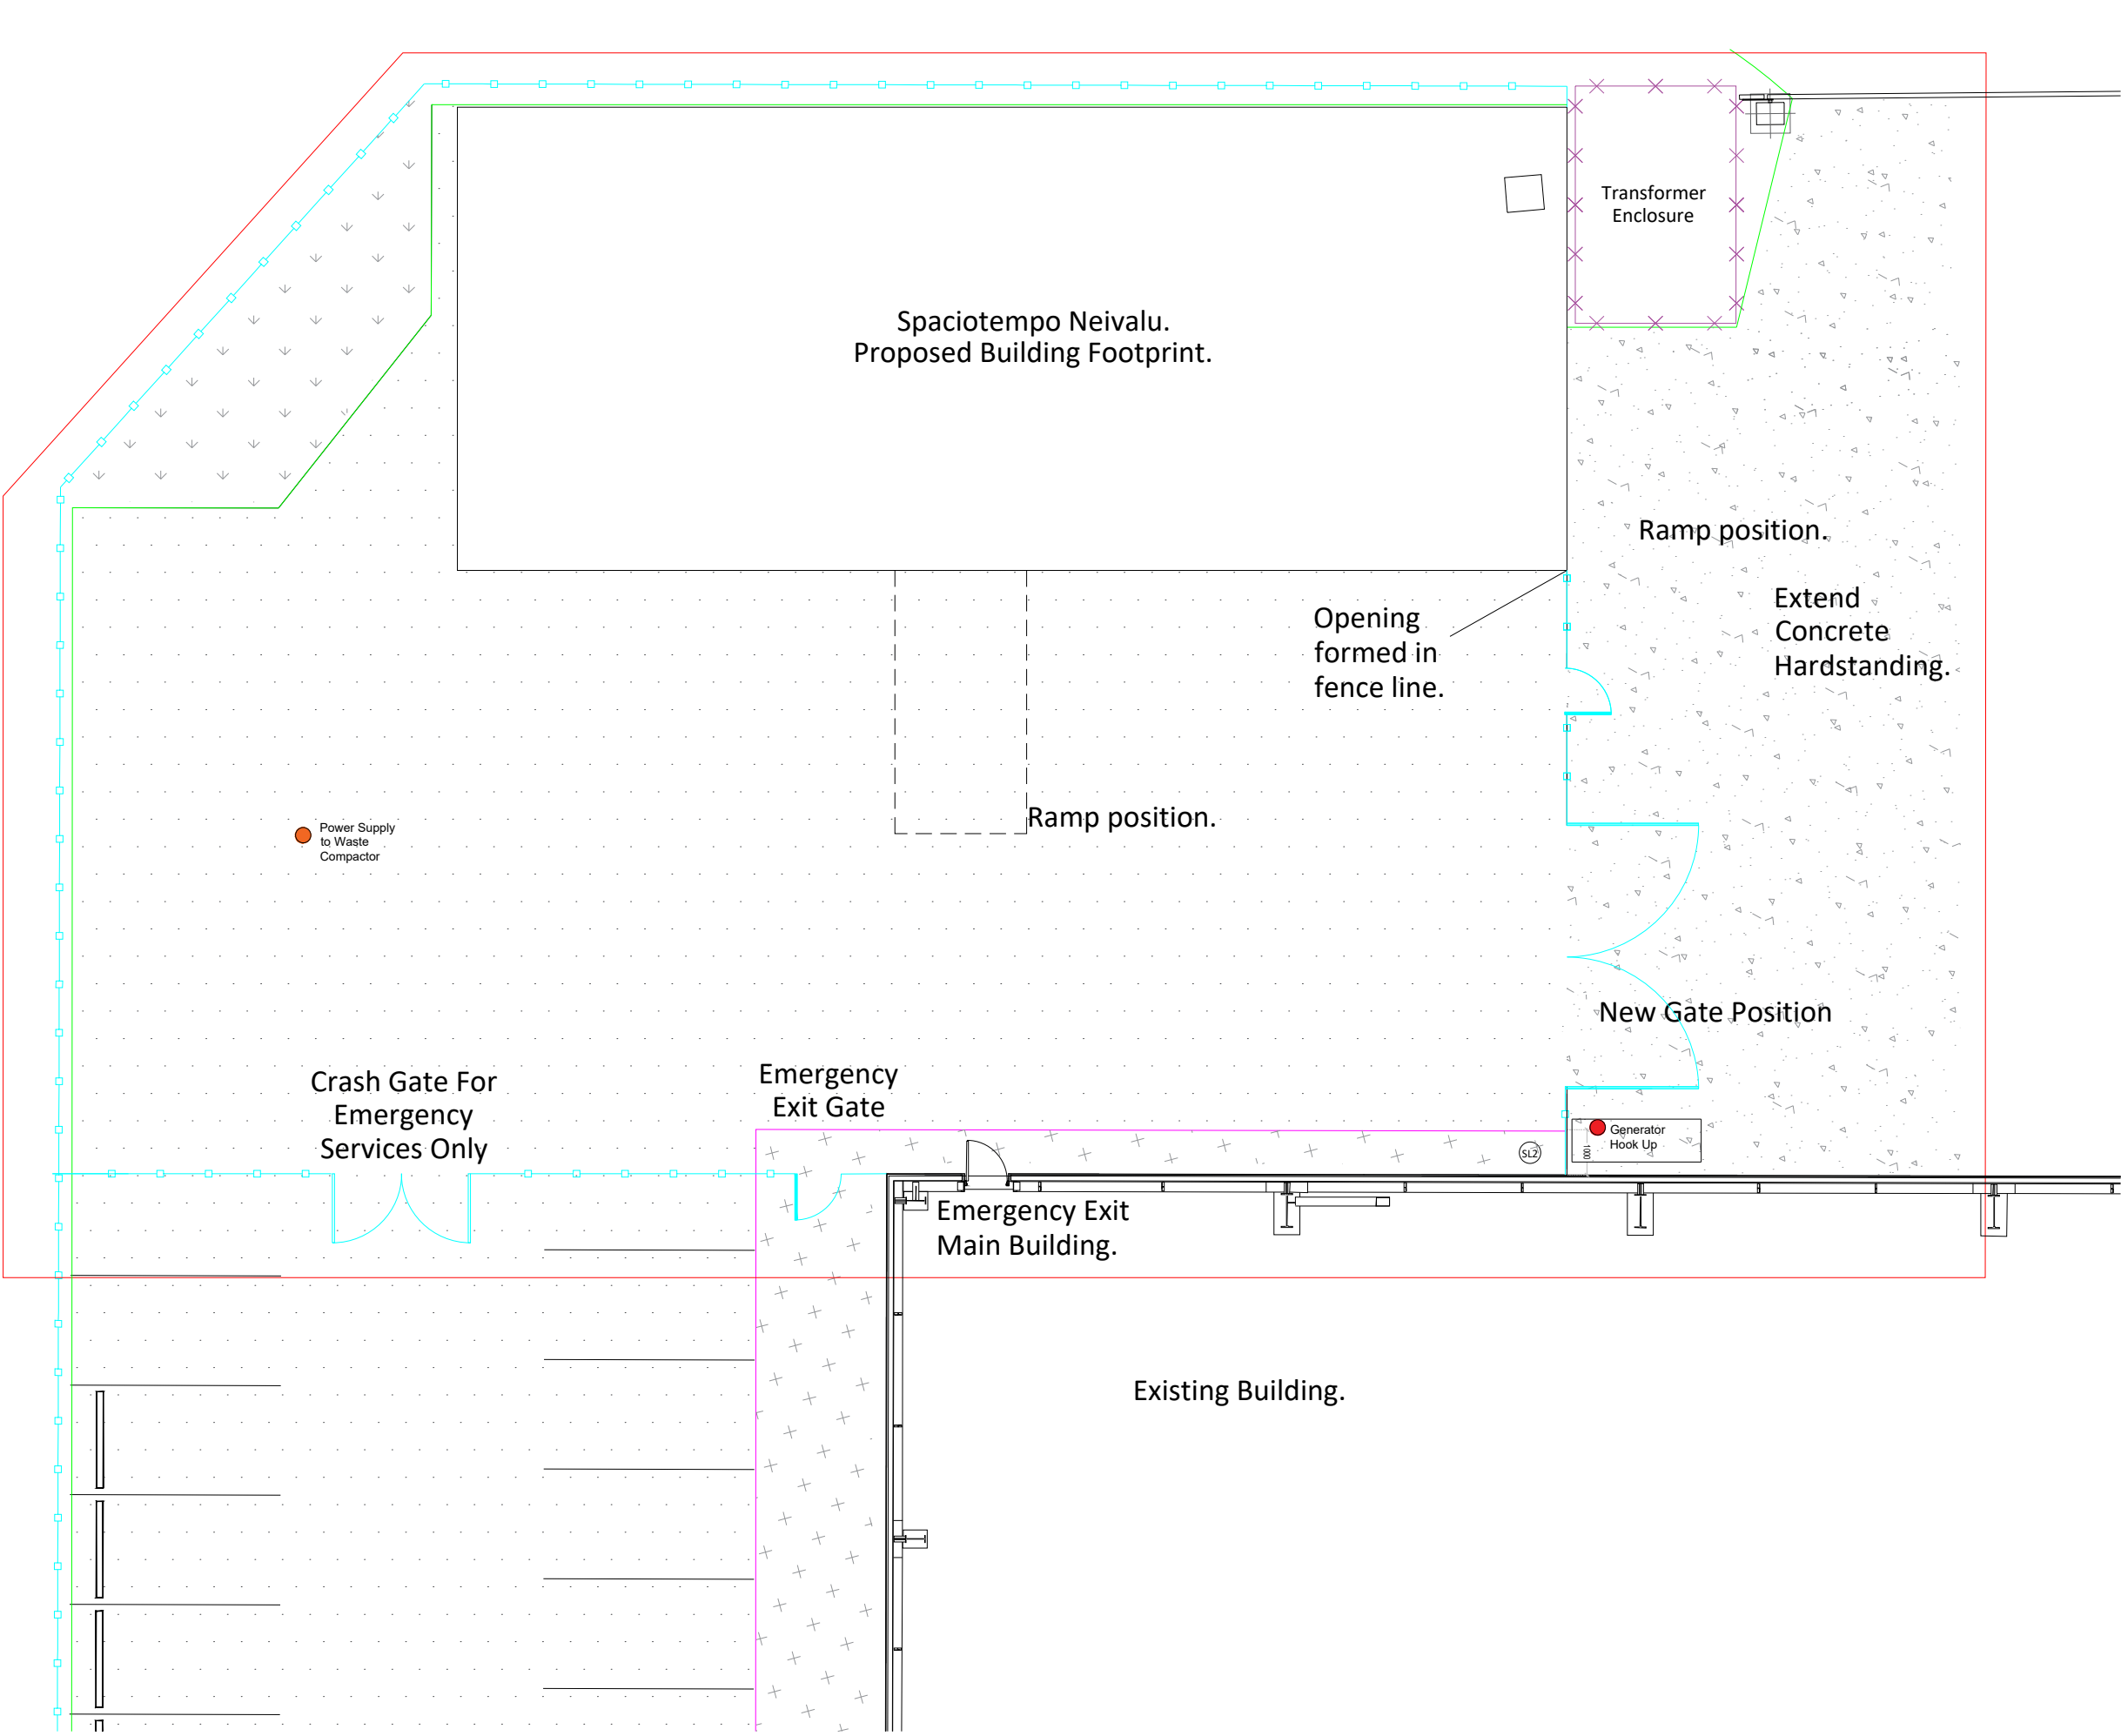

Key

- Car Park Tarmac
- Soft Landscaping
- Footpath Tarmac
- Concrete
- Security Fence and Gate
- Palisade Fence and Gate
- Aco Kerbdrain
- PCC Kerb
- Lighting Columns

REV	DESCRIPTION	DATE	INITIAL
A	DESCRIPTION	02/05/025	HCM

STAGE: TENDER

PROJECT: DNATA CARGO, 2 PINFOLD LANE, MANCHESTER AIRPORT

TITLE: PROPOSED EXTERNAL AREA

	DRAWN: HCM	CHECKED: JV
	DATE: MAY 25	SCALE @ A3: 1:150
	DRAWING NO: BWP.03	REV: A