


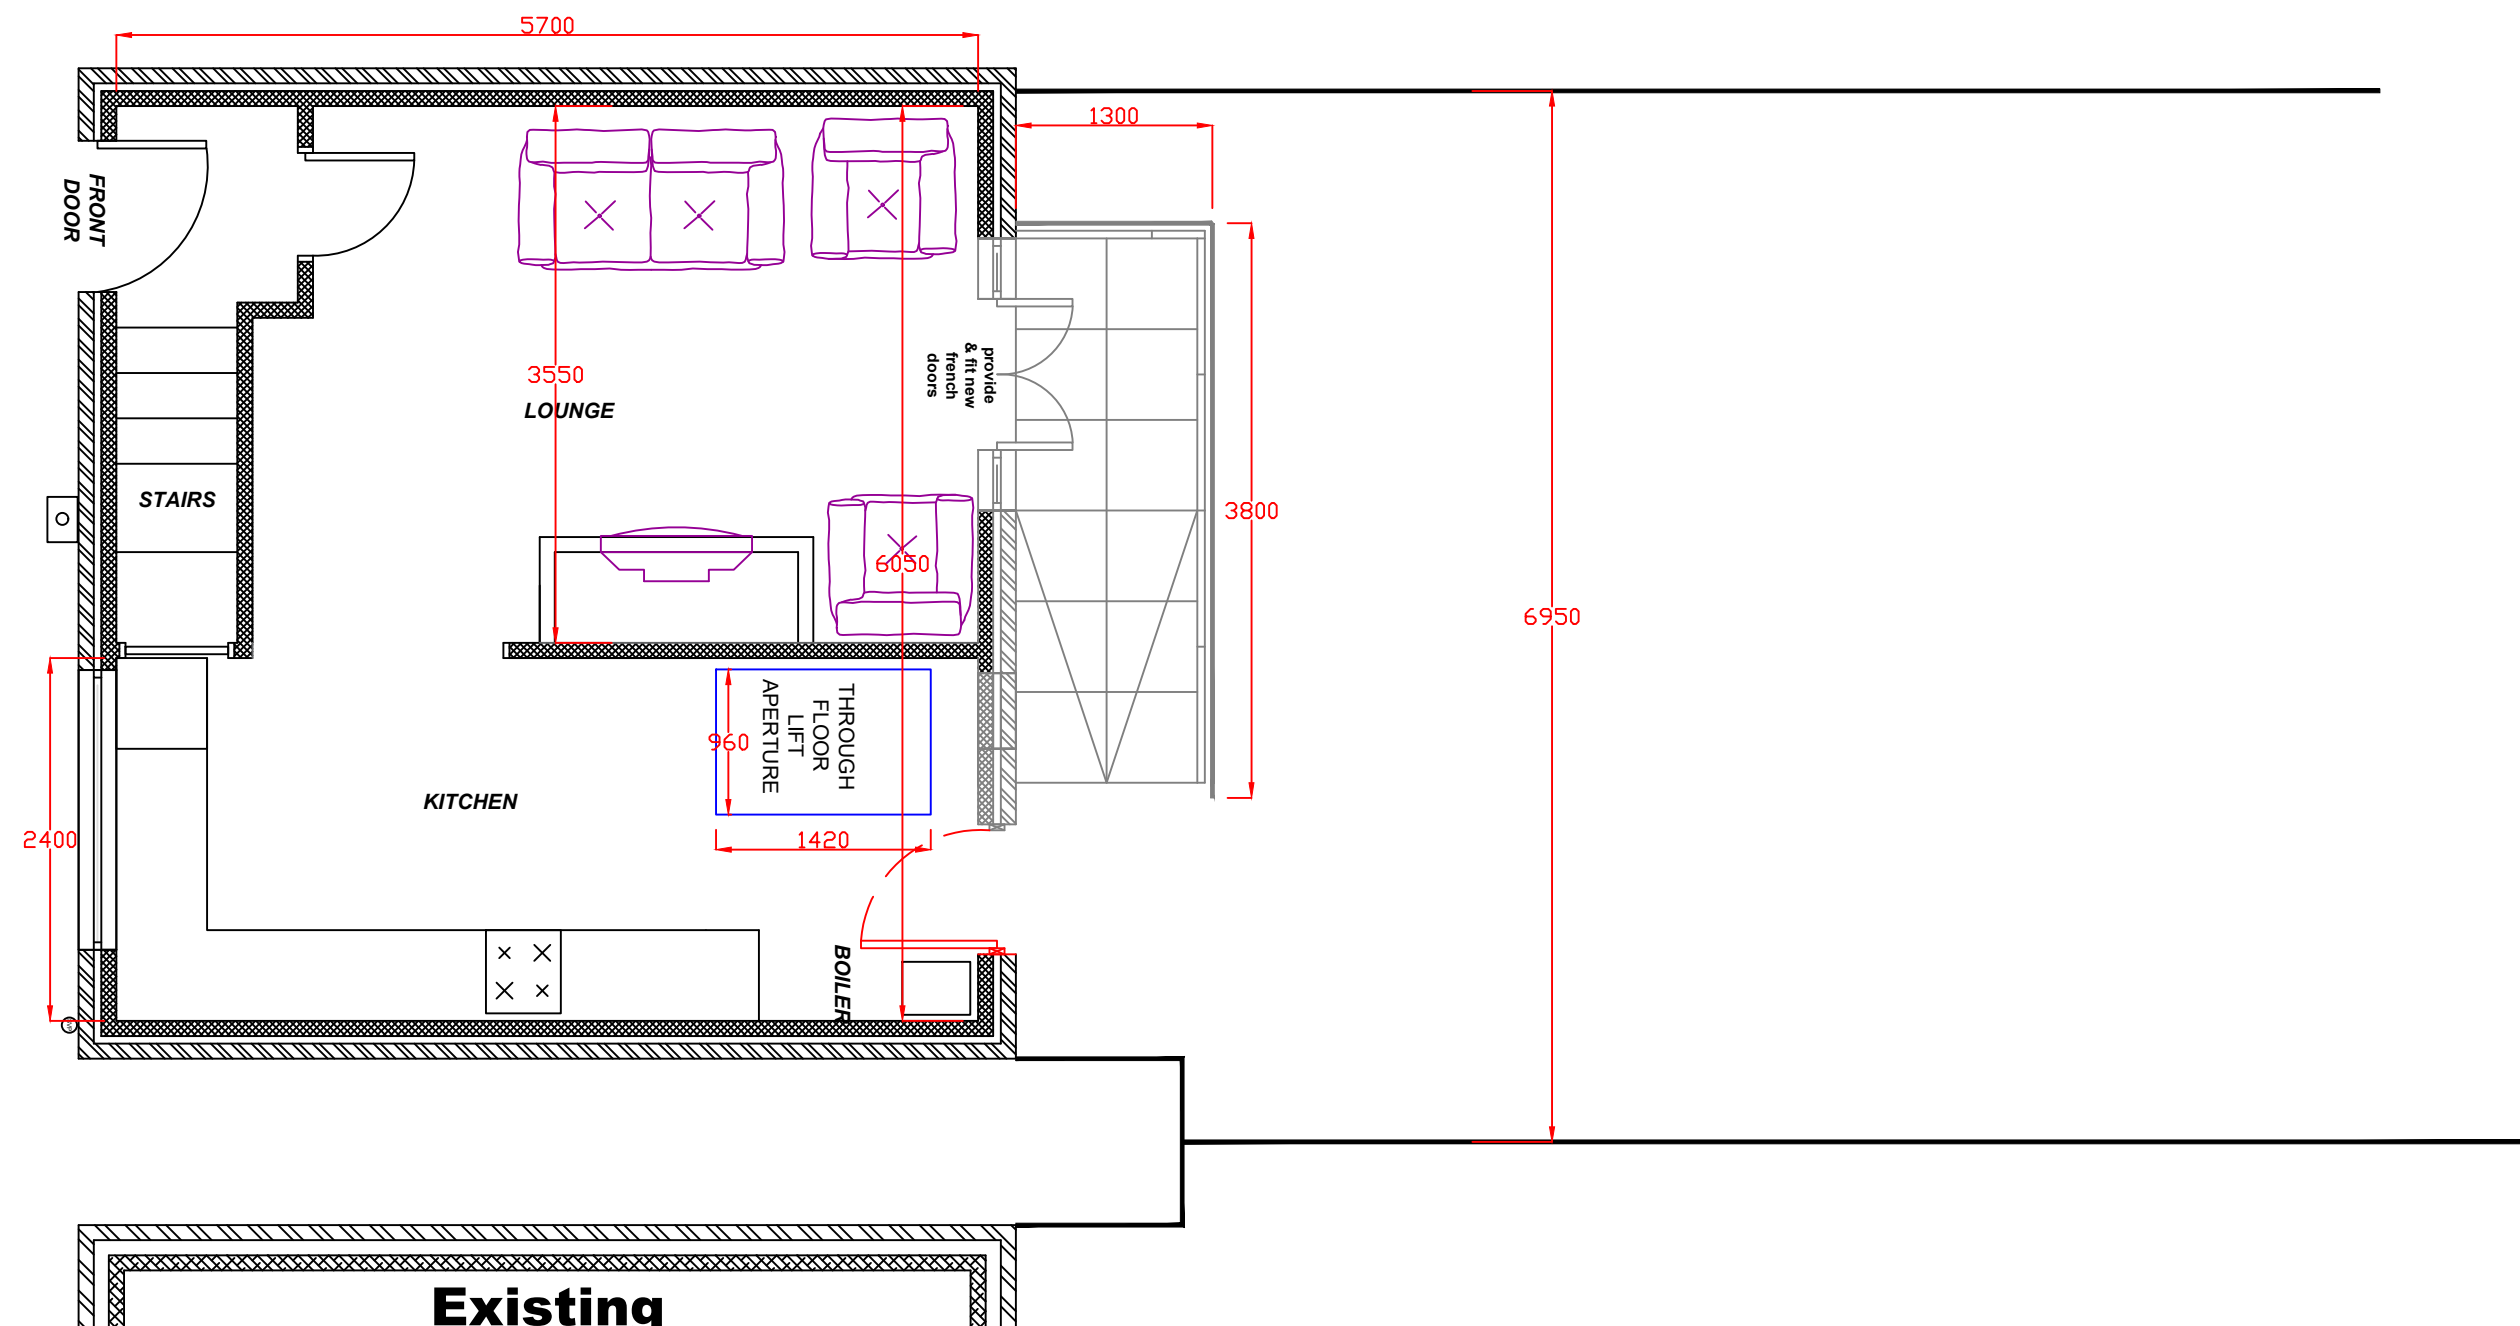

Existing GROUND FLOOR LAYOUT

Manchester
Equipment and
Adaptation
Partnership
Phillips Park Road
Beswick
Manchester
M11 3FU

Project: Bed/Bathroom Extension

Master Kayden Condron
30 Garland Road
Sharston
Manchester
M22 5EG

Drawn By:

DS

Date:

05/09/2024

Scale:

1/50

Drawing No:

1



Manchester
Equipment &
Adaptations
Partnership