



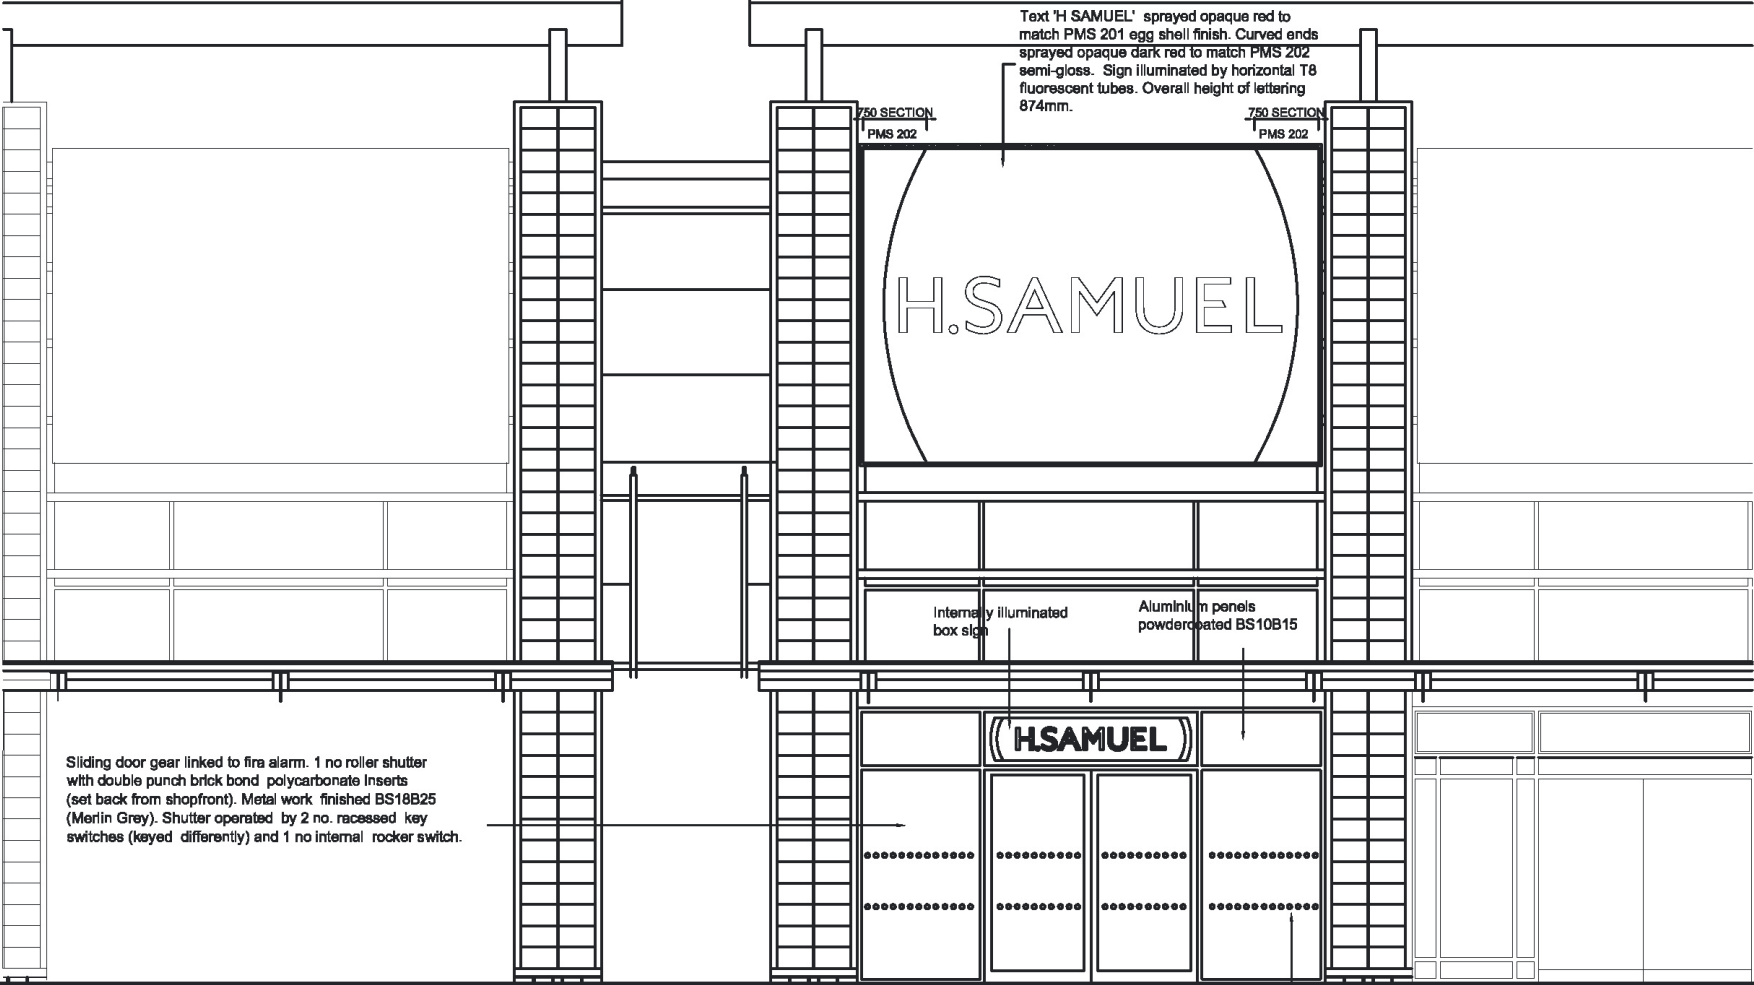

Scale 1:75
Existing Elevation

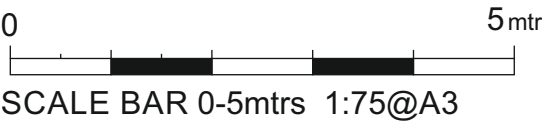


CLIENT: Signet Jewellers		DRAWING NUMBER:	JOB NO:	DRAWN BY:	REV	DATE	BY	DESCRIPTION
PROJECT: H. Samuel Manchester Fort		DJ-0525-139	12991	D.Jewkes	A	00.00.25	XX	XXXXXX
					B	00.00.25	XX	XXXXXX
DESCRIPTION: Elevation		DATE: 28.05.25	ITEM REF: n/a	SCALE: a/s @A3	C	00.00.25	XX	XXXXXX
					D	00.00.25	XX	XXXXXX
					E	00.00.25	XX	XXXXXX


All measurements in millimetres unless stated otherwise.



Geeteesigns.com

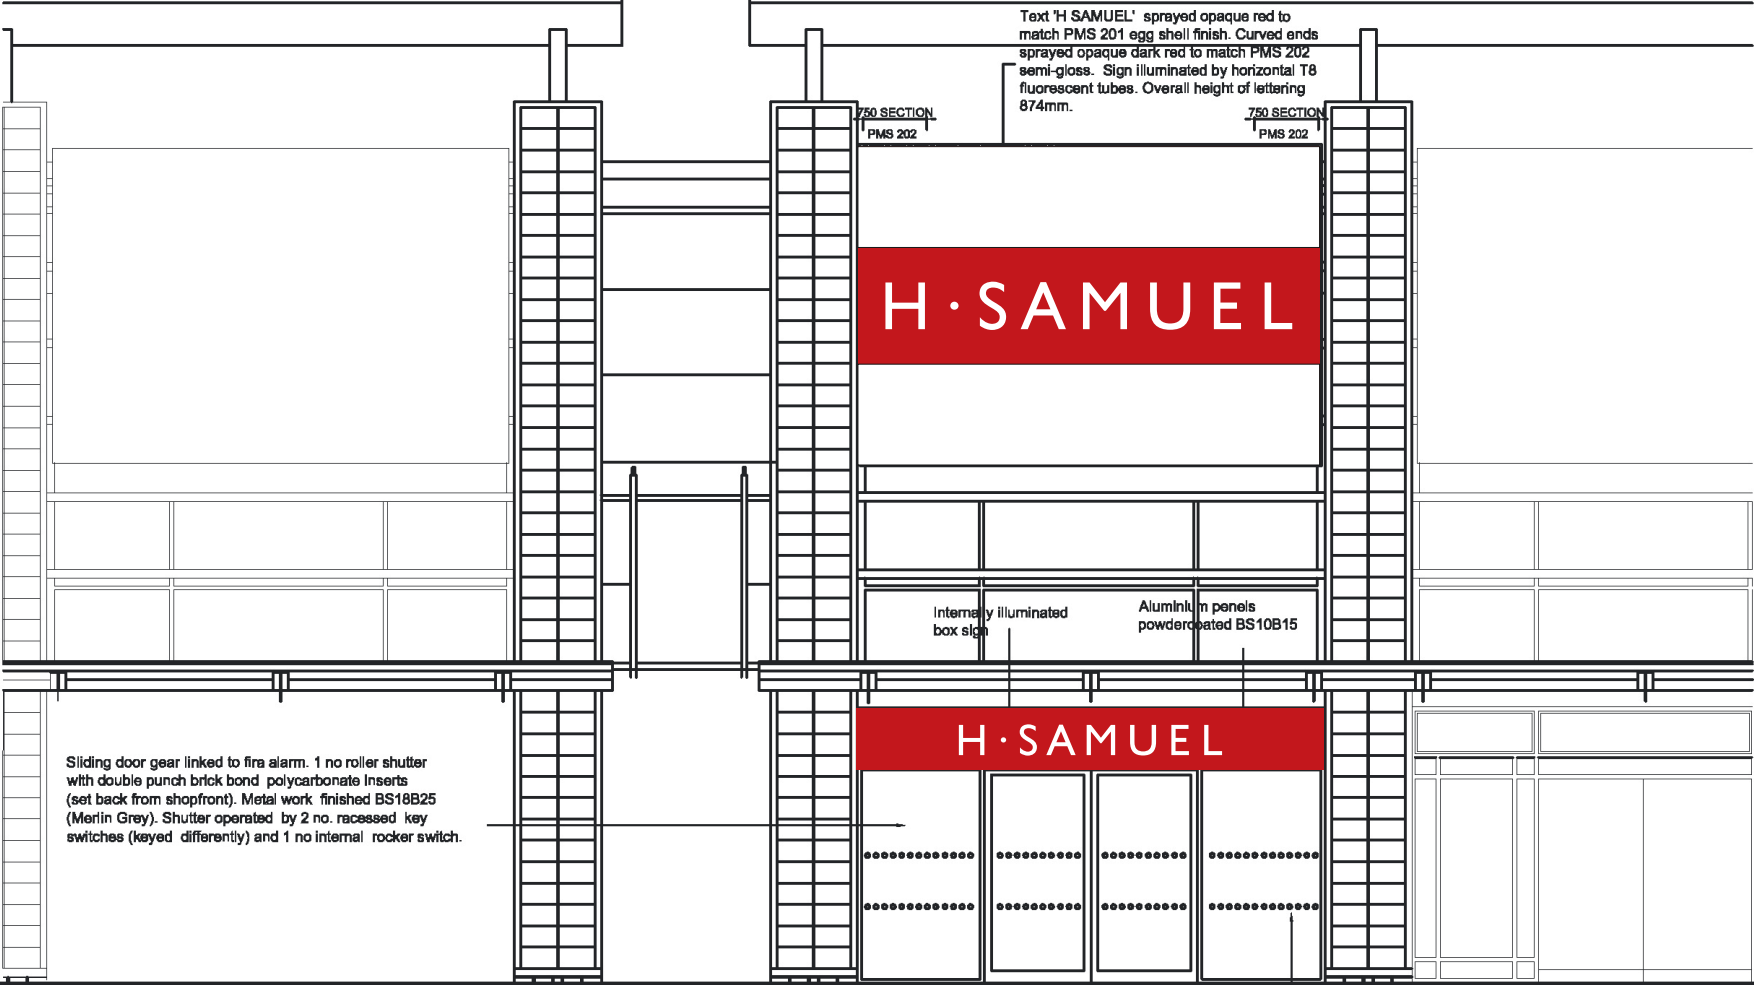

Scale 1:75
Proposed Elevation

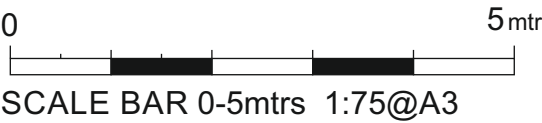

CLIENT: Signet Jewellers		DRAWING NUMBER:	JOB NO:	DRAWN BY:	REV	DATE	BY	DESCRIPTION
PROJECT: H. Samuel Manchester Fort		DJ-0525-139	12991	D.Jewkes	A	03.06.25	mw	letter size increasd
		DATE:	ITEM REF:	SCALE:	B	00.00.25	XX	XXXXXX
DESCRIPTION: Elevation		28.05.25	n/a	a/s @A3	C	00.00.25	XX	XXXXXX
					D	00.00.25	XX	XXXXXX
					E	00.00.25	XX	XXXXXX

All measurements in millimetres unless stated otherwise.



Geeteesigns.com



Existing signage



Proposed signage

CLIENT: Signet Jewellers		DRAWING NUMBER:	JOB NO:	DRAWN BY:	REV	DATE	BY	DESCRIPTION
PROJECT: H. Samuel Manchester Fort		DJ-0525-139	12991	D.Jewkes	A	03.06.25	mw	letter size increasd
					B	26.06.25	mw	flex to panels
DESCRIPTION: Visuals		DATE: 27.05.25	ITEM REF: n/a	SCALE: a/s @A3	C	00.00.25	XX	XXXXXX
					D	00.00.25	XX	XXXXXX
					E	00.00.25	XX	XXXXXX

© This drawing is the property of Geetee Signs, and should not be reproduced, altered or used in any way without express permission. Colours shown are for illustration and may not be an exact match unless references are supplied.