




Flat Roof Construction:
3 Layers of rubberised externally graded roofing felt to BS 747.
18mm Thick external plywood board.
47x170mm Grade C24 Rafter at 400mm centres to TRADA Table 37.
125mm Thick Kingspan Koolther K7 or equivalent insulation between the joists. A minimum of 50mm air gap to provided between the insulation board and plywood deck.
12.5mm plasterboard to ceiling to be plastered and skimmed.

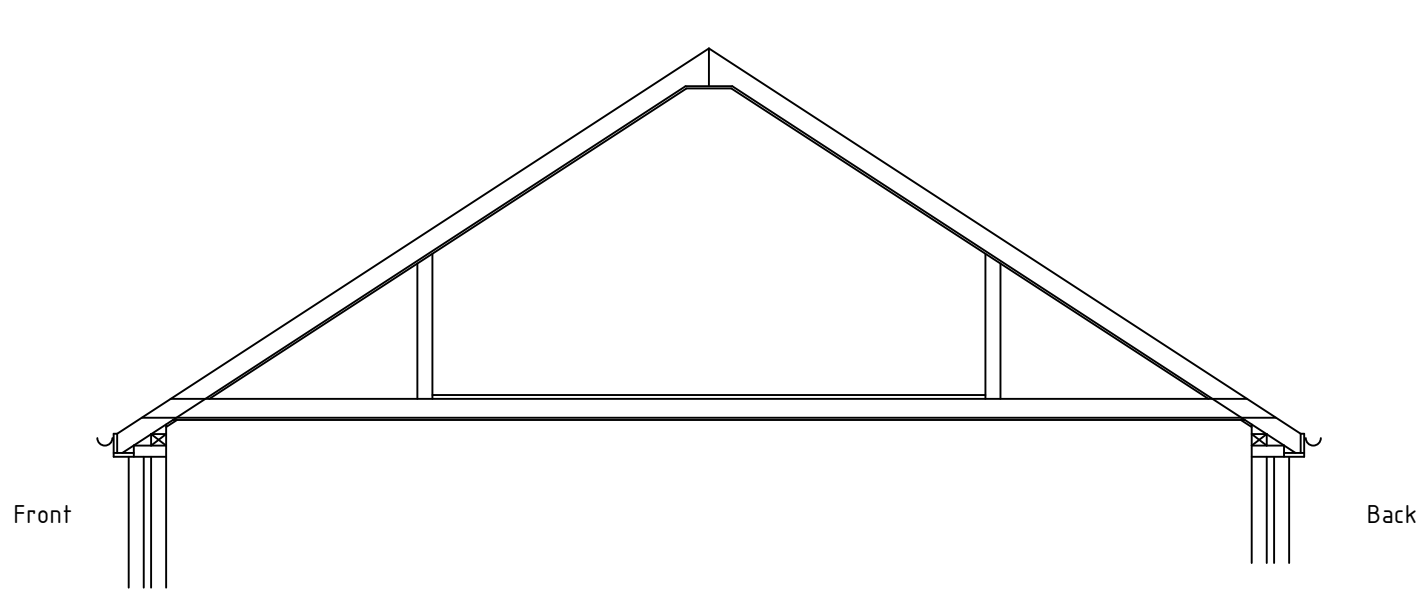

Exist. Section G-G

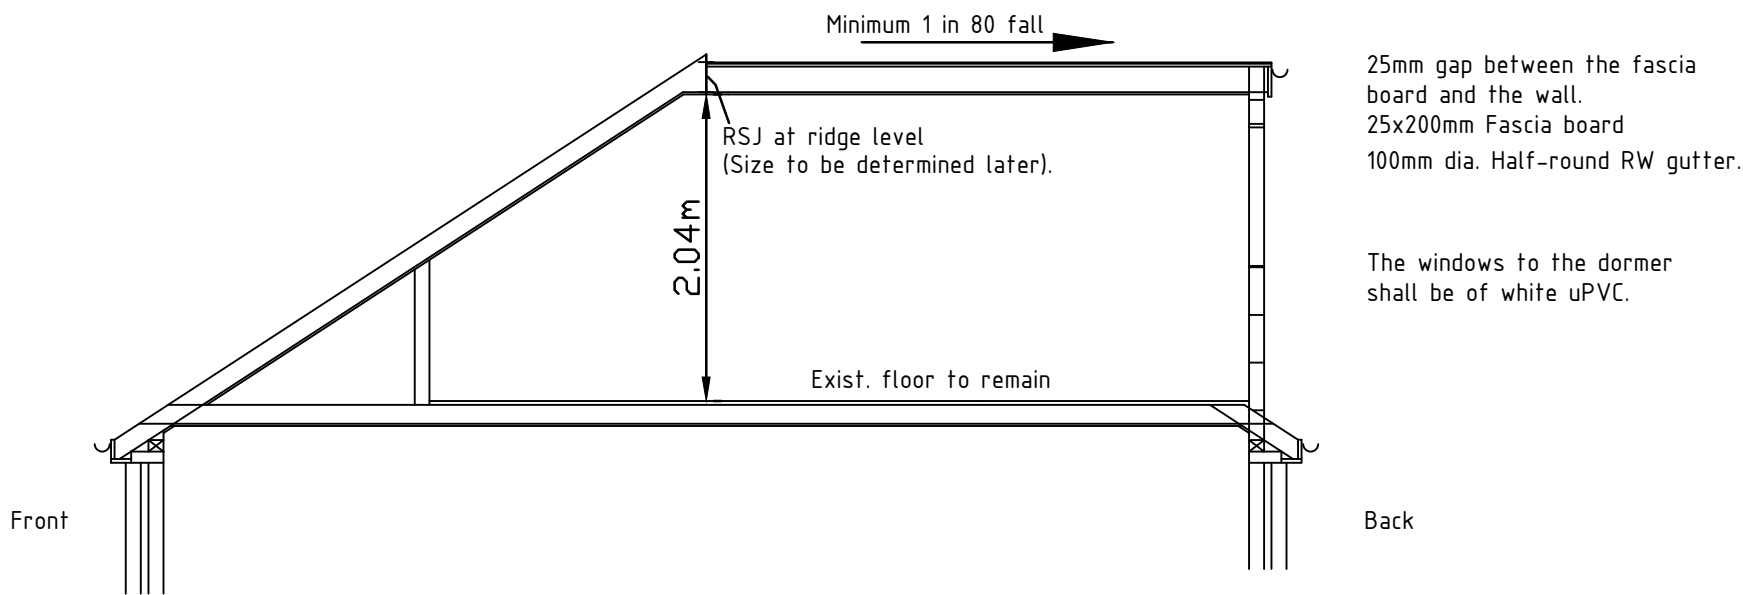

Proposed Section G-G

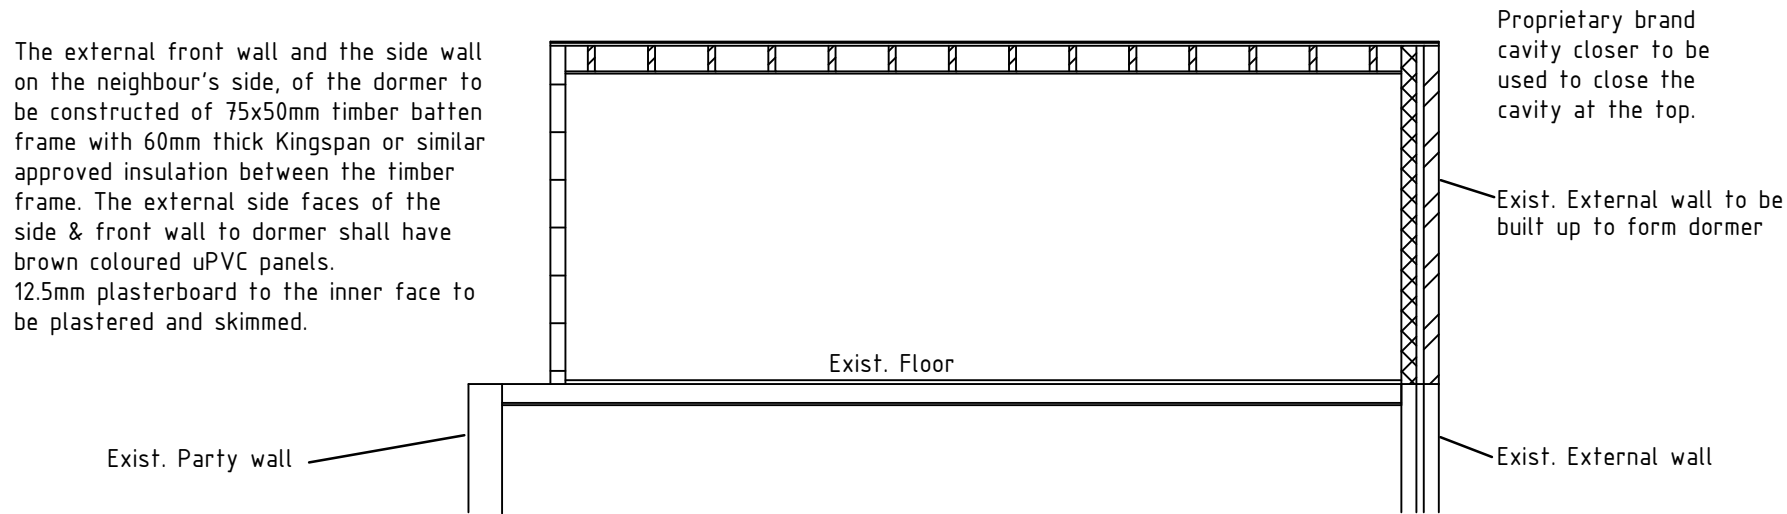

Section H-H

NOTES

P2	19.07.25	AUH	AUH	Plan showing parking space and bin storage removed.
P1	25.06.25	AUH	AUH	Plan showing parking space and bin storage added. Also, drawing number changed from 2024/05/01 to 2024/05/03.
No	DATE	DRAWN	CHK'D	AMENDMENT

DRAWING STATUS	
Planning	

CLIENT		Mr & Mrs Aziz
PROJECT		38 Milford Drive, Levenshulme, Manchester, M19 2RZ
DRAWN	A. Ul-Haq	CHKD AUH

TITLE		Single Storey Rear and Double Storey Side Extensions with Porch to the Front & Conversion of Exist. Loft into a Dormer.	
Sections-2		Sheet 3 of 3	
SCALE	1:50	DRAWING No	2024/05/03
DATE	May 2024	AMDT	P2