


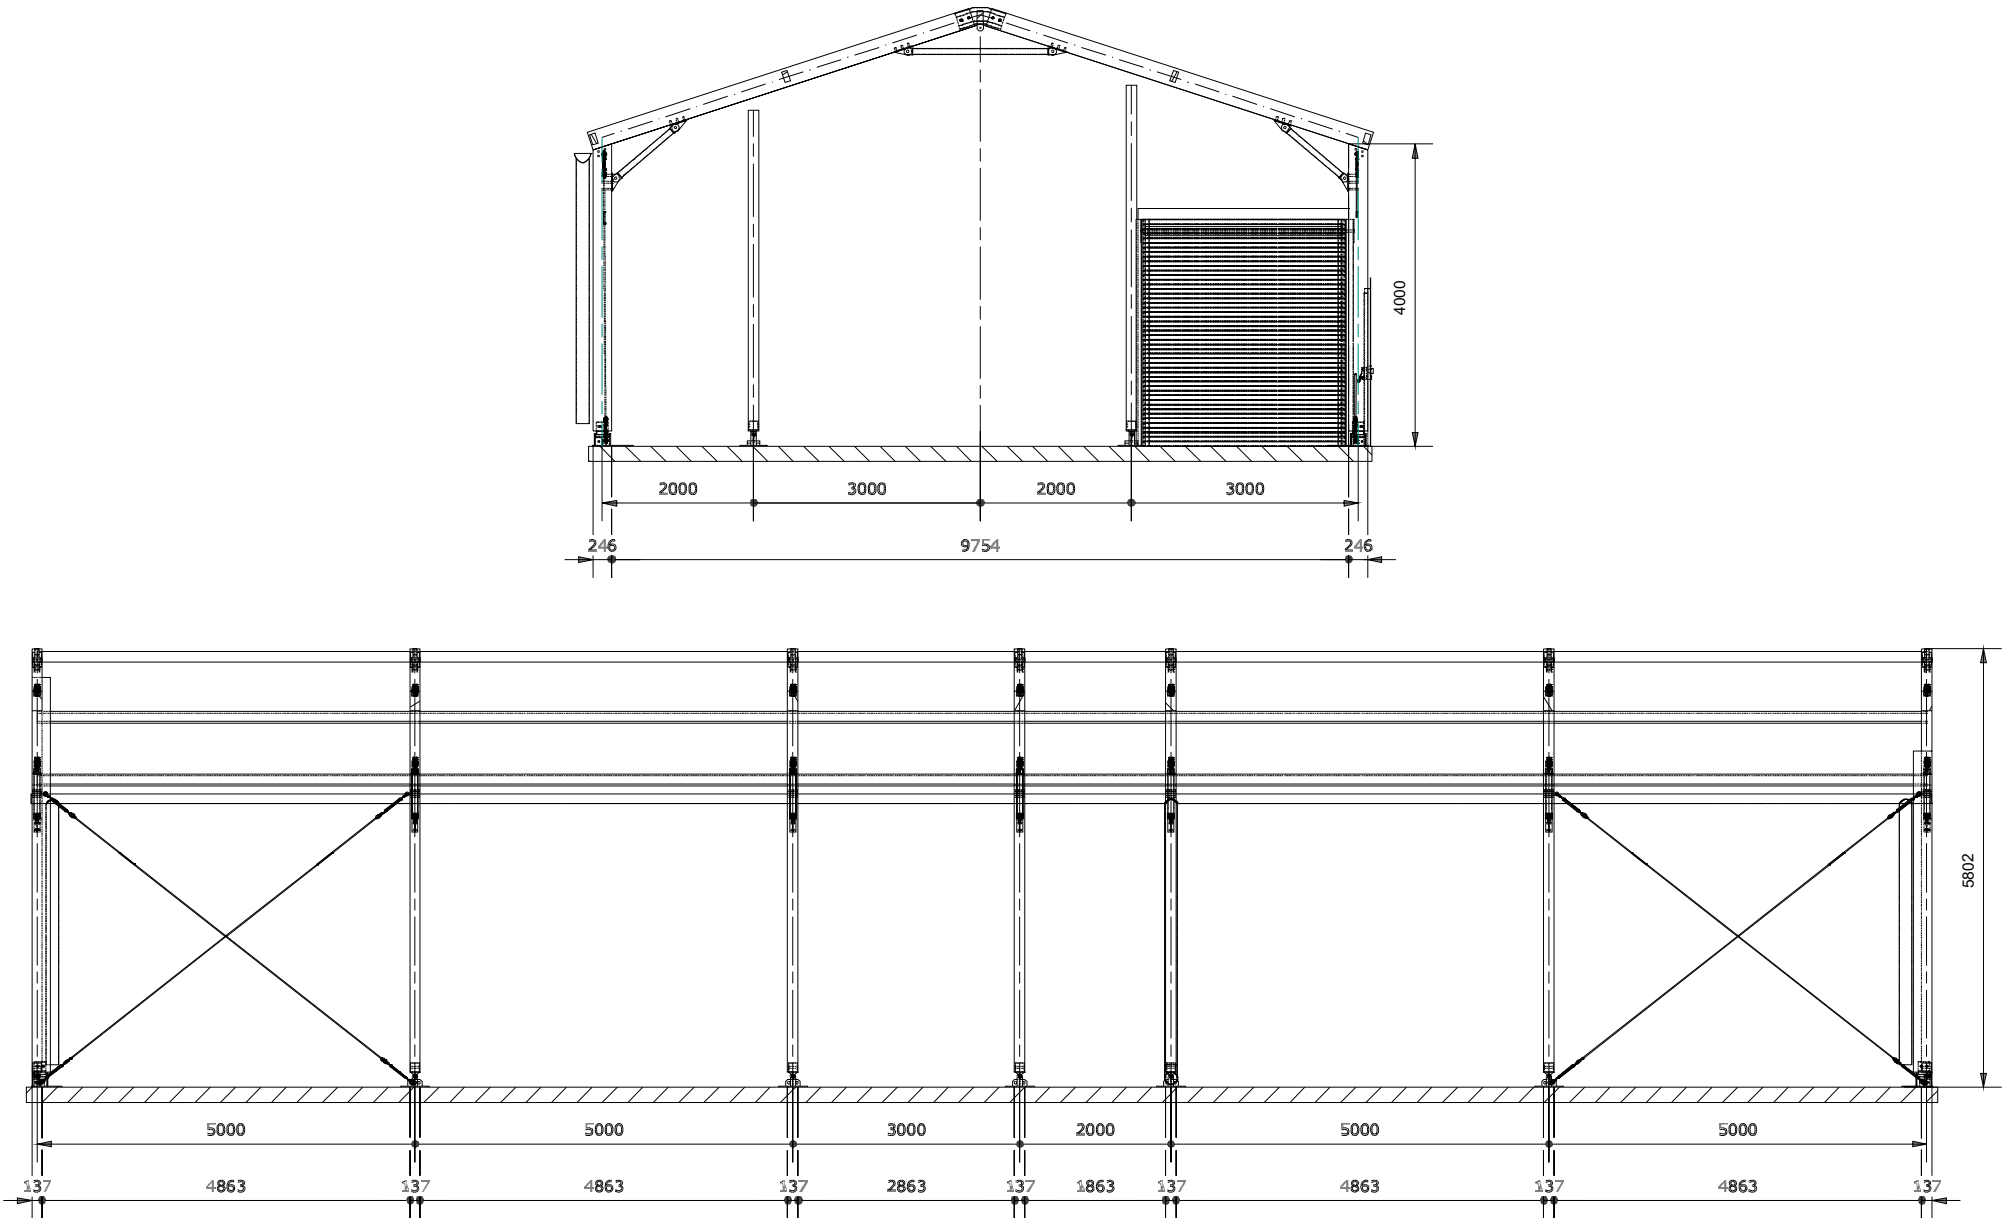

REV	DESCRIPTION	DATE	INITIAL
B	DESCRIPTION	13/05/025	HCM

STAGE: TENDER

PROJECT: DNATA CARGO, 2 PINFOLD LANE, MANCHESTER AIRPORT

TITLE: SPACIOTEMPO FRAME

	DRAWN: HCM	CHECKED: JV
	DATE: MAY 25	SCALE @ A3: 1:100
	DRAWING NO: BWP.09	REV: B