
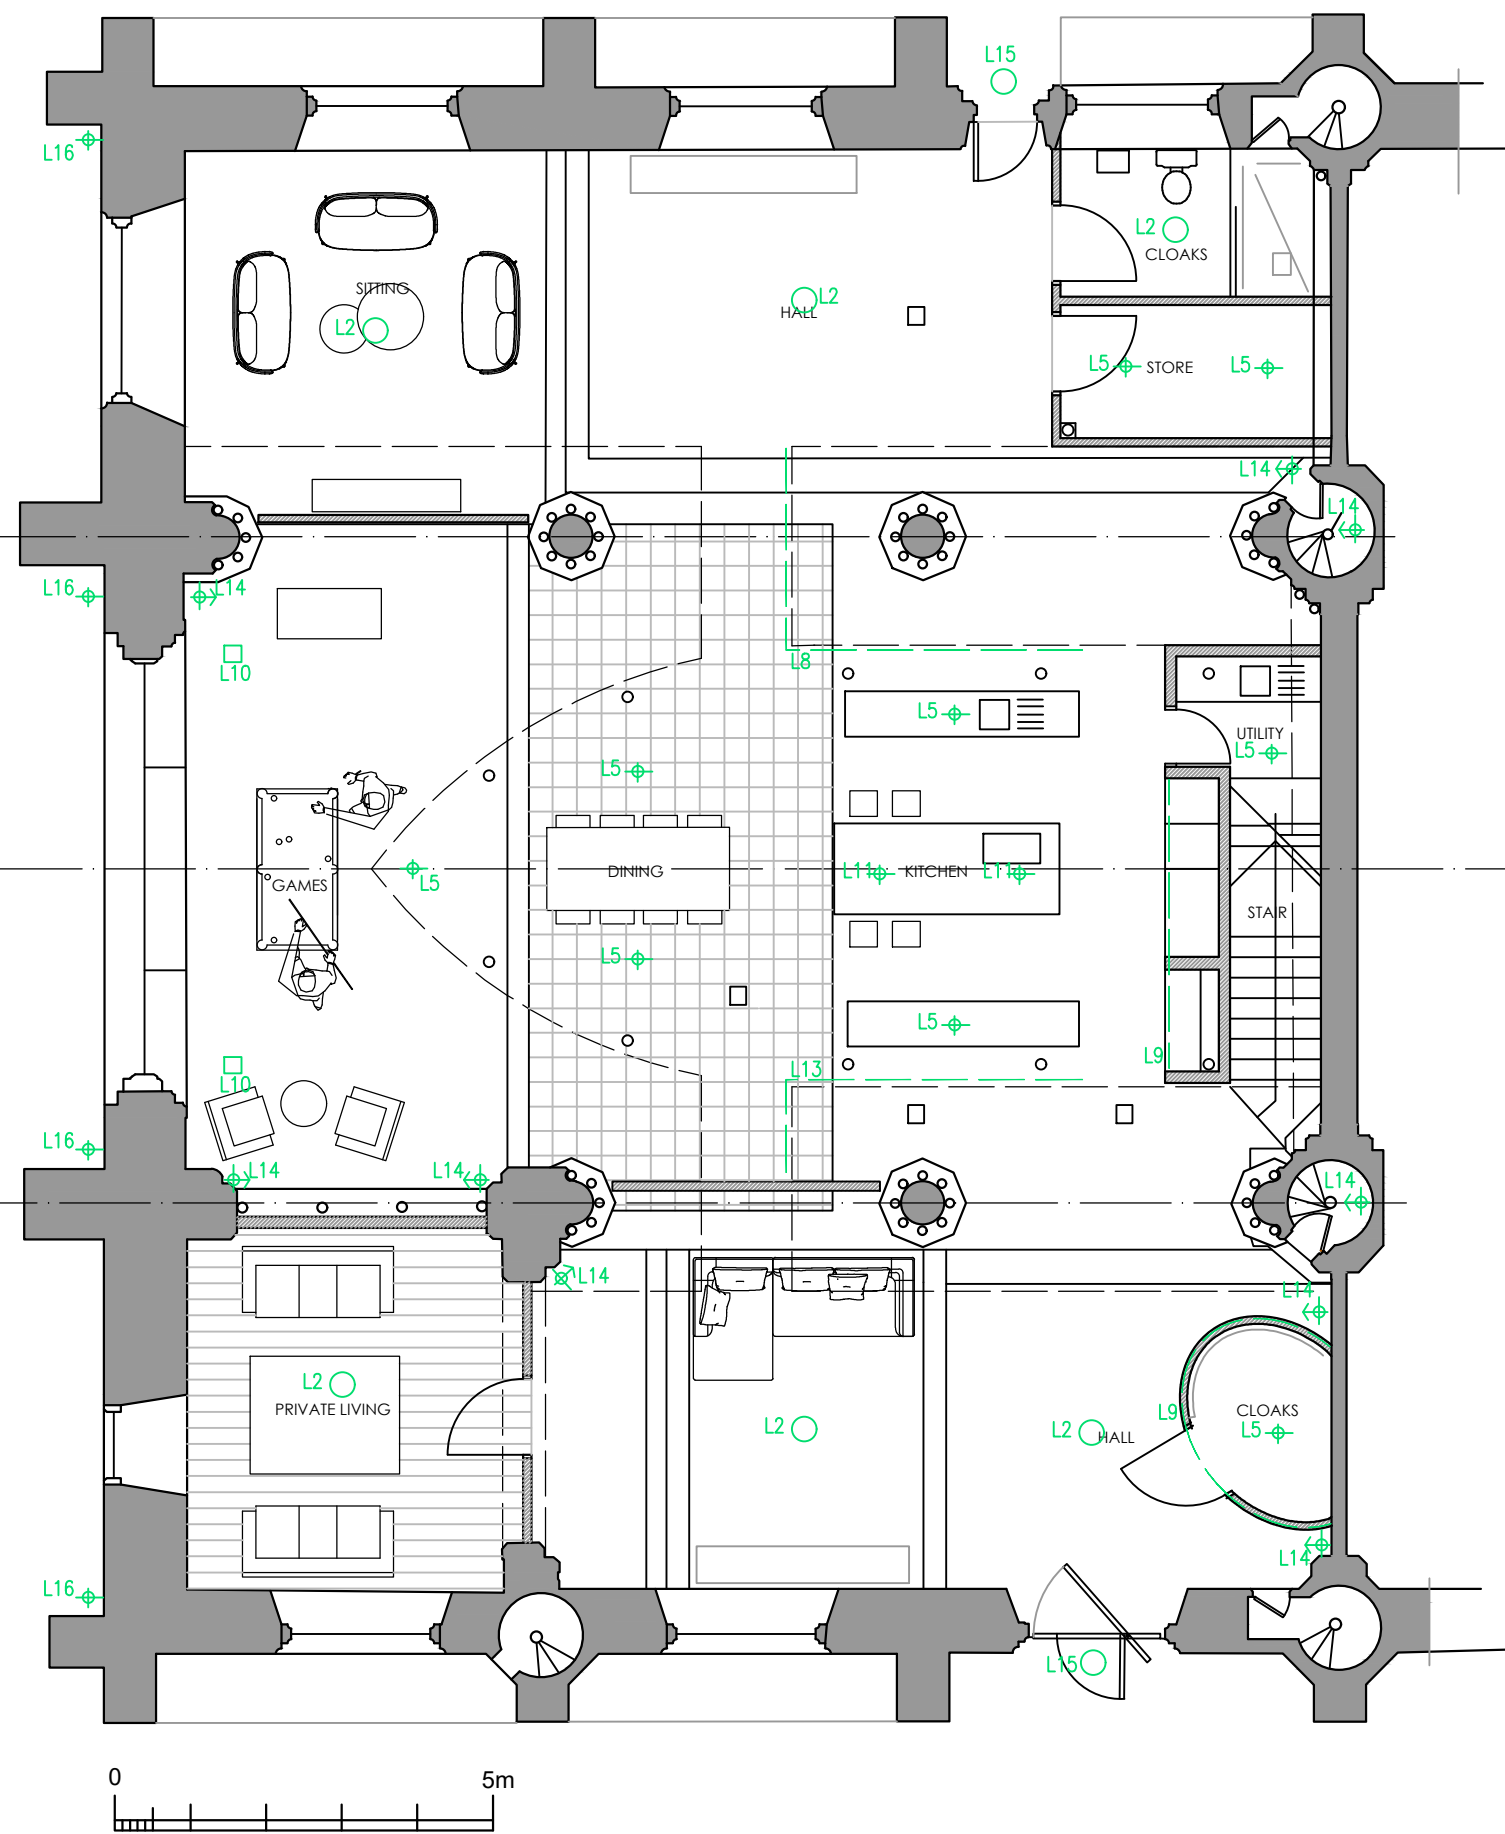


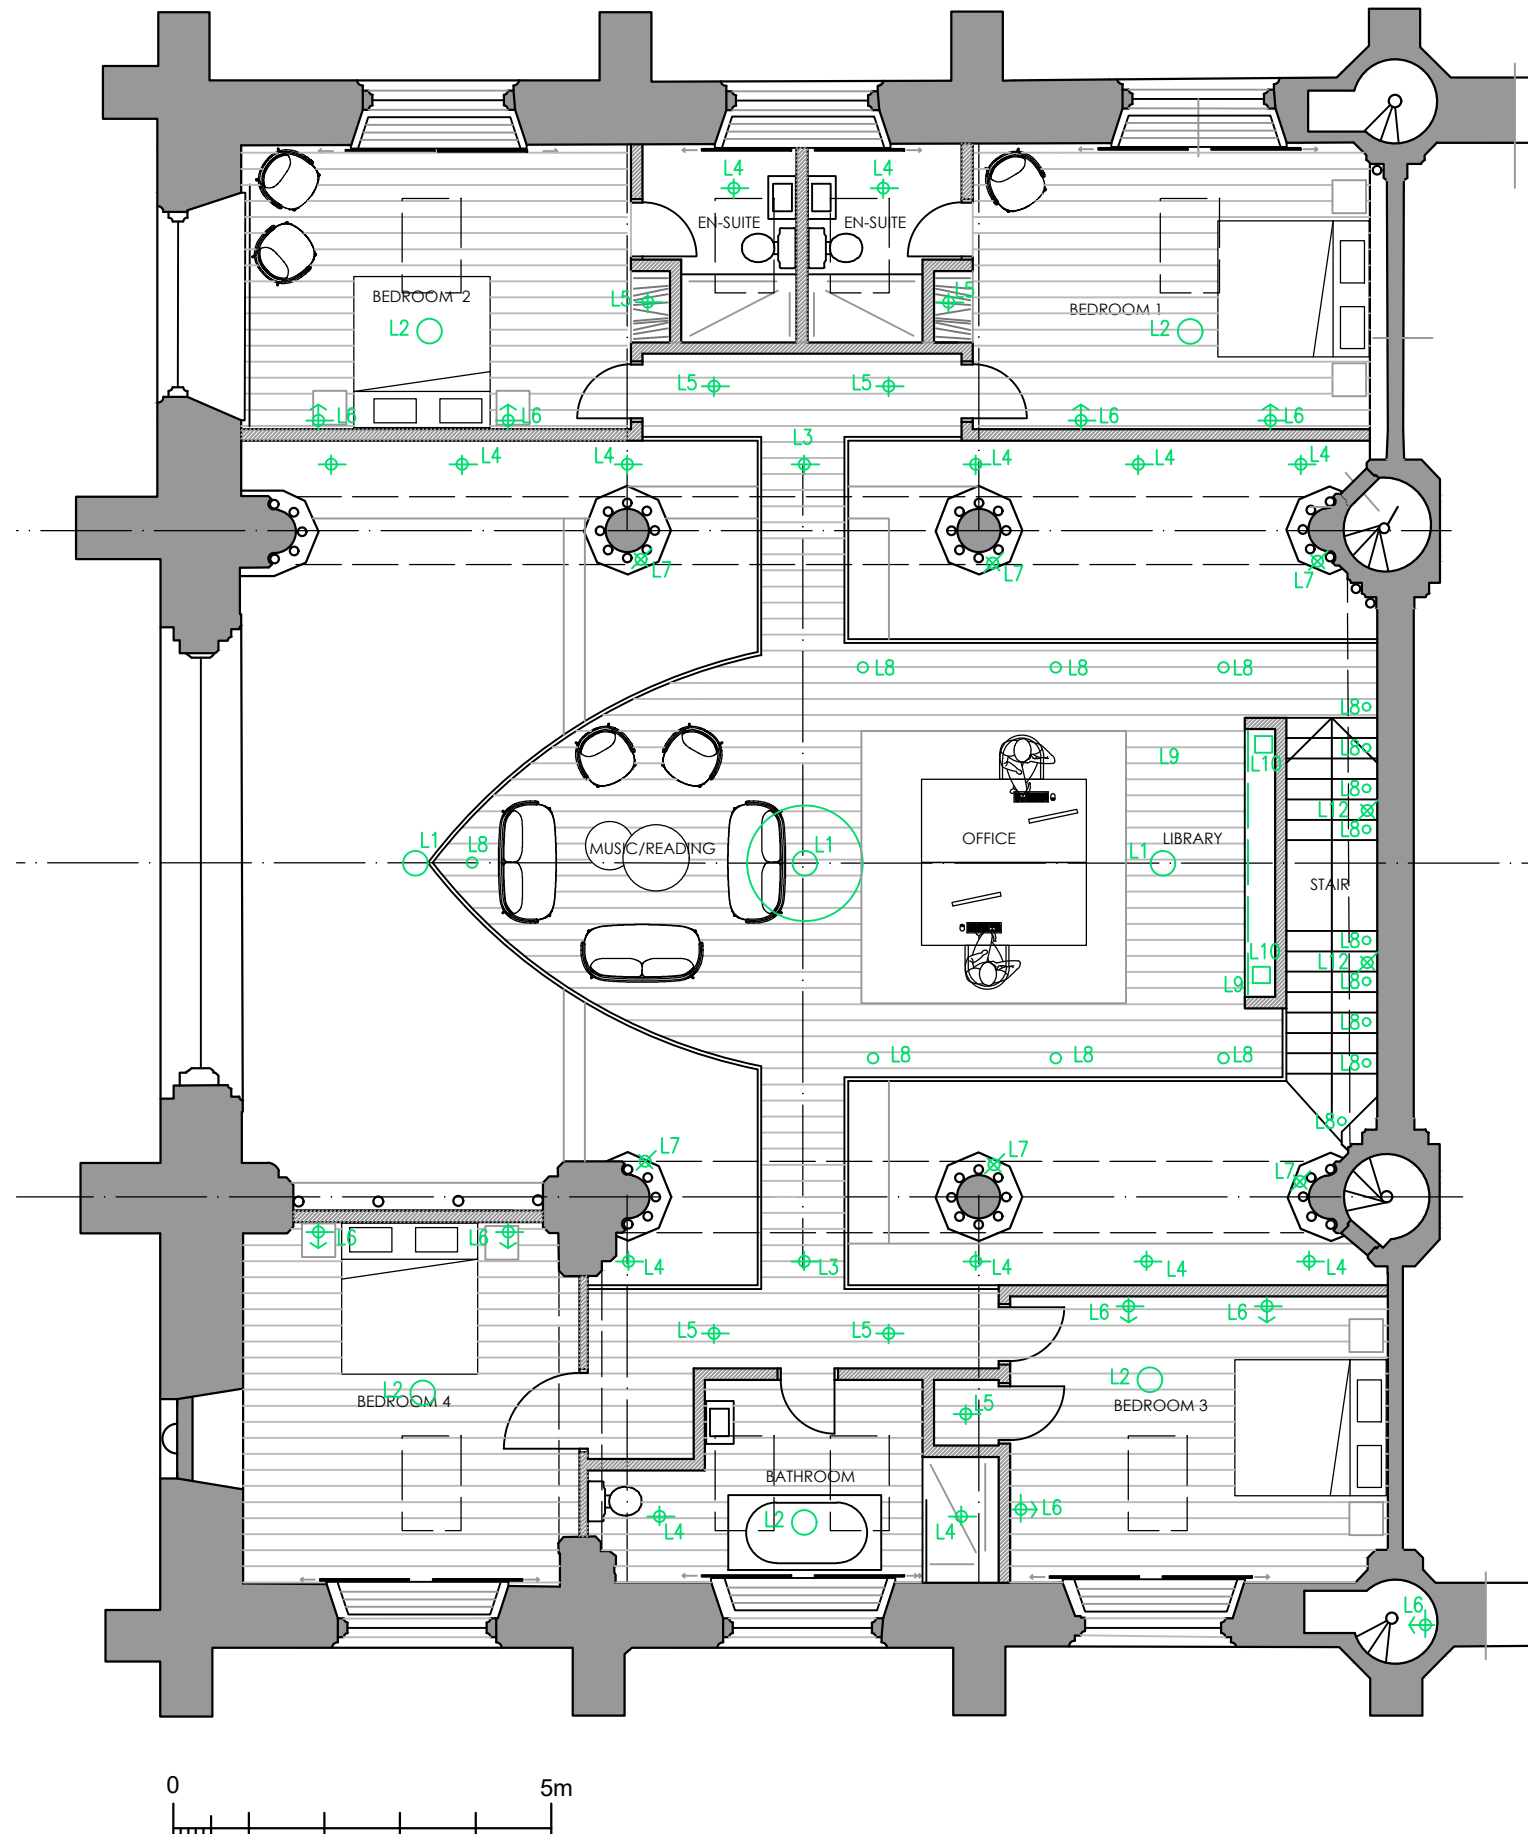

- LIGHTING KEY
- L1 very large feature pendant light to main atria
 - L2 large feature pendant light to high bay ceilings
 - L3 suspended fitting to landings
 - L4 high level feature light to roof wall junction (coloured)
 - L5 recessed spotlight
 - L6 feature wall lights
 - L8 floor light
 - L9 feature led wall strip
 - L10 table/floor lamp
 - L11 feature pendant to breakfast bar
 - L12 bio ethanol sconce light
 - L13 recessed strip light
 - L14 directional spotlight
 - L15 external lantern style to doors
 - L16 small wall mounted light to external yard

A LIGHTING REMOVED FROM WINDOWS 18.06.25
revisions

proposed lighting strategy
st marys chapel
hulme

date: december 2022	scale 1:100 @a2
status: preliminary	dwg. d433/D17 rev A

DO NOT SCALE – IF DIMENSIONS ARE NOT GIVEN PLEASE ASK