


MapServe®

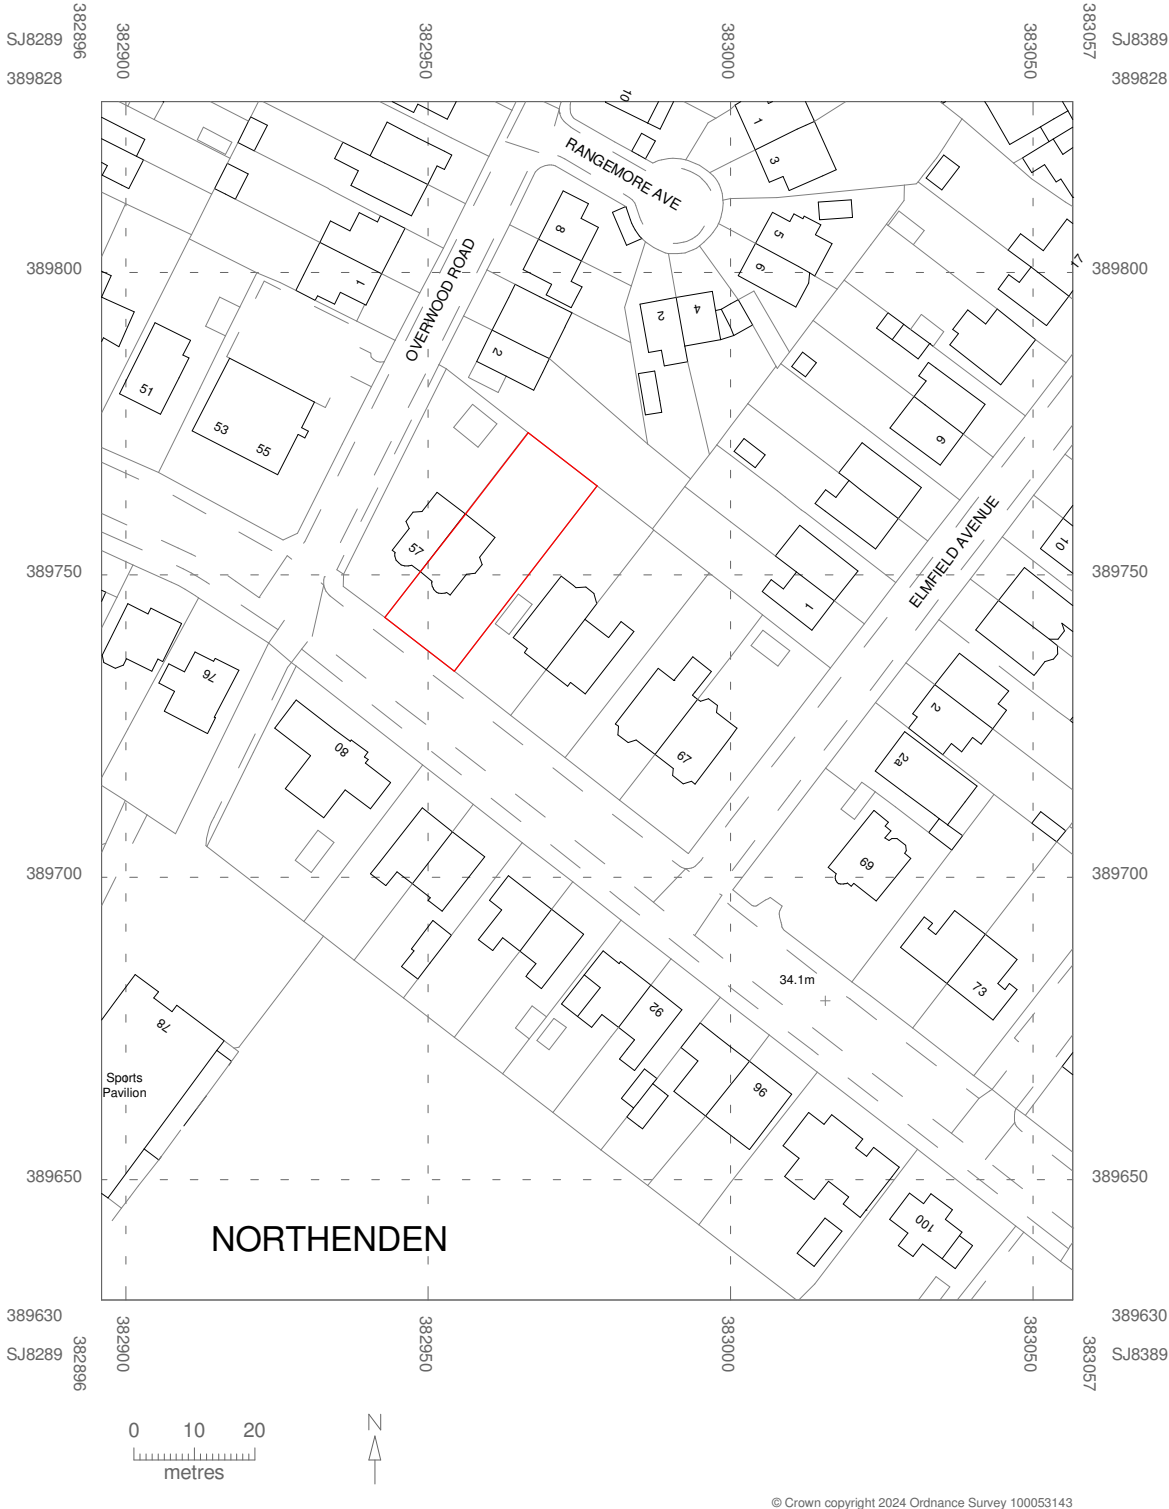

Planning - Location Plan
1 : 1250

Notes

The Contractor is to check all dimensions and conditions on site before commencing.

COPYRIGHT ALMARCHITECT LTD. ALL RIGHTS RESERVED. THIS DOCUMENT IS ISSUED FOR THE PARTY WHO COMMISSIONED IT AND FOR THE SPECIFIC PURPOSES CONNECTED WITH THE PROJECT ONLY. IT SHOULD NOT BE RELIED UPON BY ANY OTHER PARTY OR USED FOR ANY OTHER PURPOSE. ALMA LTD ACCEPTS NO RESPONSIBILITY OR LIABILITY WHICH MAY ARISE FROM RELIANCE OR USE OF THIS DOCUMENT OR THE DATA CONTAINED HEREIN BY ANY OTHER PARTY OR FOR ANY OTHER PURPOSE.

Scale Bars		TO BE USED ONLY AS GUIDANCE			
1:100	mm		1000	3000	5000
1:200	mm		5000	8000	
1:500	M		5	15	25
1:1250	M		10	30	50 70

KEYPLAN

A	Issued for Planning			16.06.25
	Rev	Description	By	Date
Client	Kim and Mike Liall			
Job	59 Longley Lane			
Drawing	Planning - Location Plan			
Ref.	P25.02_1000		Rev	A
Date	09.06.25	Scale	1 : 1250	@ A3



ALM Architect Ltd.
07706 304 494
studio.almarchitect@gmail.com
Beech Avenue, Northenden