

31 BOOTH STREET | 1st FLOOR
HERITAGE PROPOSED SECTIONS - SHEET 2 OF 2


This drawing is the property of Bluesky Design Interiors Limited and must not be copied or otherwise reproduced. All dimensions must be checked on site before commencing work. This drawing was produced using AutoCAD 2025.

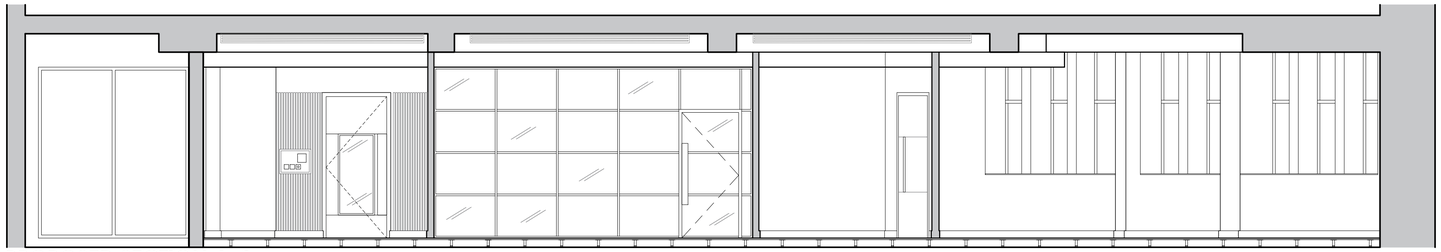


PROPOSED SECTION A-A

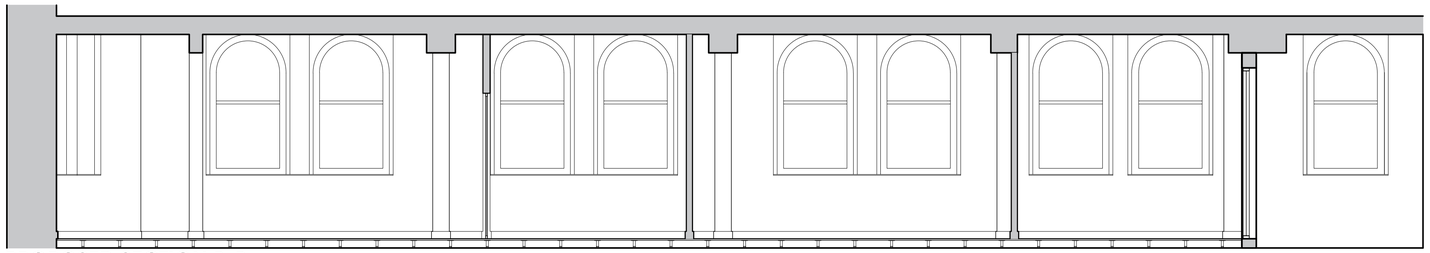


PROPOSED SECTION B-B

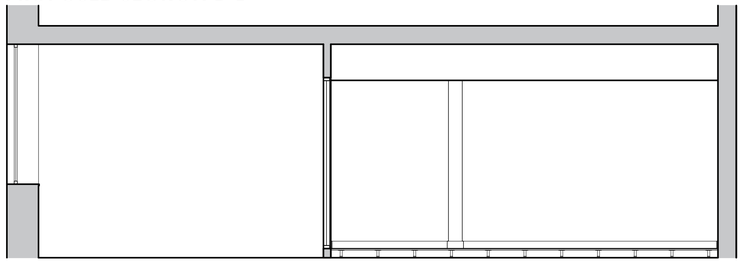


PROPOSED SECTION C-C

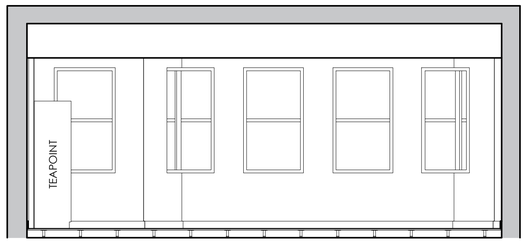


PROPOSED SECTION F-F

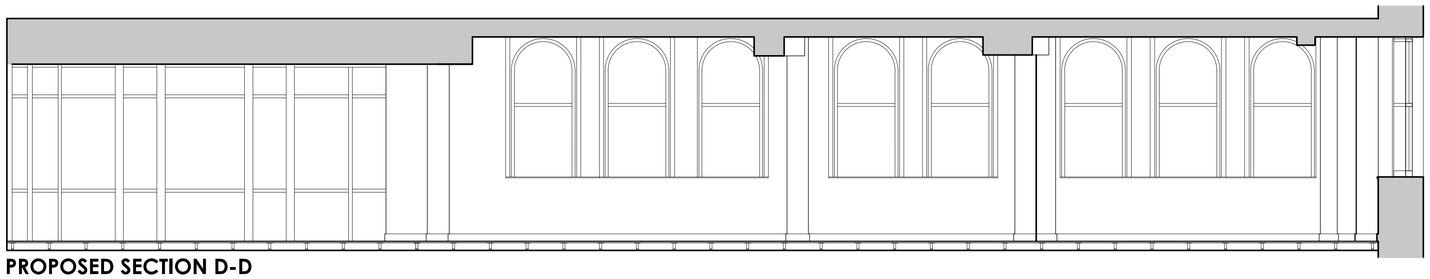

PROPOSED SECTION D-D

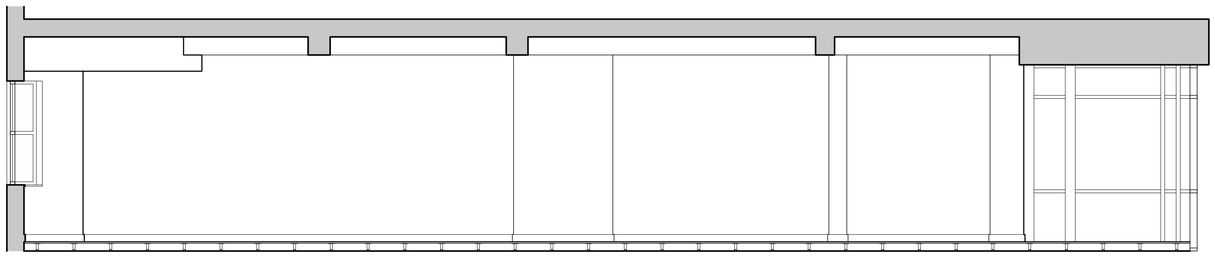

PROPOSED SECTION E-E

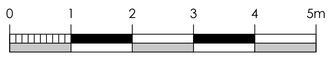

A	25.07.25	Heritage Issue	FLC
–	19.06.25	First issue for comment	ST

Client	**VISTA TRUST CORPORATION (UK) LTD - JLL**
Project	**PLUG & PLAY**
Address	**31 BOOTH STREET**
Drawing Title	**1st FLOOR | HERITAGE PROPOSED SECTIONS - SHEET 2 OF 2**

DATE **16.06.25** Scale **1:50@A1** BY **ST**

Drawing No **1394-01-HE-02.1 A**

Status **HERITAGE**

bluesky Design
INTERIORS LIMITED

Studio 1 | 169 High Street
Boston Spa | Leeds | LS23 6BH
01937 845 399
www.blueskydesigninteriors.co.uk