
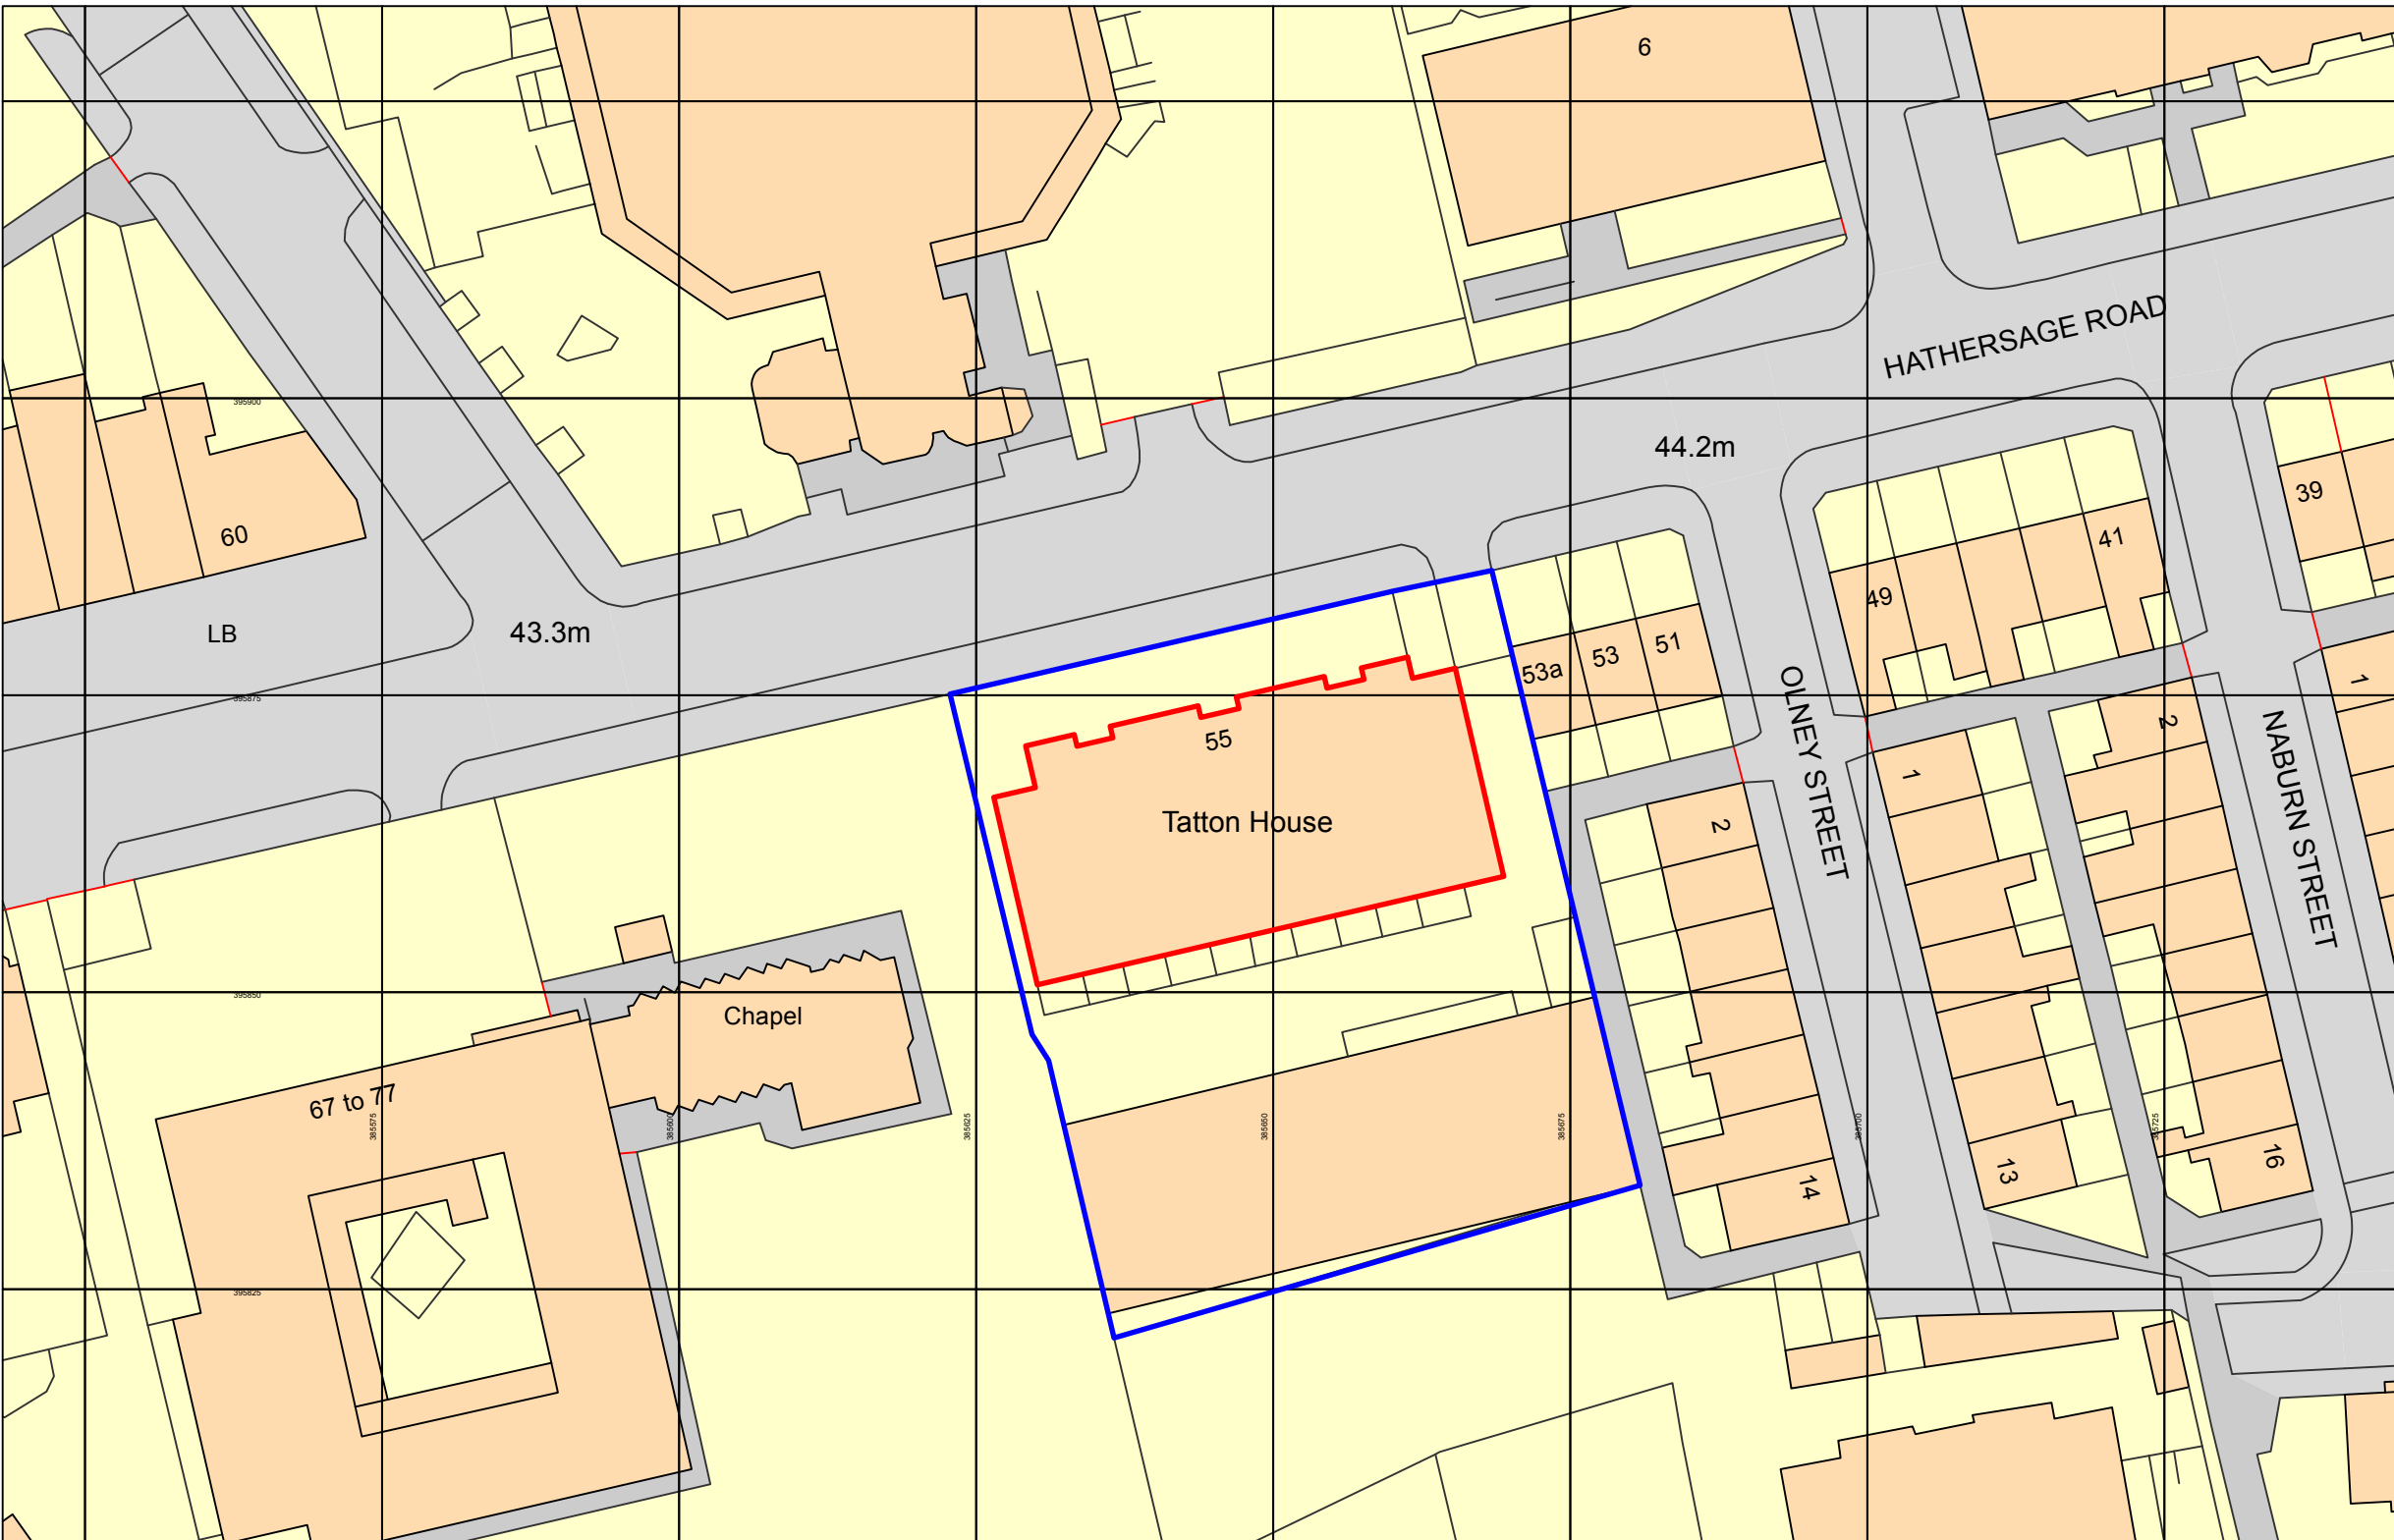
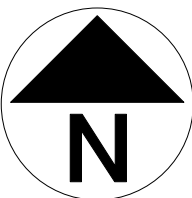


SCHEME NOTES:
Proposals are subject to Planning Consent and Building Control Approval.

Remediation scheme design proposals are provided following limited intrusive investigations into the construction of the existing external wall construction of the building. The data recorded from these investigations is limited to the findings in each precise location of inspection and it should not be assumed to represent construction elsewhere throughout the facade. Proposed external wall construction, including support system is shown as indicative and are subject to detailed design.

REFERENCE NOTES:
This drawing is to be read into conjunction with the following Axiom Architects drawings:

- EXISTING ELEVATIONS 6423-PL-120 & PL-121
- PROPOSED ELEVATIONS 6423-PL-125 & PL-126

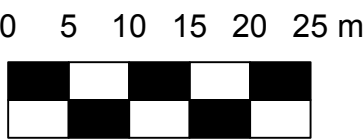

Ordnance Survey, (c) Crown Copyright 2025. All rights reserved. Licence number 100022432

SITE LOCATION PLAN 1:1250@A3

— BUILDING BOUNDARY

— SITE OWNERSHIP BOUNDARY

Rev	Date	Description	By	Chk
-----	------	-------------	----	-----

1 Brooklands Yard Southover
High Street Lewes East Sussex
BN7 1HU

Tel. 01273 479434
www.axiomarchitects.co.uk

AXIOM
ARCHITECTS

Client
EMPERIC STUDENT PROPERTY

Project
TATTON HOUSE,
55 HATHERSAGE ROAD,
MANCHESTER M13 0BP

Drawing
FACADE REMEDIATION WORKS
LOCATION PLAN

Scale	Date	Drawn	Checked
1:1250@A3	/05/25	JW	JW

Drawing No.	Revision
-------------	----------

6423-PL- 001

Status
PLANNING