
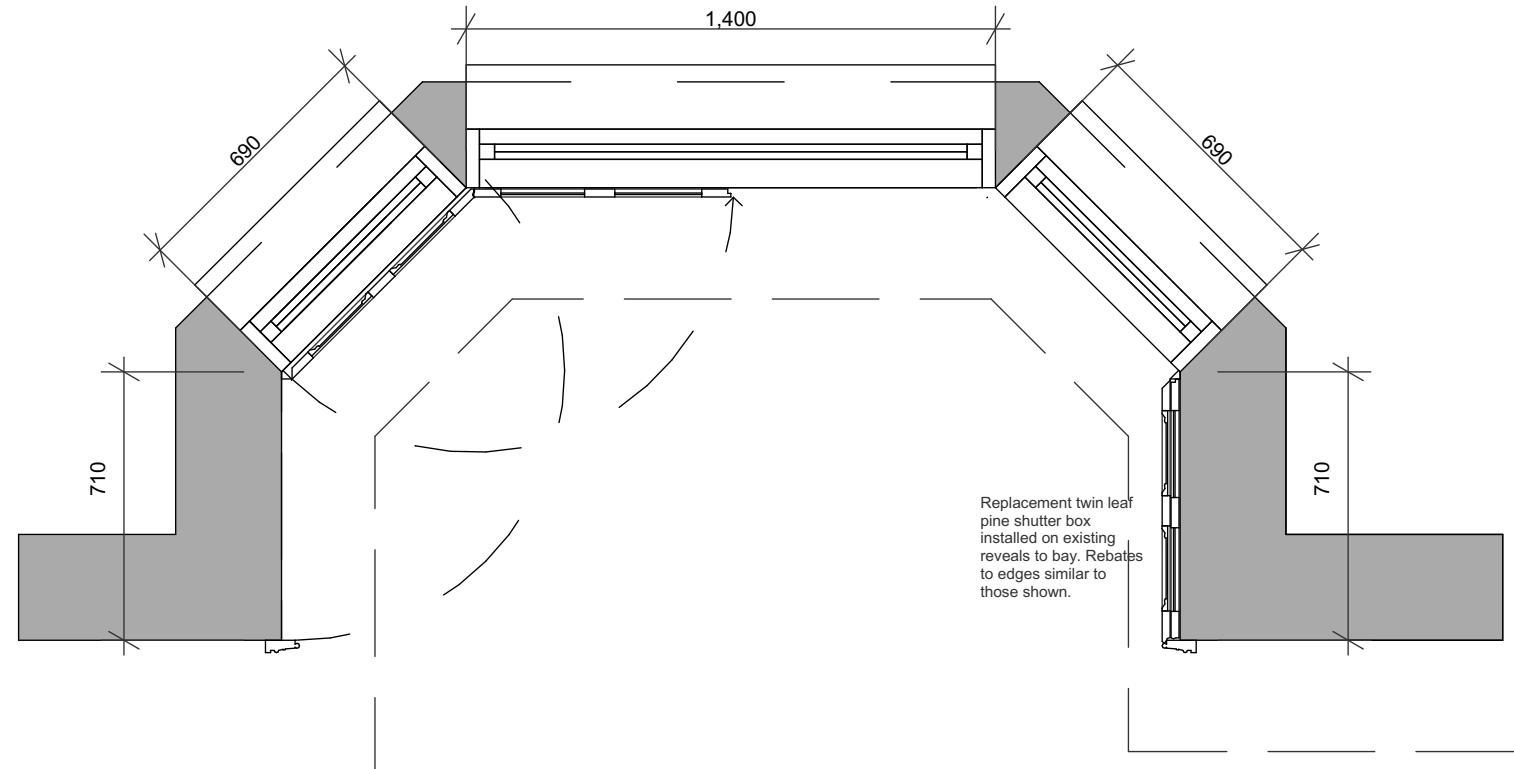



- General Notes
- Do not scale drawings, dimensions govern.
 - All dimensions are in millimeters unless noted otherwise.
 - All dimensions to be field verified before proceeding with work.
 - All areas are indicative and approximate only.

This document is copyright ©iarchitect Limited

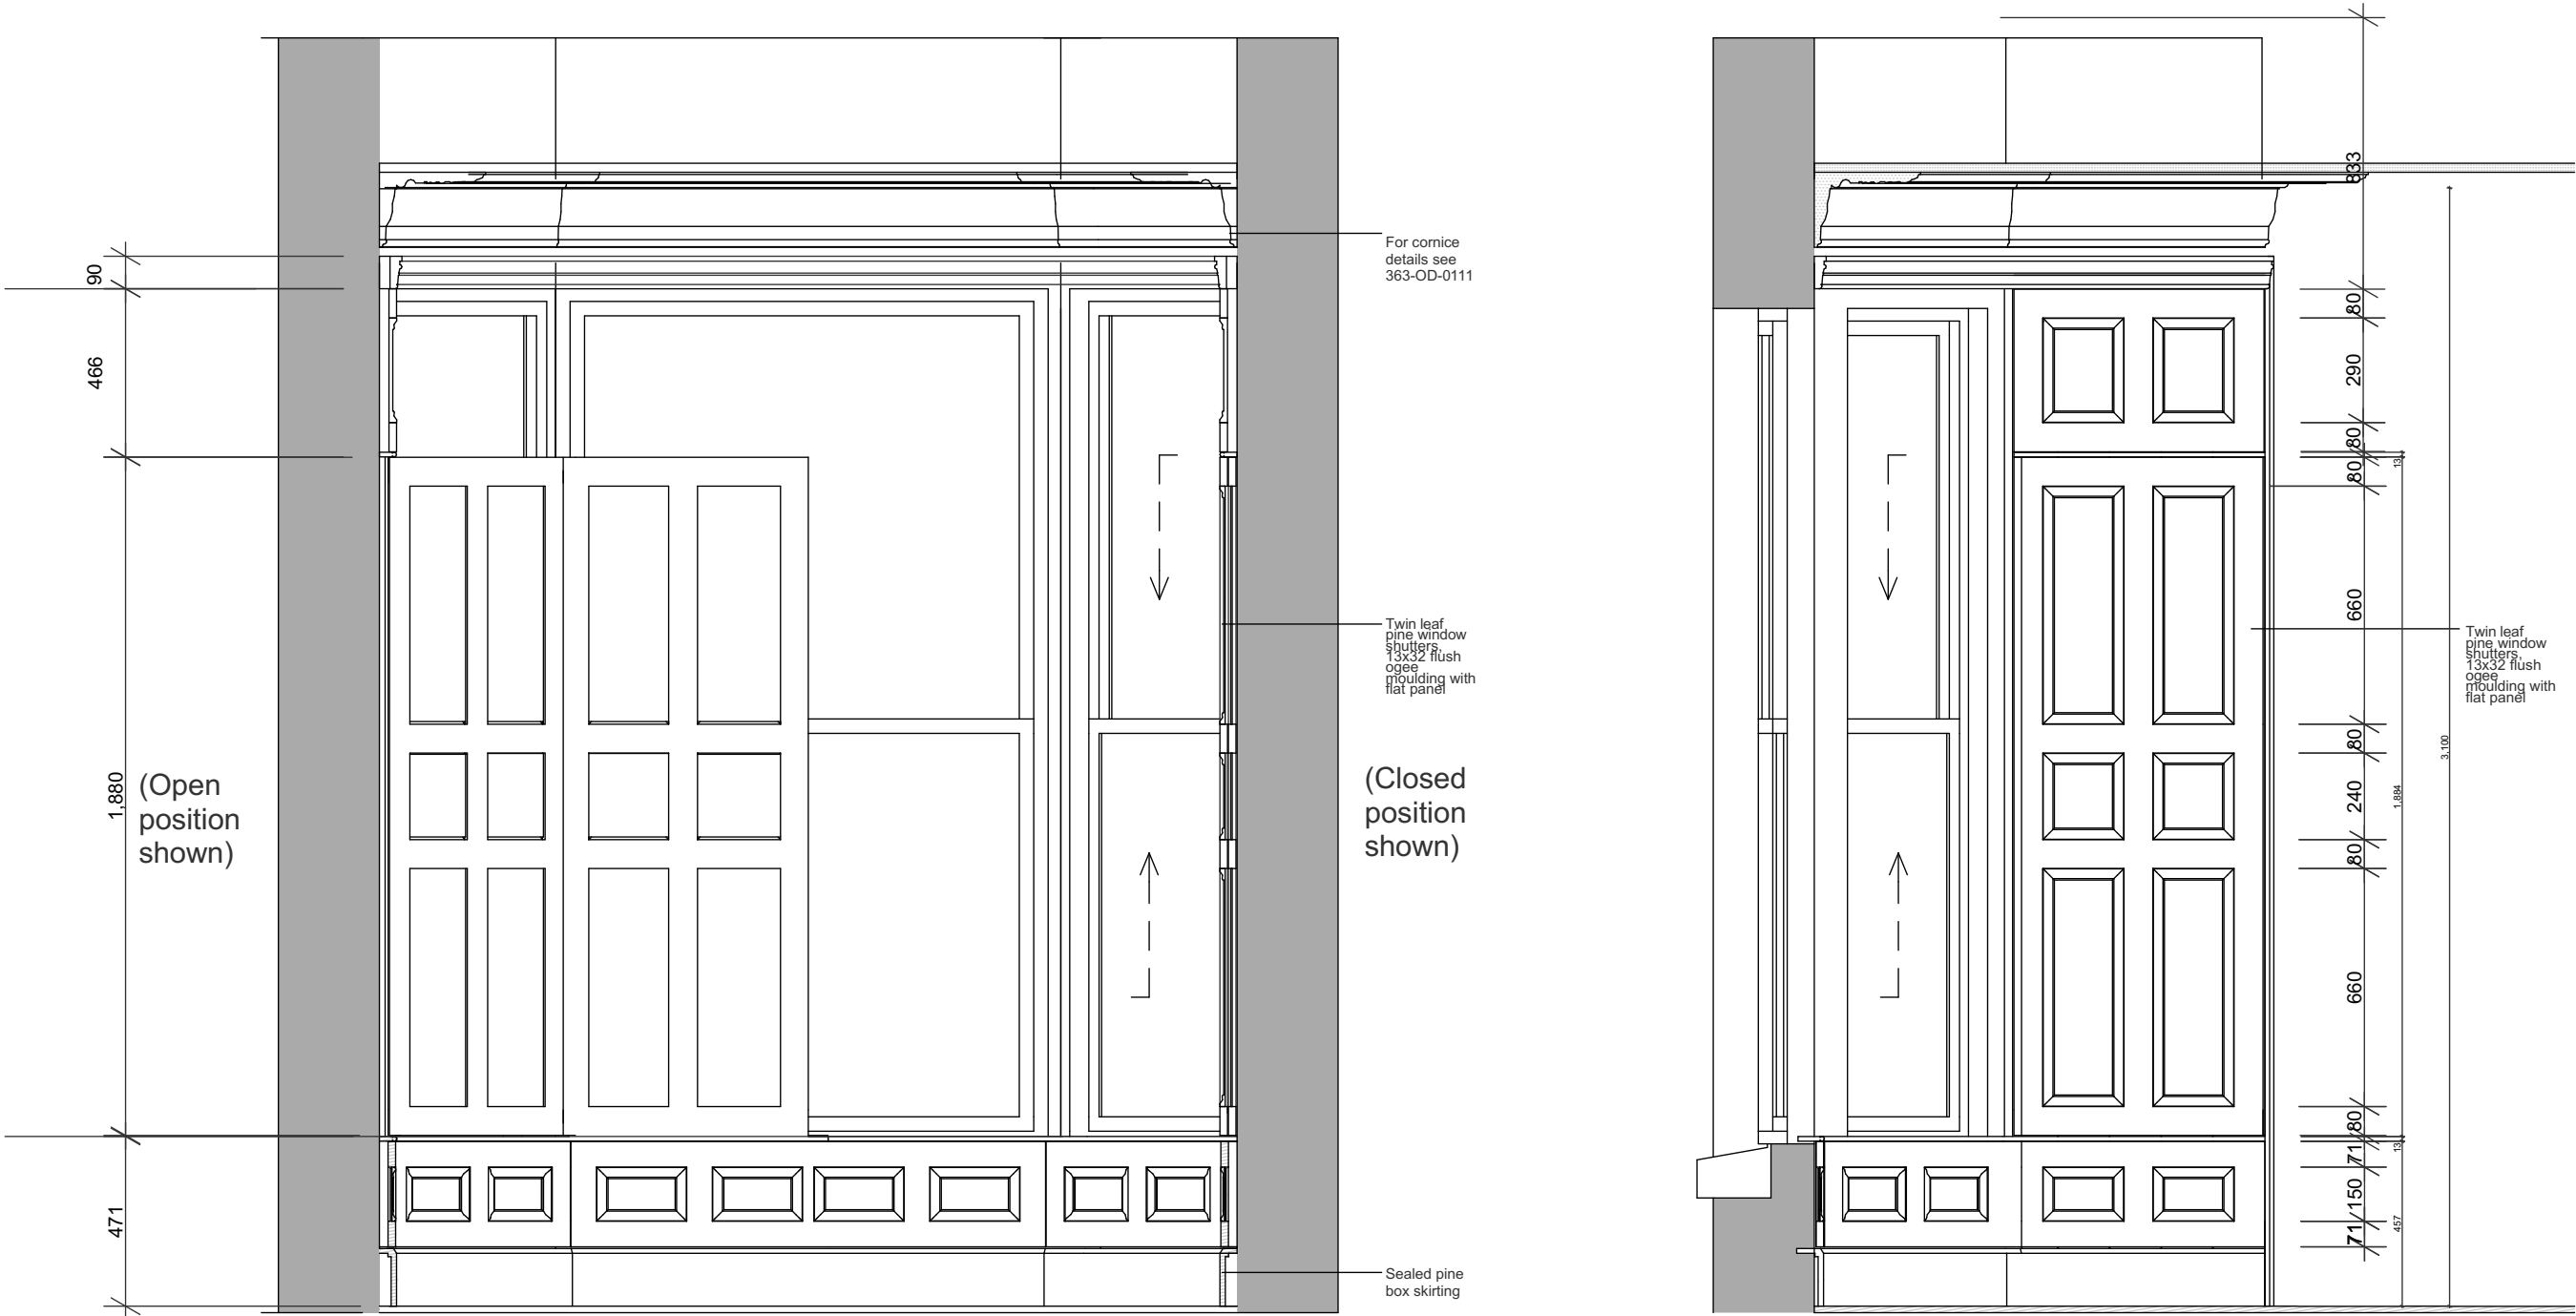

Softwood Timber Shutters, folding back into housing at side reveals.

Rebates to edges, similar to those shown in the 1:5 detail, and the original example shutters in the neighbouring property.

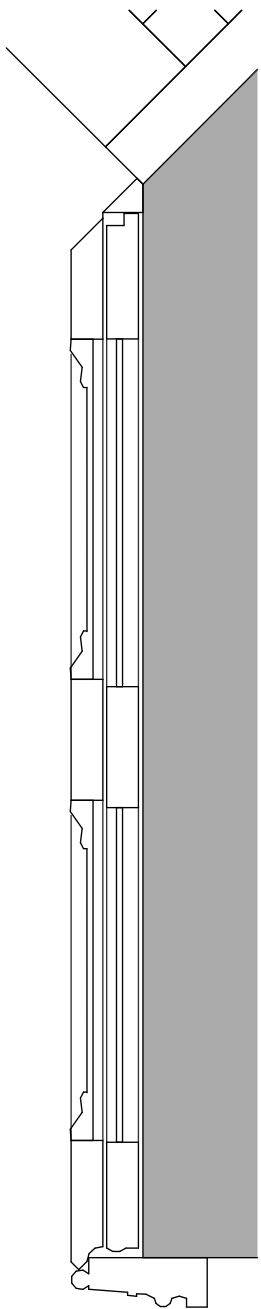

Rev	Description	Date
01	Redrawn bay window shutters to fit within floor to ceiling height and to replicate neighbouring original shutters.	29/04/2025

Client
Feltham Management Ltd
20 Aldwych Avenue Rusholme Manchester M14 5NL UK

Project
363 Wilmslow Road

Title
Bay Windows Shutter Details

Stage / Status
Planning Approval

Project Code	Scale @ A1	Date
363	1:20 & 1:5	28/04/2025

Drawing Number	Revision
363-IA-0005	01