


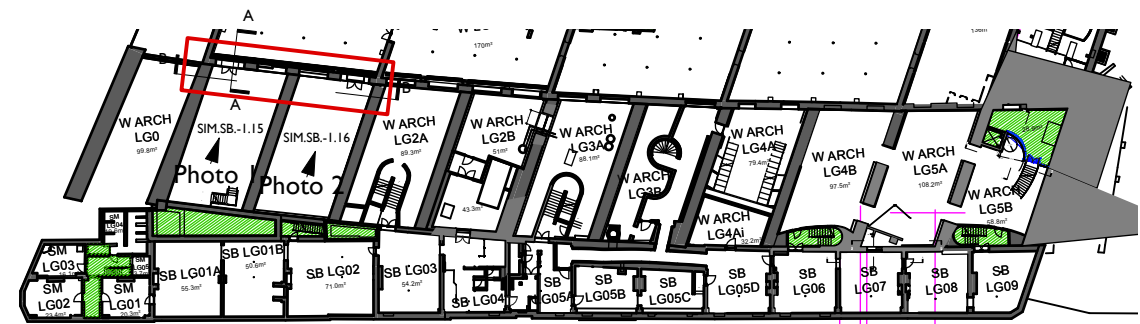

COPYRIGHT OF ATELIER MB LTD
DO NOT SCALE FROM THIS DRAWING
DIMENSIONS TO BE CHECKED ON SITE

NOTES
See drawing 2002
T(415) for details

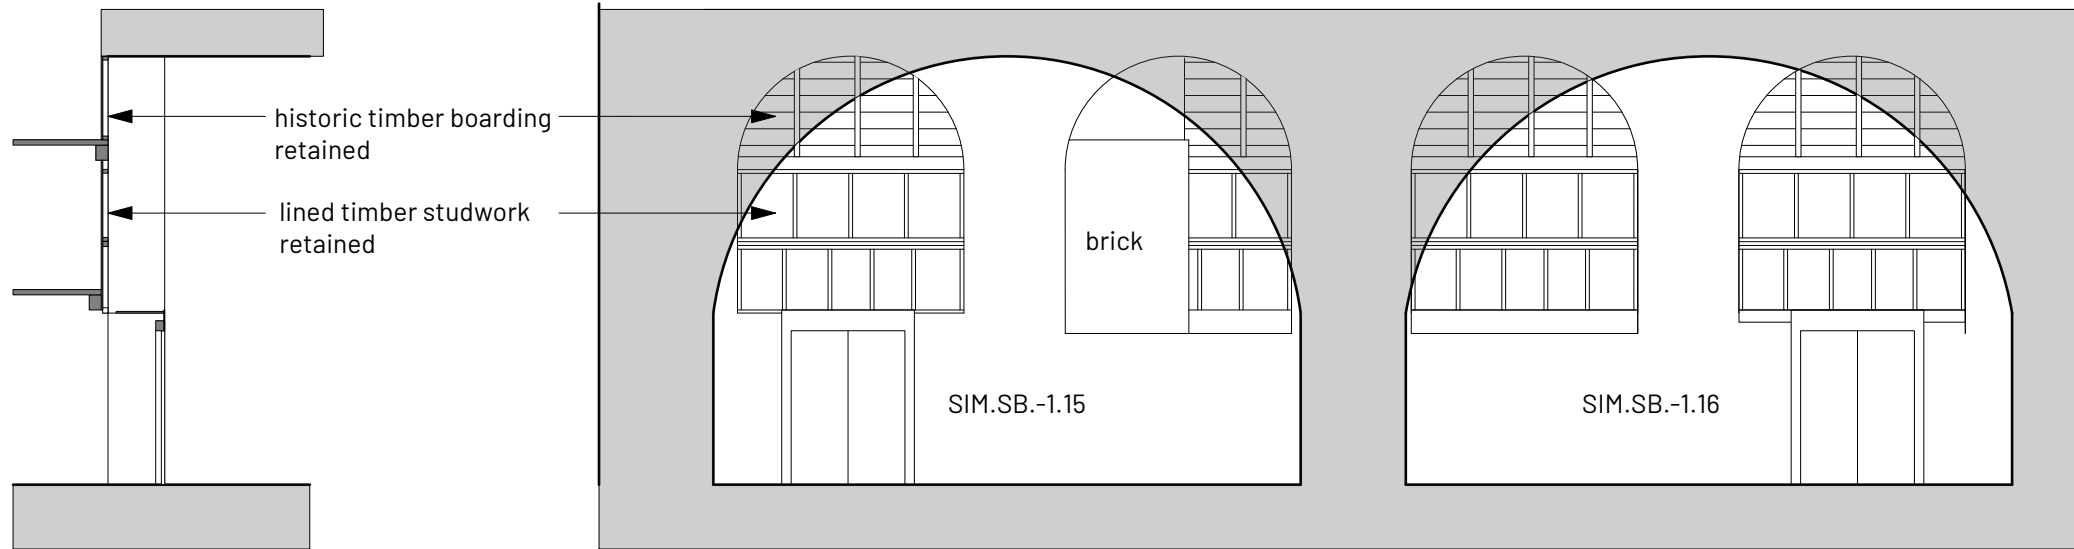


Photo 1 SIM.SB.-1.15
PINs A1SB-115A and A1SB-115B




Photo 2 SIM.SB.-1.16
PINs A1SB-116A and A1SB-116B

Section AA

Section BB

1 Viaduct LG 1A and LG 1B Existing

Scale: 1:100

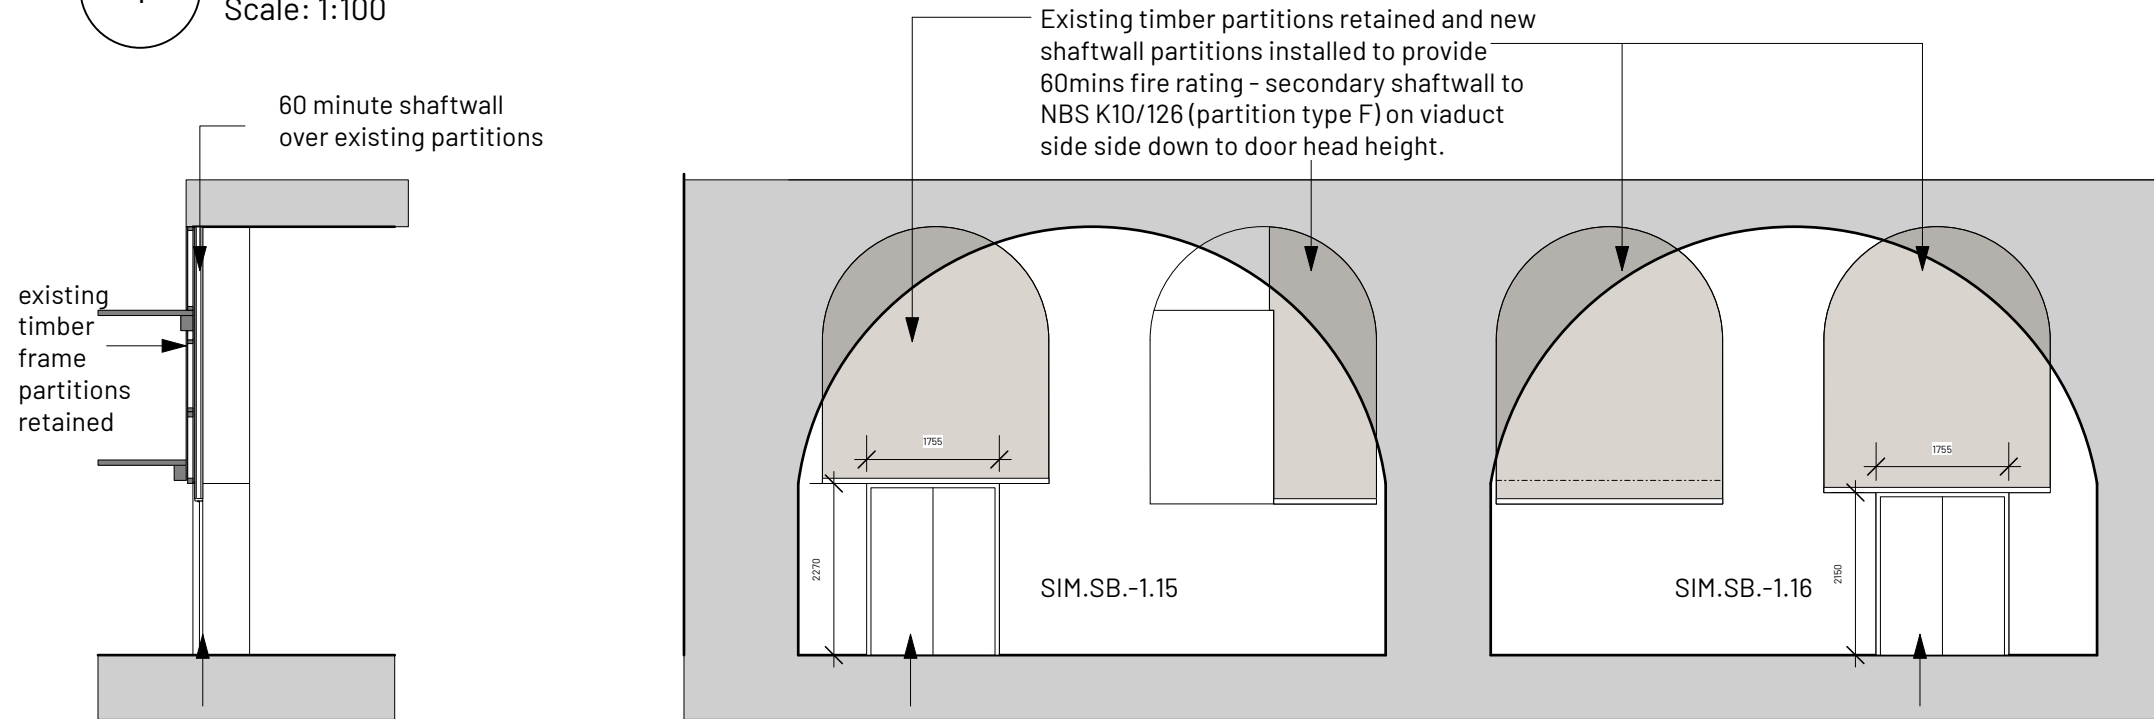

New 60 minute fire doors

Section AA

Section BB

PIN A2SB-115 New bespoke 60 minute fire door set to suit existing opening which is wider than the existing doorset

PIN A2SB-116 New bespoke 60 minute fire door set to suit existing opening which is wider than the existing doorset

2 Viaduct LG 1A and LG 1B Proposed

Scale: 1:100
PINs A1SB-115A, A1SB-115B, A1SB-116A and A1SB-116B (Compartmentation)
PINs A2SB-115, A2SB-116 (Doors)

REV | NOTE | DRN/CHK

Science and Industry
Museum
Fire Works

1830s Warehouse -
Viaduct

PROJECT REF. 2002
DRWG NO. T(125)
REVISION
SCALE 1:200 @ A3
DATE 1st Jan 24
DRAWN PL

SK sketch E existing P proposed T tender C construction FI final issue

+44 161 236 0051
ARCHITECT@ATELIERMB.CO.UK

ATELIER.MB