

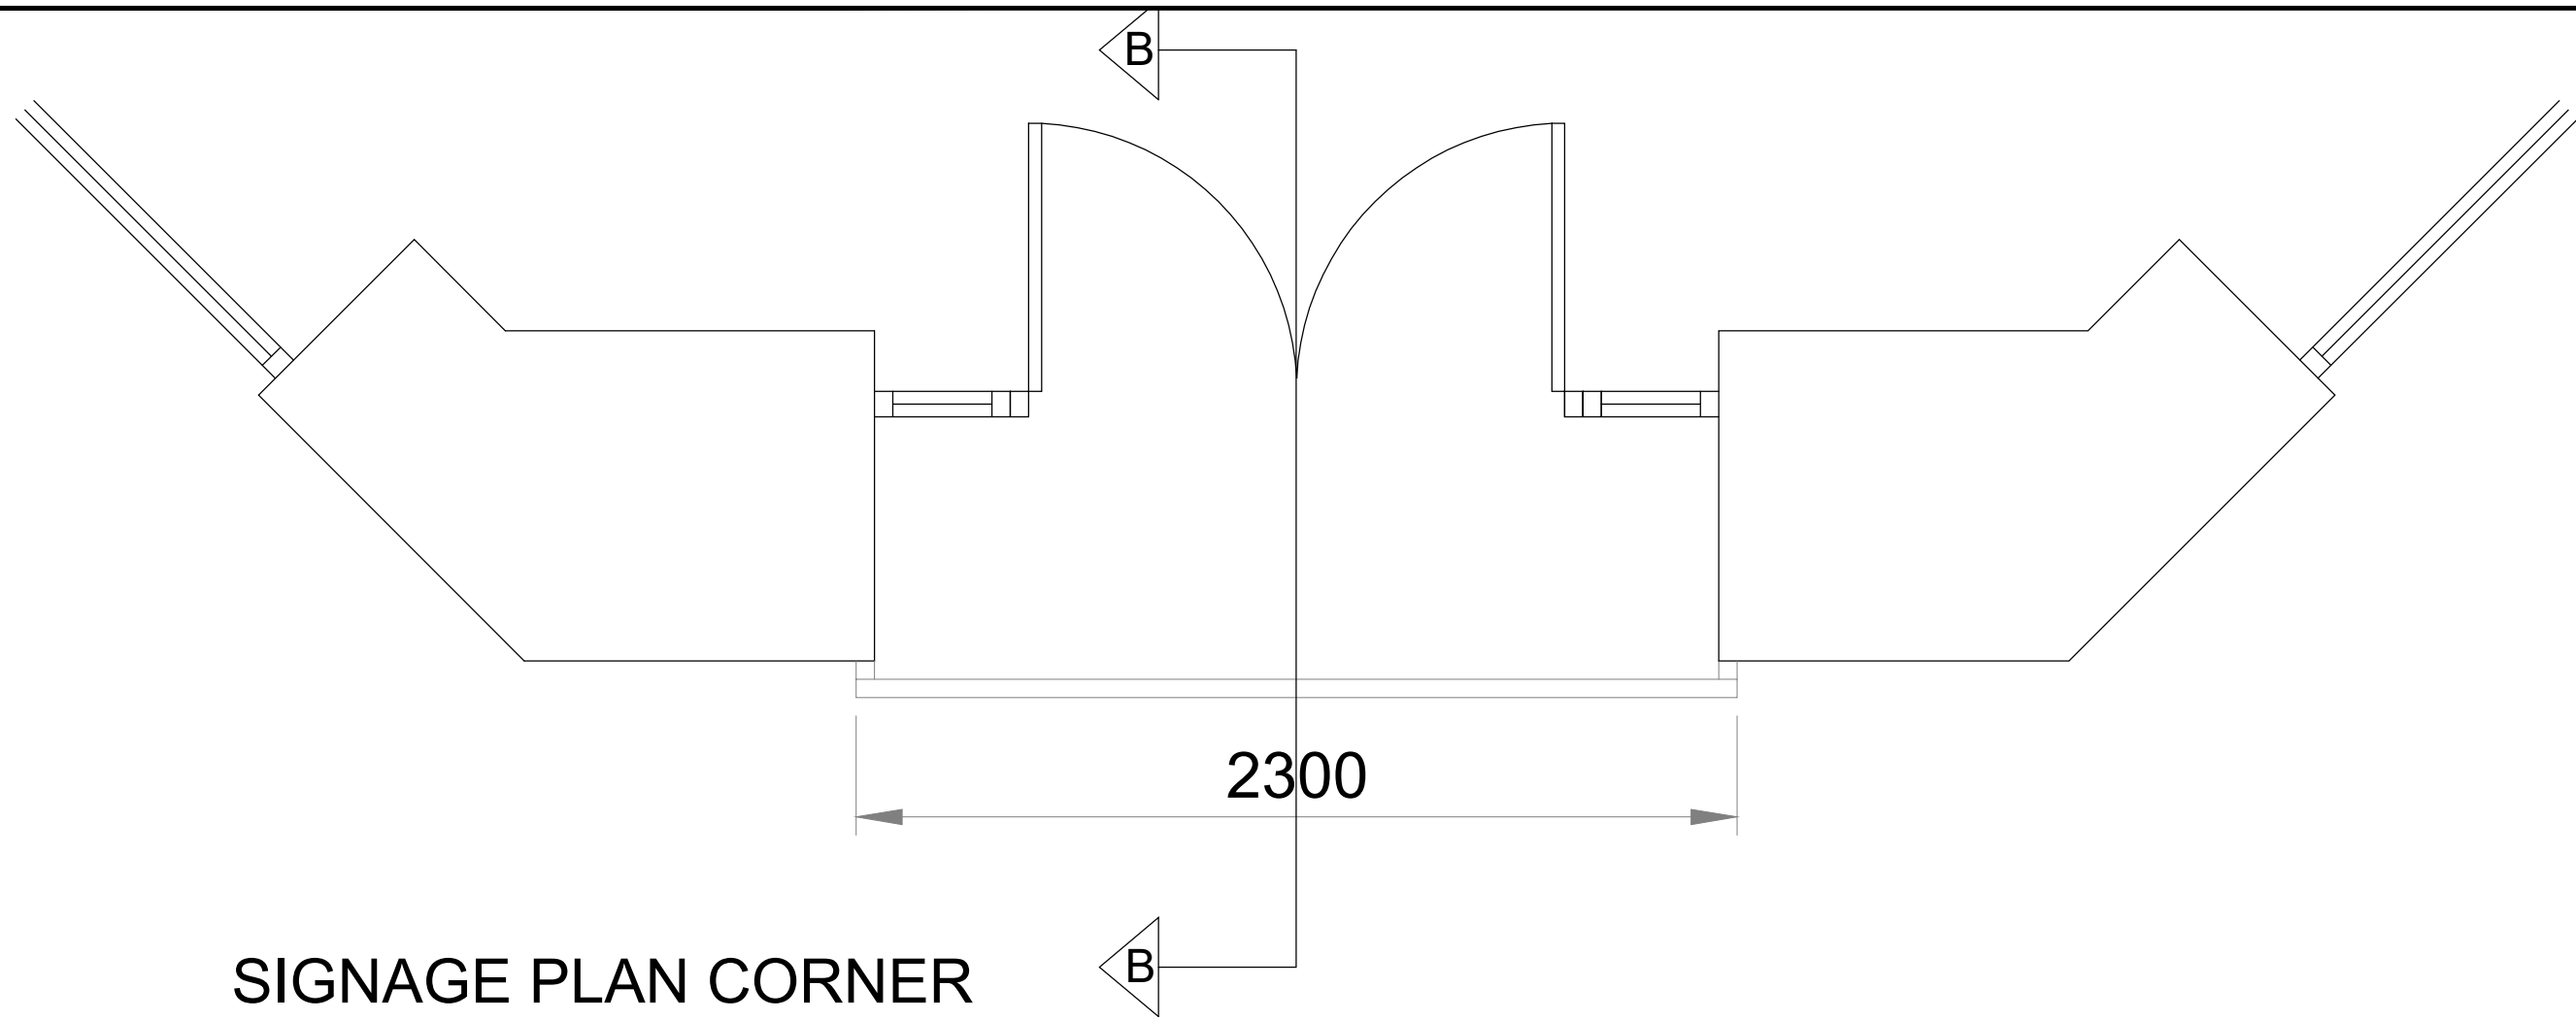


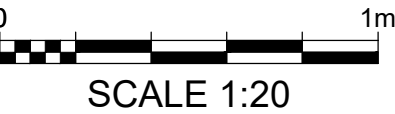


SIGNAGE PLAN CORNER
1:20

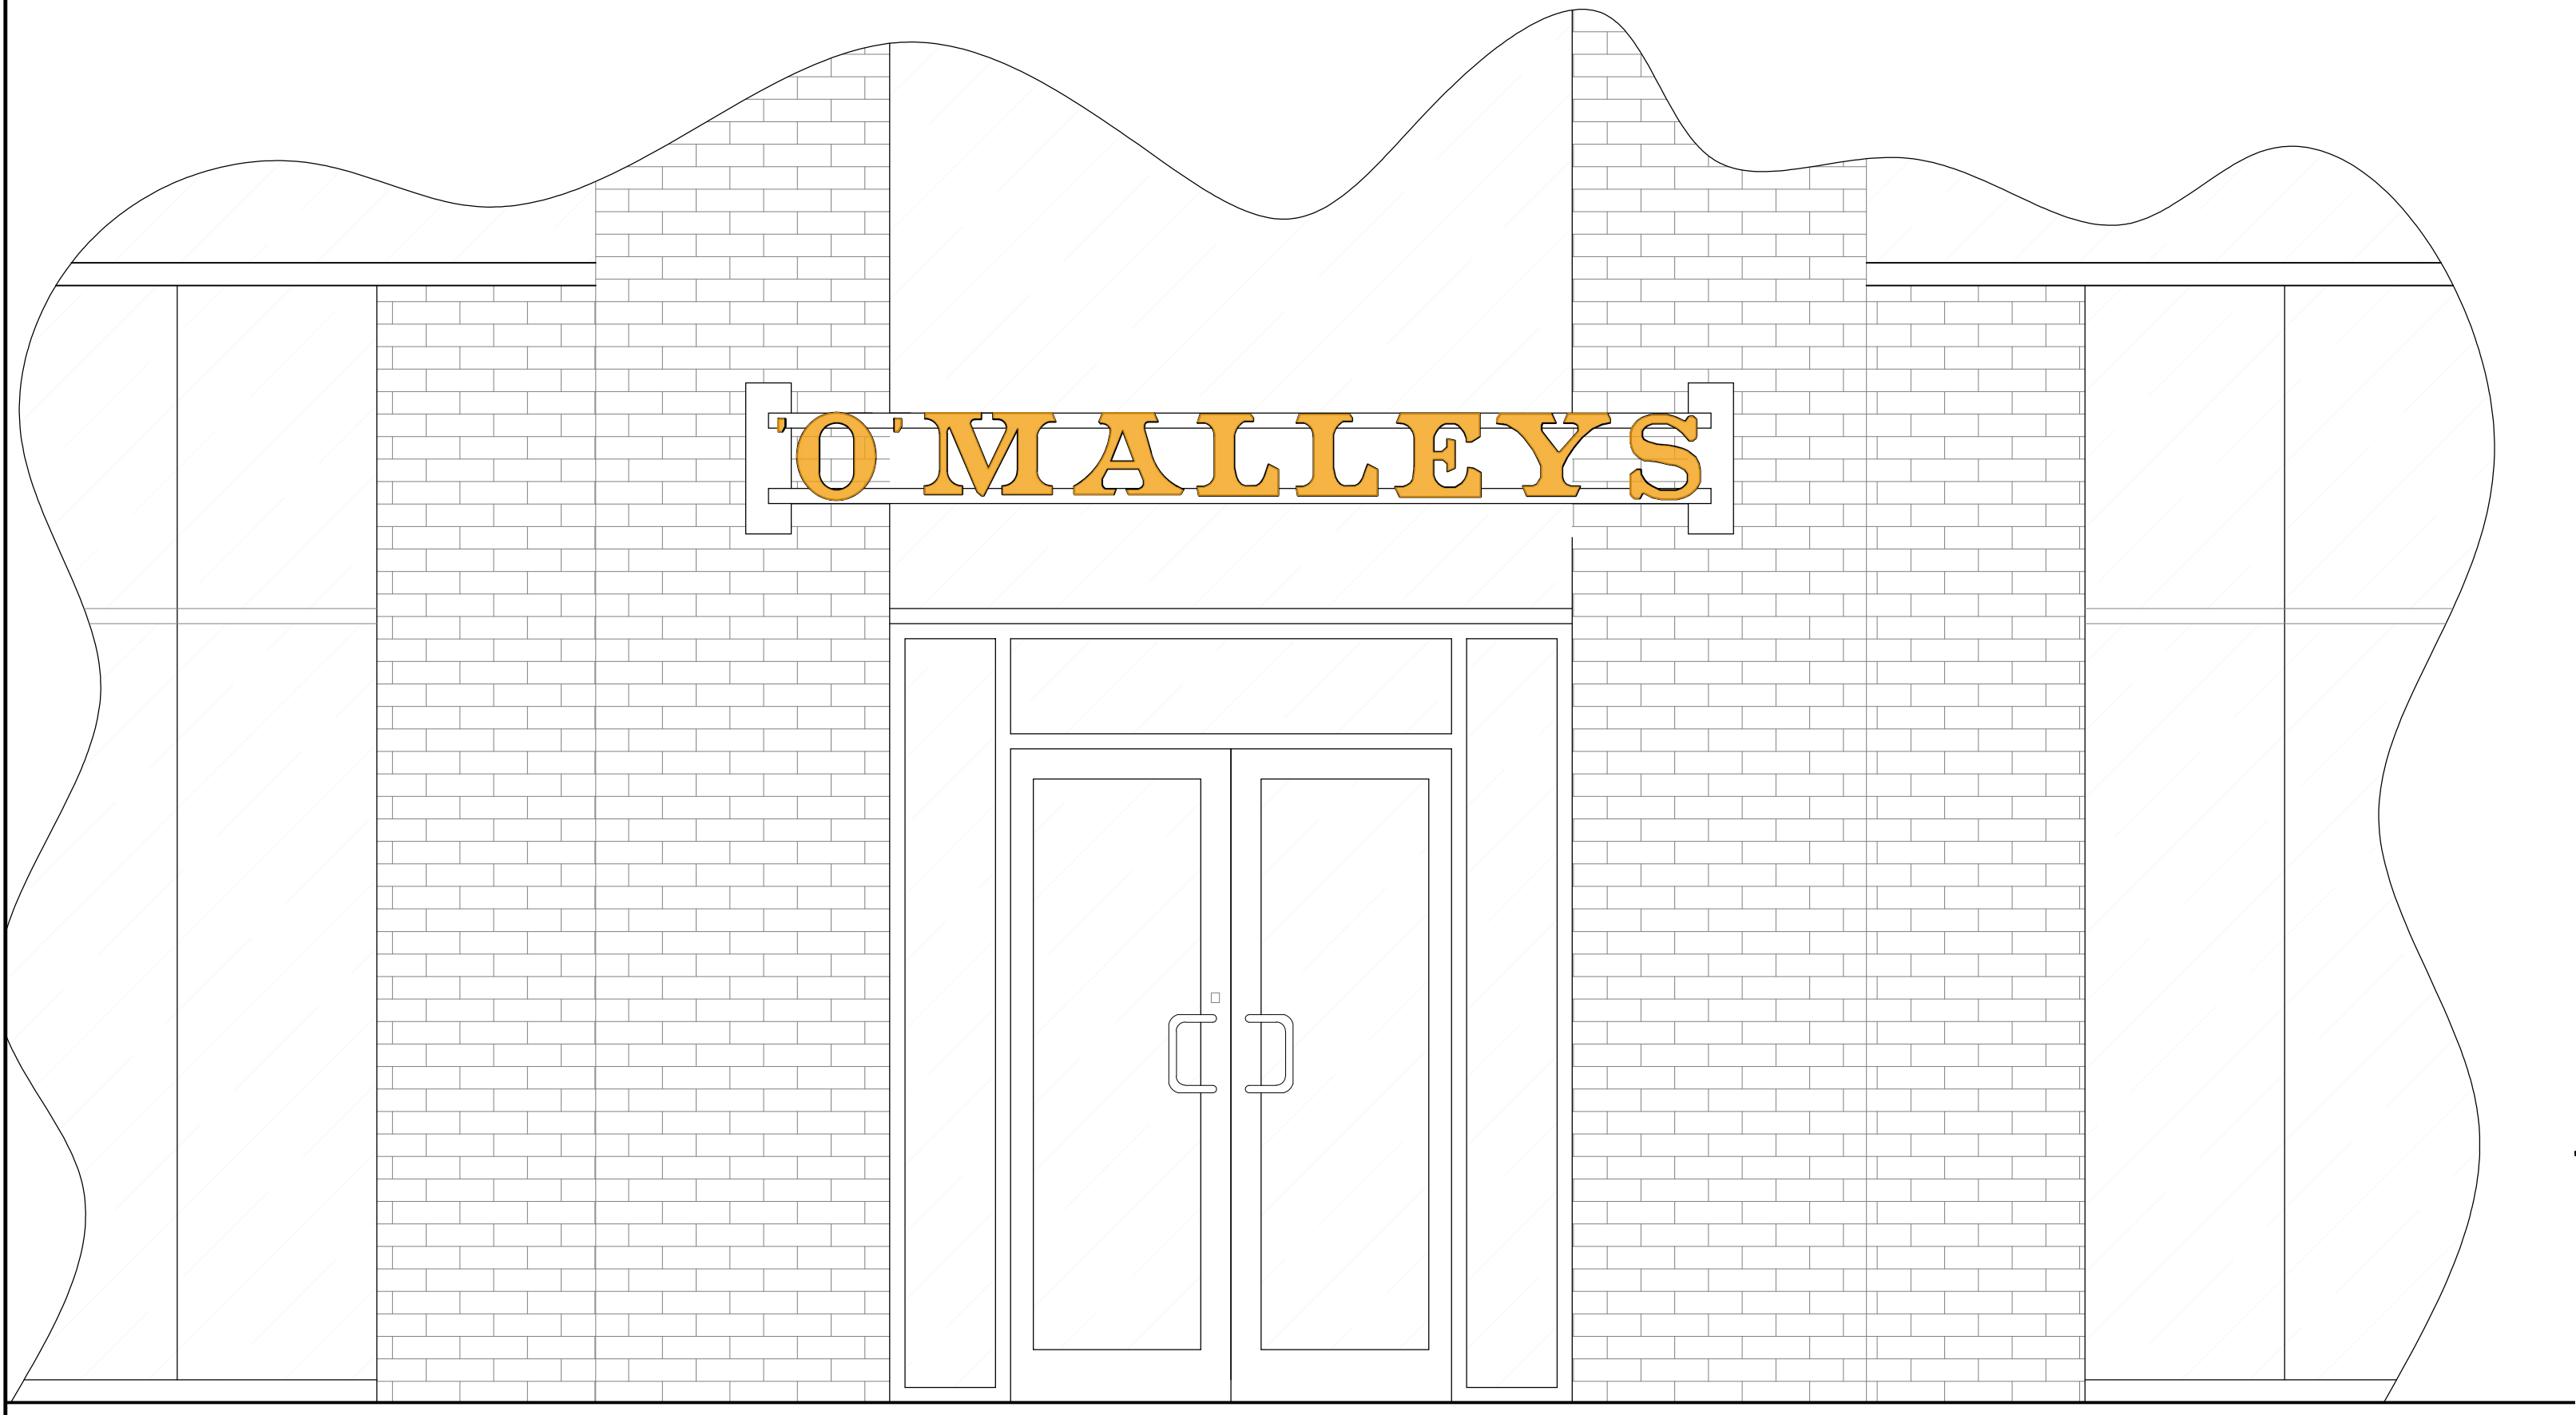

EXISTING SIGNAGE ELEVATION CORNER
1:20

'O' MALLEYS TEXT IN RAL1036 (PEARL GOLD)


NEW SIGN TO CONSIST OF HIGH QUALITY ACRYLIC IN INDIVIDUAL LETTERS. SCREWED AND BONDERD STUDS FIXED TO THE EXISTING RAILS. COLOUR: RAL1036 (PEARL GOLD)

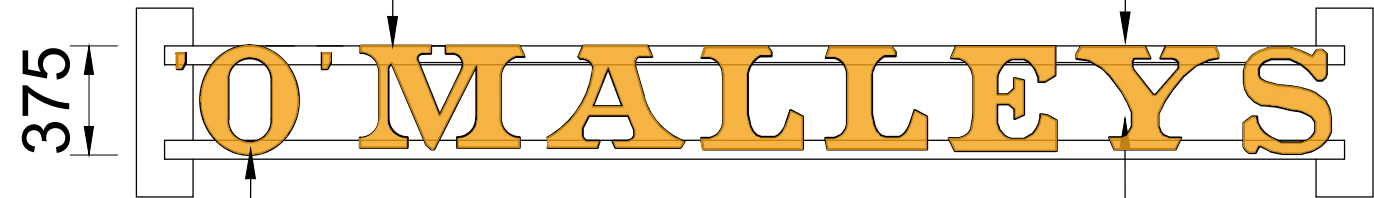

SIGNAGE TO BE NON-ILLUMINATING

SIGNAGE LETTERS TO BE 365mm HIGH AND 5mm THICK. FIXED FLUSH TO EXISTING RAILS

SIGNAGE DETAIL CORNER
1:20

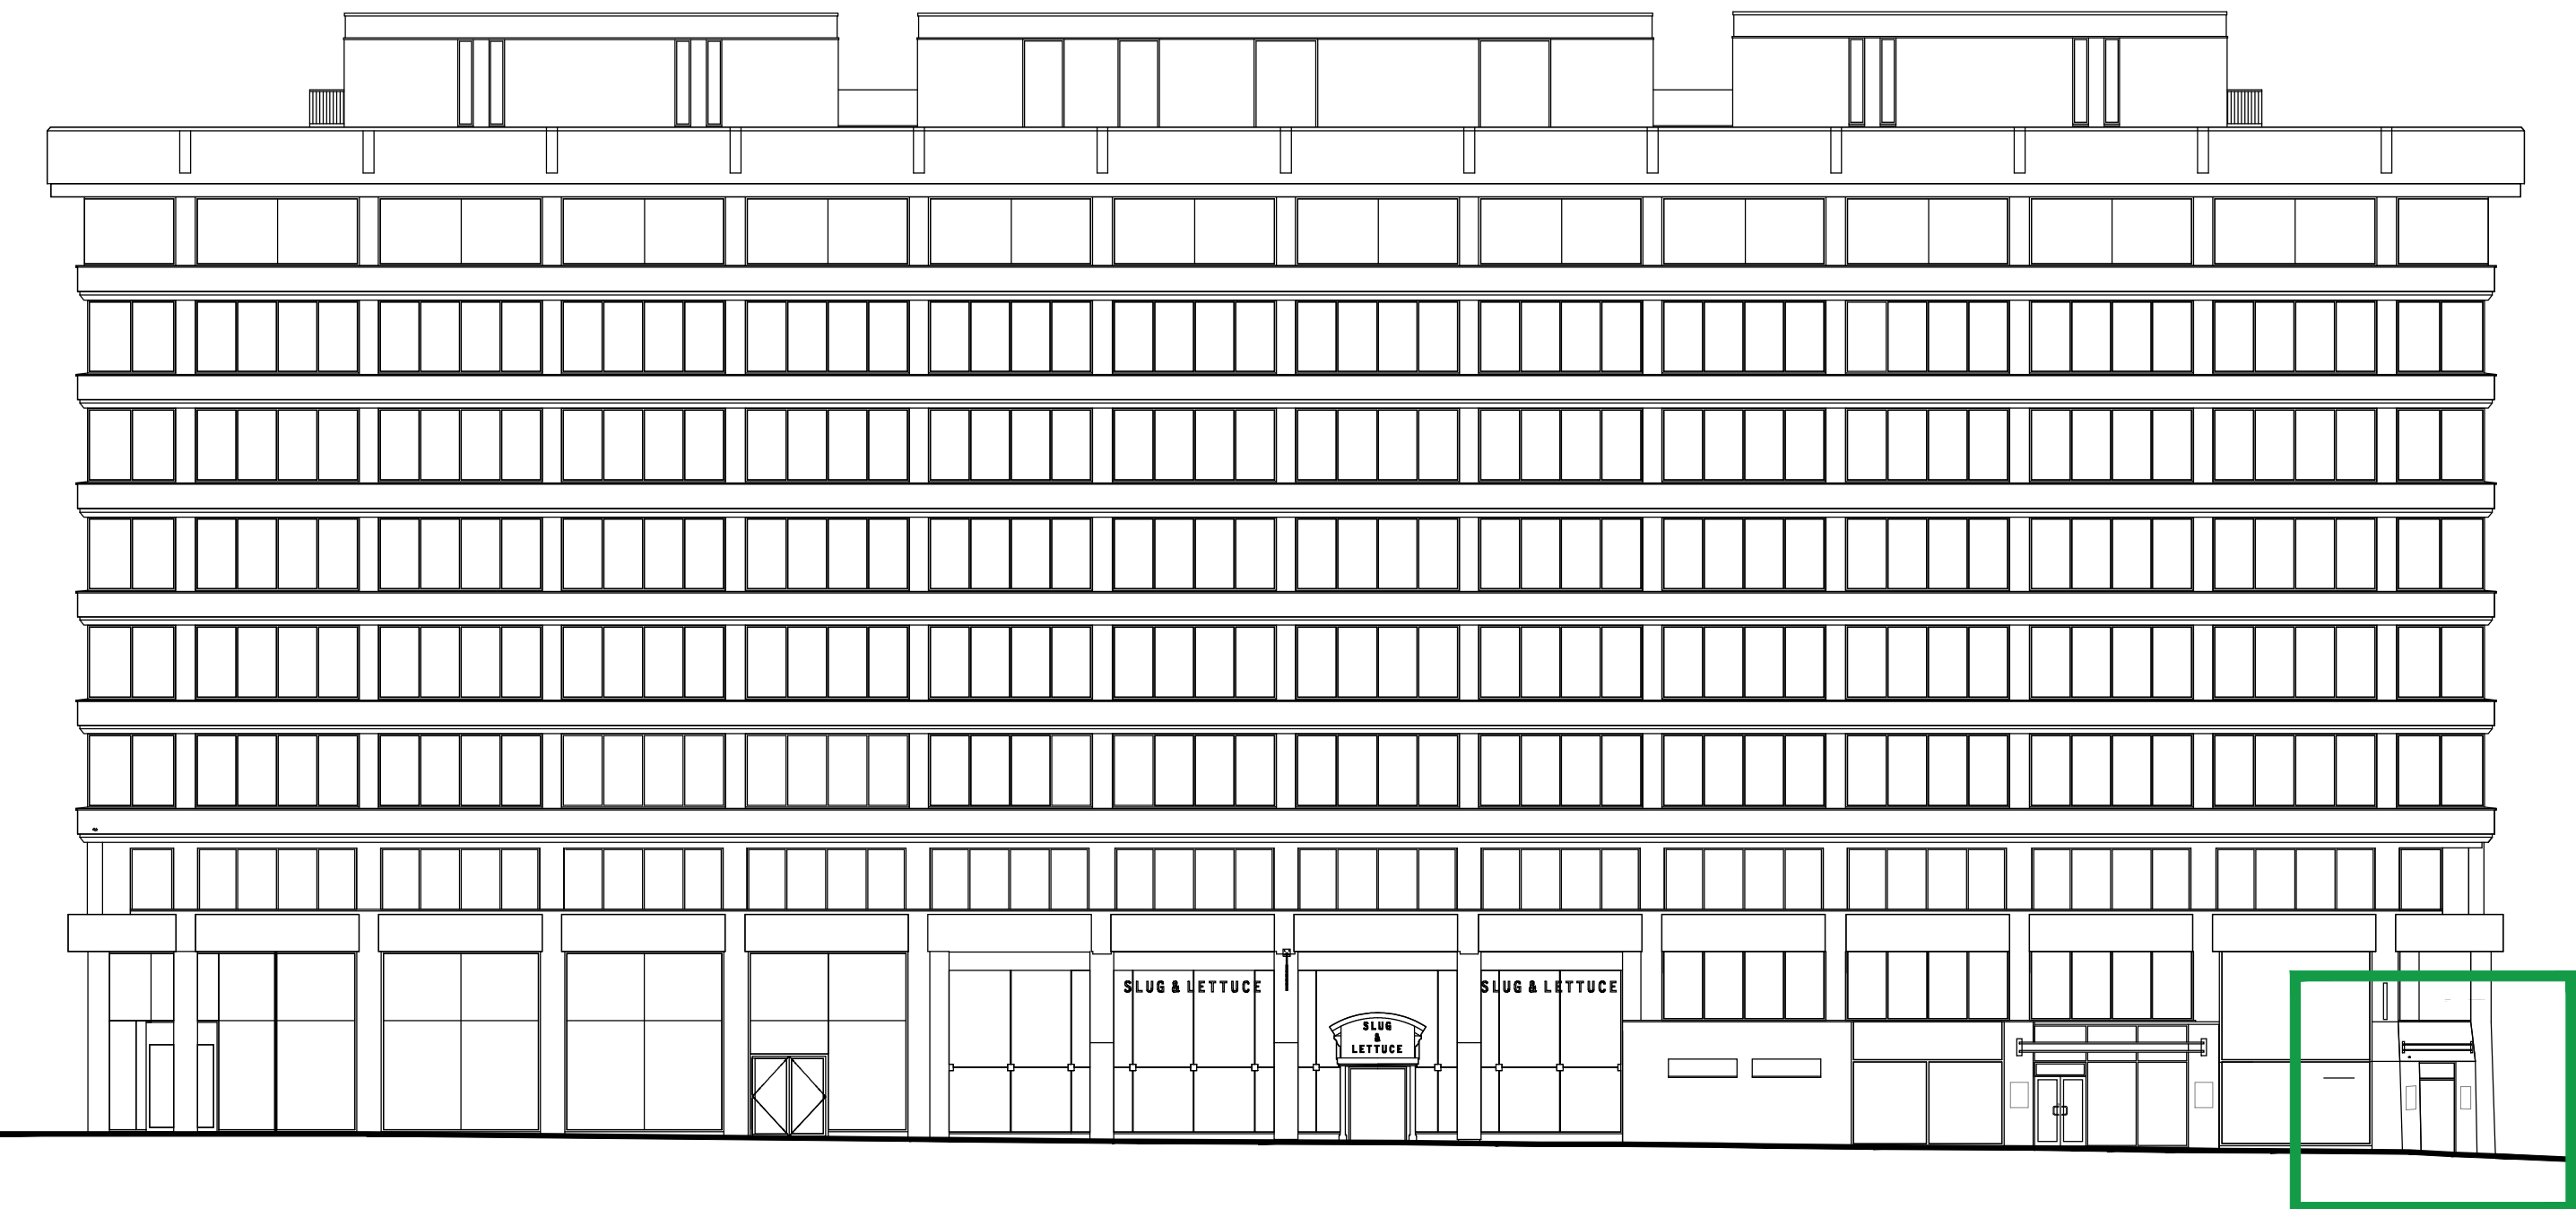

SIGNAGE LOCATION PORTLAND/MINSHULL STREET
1:200



B	REVISIONS FOR PLANNER	22.04.25
A	FIRST ISSUE	31.01.25
REV		DATE
PROJECT PROPOSED SIGNAGE ALTERATIONS 11 WESTMINSTER HOUSE PORTLAND STREET MANCHESTER M1 3HU		
CLIENT MR SAM MAUGHAM		
DRAWING TITLE PROPOSED SIGNAGE DETAILS (CORNER)		
DATE	31.01.25	
SCALE	1:20, 1:200 (A1)	
DRG No.	02	REVISION
		B