
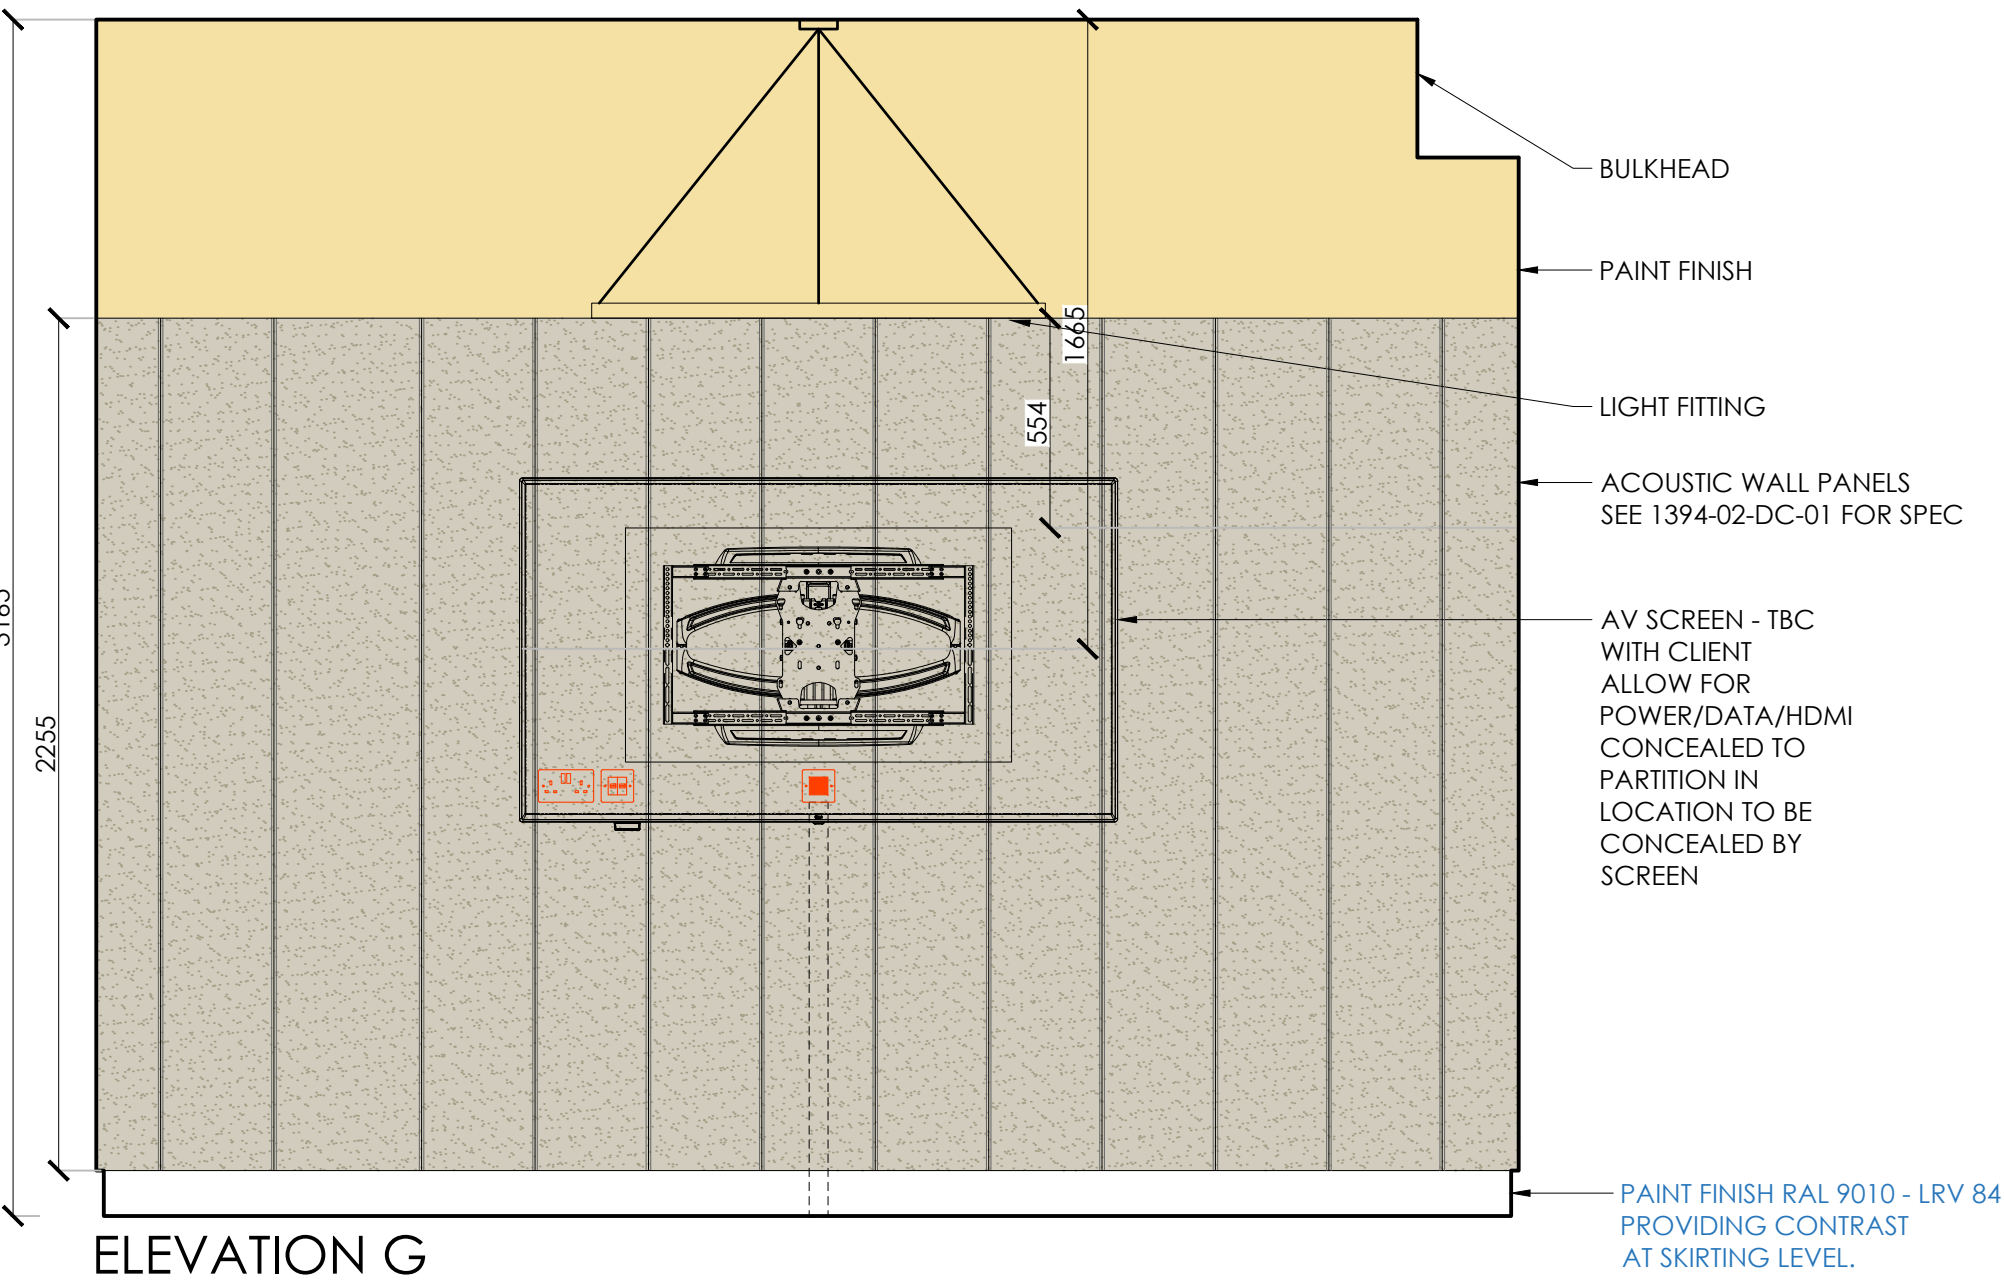
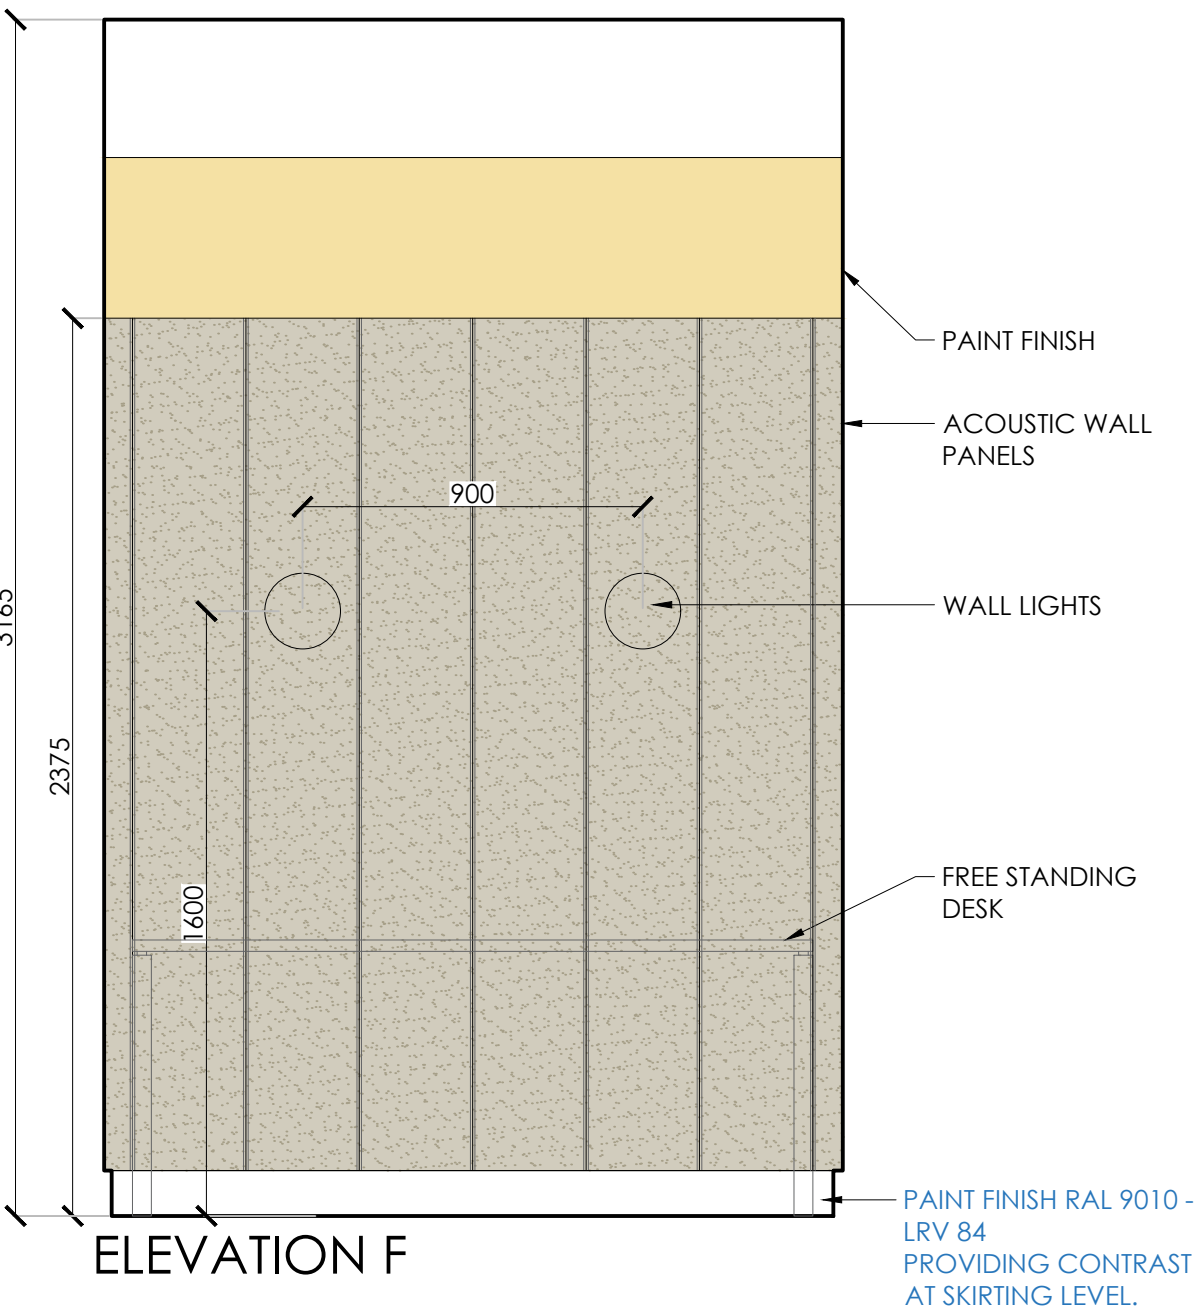
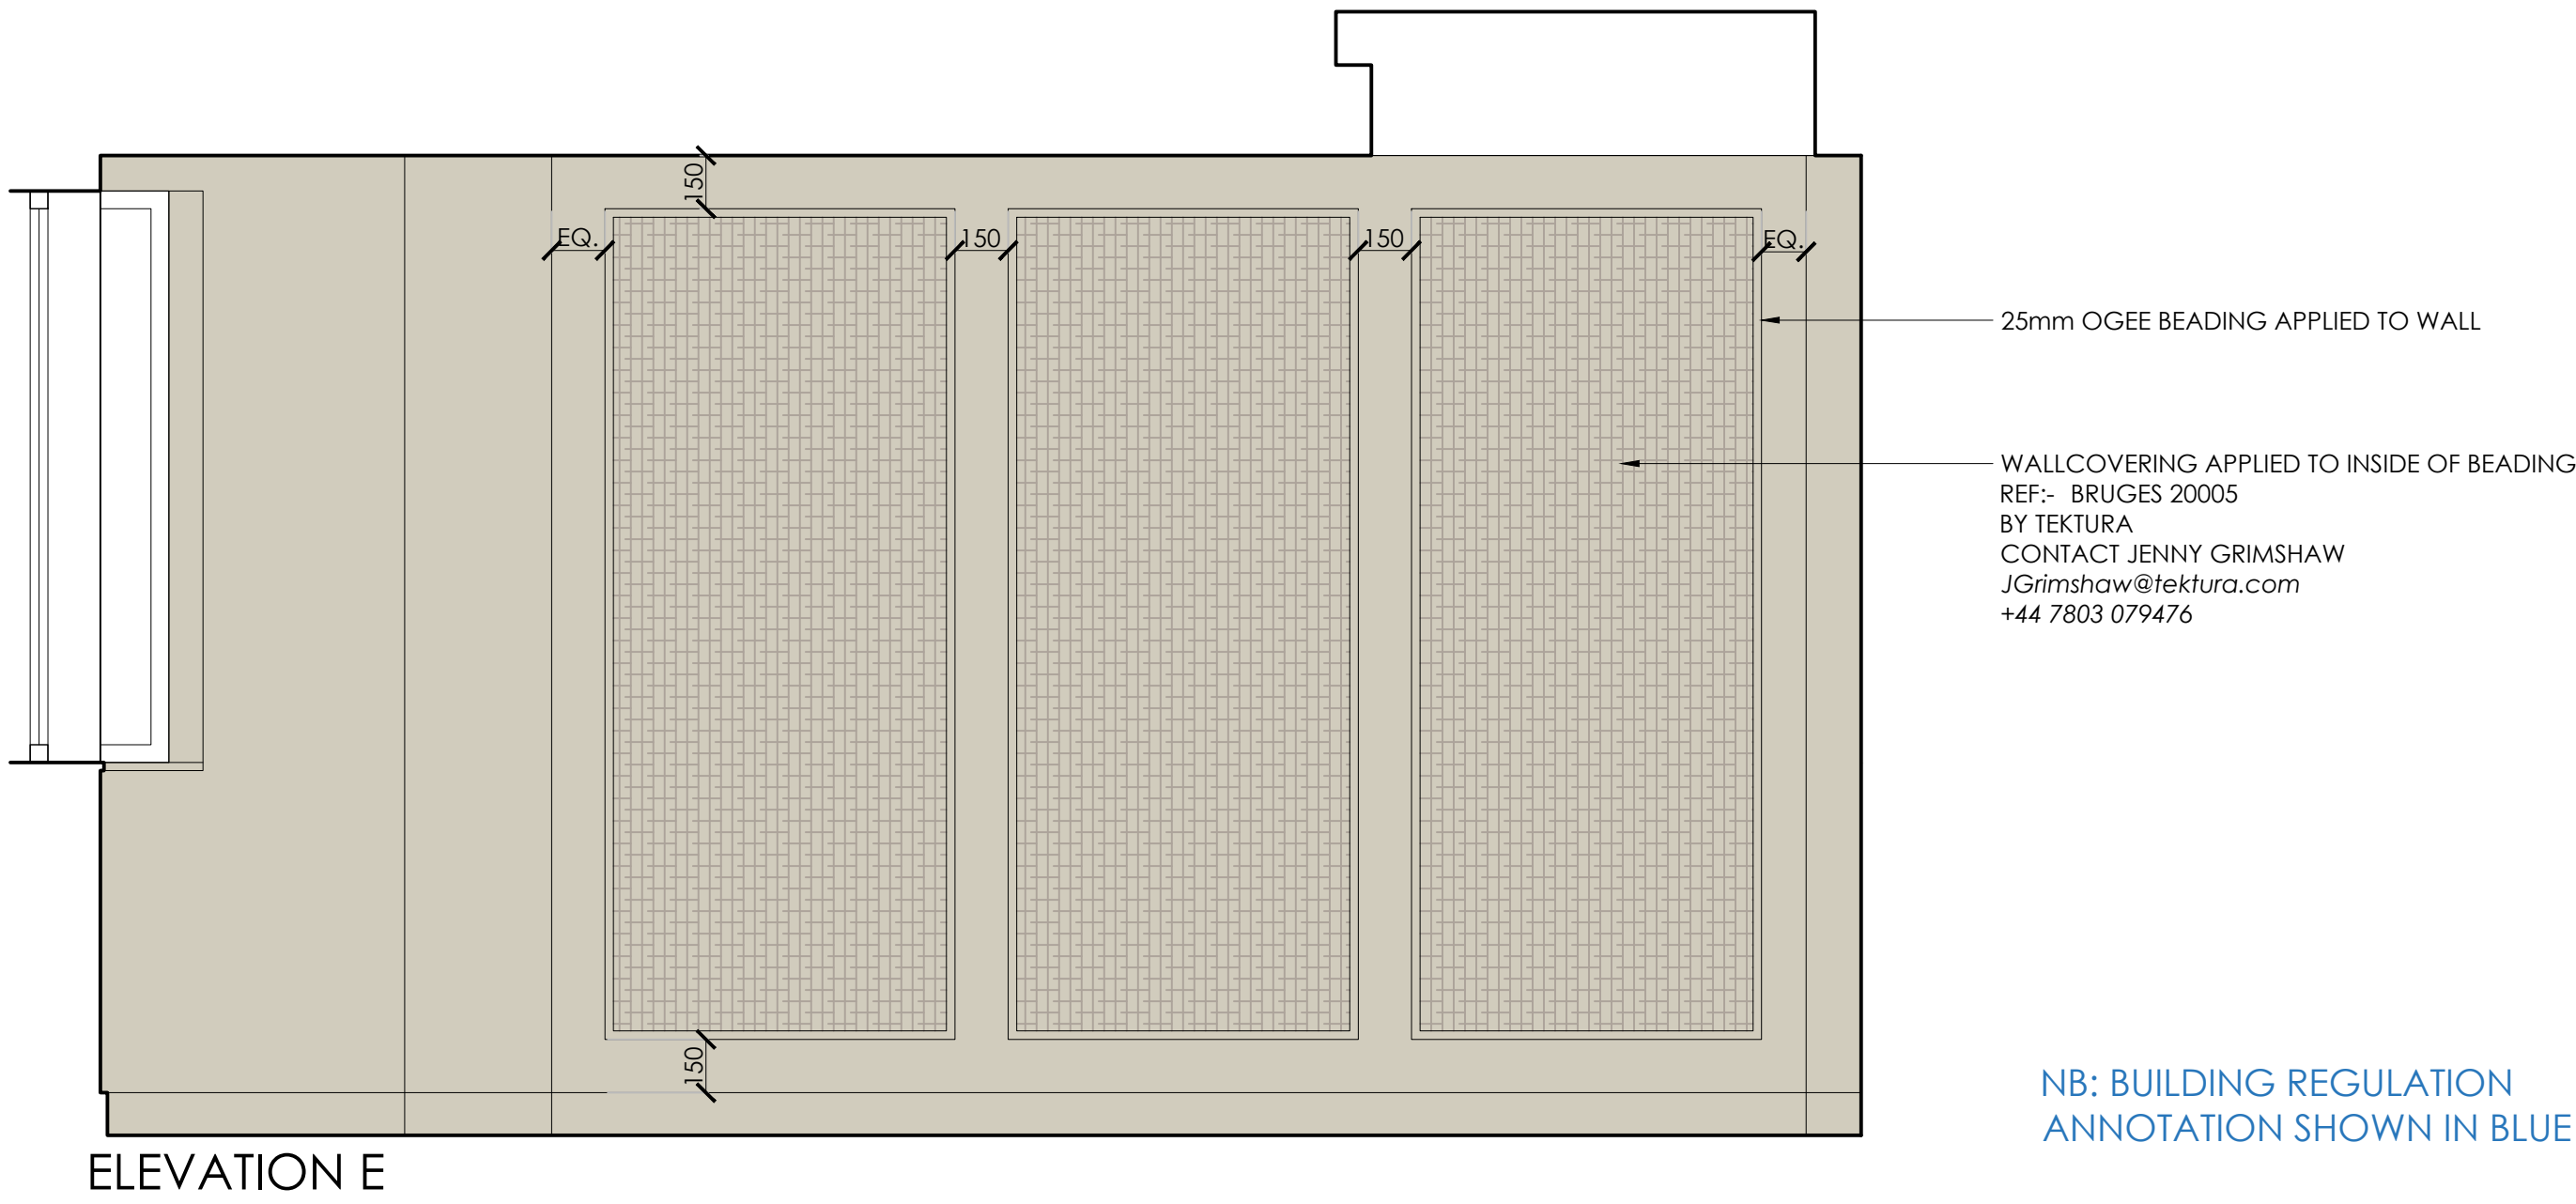


31 BOOTH STREET | 3RD FLOOR
Elevations - 2 of 2

This drawing is the property of Bluesky Design Interiors Limited and must not be copied or otherwise reproduced. All dimensions must be checked on site before commencing work. This drawing was produced using AutoCAD 2025.

KEY PLAN SCALE 1:100

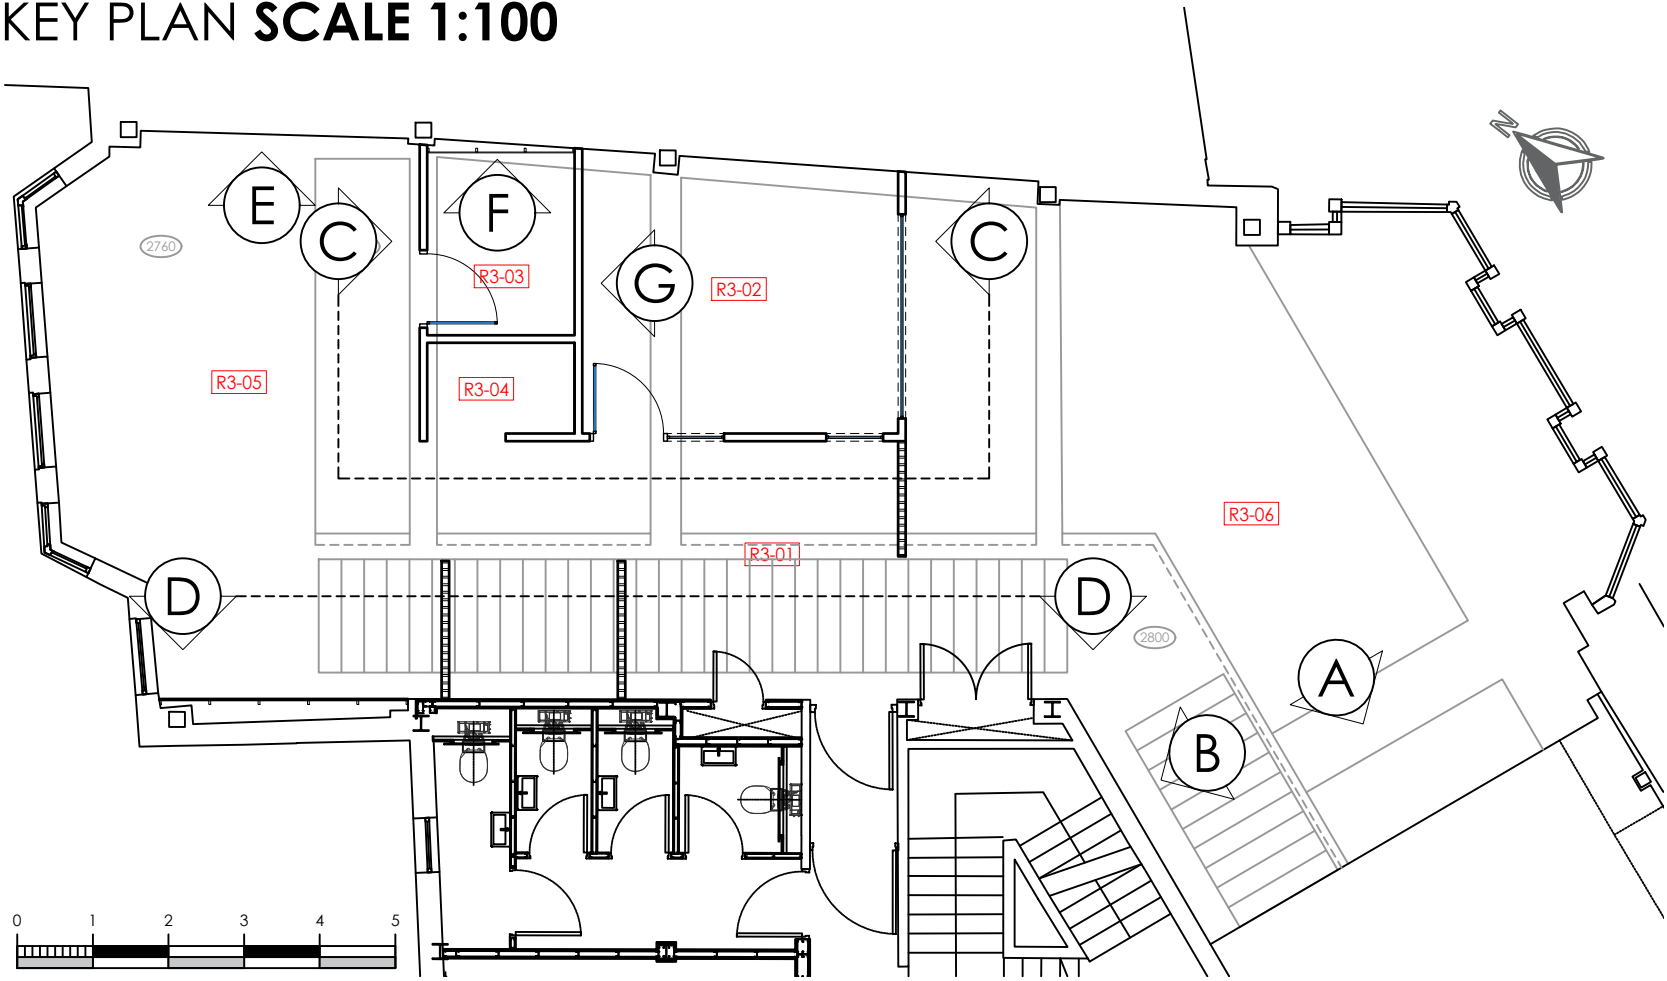

A	18.07.25	HERITAGE ISSUE	FC
~	16.06.25	First issue for comment	ST
Client	VISTA TRUST CORPORATION (UK) LTD - JLL		
Project	PLUG & PLAY		
Address	31 BOOTH STREET		
Drawing Title	3RD FLOOR ELEVATIONS - 2 OF 2		
Date	03.06.25	Scale	1:20@A1
		BY	ST
Drawing No	1394-03-PE-02 A		Status
			HERITAGE