


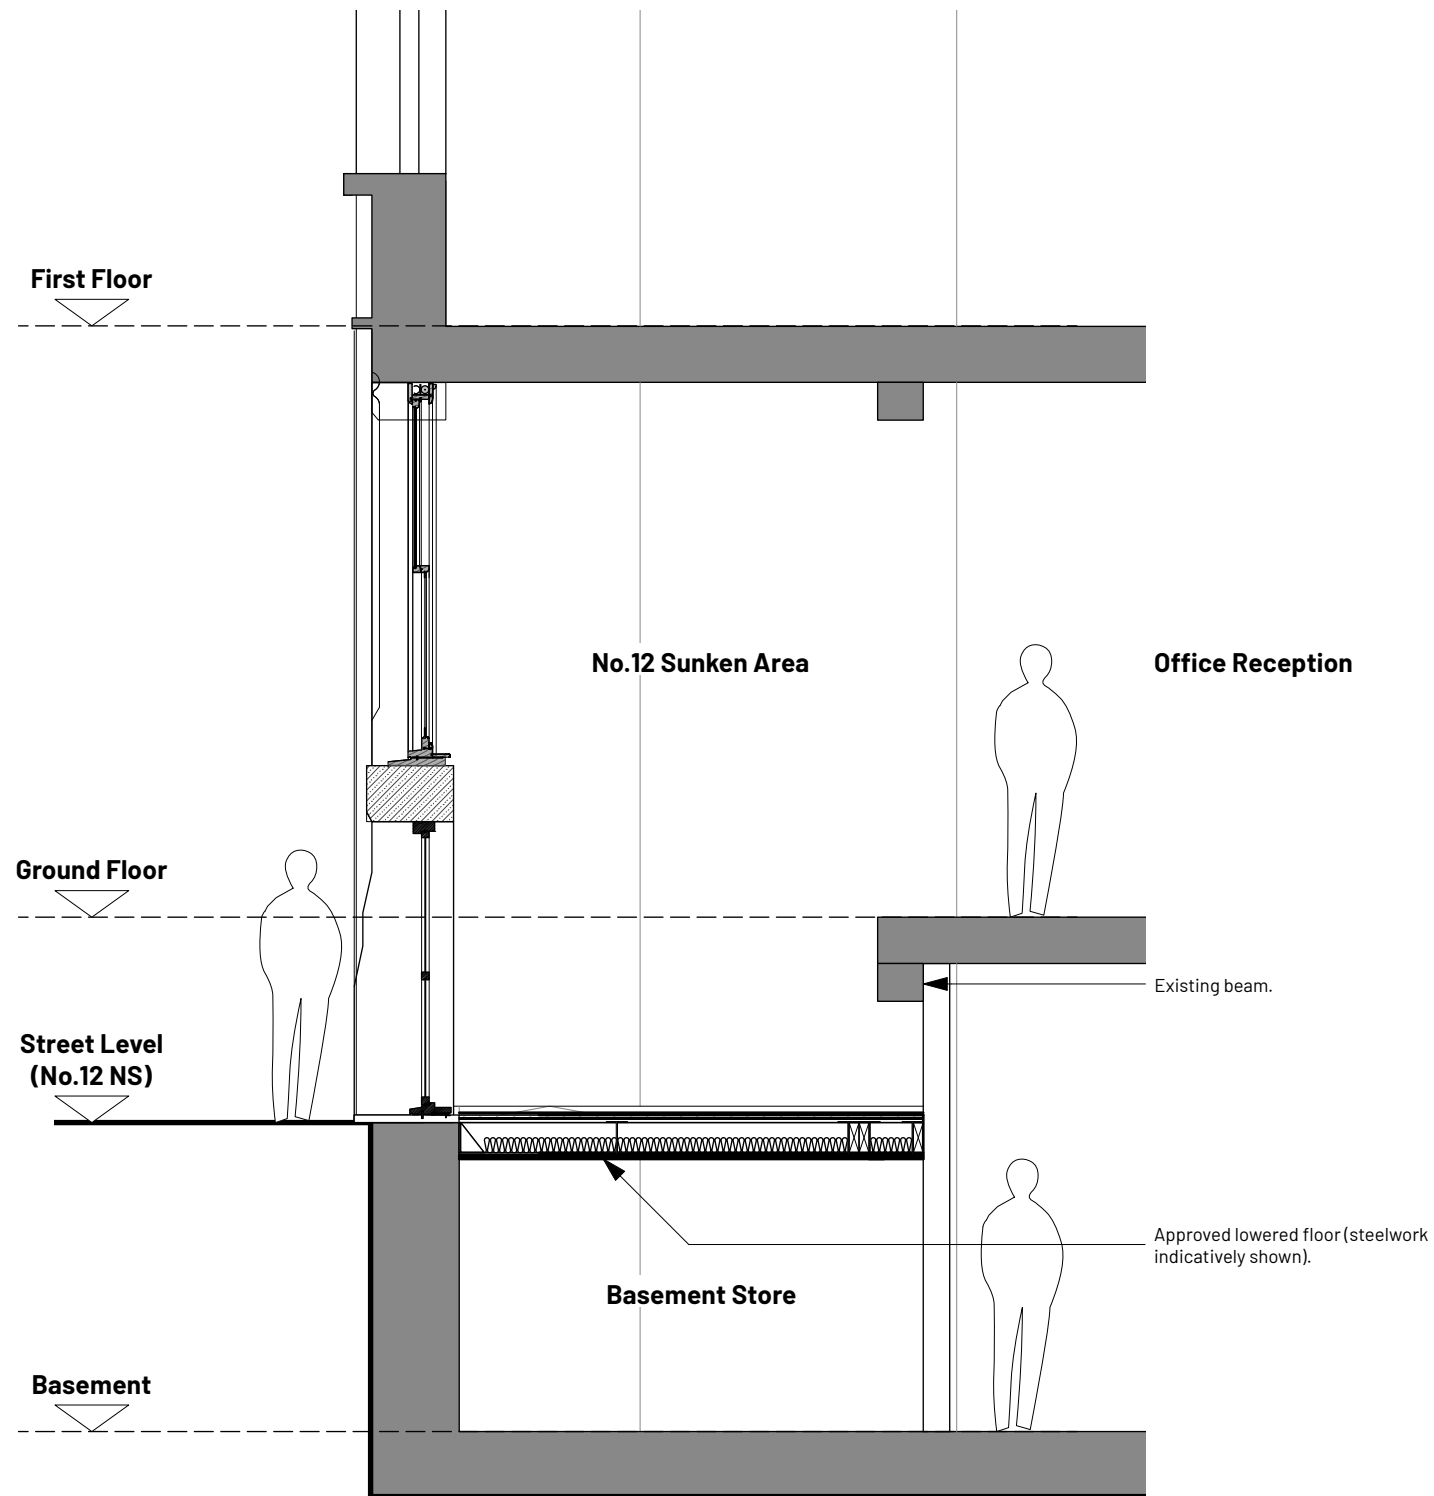

1 Existing No.12 Sunken Area Section
Scale: 1:50

REV	NOTE	DRN	CHK
-----	------	-----	-----

8-16 Newton Street			
--------------------	--	--	--

Manchester			
------------	--	--	--

Existing No.12 Sunken Area Section

PROJECT REF.	1665
DRWG NO.	E(308)
REVISION	
SCALE	1:50@ A3
DATE 1st	Dec 24
DRAWN	RD


SK sketch E existing P proposed T tender C construction FI final issue

+44 161 236 0051
ARCHITECT@ATELIERMB.CO.UK

ATELIER.MB



1 Key Plan
Scale: 1:500

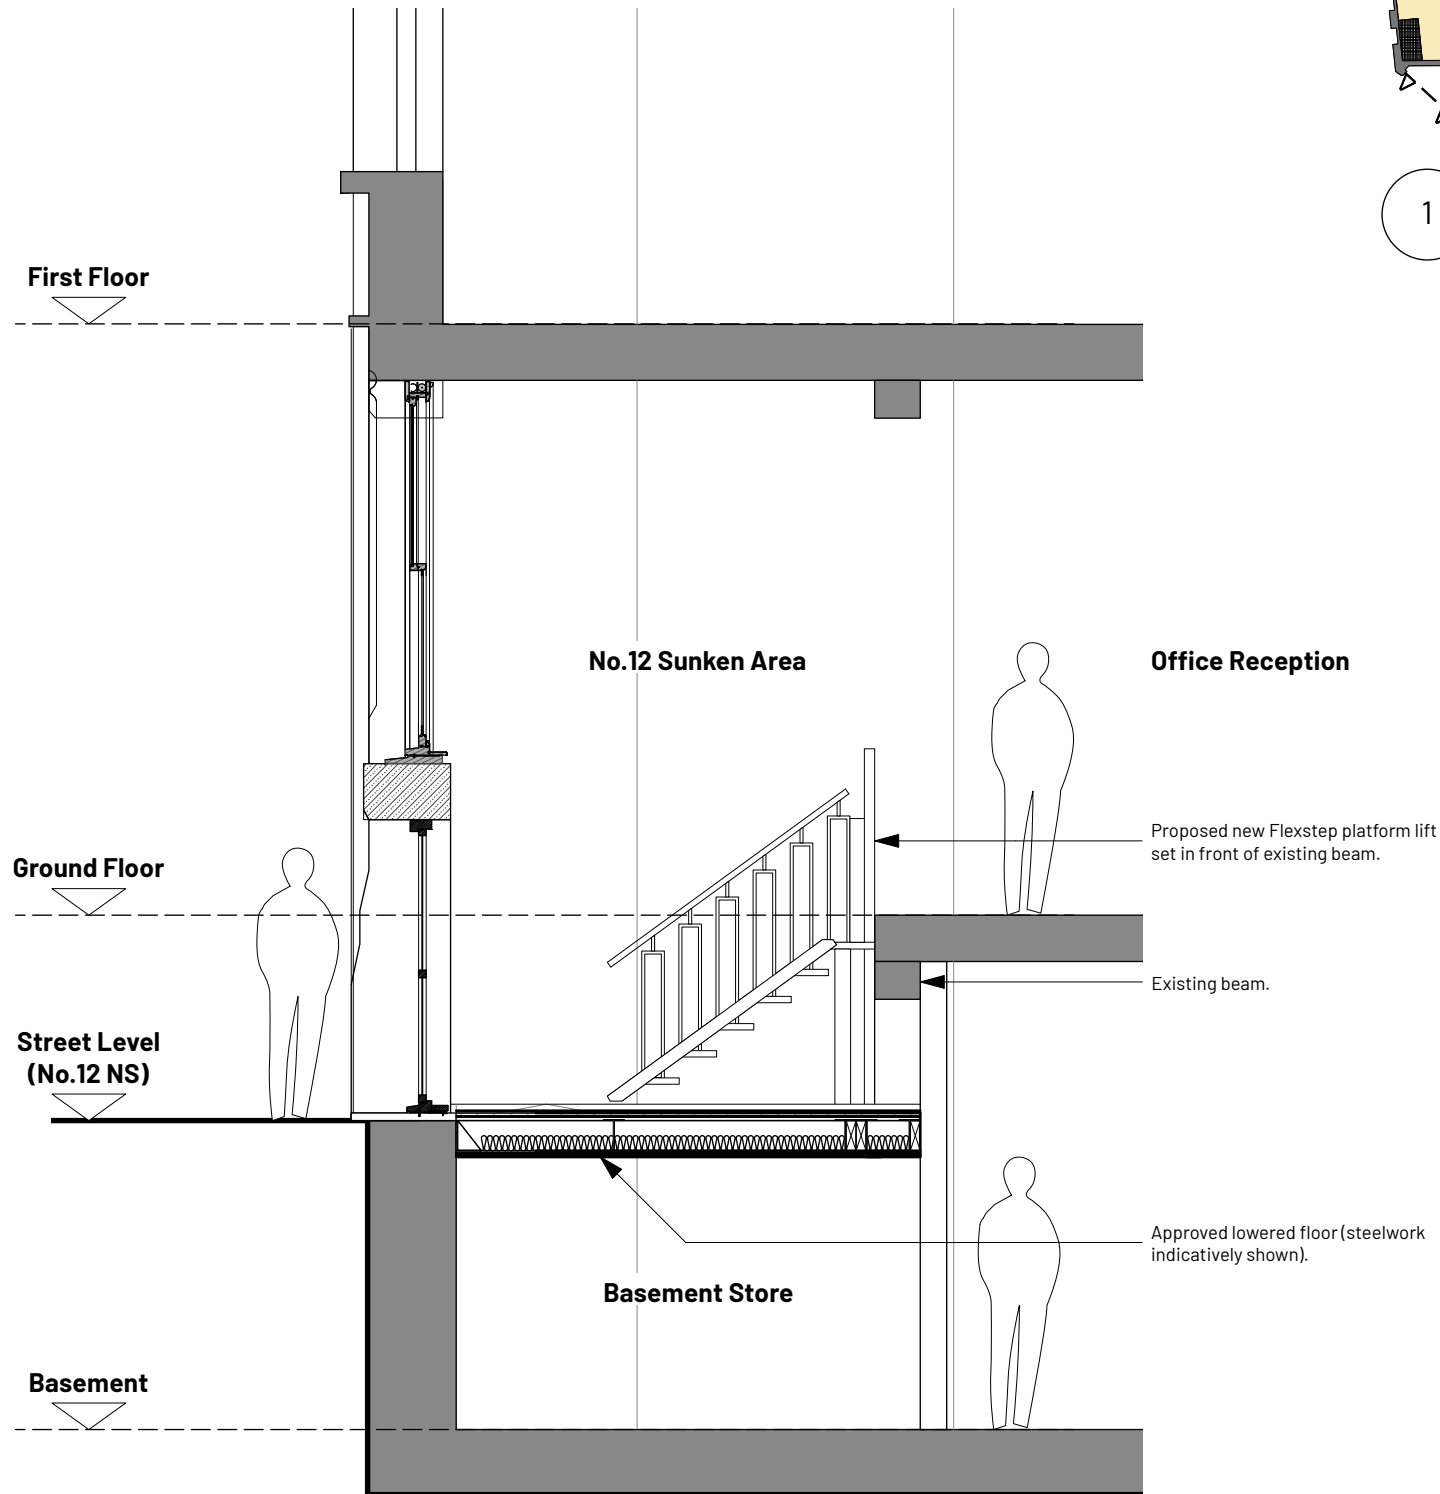

2 Proposed No.12 Flexstep Section
Scale: 1:50

REV	NOTE	DRN	CHK
-----	------	-----	-----

8-16 Newton Street

Manchester

Proposed No.12 Flexstep Section

PROJECT REF. 1665
DRWG NO. P(308)
REVISION
SCALE 1:50@ A3
DATE 1st Dec 24
DRAWN RD

SK sketch E existing P proposed T tender C construction FI final issue

+44 161 236 0051
ARCHITECT@ATELIERMB.CO.UK

ATELIER.MB