

LIVING



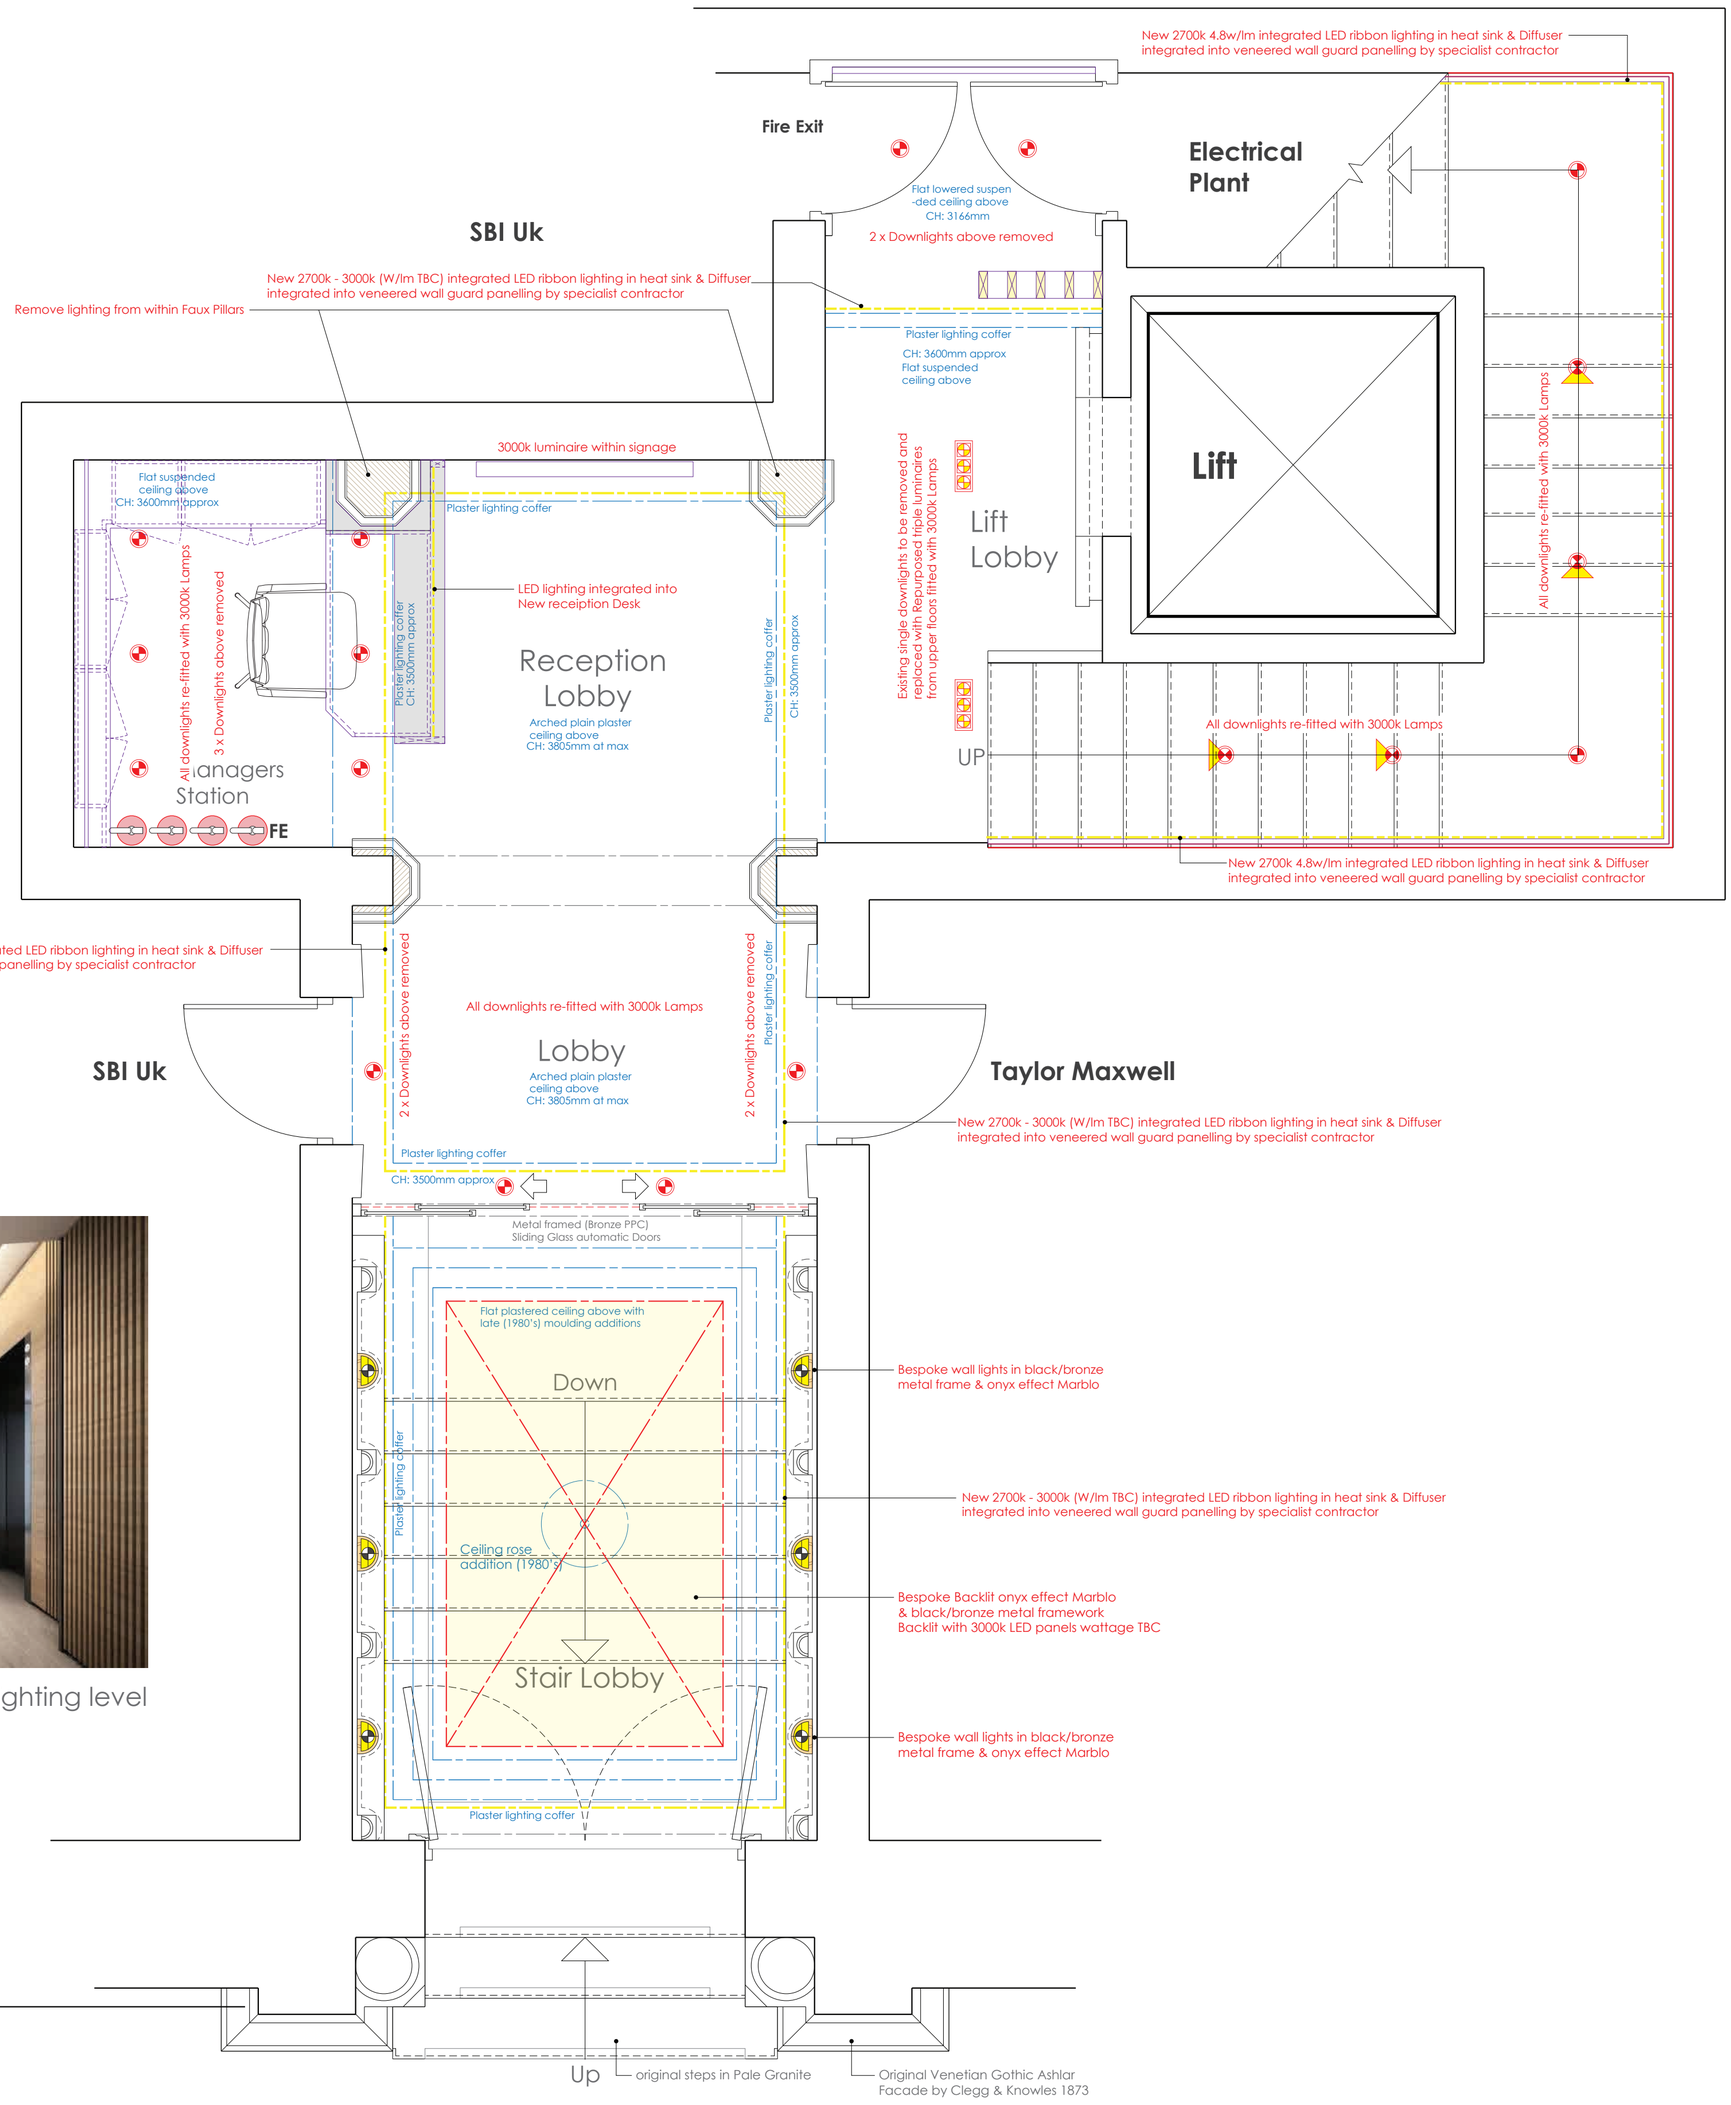


Precedent example of more subdued lighting level

**Albert Square**

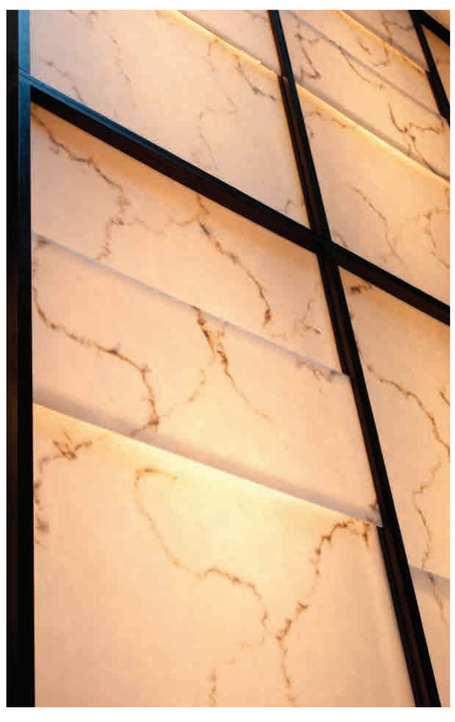

Backlit Marblo Precedent





Marblo Wall light Precedents



The Office
756 Blackburn Road
Sharples
Bolton
BL1 7JW
01204 298 104
07969 175 357
acey68@hotmail.co.uk

Carlton House, Albert Square.
Proposed Refit:
Entrance & Common Areas -
Proposed Ground Floor:
Lighting Revisions.
Original scale 1 : 25 @ A/1



andrewclare LIVING