

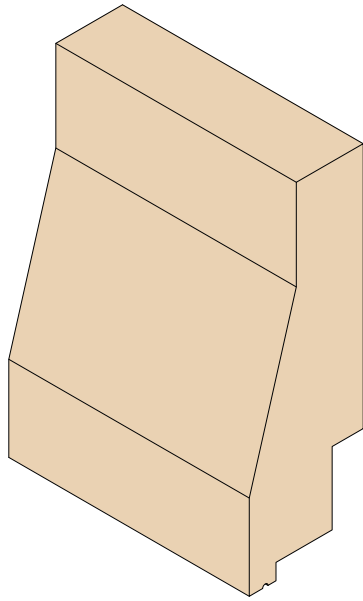
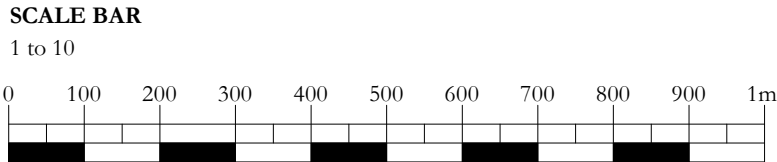
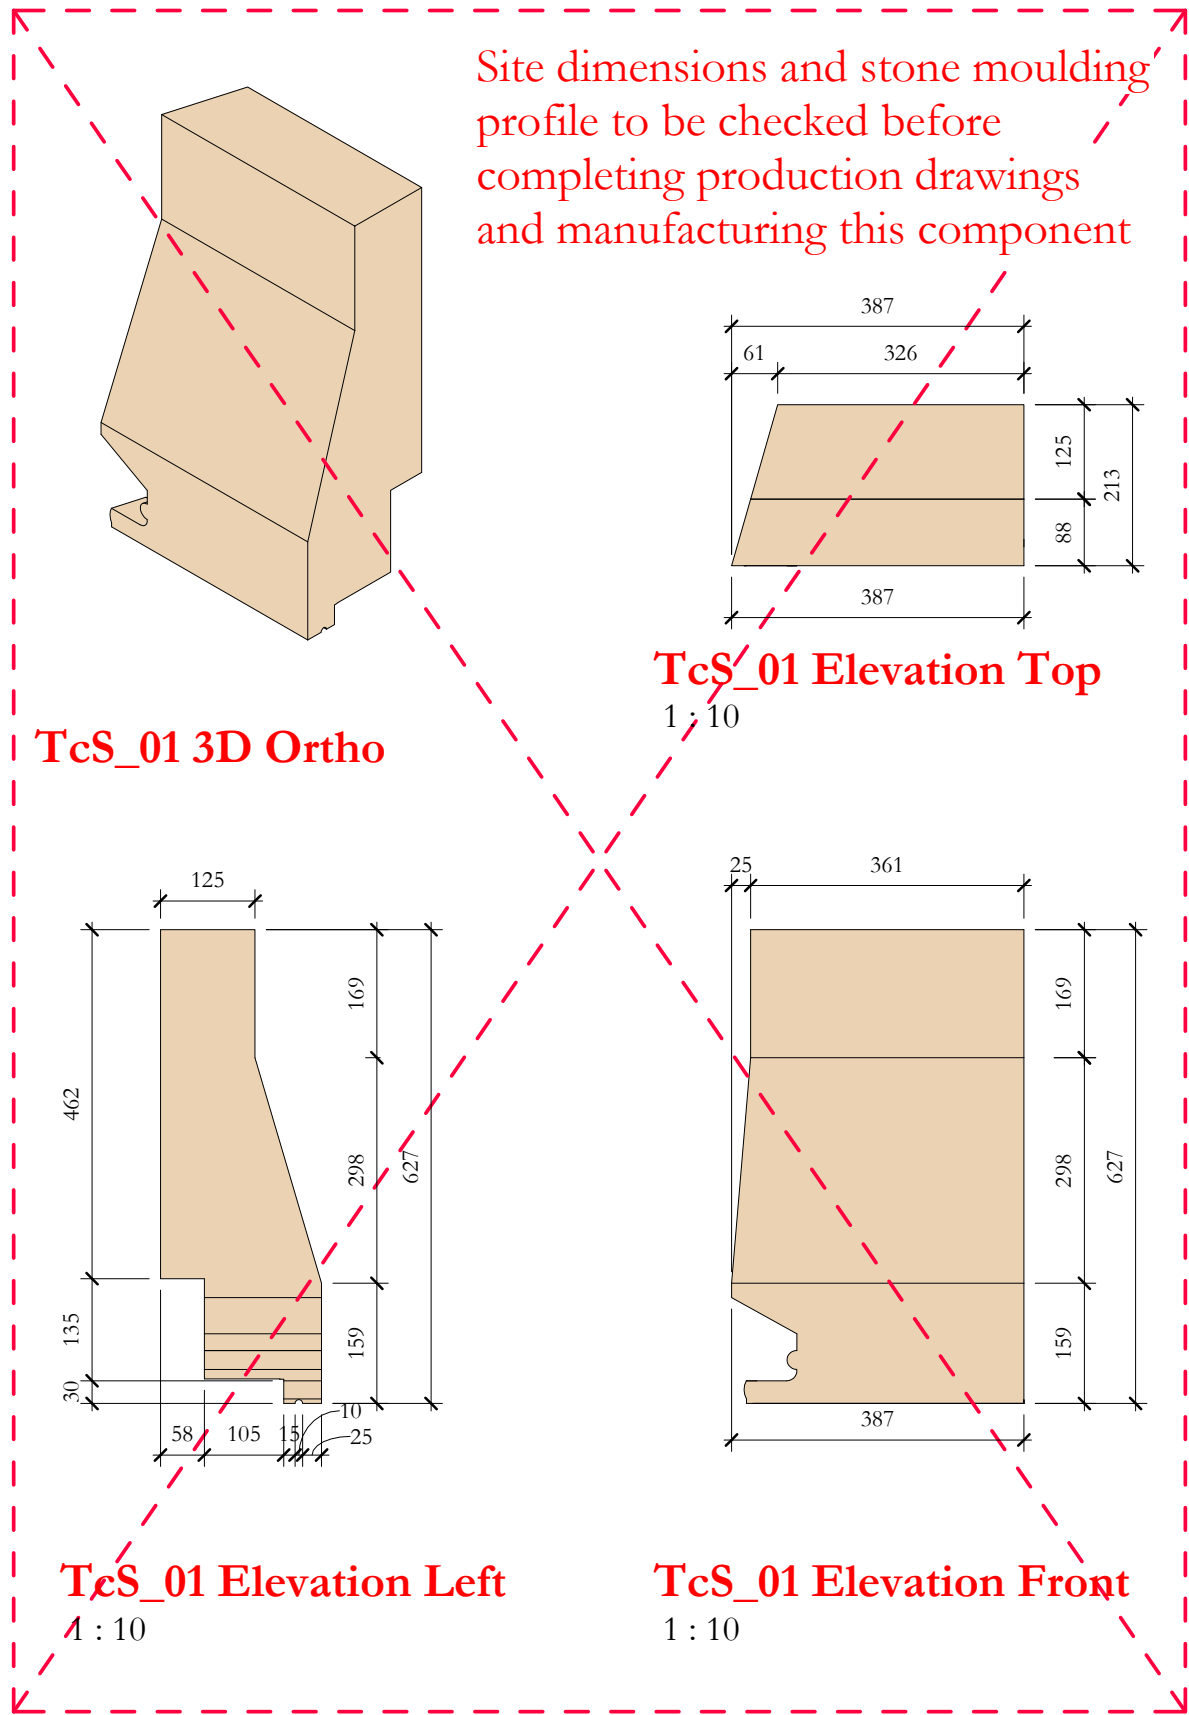
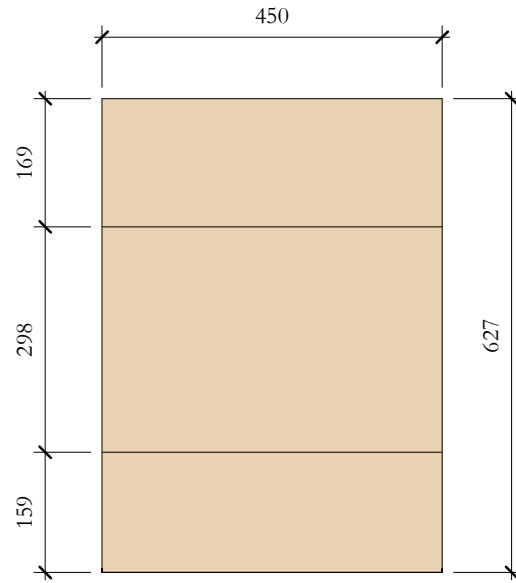


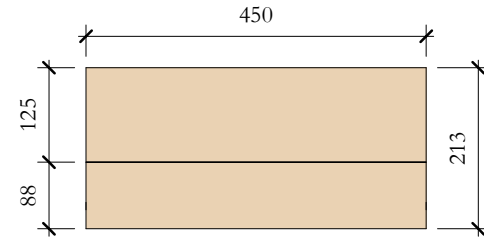

TcS_02 3D Ortho

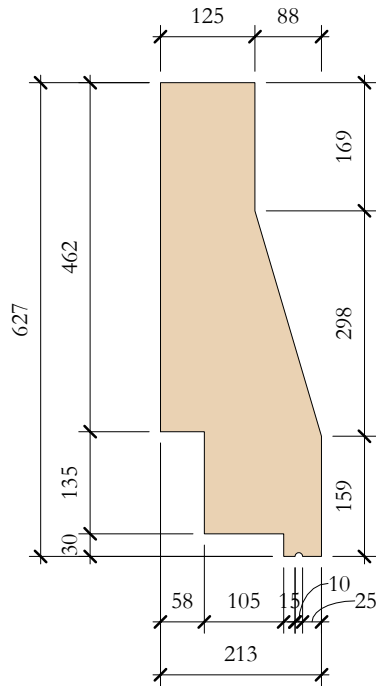

Revision 02: Notes regarding joint thickness and site dimension checks amended

Revision 01: Drawing updated to construction status. No change to content

Scale Bars to be used as guidance only - refer to sheet size below

1:100 mm	1000	3000	5000
1:200 mm	5000	8000	
1:500 M	5	15	25
1:1250 M	10	30	50 70

Drawings are based on survey data and may not accurately represent what is physically present.
Do not scale from this drawing. All dimensions are to be verified on site before proceeding with the work.
All dimensions are in millimeters unless noted otherwise.
Purcell shall be notified in writing of any discrepancies.

NOTES

- See Purcell key drawings OTH-PUR-EX-ZZ-DWG-A-4295 - OTH-PUR-EX-ZZ-DWG-A-4298 for block quantities and locations
- Component drawings are to be submitted for approval before manufacture.
- Block height and width does not take into account mortar joints.
- Nominal joint thickness to be 6mm.
- Size of components abutting the existing stonework is to be confirmed following site dimension checks. All profiles and offsets of stone string courses and other features are to be checked to allow scribed profile of terracotta blocks at the junction with the stone to be confirmed before components are manufactured.

02	05/04/2022	JC	GR	See note in revision cloud
01	14/03/2022	GR	TA	See note in revision cloud
-	16/06/2021	GR	TK	First Issue
ISSUE	DATE	APPROVED	DRAWN	DESCRIPTION

OUR TOWN HALL PROJECT

PURCELL

Project Office, Room 308, Town Hall, MANCHESTER M60 2L1
+44 (0) 7970 097 432
www.purcelluk.com

PROJECT STATUS RIBA STAGE 5

CLIENT	MANCHESTER CITY COUNCIL
PROJECT	OUR TOWN HALL
DRAWING TITLE	TcS_01 and TcS_02 Cill

SIZE & SCALE [A3] 1 : 10

DRAWING STATUS S4 - Construction

JOB NUMBER	236959	
DRAWING NO.	OTH-PUR-EX-ZZ-DWG-A-7531	REV
	02	

© PURCELL 2019. PURCELL.® IS THE TRADING NAME OF PURCELL ARCHITECTURE LTD.

05/04/2022 14:28:44