

This drawing is to be read in conjunction with all relevant drawings.

The main contractor/builder is to interpret the requirements in relationship to the site conditions encountered and as agreed with the Building Control officer.

All dimensions and sizes to be verified on site, any discrepancies to be reported to the client/project manager. These annotations were prepared for planning and/or building control submission only.


This drawing and design is the (© 2020) property of Commercial Kitchen and Bar Consultants and should not be reproduced without written permission.



Produced on 30 January 2025 from the Ordnance Survey National Geographic Database and incorporating surveyed revision available at this date.
This map shows the area bounded by 381619 394516, 381719 394516, 381719 394616, 381619 394616, 381619 394516.
Crown copyright and database rights 2025 OS 100054135. Supplied by copla ltd trading as UKPlanningMaps.com a licensed Ordnance Survey partner (OS 100054135).
Data licence expires 30 January 2026. Unique plan reference: v16/1203300/1616556



Site Location Plan
1-1250 @ A3

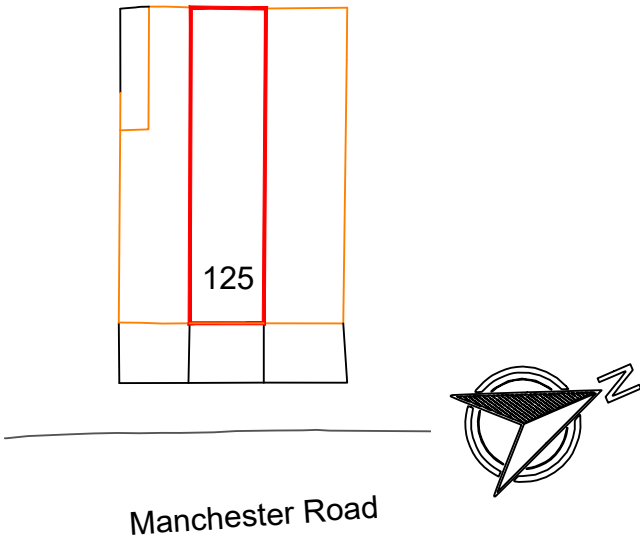

Block Plan
1-500 @ A3

Rev	Description	By	Date
E	Added block plan, modified existing layout.	PB	04.02.25
D	Created location plan layout	PB	30.01.25
C	Modified Option 4 layout, Created proposed structural mods drawing	PB	07.01.25
B	Created proposed options	PB	21.12.24
A	Issued for comments	PB	15.12.24
Initial Issue: 15.12.2024			

CLIENT House of Biryani 125 Manchester Road Manchester	
PROJECT TITLE Refurb	
DRAWING TITLE Site Location Plan and Block Plan	
Drawn by: PB	Checked by: RH
Date: 15.12.2024	Scale: 1:1250@A3



COMMERCIAL KITCHEN & BAR

Manchester. UK.
www.commercialkitchenandbar.com
0161 266 1000 | 07732 096 418

Job Ref.	Drawing No.	Revision
JR	106	E