
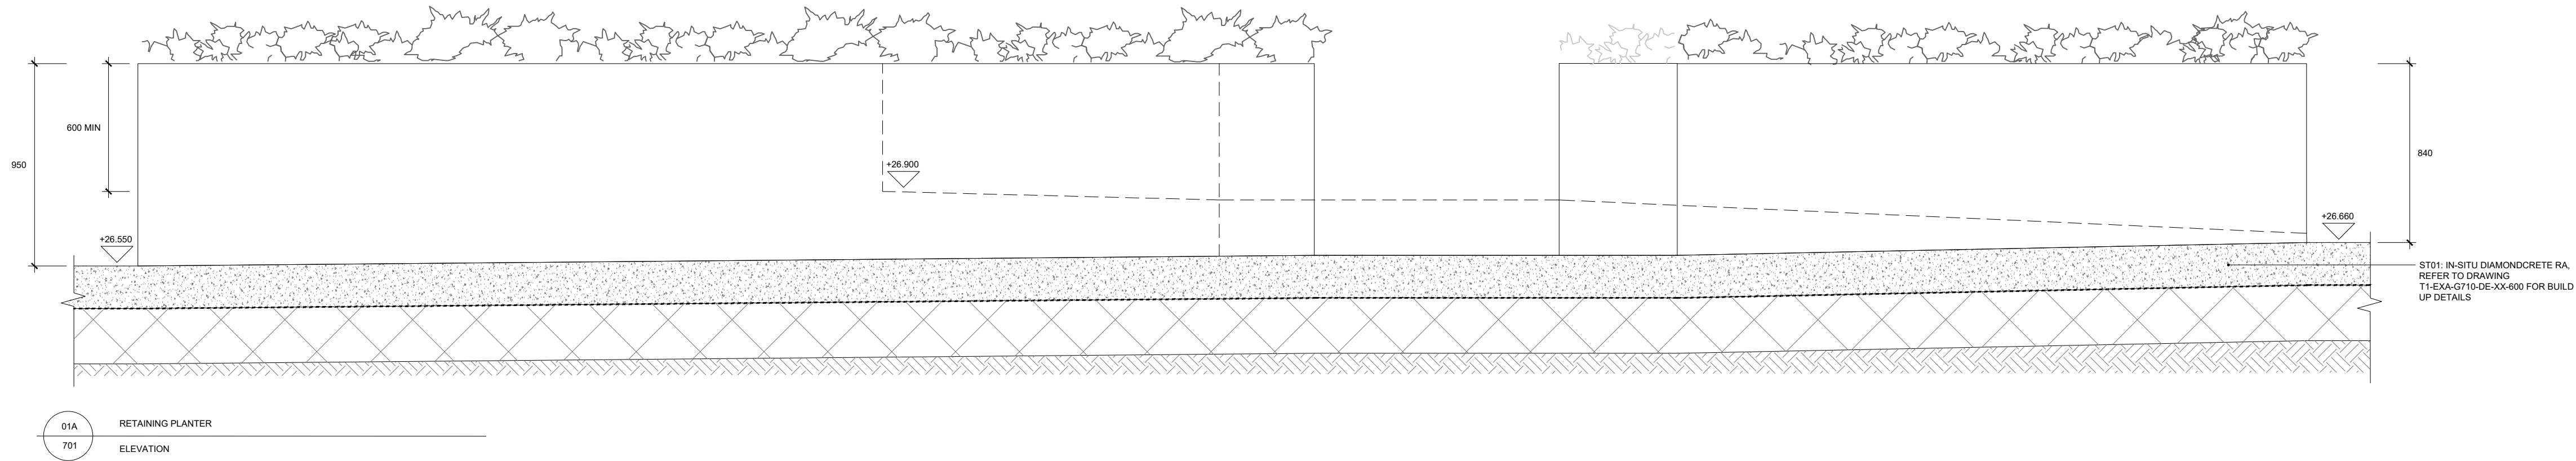
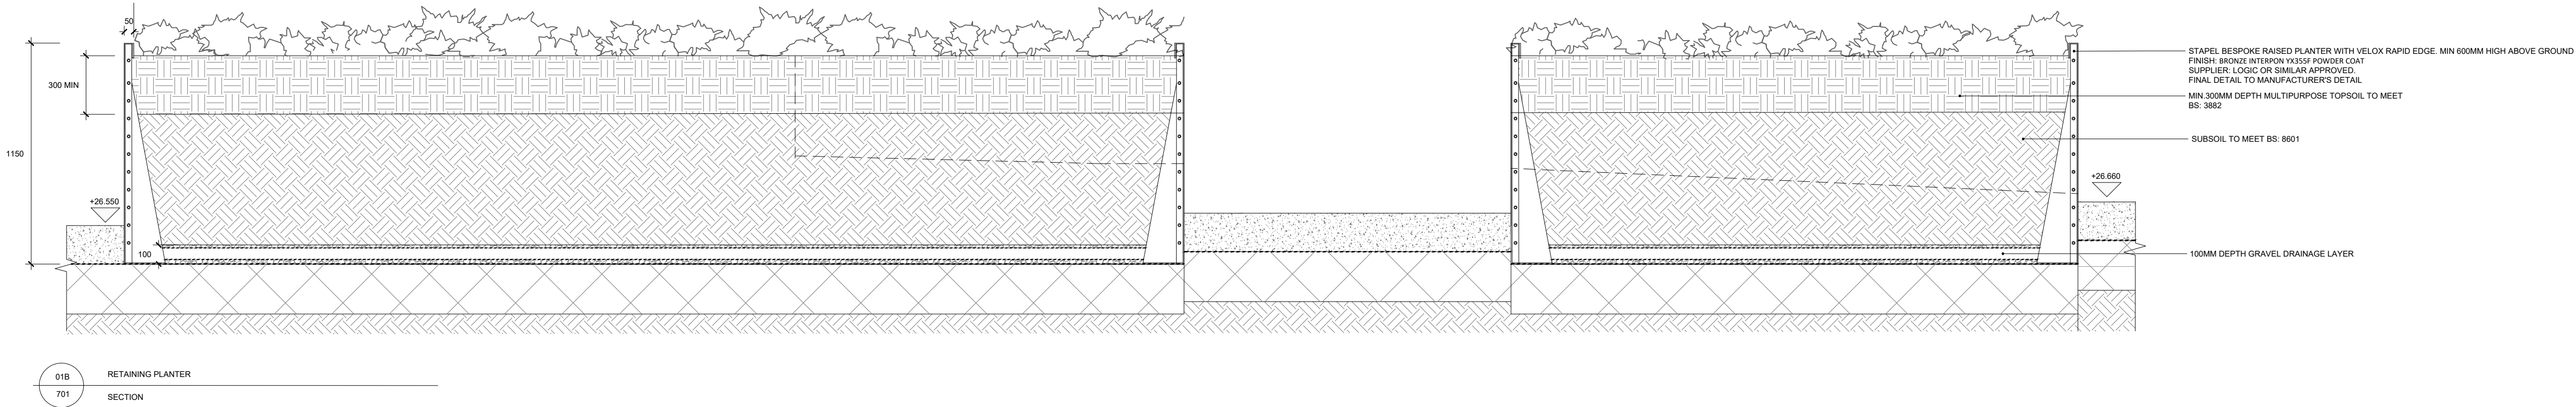
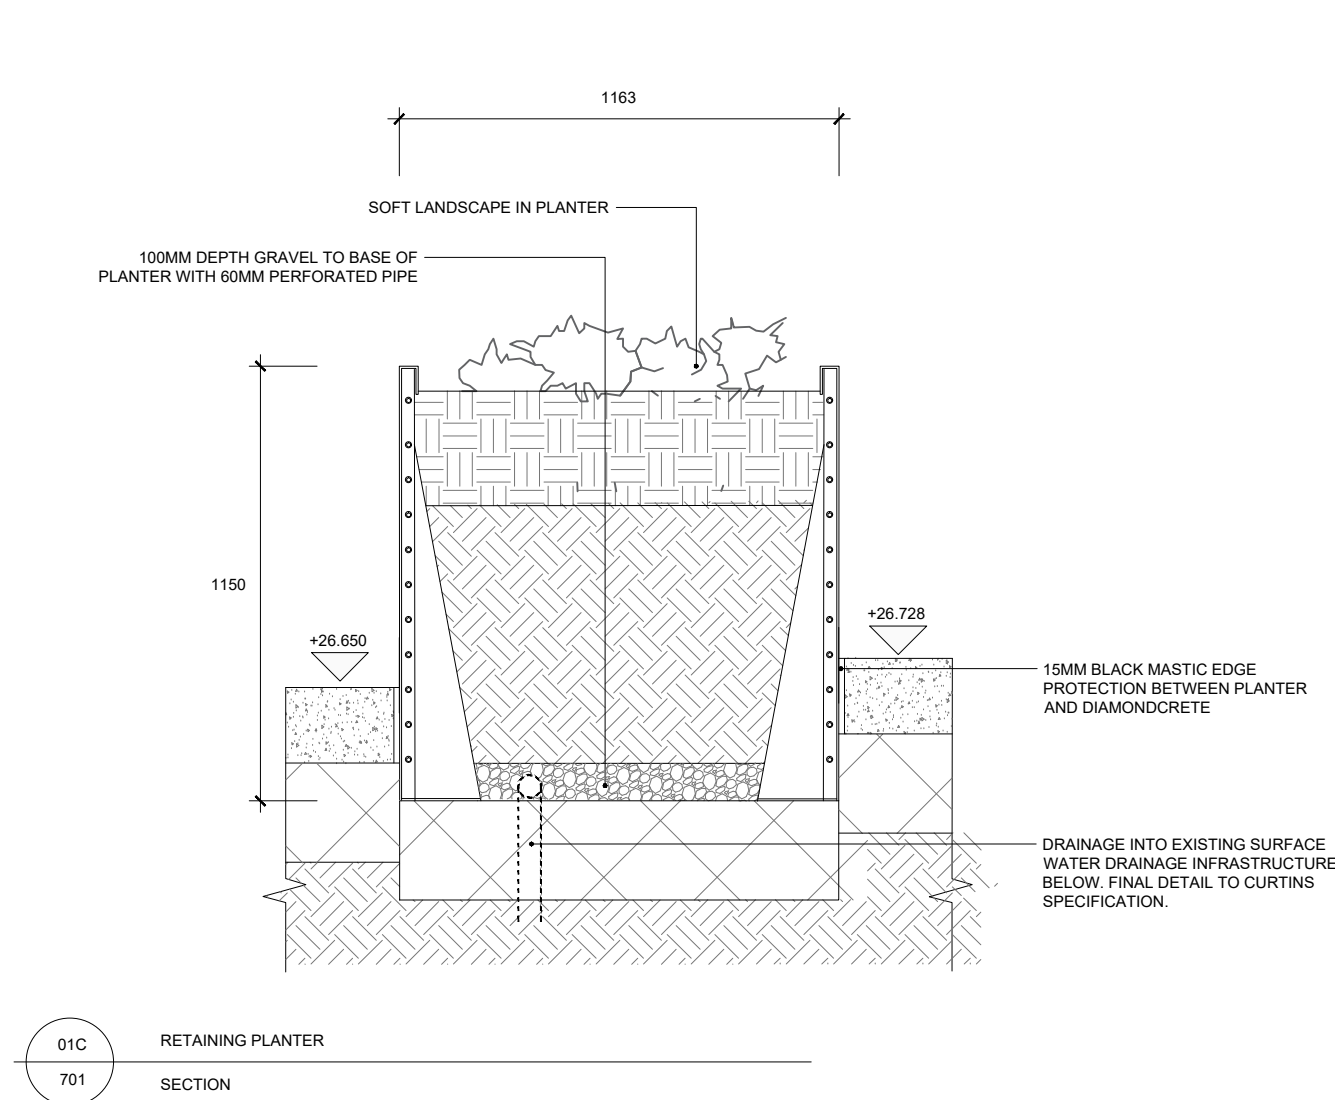
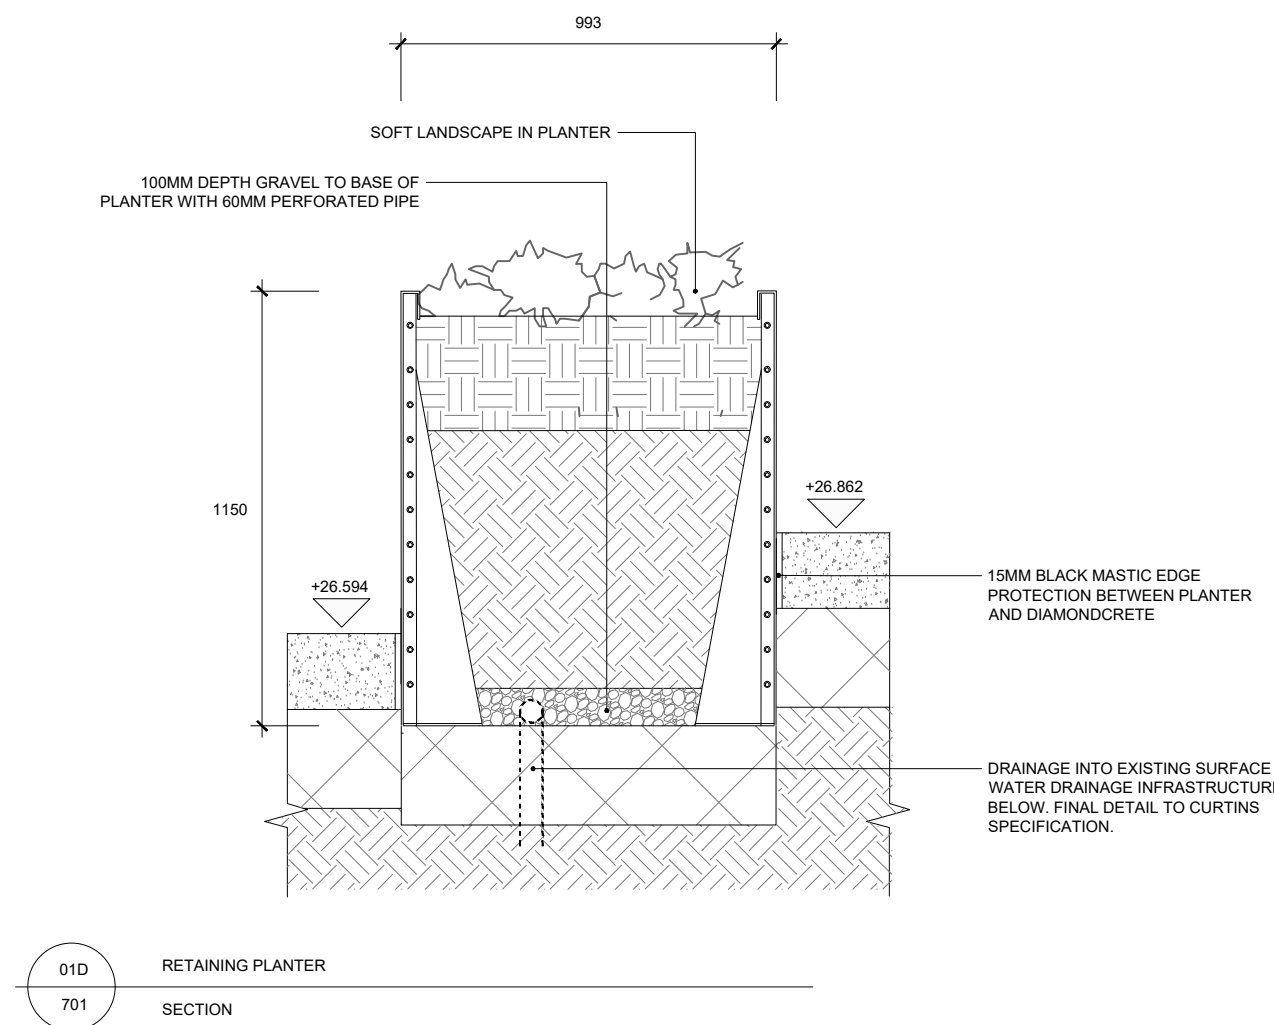
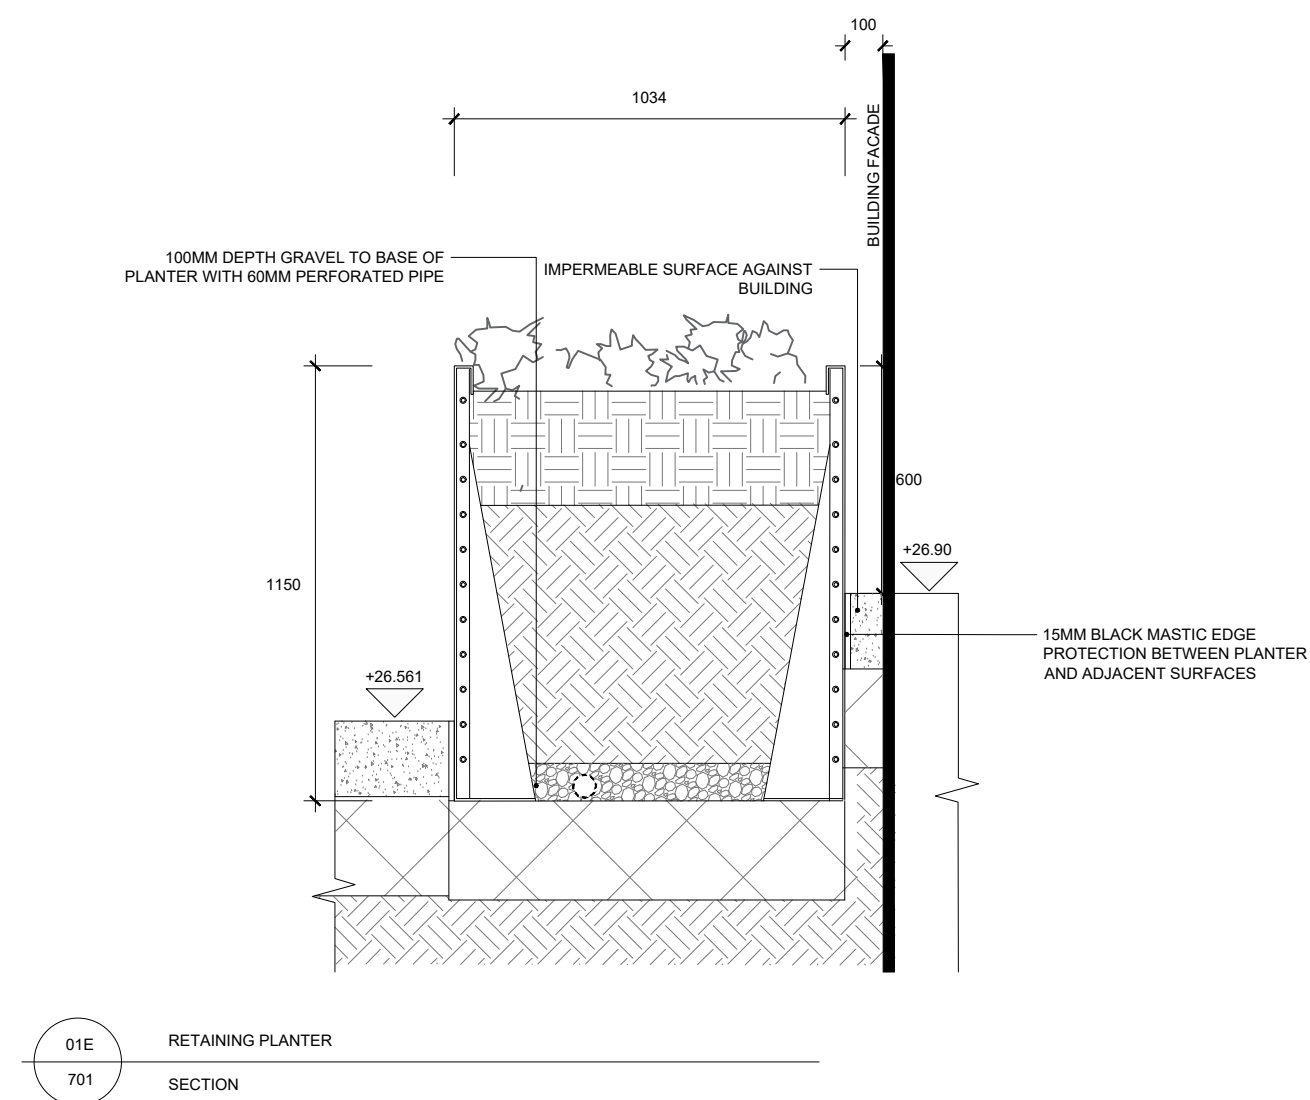


P:\2018\1892 ST JOHNS\01 CAD\02 SHEET LAYOUT\2279 T1 NOVATION\T1-EXA-G710-DE-XX-701 T1 PUBLIC REALM RAISED PLANTER DETAILS.DWG

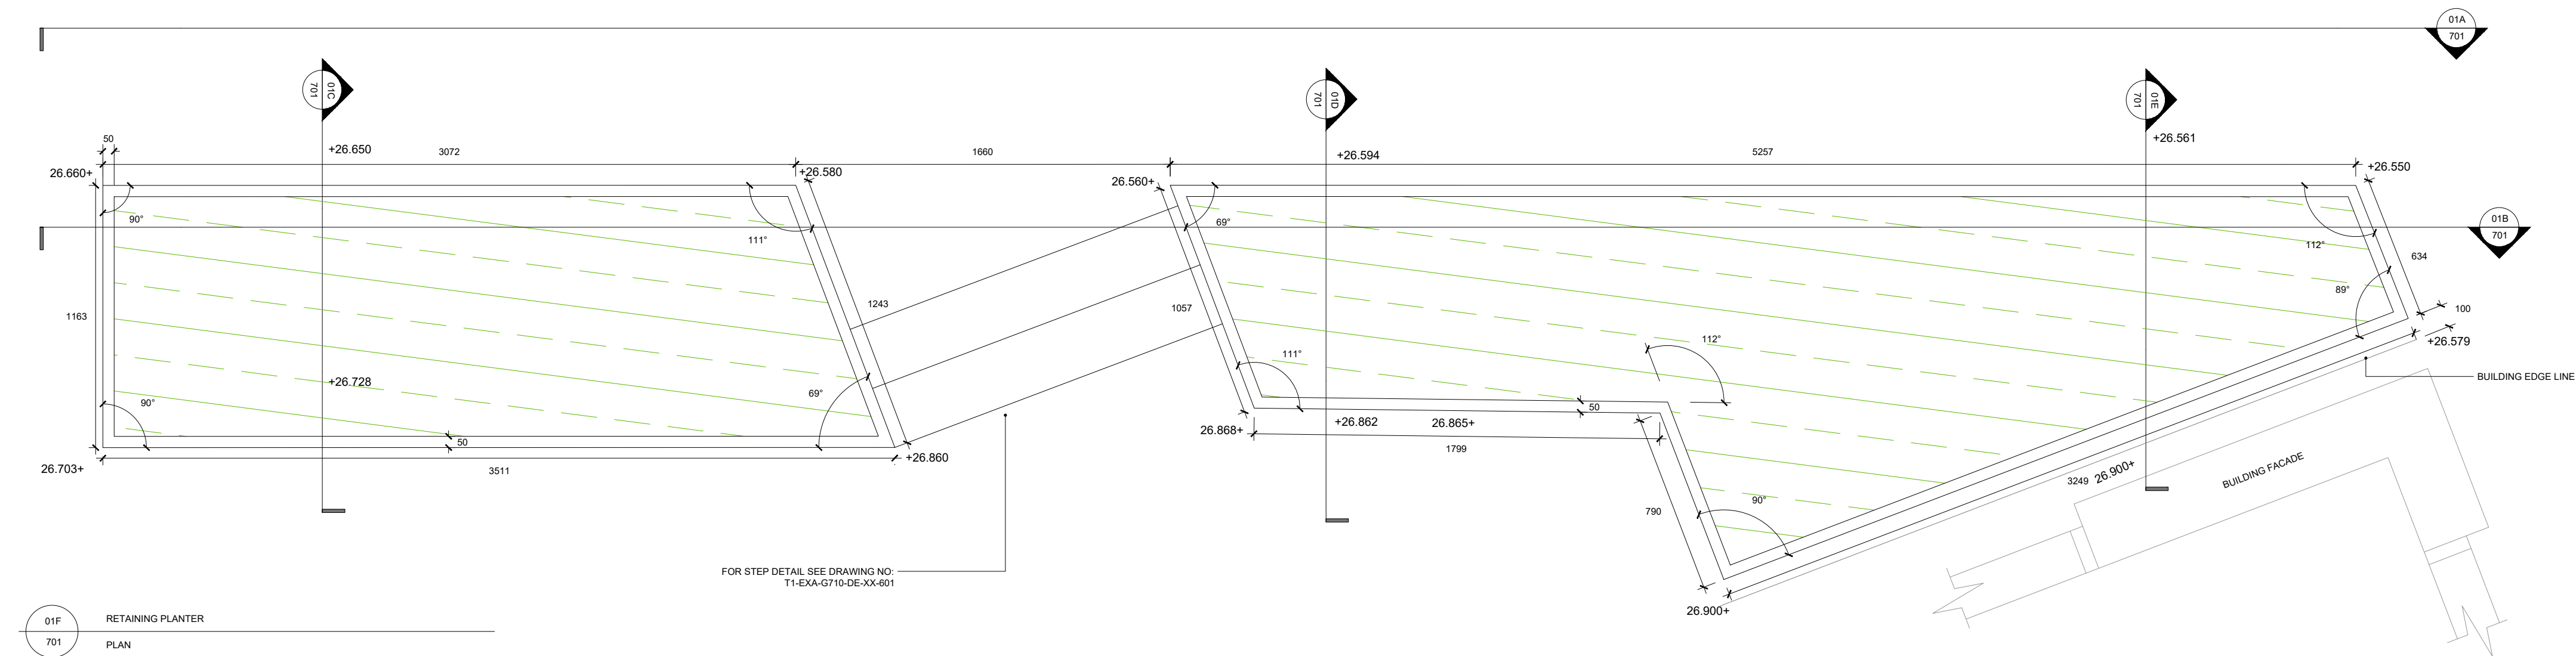

No dimensions are to be scaled from this drawing.
All dimensions are to be checked on site.
Area measurements for indicative purposes only.

This drawing is the property of Exterior Architecture Ltd.
No part of the drawing may be reproduced in any manner
without permission from Exterior Architecture Ltd.

Client

VITA

----	----	----
C08	AS BUILT COORDINATION	12.12.2023
C07	UPDATED TO DCM COMMENTS	30.11.2023
C06	LEVEL ALTERATION	09.11.2023
C05	COORDINATION	01.11.2023
C04	UPDATED ISSUE	10.10.2023
C03	COORDINATION	16.06.2023
C02	COORDINATION	01.06.2023
C01	INITIAL ISSUE	04.05.2023
Rev	Description	Date

EXTERIOR
ARCHITECTURE

LONDON

Unit 17.1, The Leather Market, 11-13 Weston Street, London, SE1 3ER

MANCHESTER

Studio 537, The Royal Exchange, St Anns Square, Manchester, M2 7DH

E-MAIL office@exteriorarchitecture.com

WEB www.exteriorarchitecture.com

Project title

ST JOHNS T1 PUBLIC REALM

Drawing title

T1 PUBLIC REALM RAISED PLANTER
DETAILS

Issued By Manchester

Scale 1:20 @ A1

Status STAGE 5

Date 12.12.2023

Drawing number
T1-EXA-G710-DE-XX-701

T: 0161 850 8101

Drawn EXA

Checked SPL

Approved JM

Revision

C08