



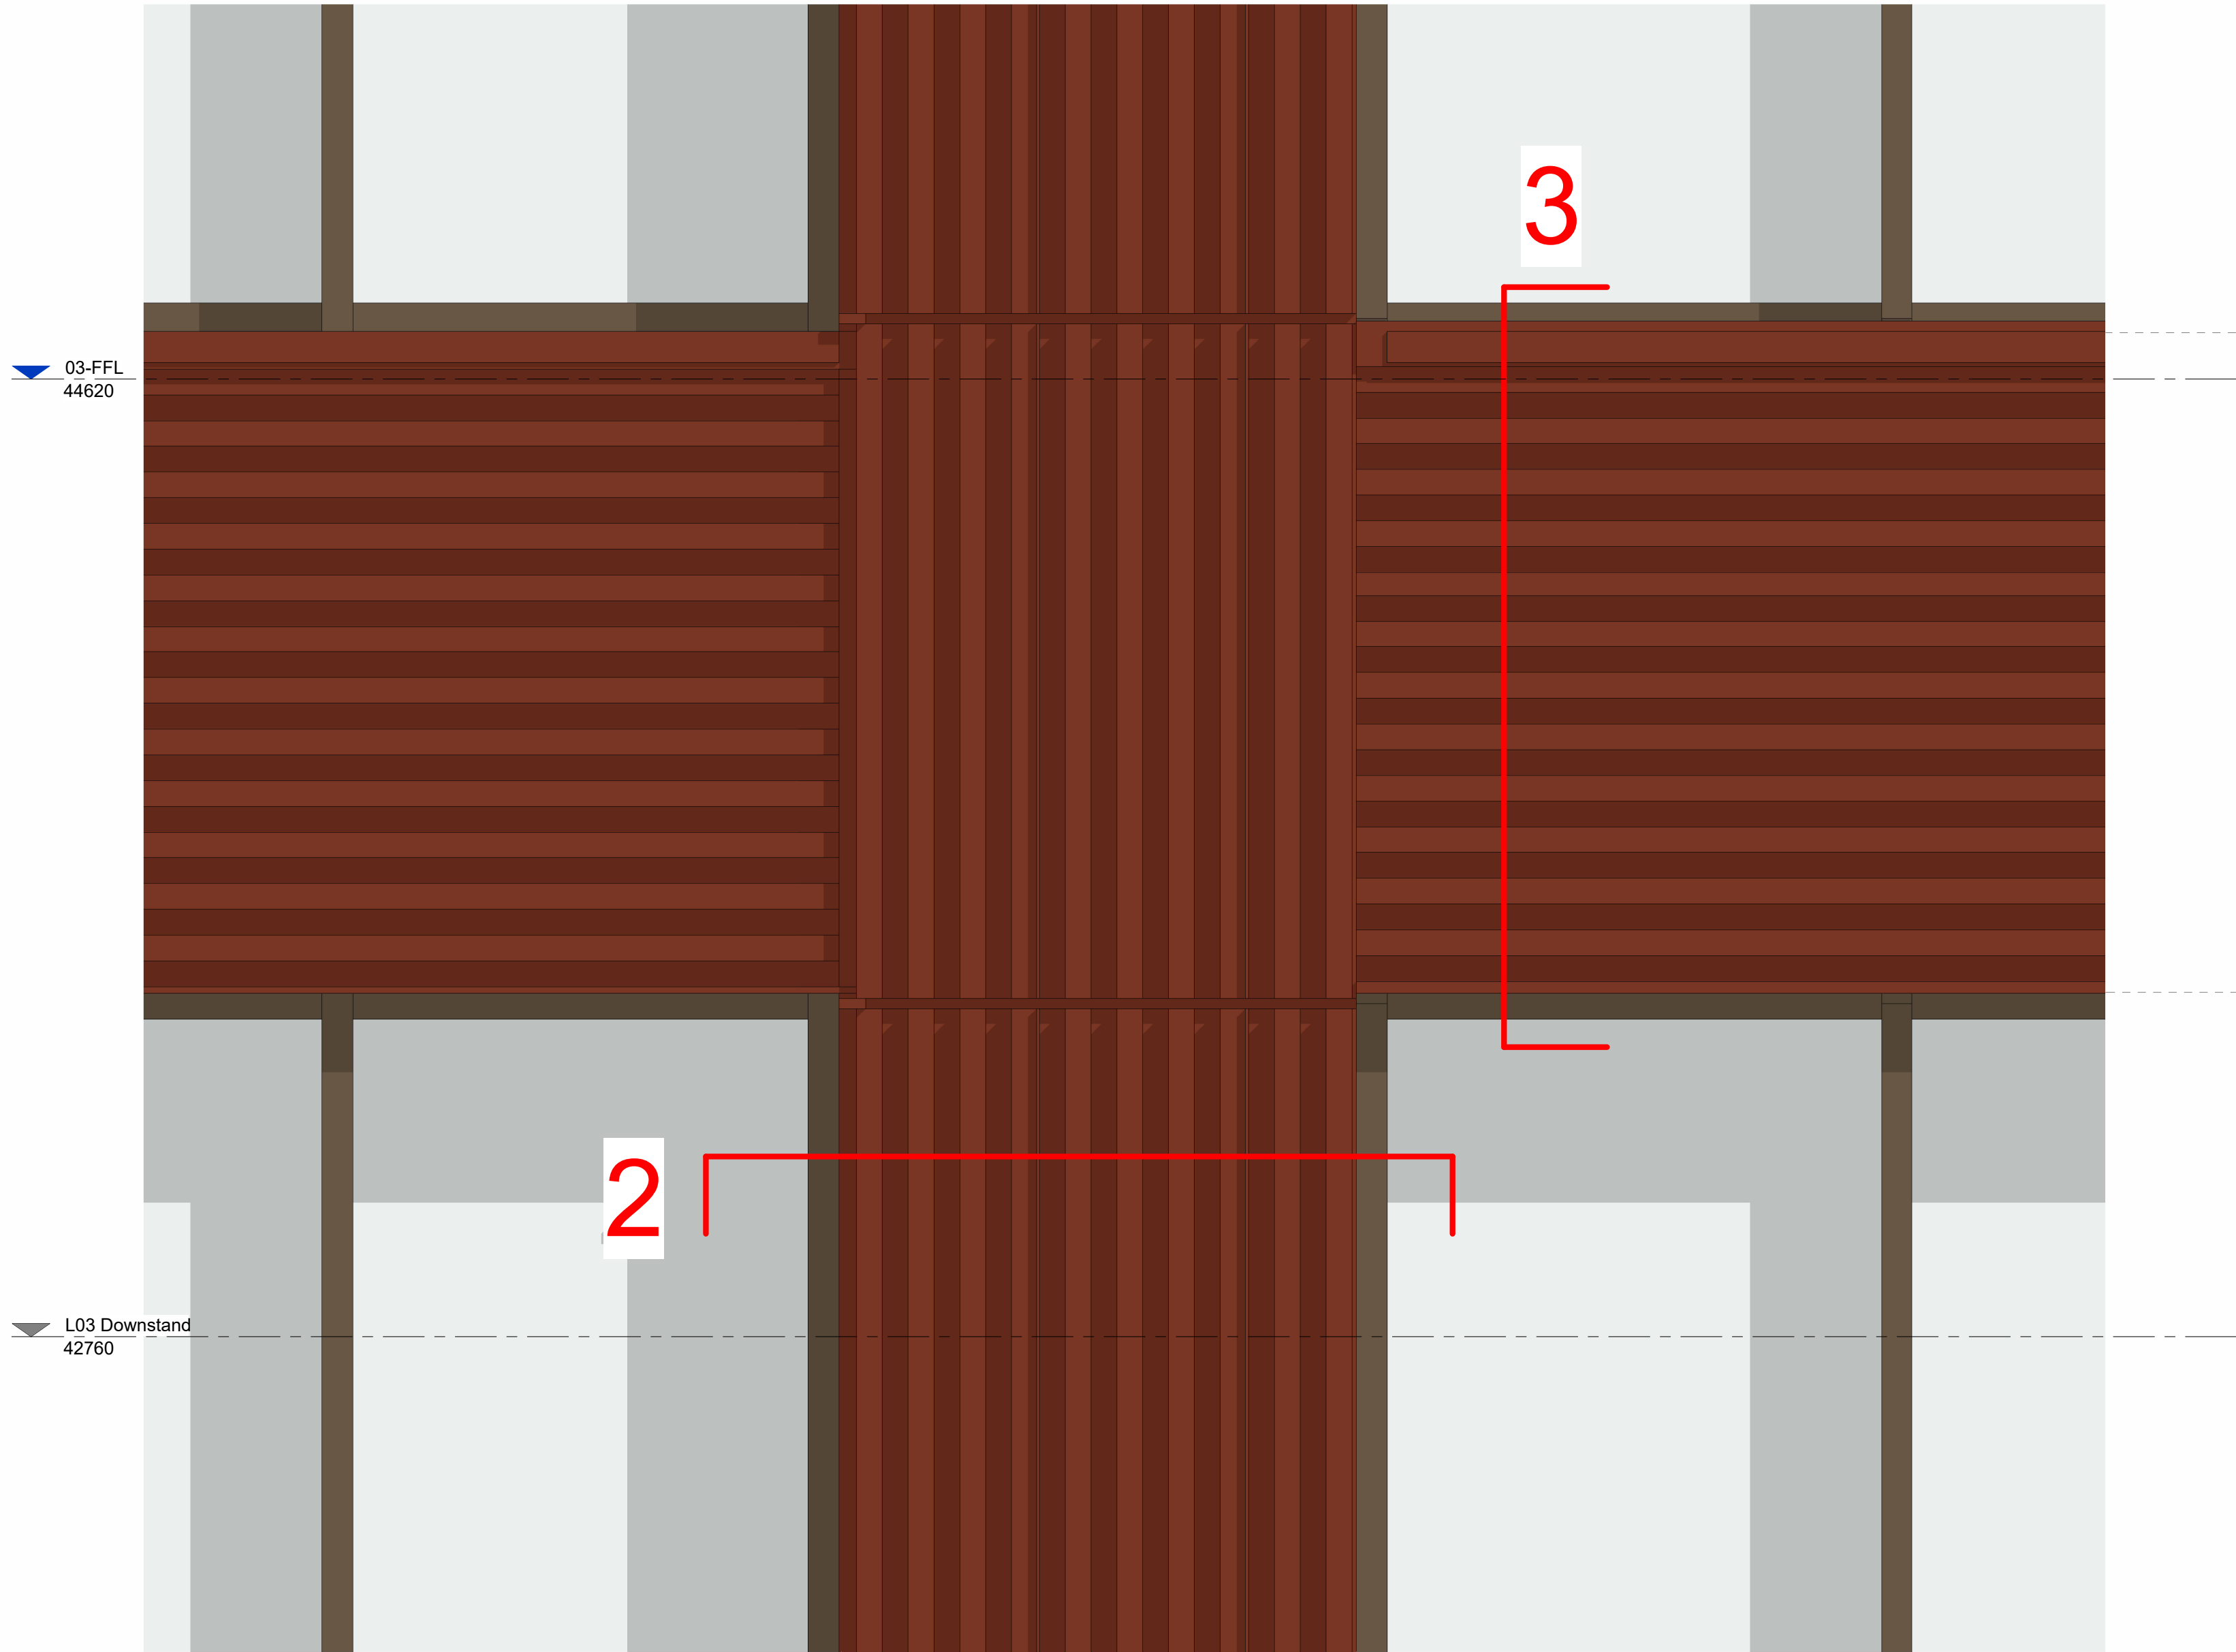


2

2

Horizontal Profile Cladding Plan

1 : 10

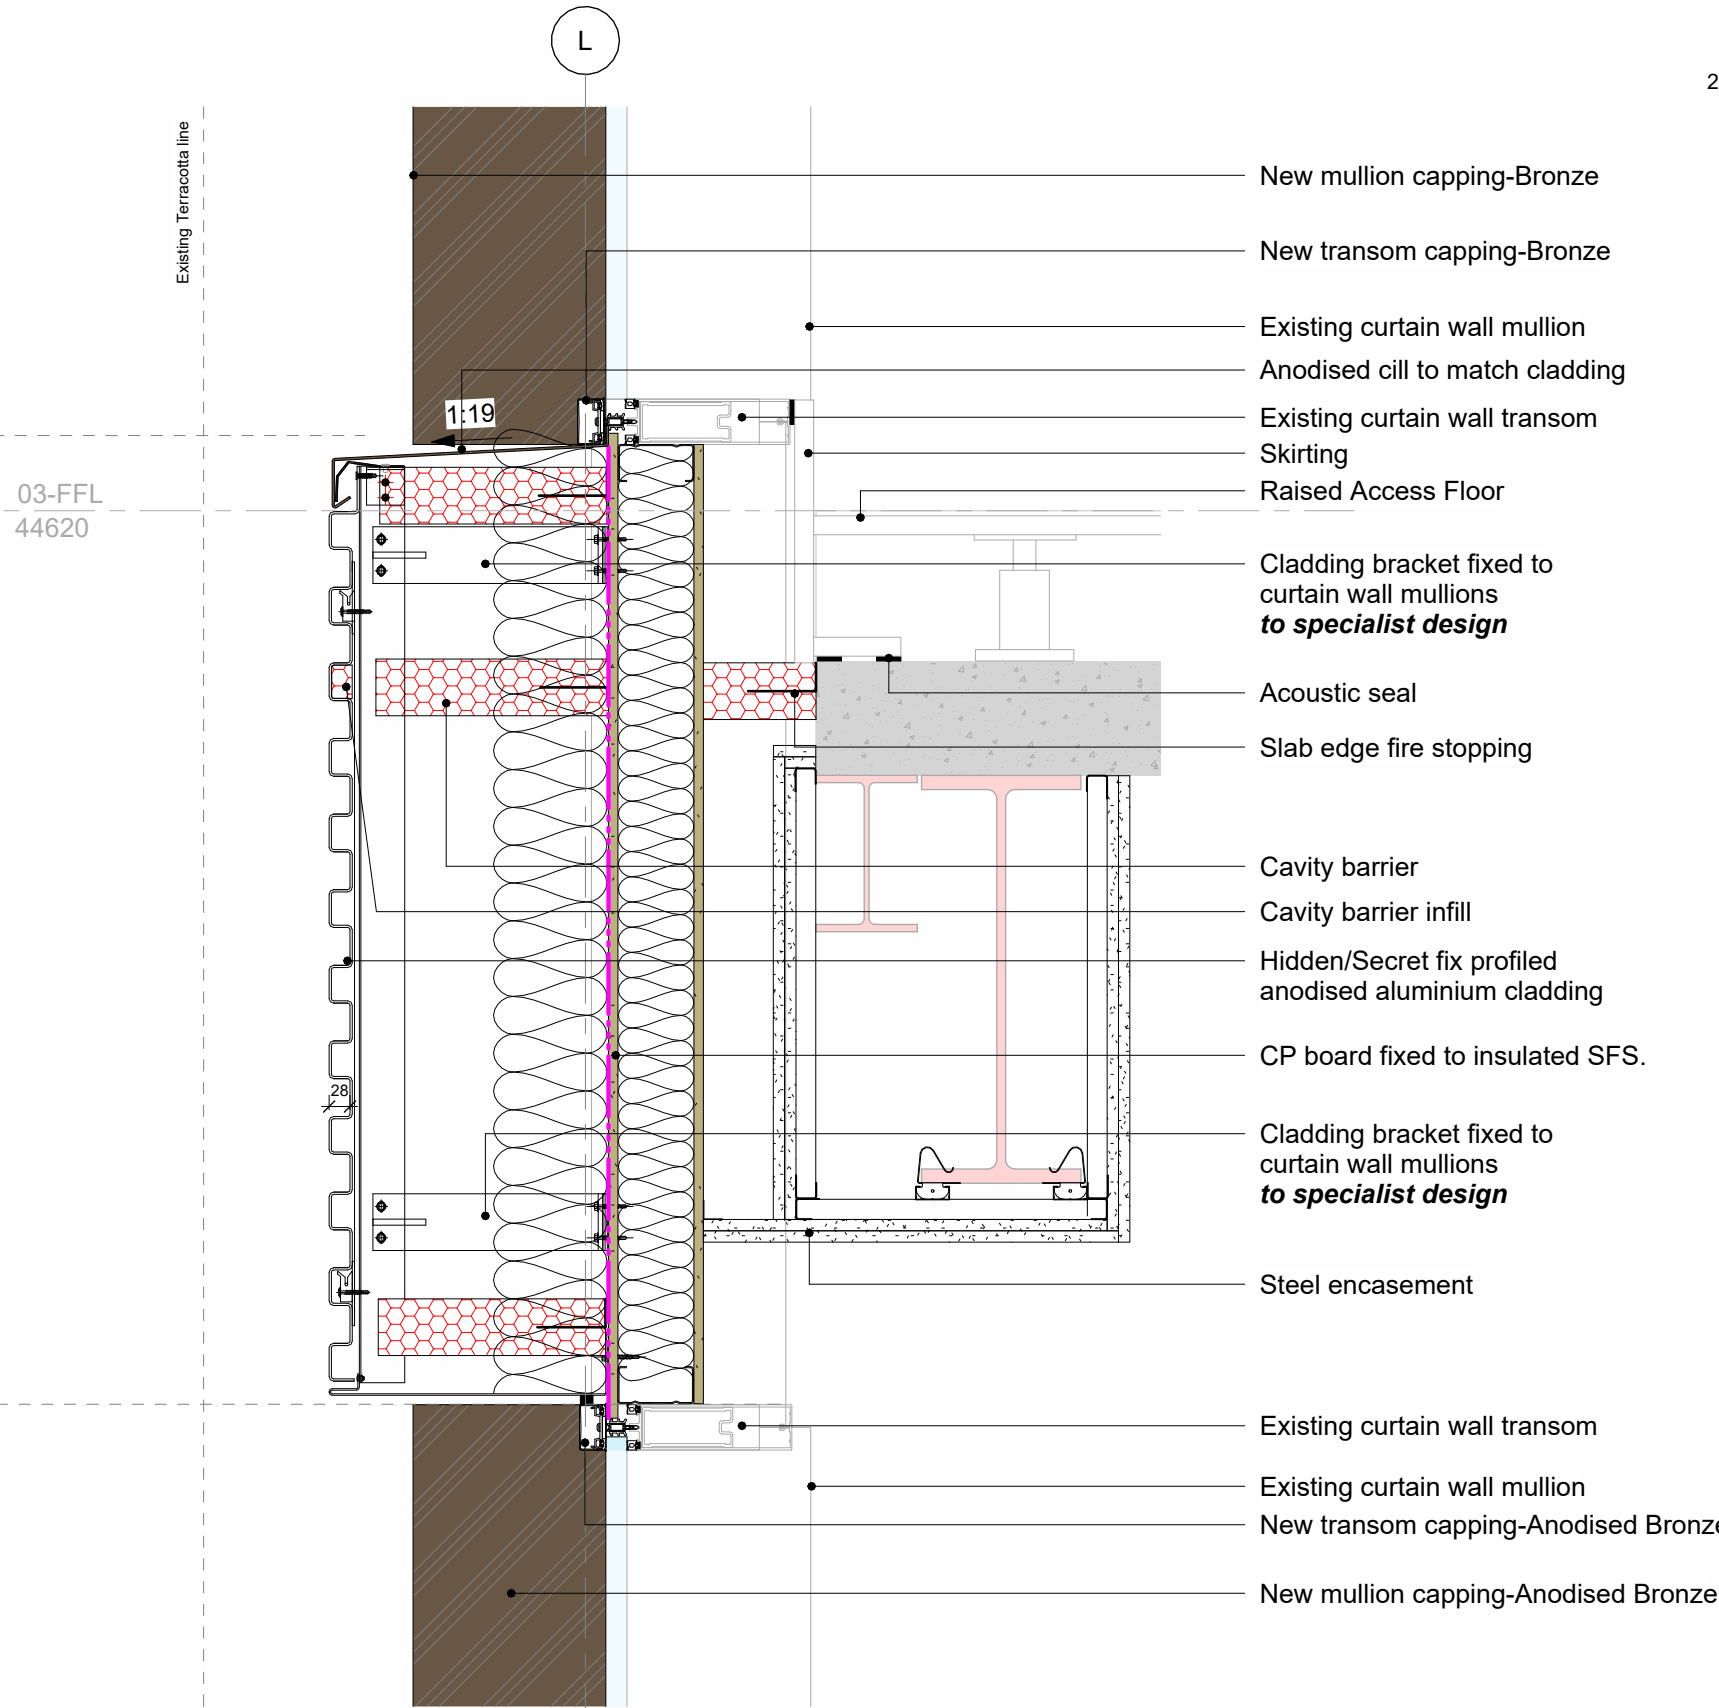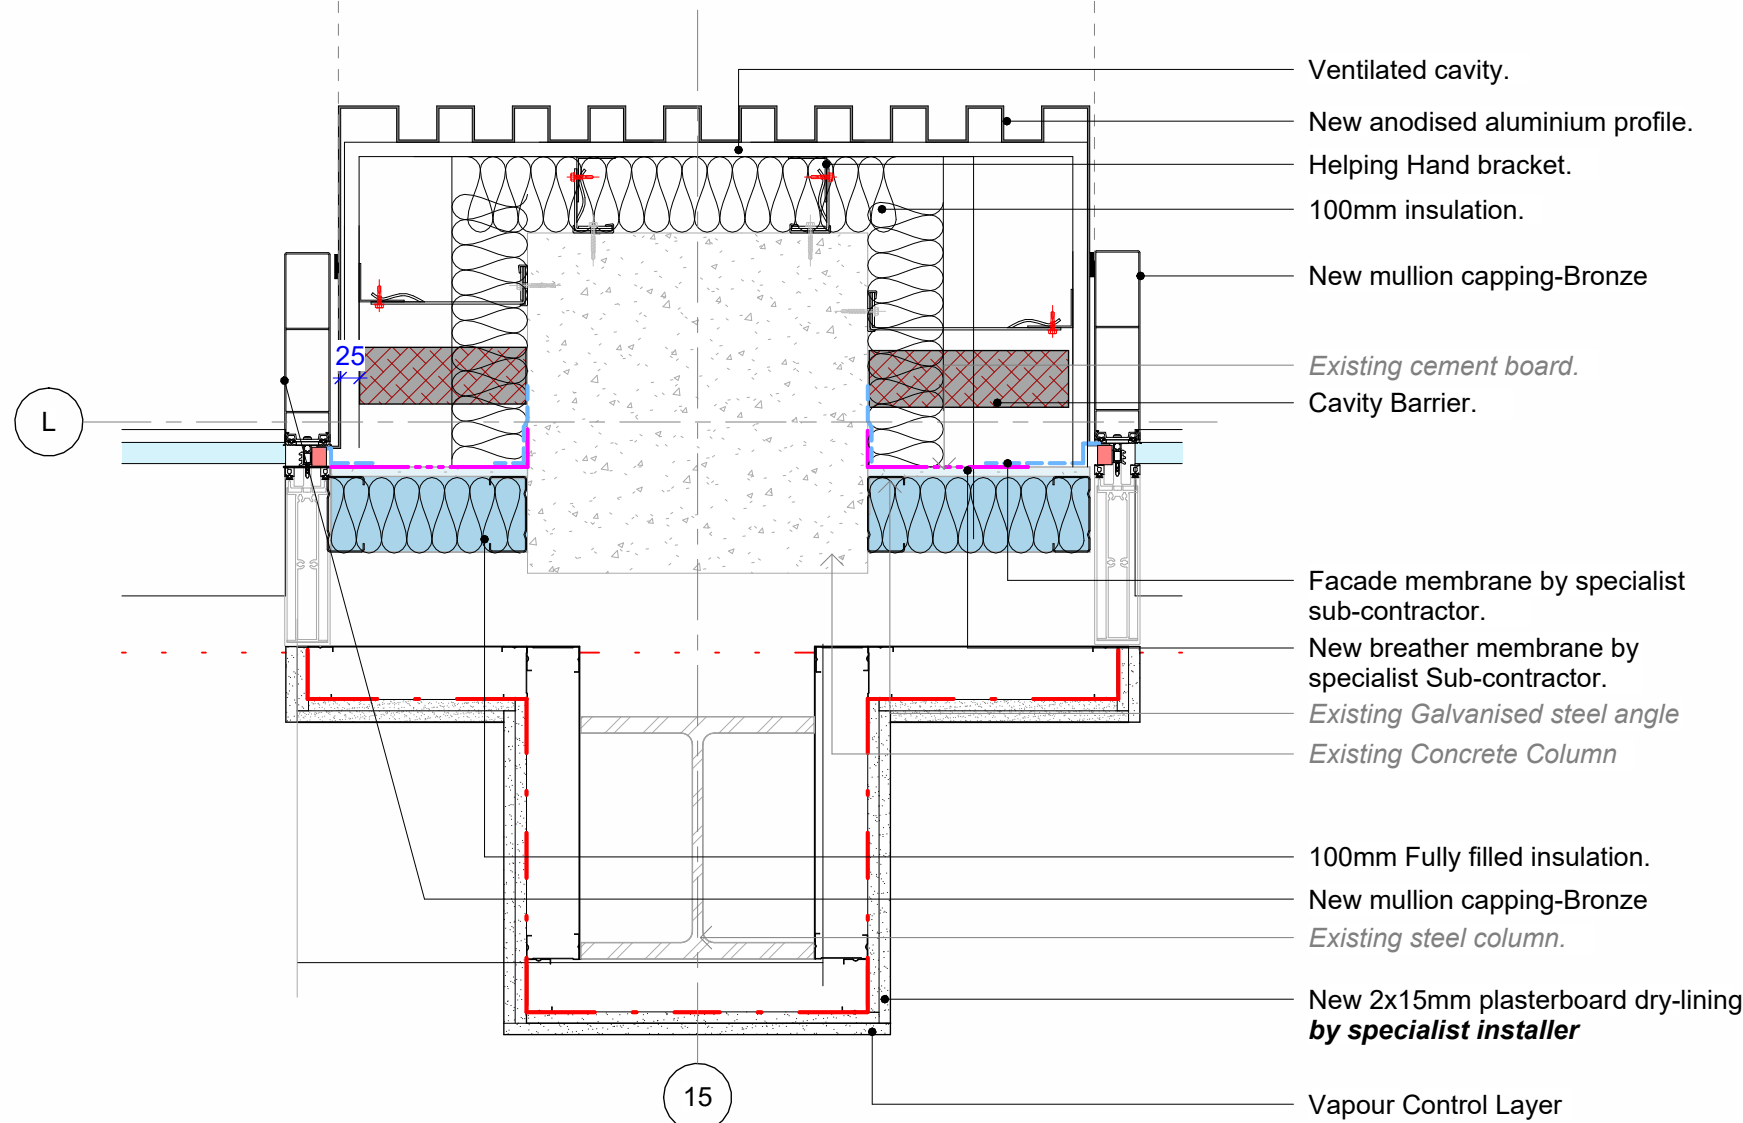


3

Horizontal Profile Cladding Section

1 : 10

Notes :
1. This drawing should not be scaled, figured dimensions only to be taken
2. should any discrepancies be found with this drawing, please inform this office.
3. Copyright of this drawing is owned by JM Architects.

Structural information indicative only. To be confirmed by Structural Engineer.

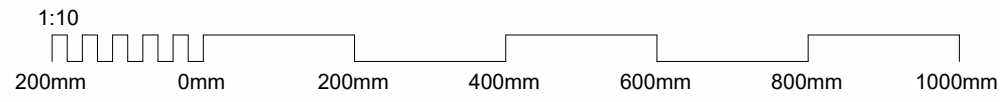

P01	First Issue	N/A	JG	CT
Rev	Description	Date	Dm By	Chk By

Project	One Tony Wilson Place	64 Queen Street Edinburgh EH2 4NA
Title	Bay Study-Cladding L03	T : 0131 464 6100
Client	ABRDN	edi@jmarchitects.net www.jmarchitects.net
Purpose :	Planning	Scale : As indicated @ A1

Drawing Number	Status	Revision	JMA Project Number
7124-JMA-01-ZZ-DR-A-PL5008	S4	P01	7124