



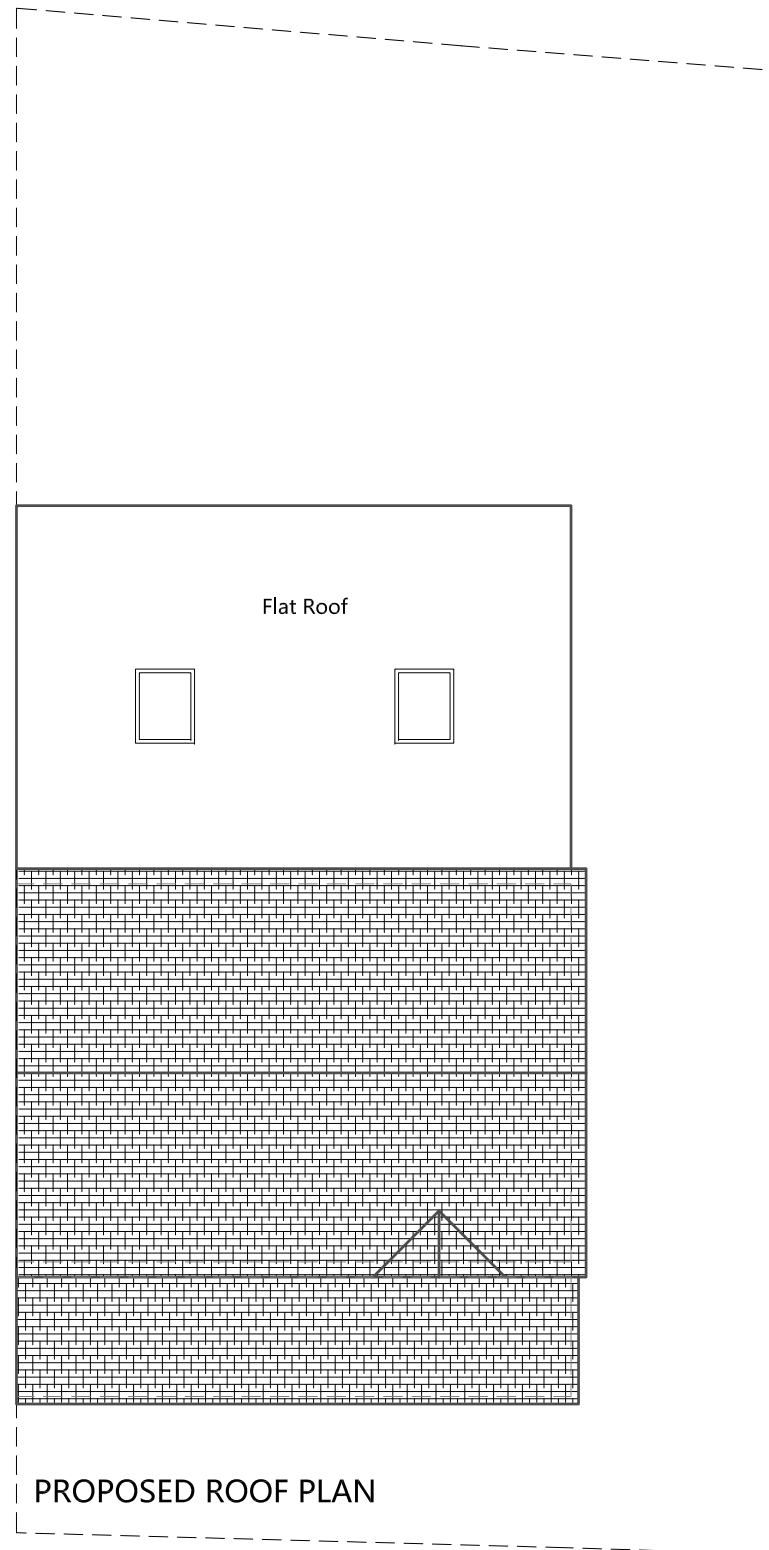

Project 17 MELLAND ROAD MANCHESTER M18 7QA		
Drawing Title PROPOSED PLANS		
Drawing No. 103		
Drawn: ZU	Status: Planning	Date 16.04.2025
Scale @ A3		1:100
XionTech Architects 721 Stockport Road Manchester M19 3AG www.xiontech.co.uk		

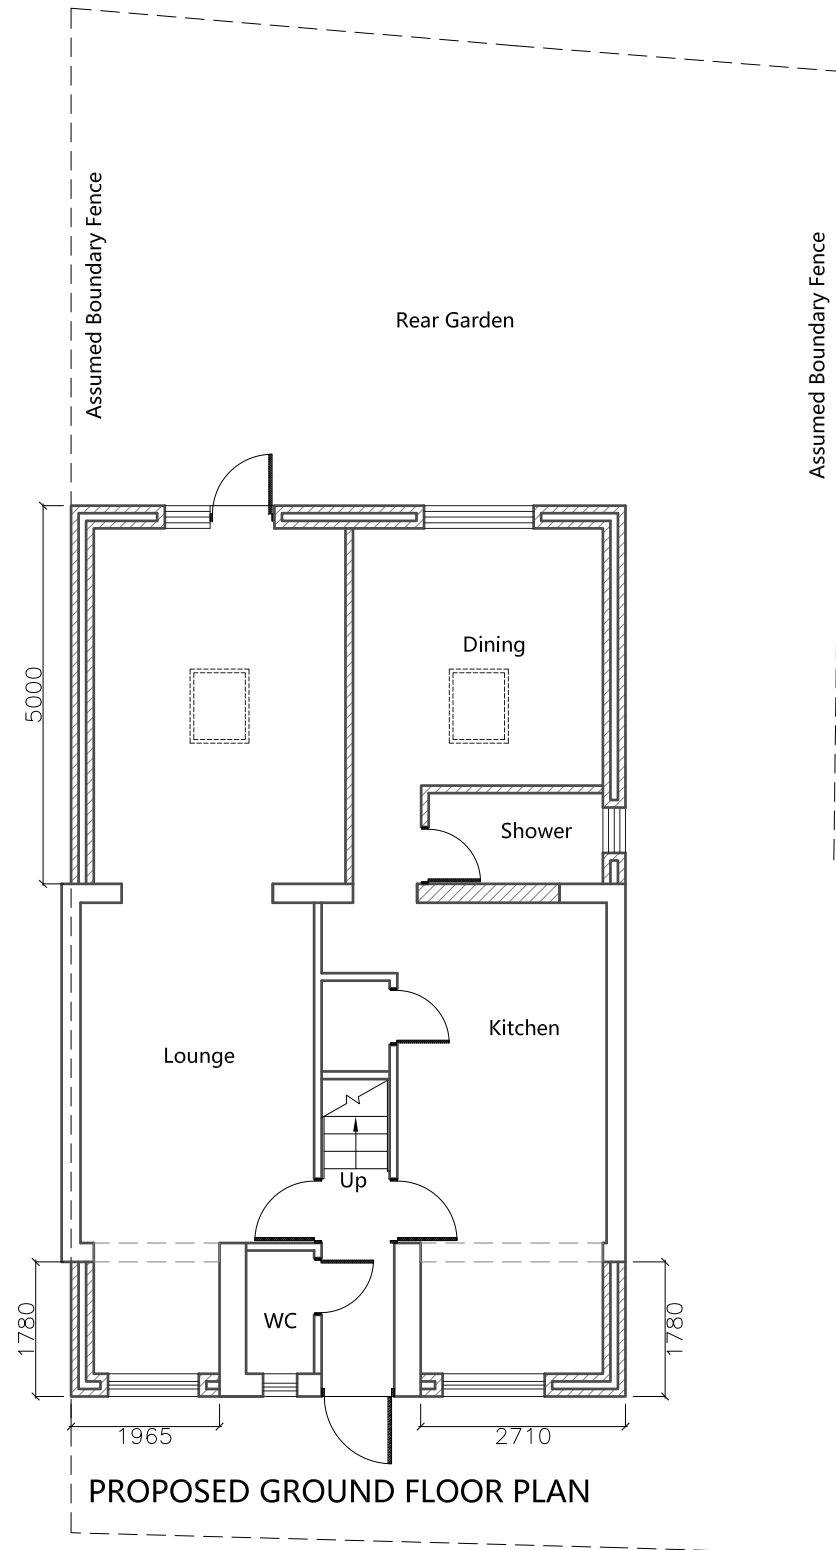