



08/05/2025 12:53:21


C:\Users\jlee\Documents\5668-HMA-WK-ZZ-M3-A-00001_P01 - William Kay_jeel\PV\Y4.rvt

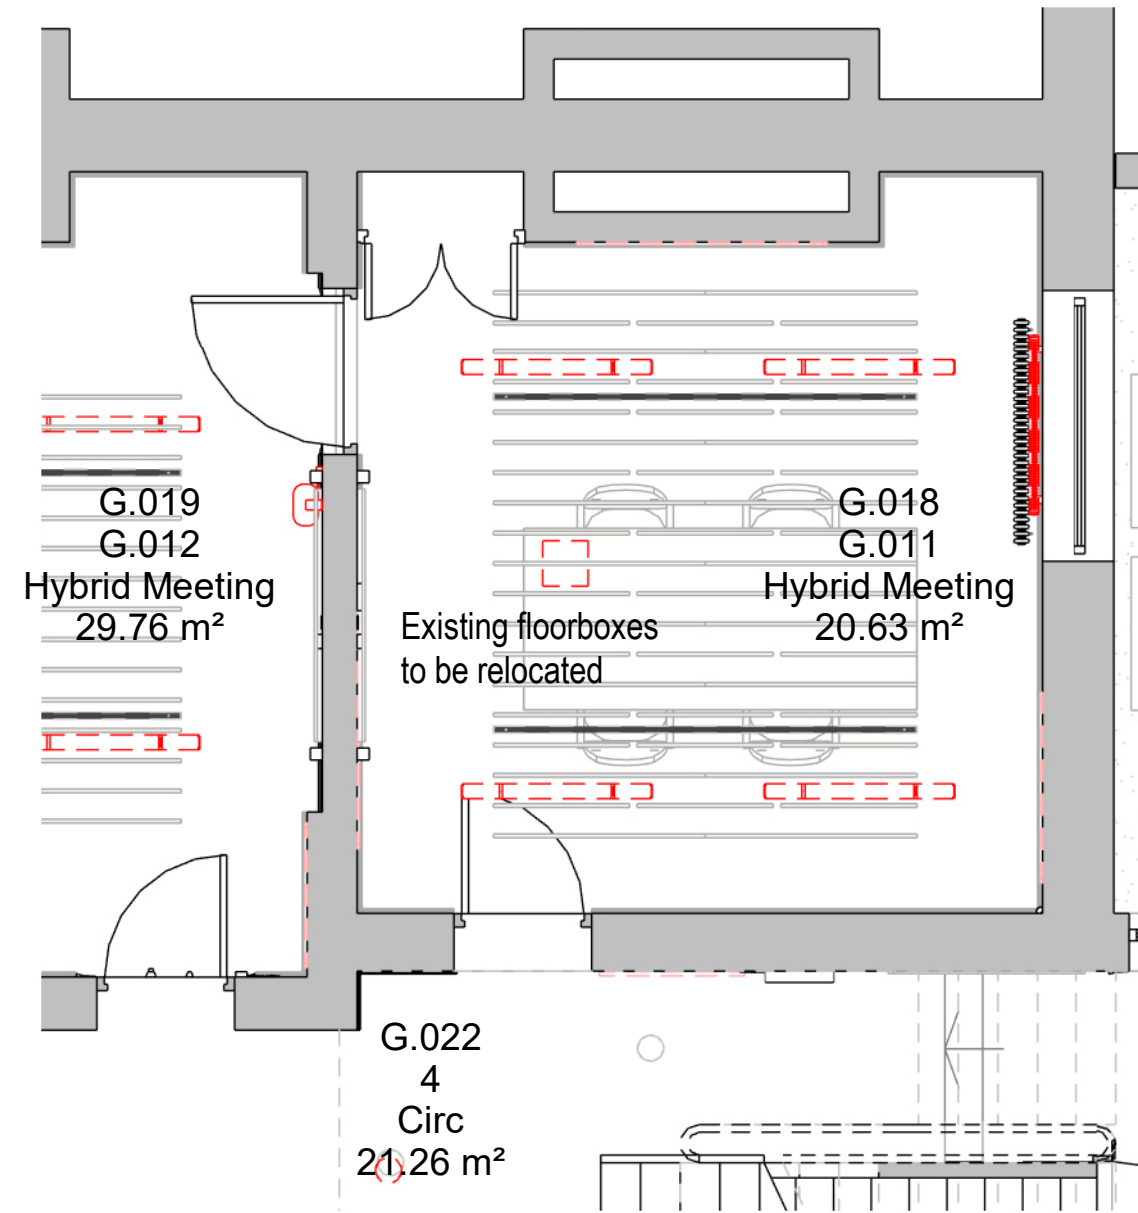


G.011 Hybrid Meeting
1 : 50 @ A1

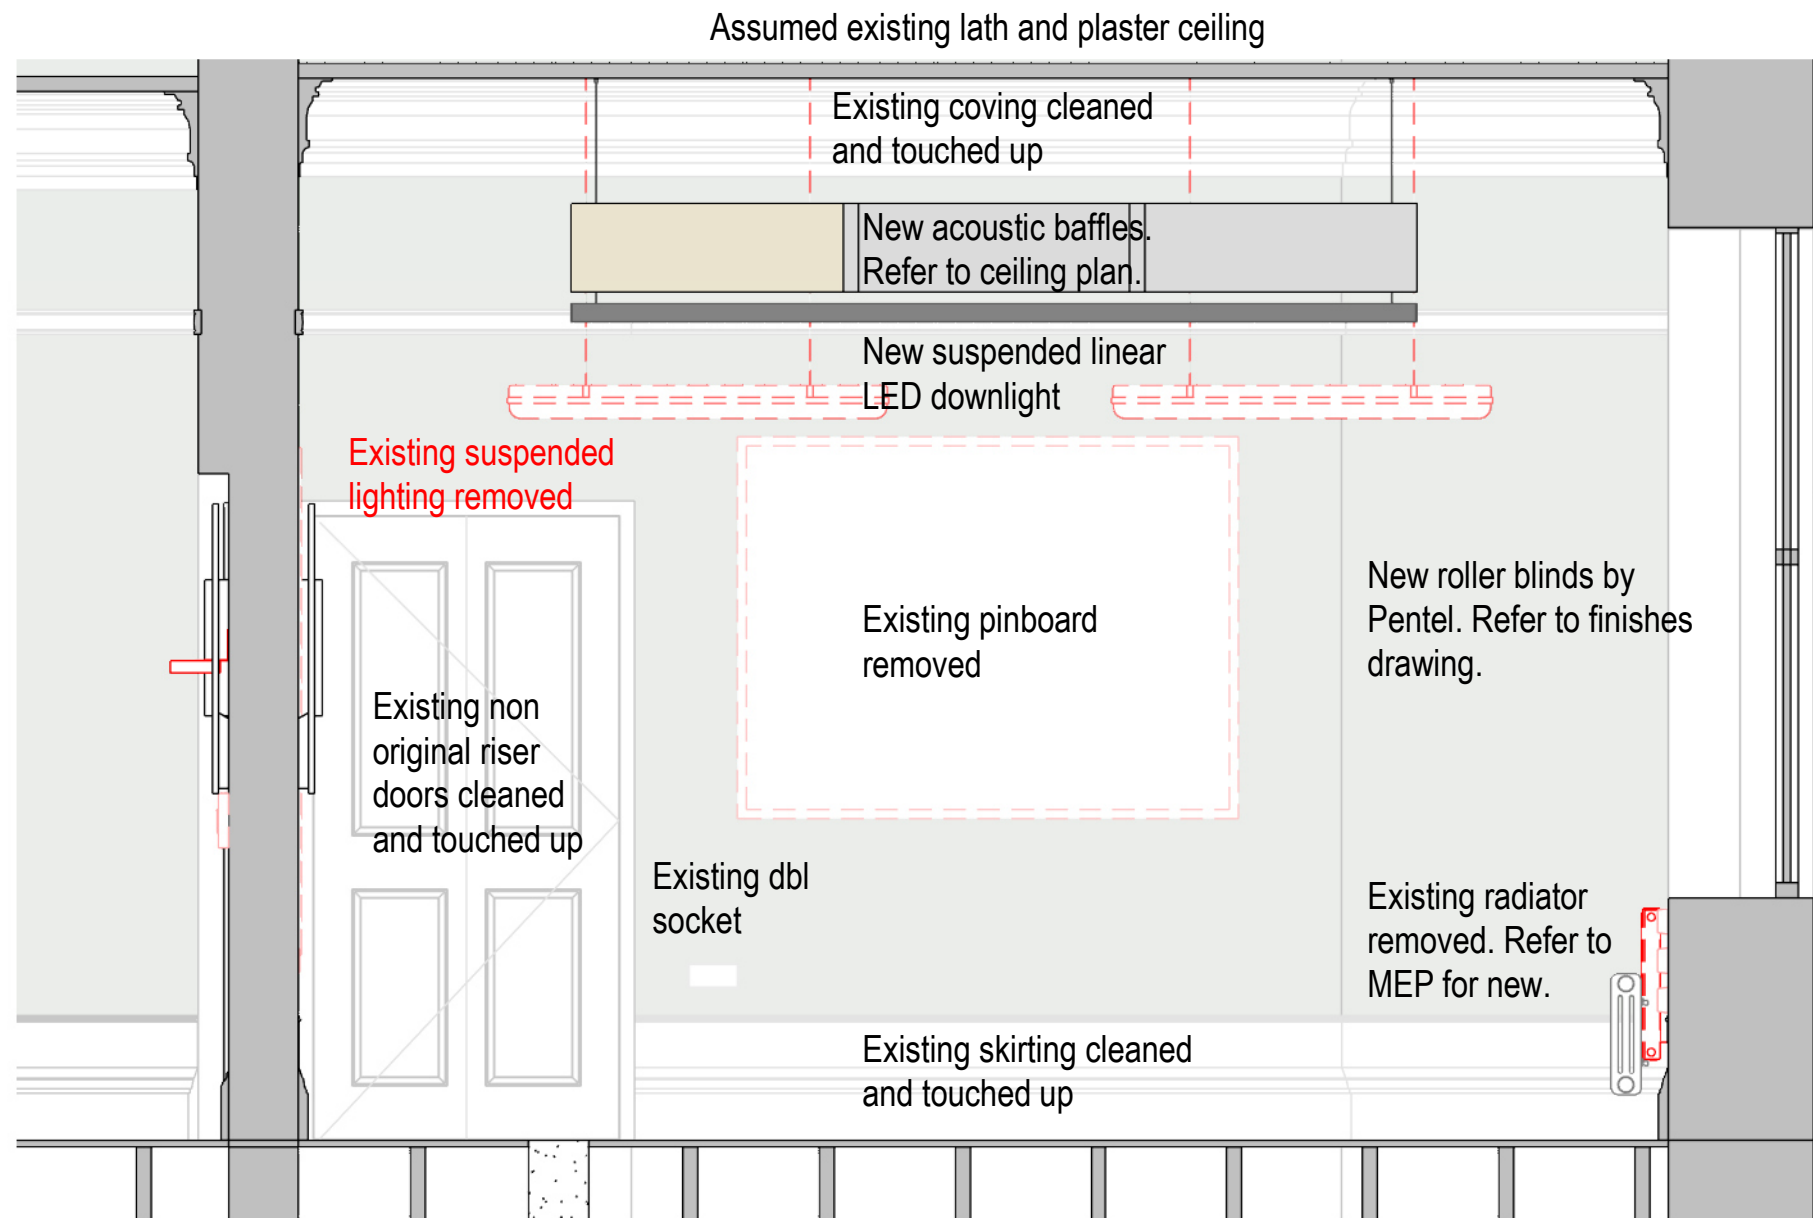


G.011 Hybrid Meeting - Elevation A
1 : 25 @ A1

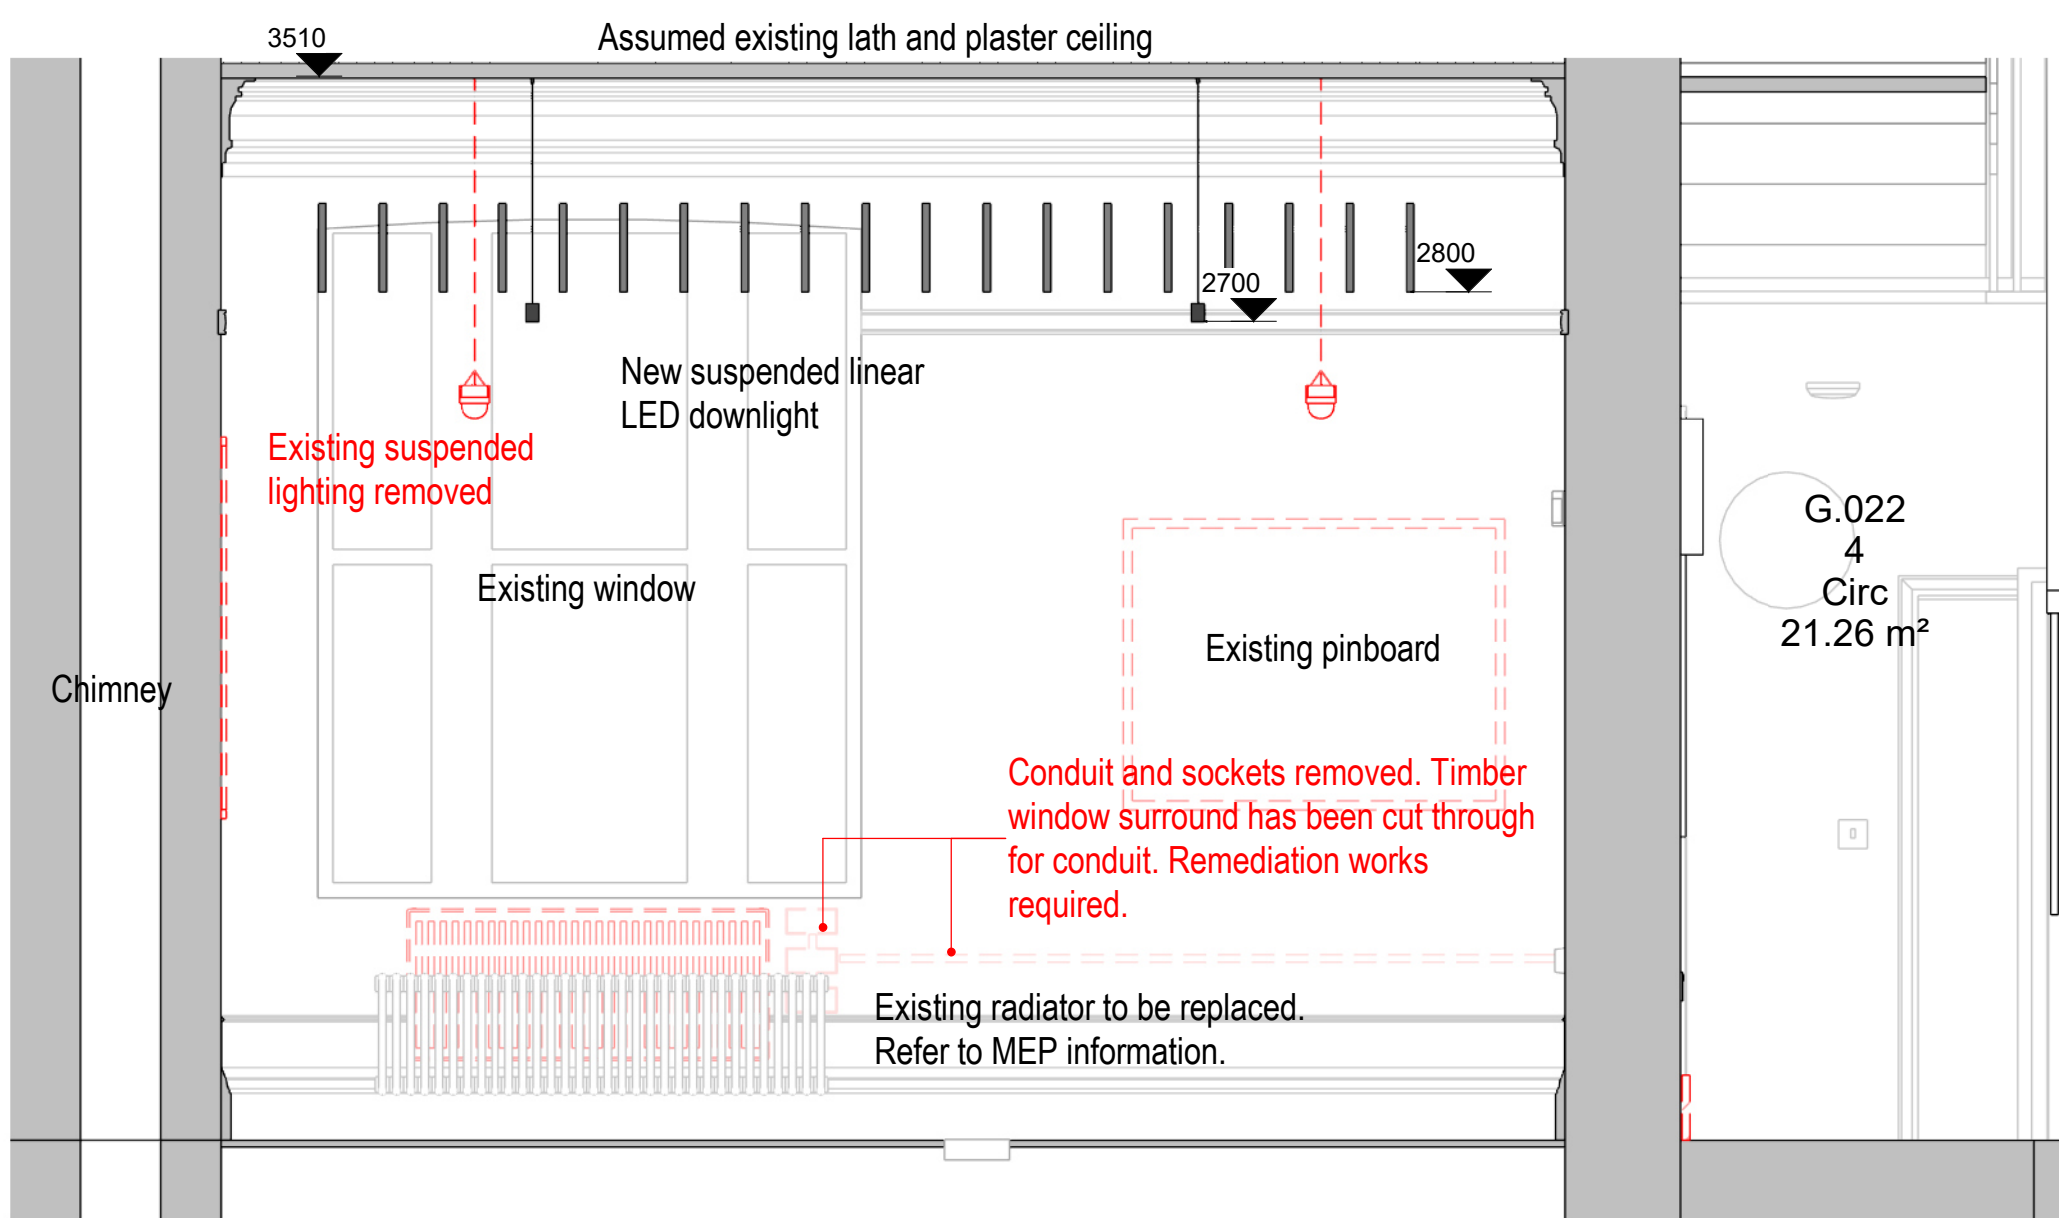


G.011 Hybrid Meeting - Elevation B
1 : 25 @ A1

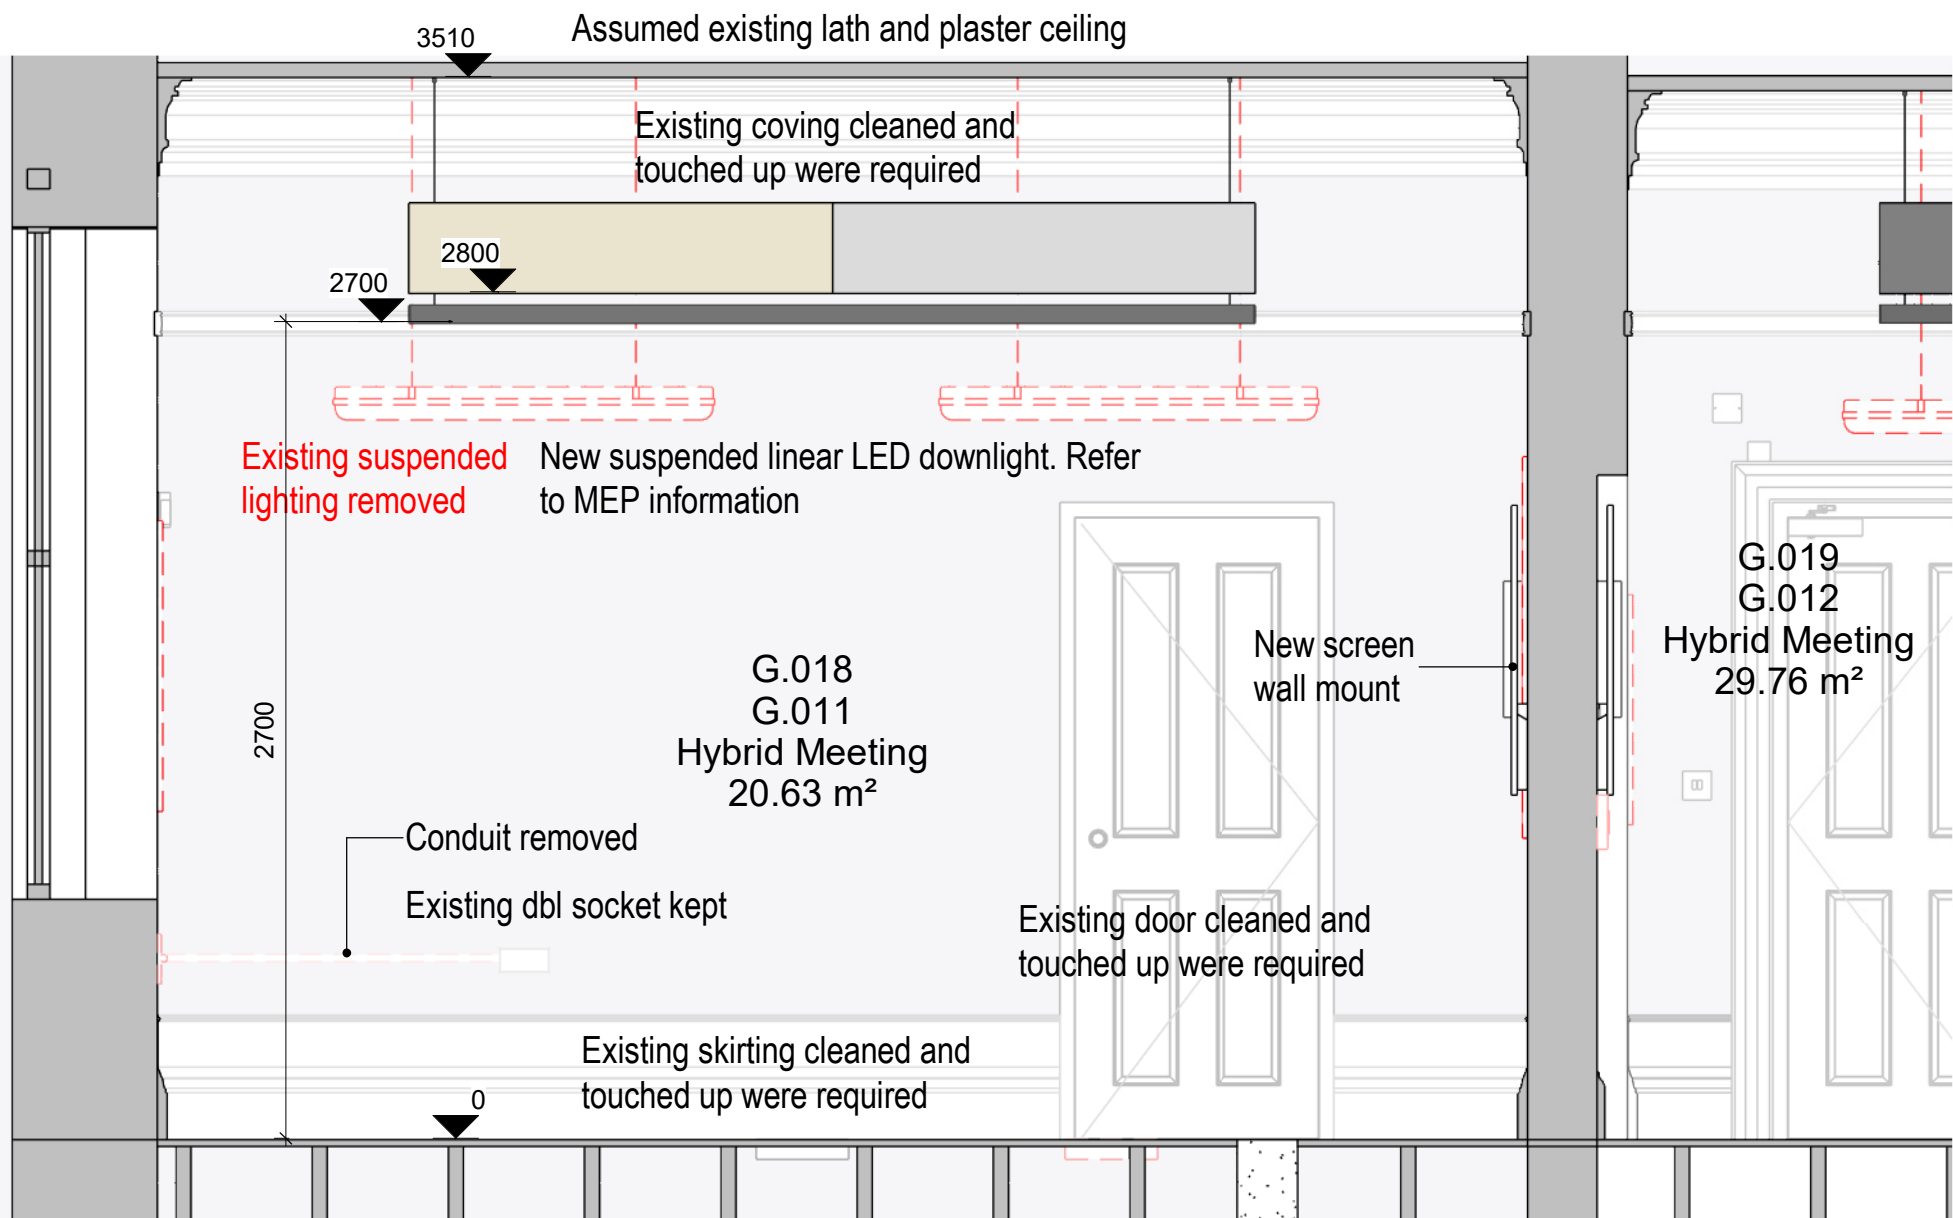

G.011 Hybrid Meeting - Elevation C
1 : 25 @ A1

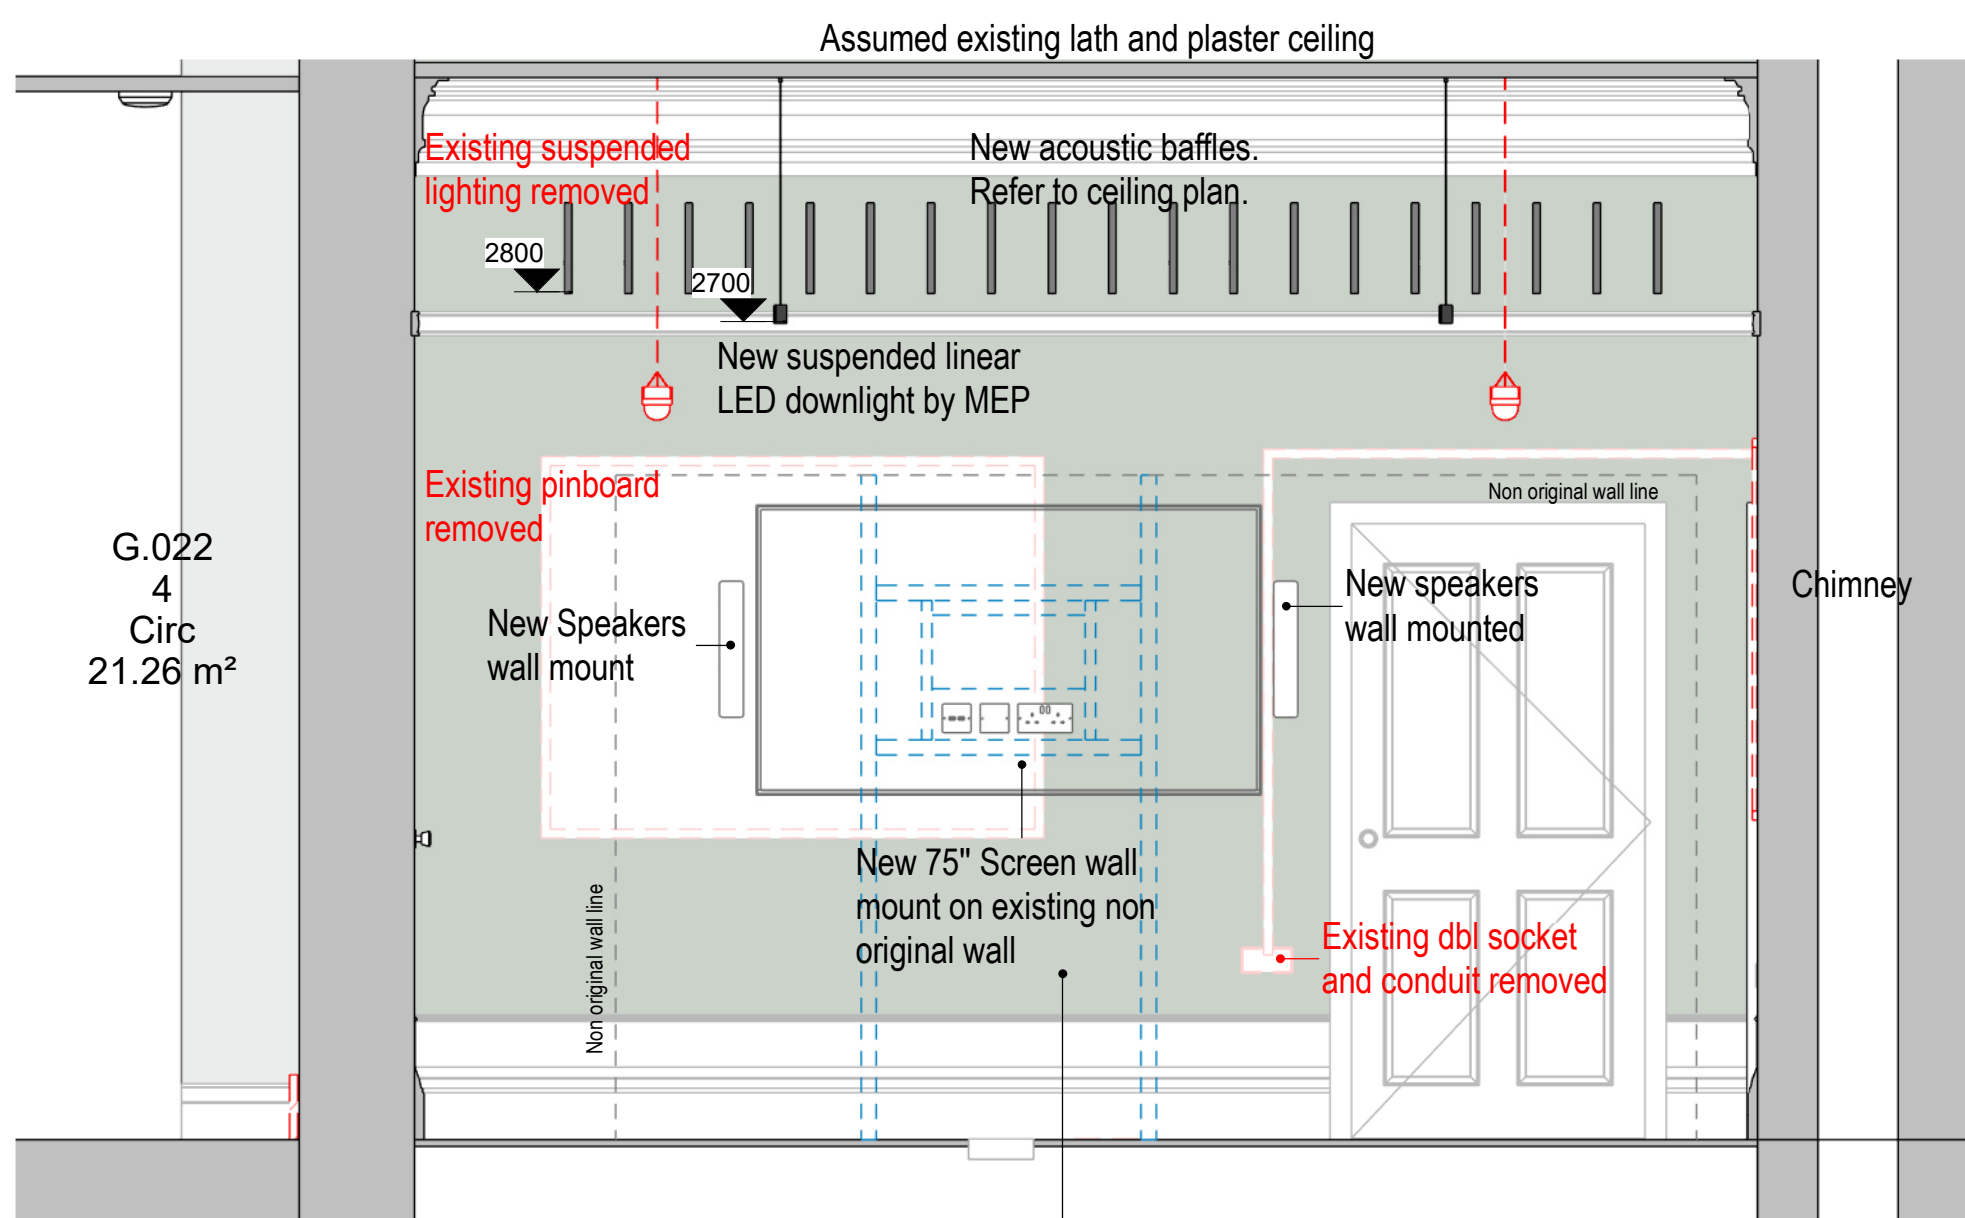

G.011 Hybrid Meeting - Elevation D
1 : 25 @ A1

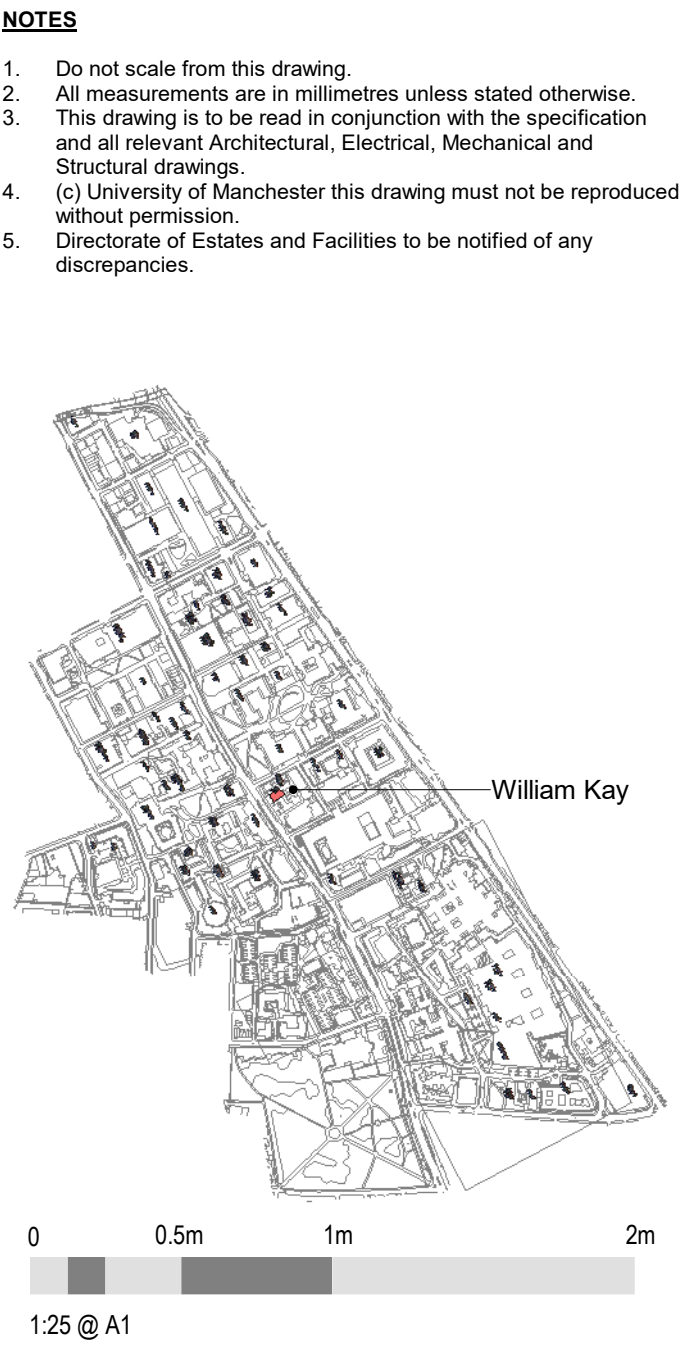


P02	Issued for planning.	08-05-25	JL	JL
T1	Stage 4 Issue	28-04-25	CM	JL
P01	First issue. Issue for comments.	19-02-25	JL	JL
Rev	Description	Date	By	Auth



The University of Manchester

Directorate of Estates and Facilities
Beyer Building
The University of Manchester
Oxford Road
Manchester
M13 9PL

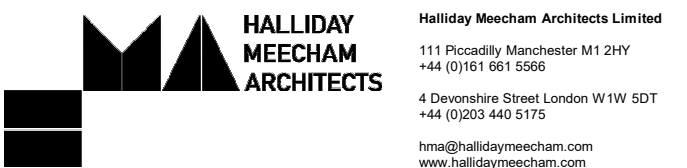

Drawing Status

STAGE 4

Project
William Kay House - 5807

Building Name
William Kay House

Site Name
William Kay House

Sub Site Name
Oxford Road

Drawing Title
William Kay L0 G.011 Hybrid Meeting

PM DS | Drawn CB | Checked JL | Authorised HMA

Scale @A1
1:25/1:50

Date
10-02-25

Drawing Number
5807-HMA-WK-L0-DR-A-0111

Revision
P02

Original Drawing Paper Size 841mm x 594mm