



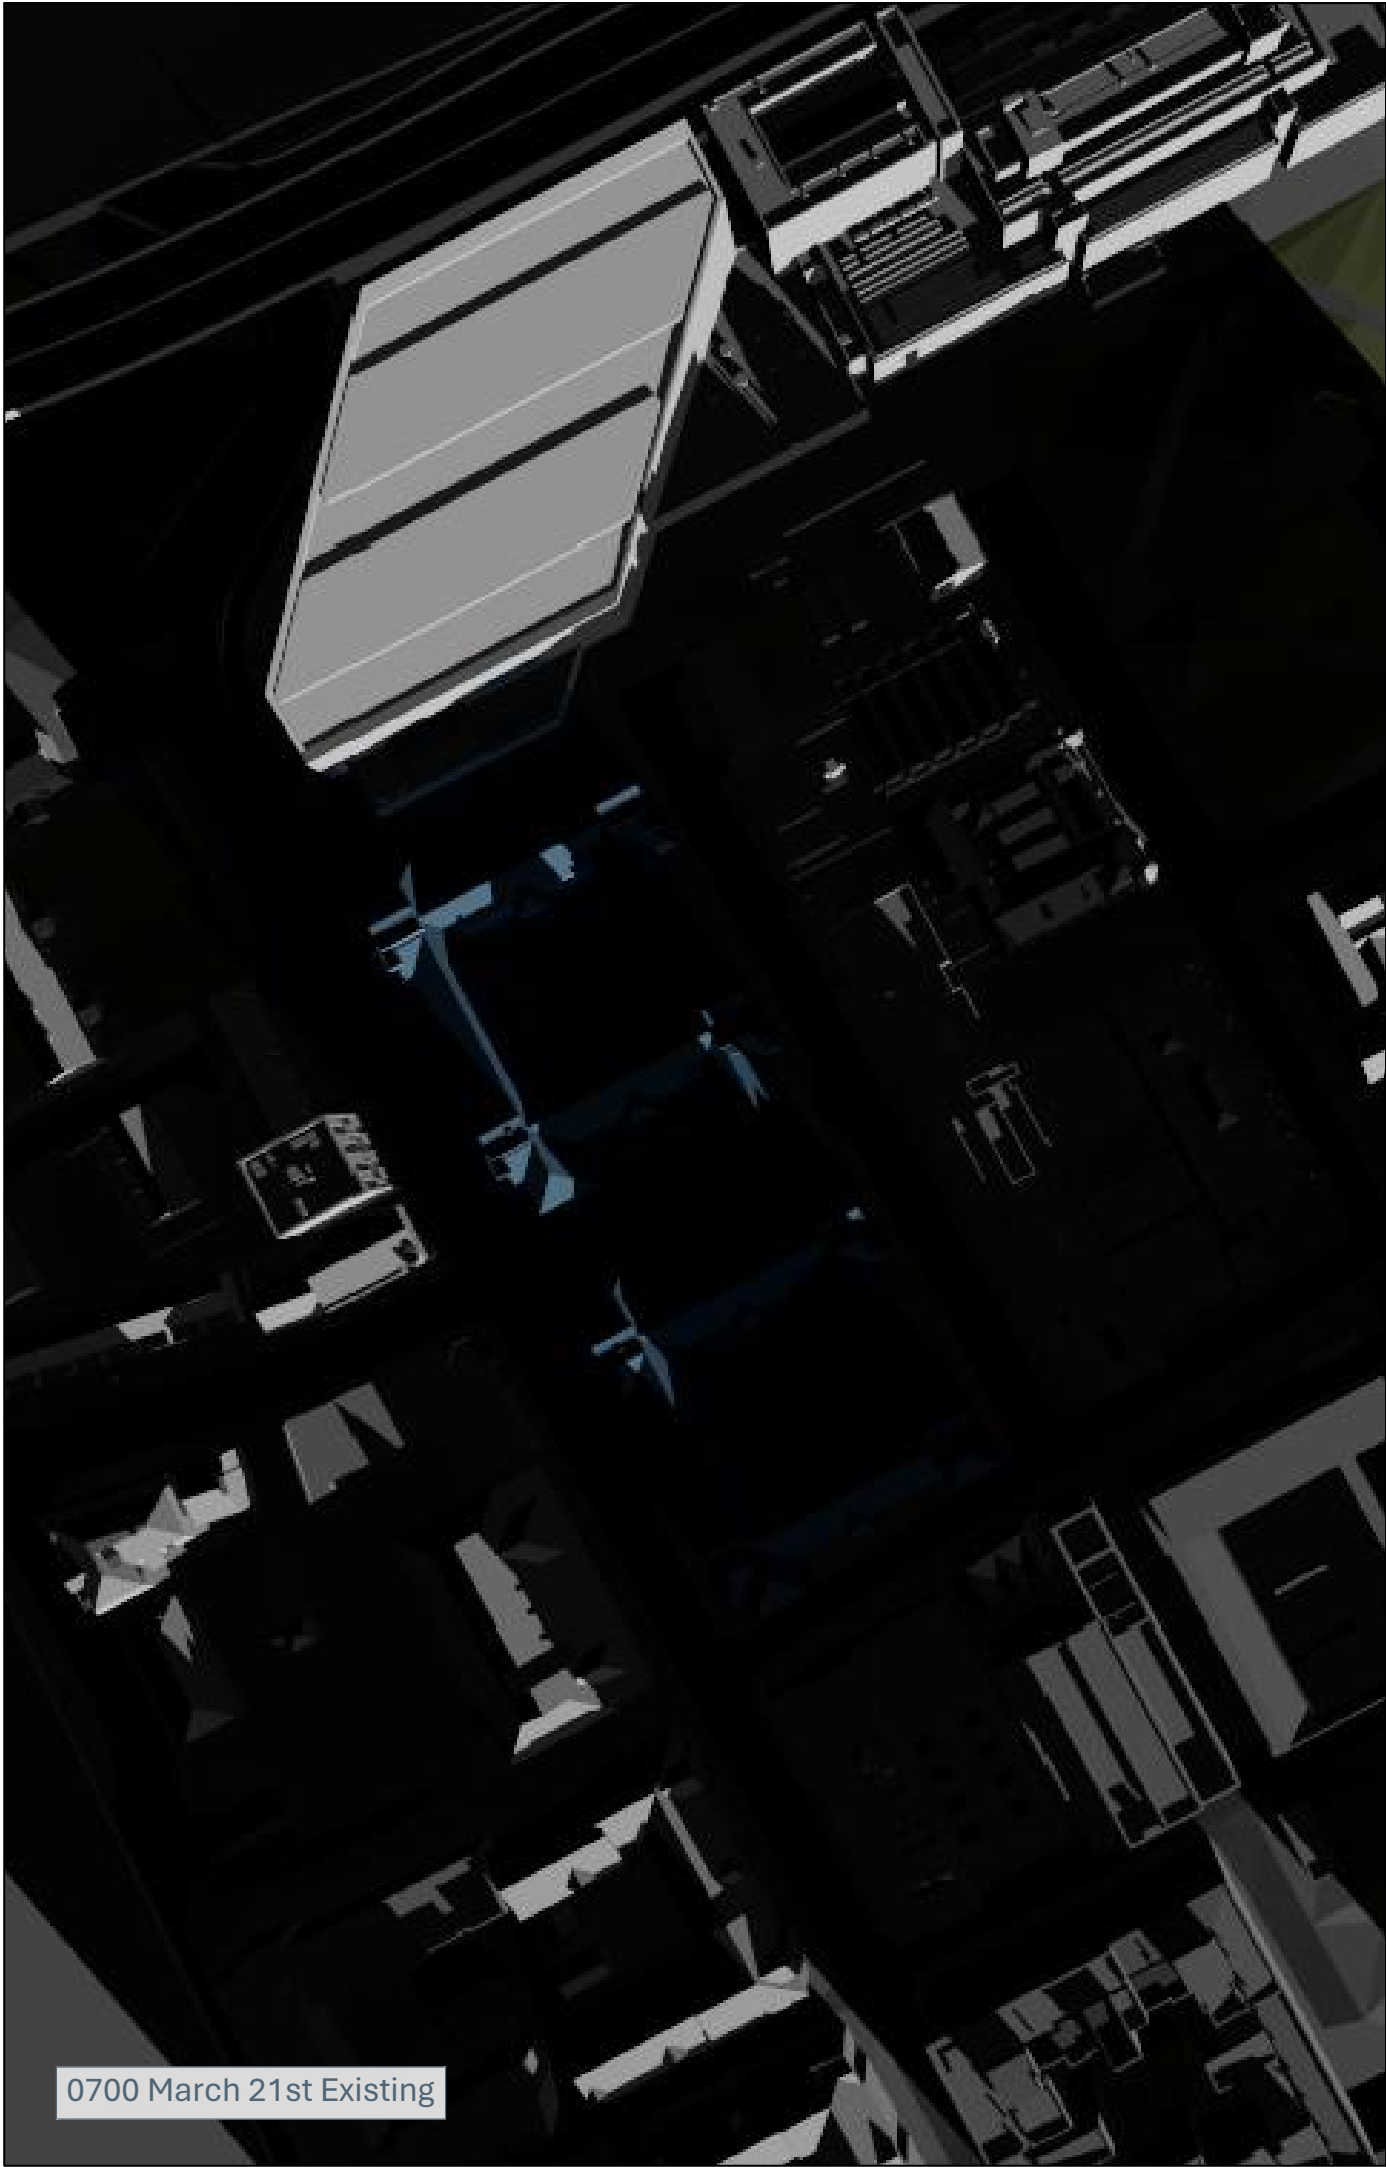

0700 March 21st Existing

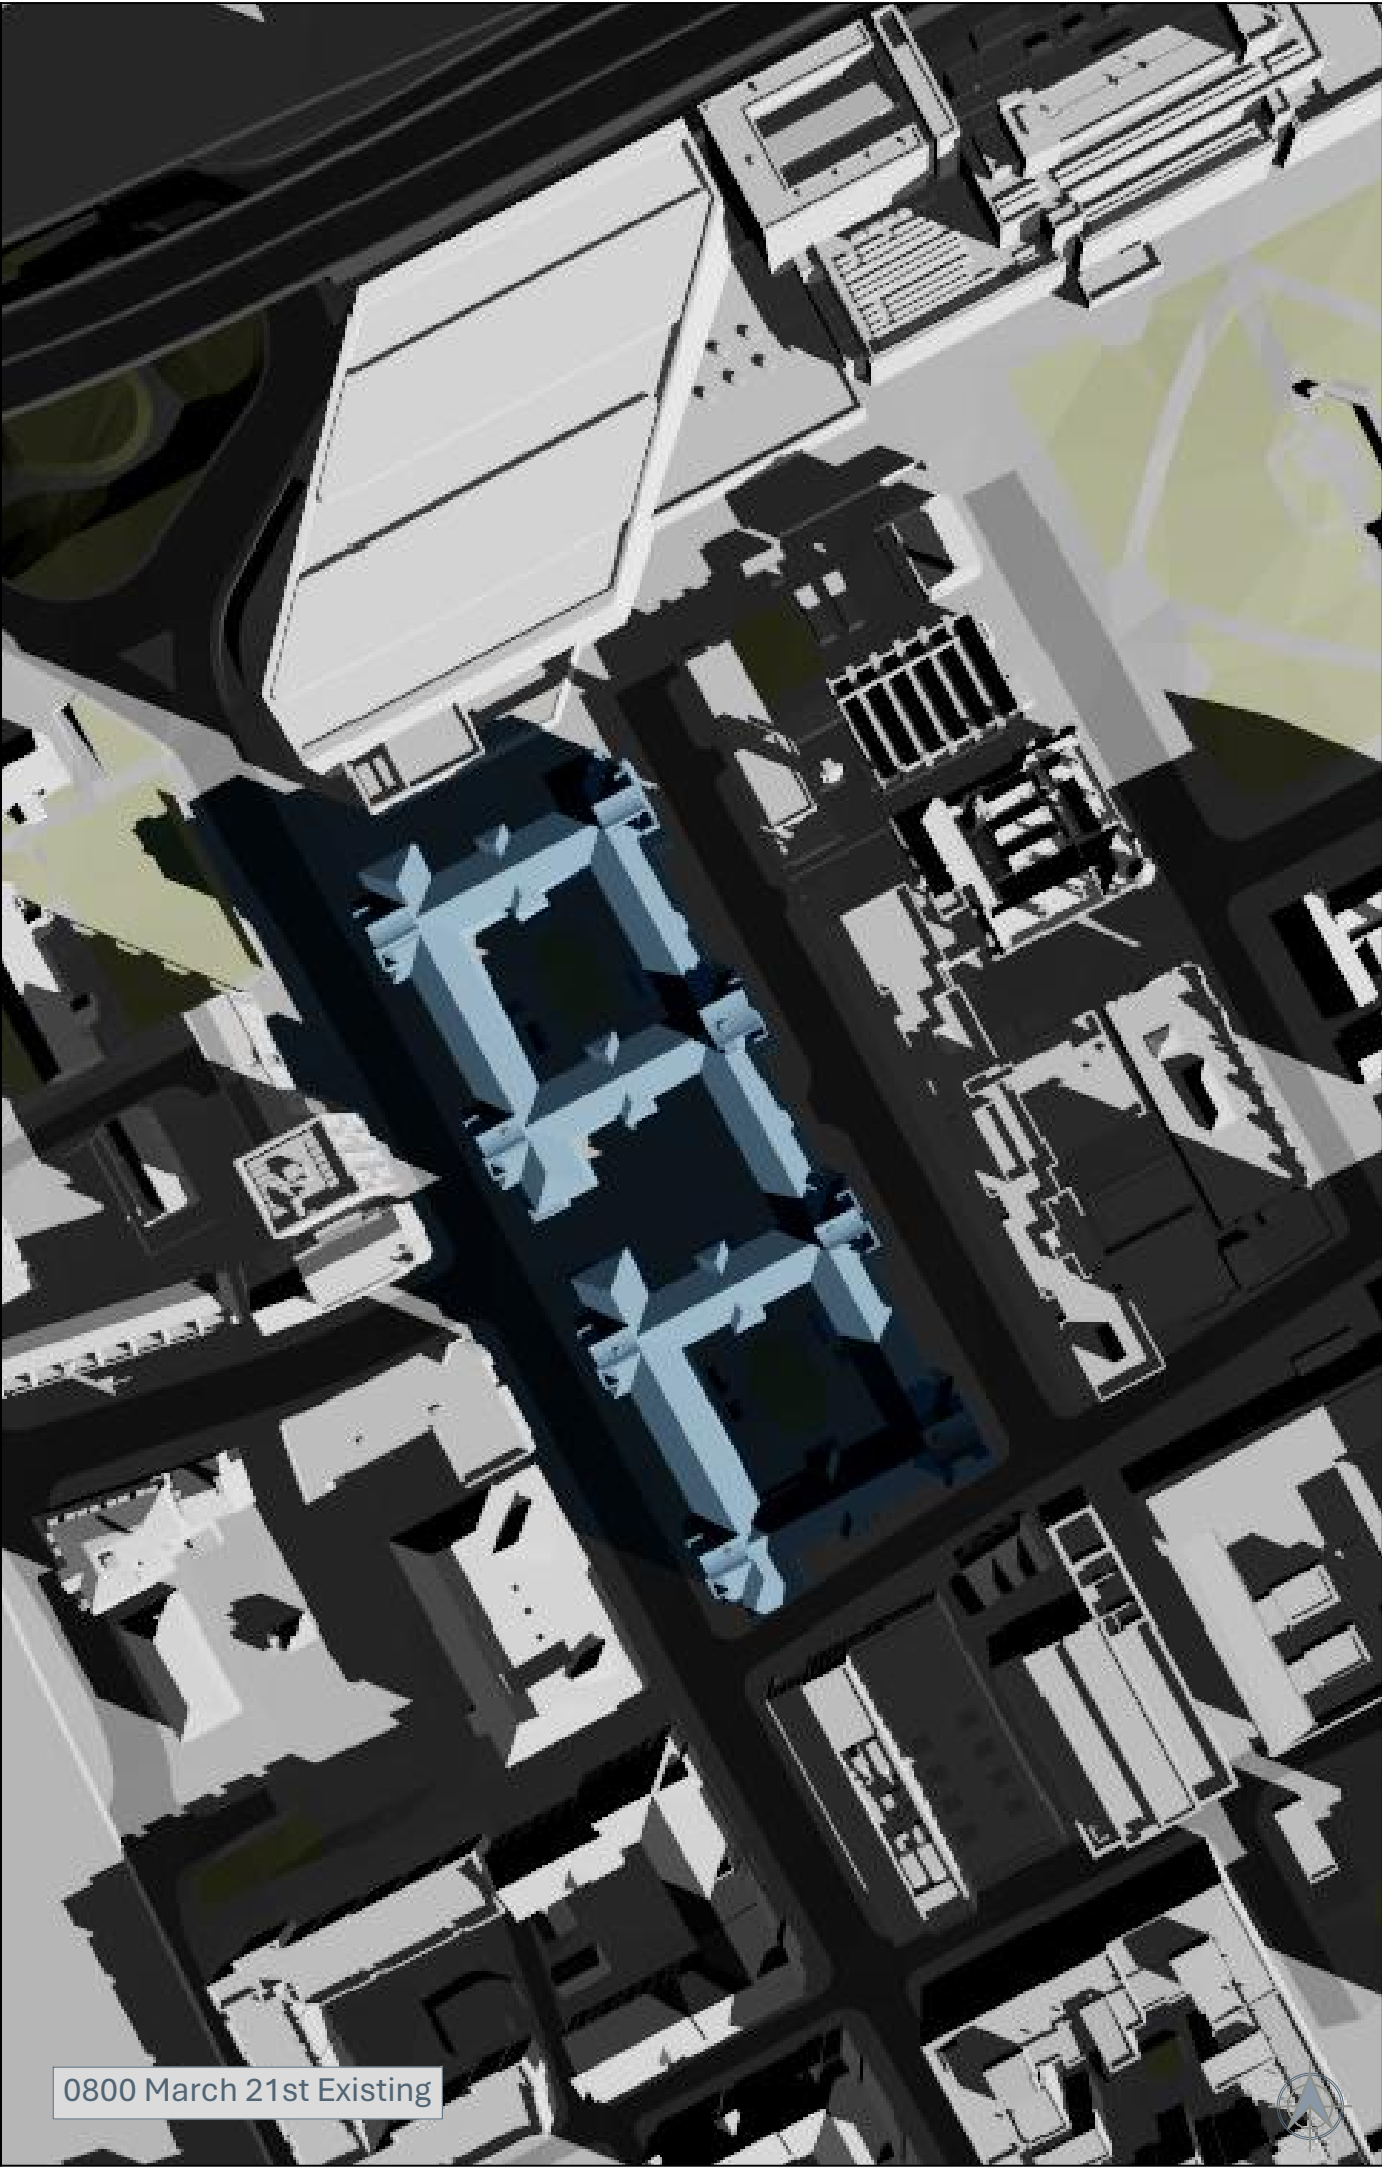

0800 March 21st Existing

NO DIMENSIONS TO BE SCALED FROM THIS DRAWING

KEY:

Existing

Proposed

Cutback Envelope

Consented

Cumulative

SOURCE DATA:

Existing and surrounding buildings:
AccuCities
3D context model
DPR
3D measured survey

NOTES:

Rev	Description	Drawn	Date

dpr

London 020 7936 3668
Liverpool 0151 242 0980
www.dpr.uk.com

Bristol 0117 450 9703
Dublin 00 353 1 575 8844
info@dpr.uk.com

TITLE:

CAMBRIDGE HALL
MANCHESTER, M15 6TT

DRAWING:


TRANSIENT SHADOWS STUDY

DRAWN: IM
SCALE: 1:1500@A3
DATE: 24.02.2025

DWG NO:
S04-A02-SHD-003-1

JOB NBR:
24312

REV:
-

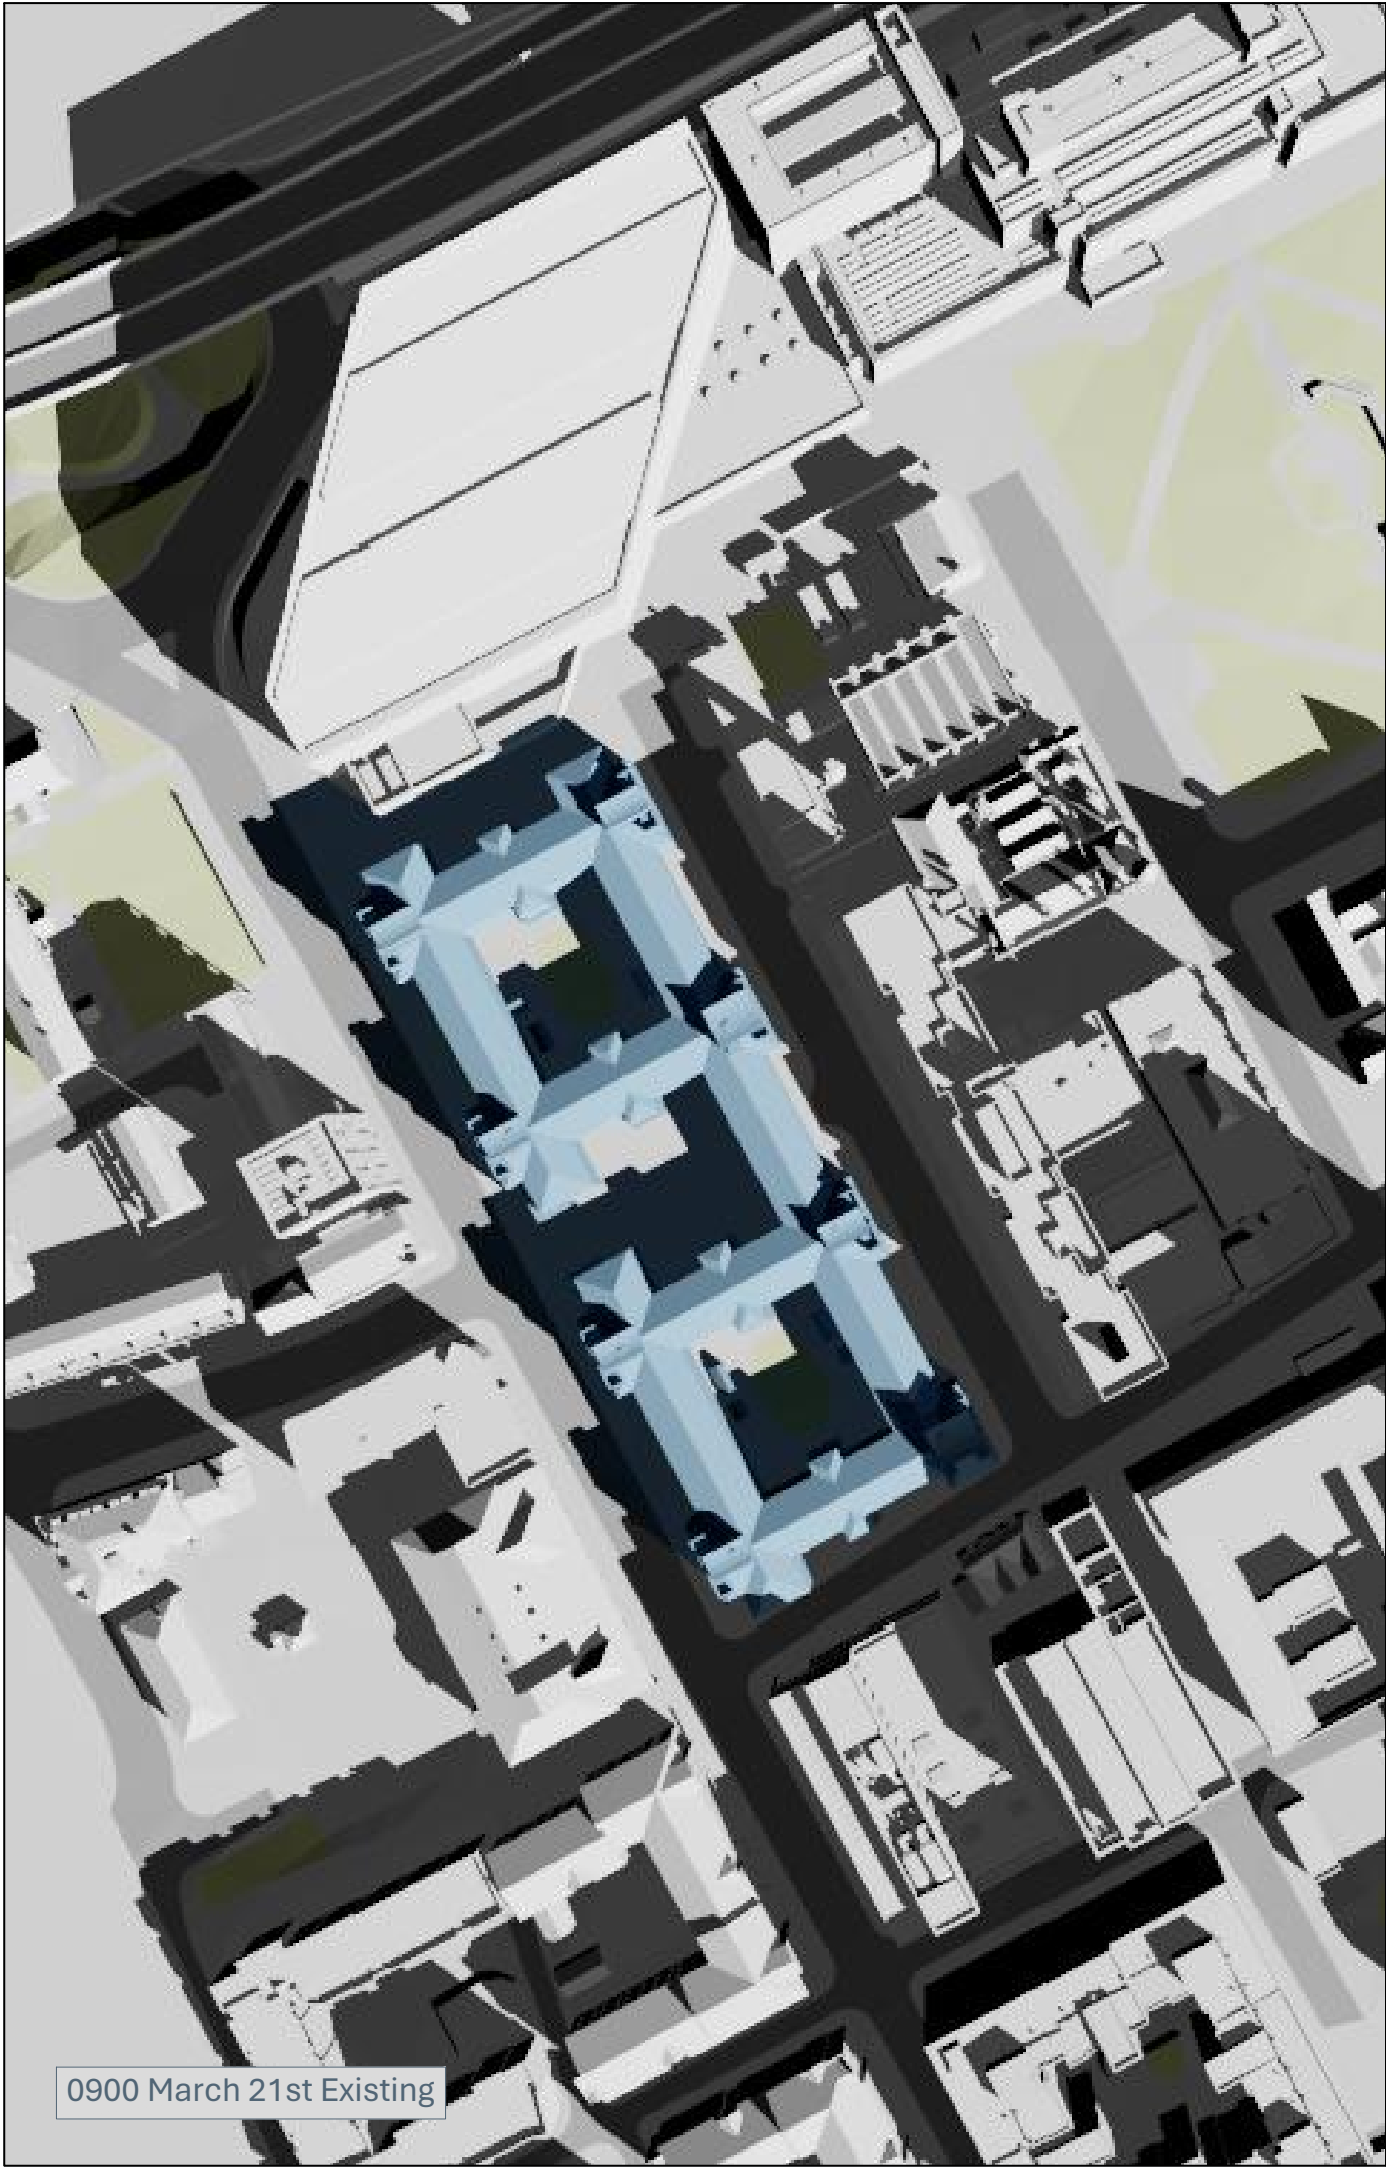

0900 March 21st Existing



1000 March 21st Existing

NO DIMENSIONS TO BE SCALED FROM THIS DRAWING

KEY:

Existing	Consented
Proposed	Cumulative
Cutback Envelope	

SOURCE DATA:
Existing and surrounding buildings:
AccuCities
3D context model
DPR
3D measured survey

NOTES:

Rev	Description	Drawn	Date


dpr

London 020 7936 3668	Bristol 0117 450 9703
Liverpool 0151 242 0980	Dublin 00 353 1 575 8844
www.dpr.uk.com	info@dpr.uk.com

TITLE:
CAMBRIDGE HALL
MANCHESTER, M15 6TT

DRAWING:
TRANSIENT SHADOWS STUDY

DRAWN: IM	JOB NBR:
SCALE: 1:1500@A3	24312
DATE: 24.02.2025	
DWG NO:	REV:
S04-A02-SHD-003-2	-

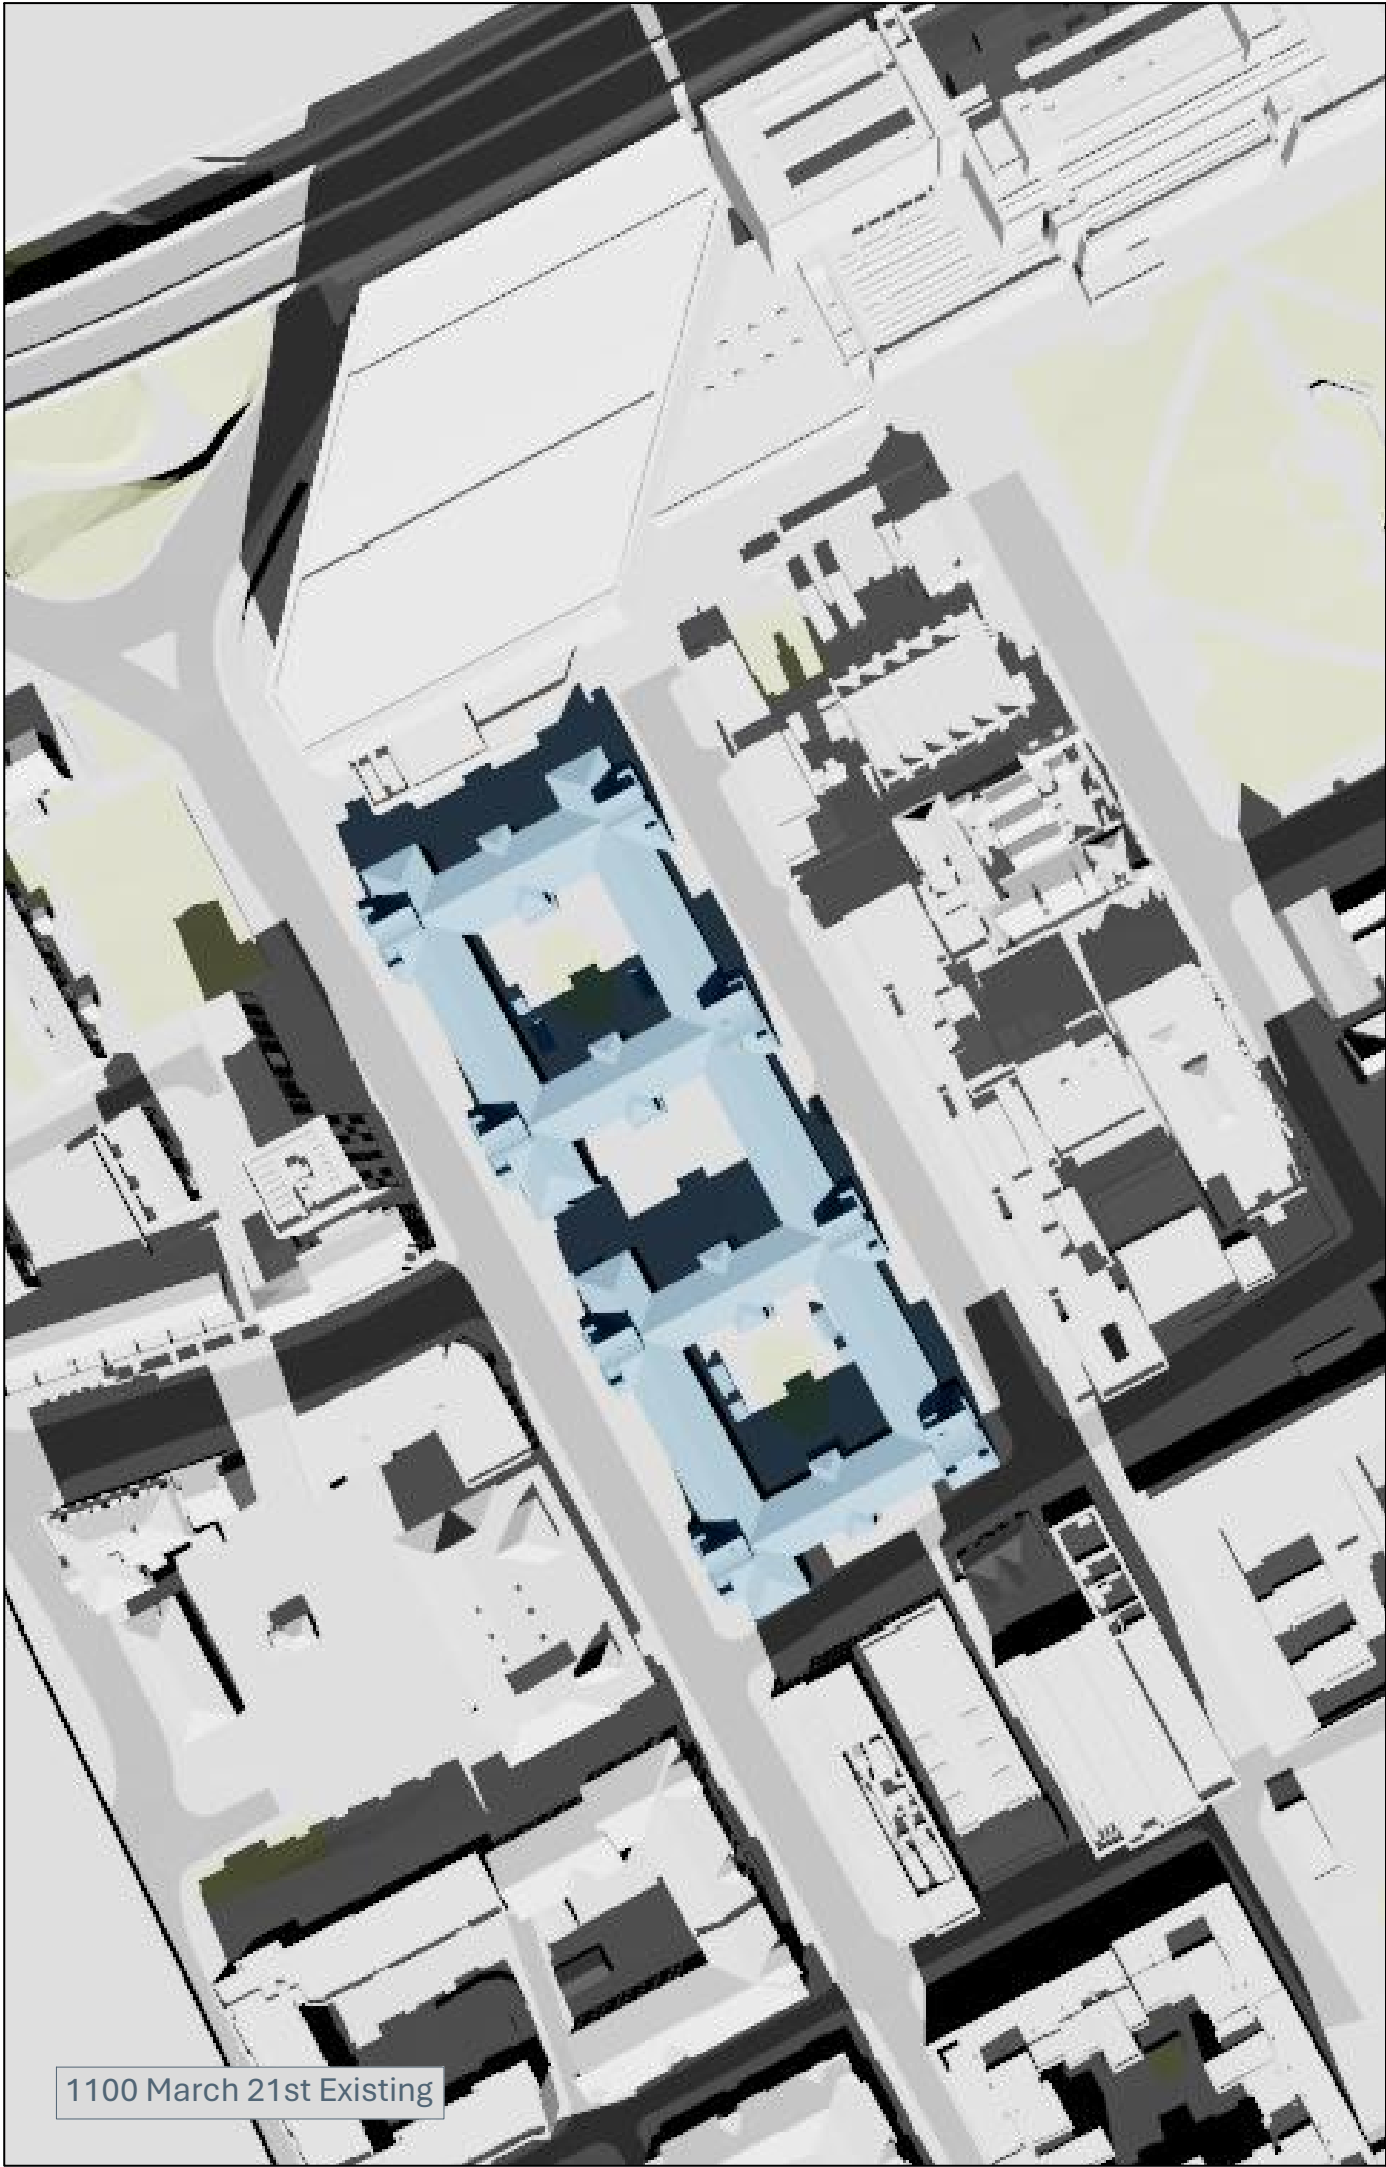

1100 March 21st Existing



1200 March 21st Existing

NO DIMENSIONS TO BE SCALED FROM THIS DRAWING

KEY:

Existing	Consented
Proposed	Cumulative
Cutback Envelope	

SOURCE DATA:
Existing and surrounding buildings:
AccuCities
3D context model
DPR
3D measured survey

NOTES:

Rev	Description	Drawn	Date

dpr

London 020 7936 3668
Liverpool 0151 242 0980
www.dpr.uk.com

Bristol 0117 450 9703
Dublin 00 353 1 575 8844
info@dpr.uk.com


TITLE:
CAMBRIDGE HALL
MANCHESTER, M15 6TT

DRAWING:
TRANSIENT SHADOWS STUDY

DRAWN: IM	JOB NBR:
SCALE: 1:1500@A3	24312
DATE: 24.02.2025	
DWG NO:	REV:
S04-A02-SHD-003-3	-



1300 March 21st Existing

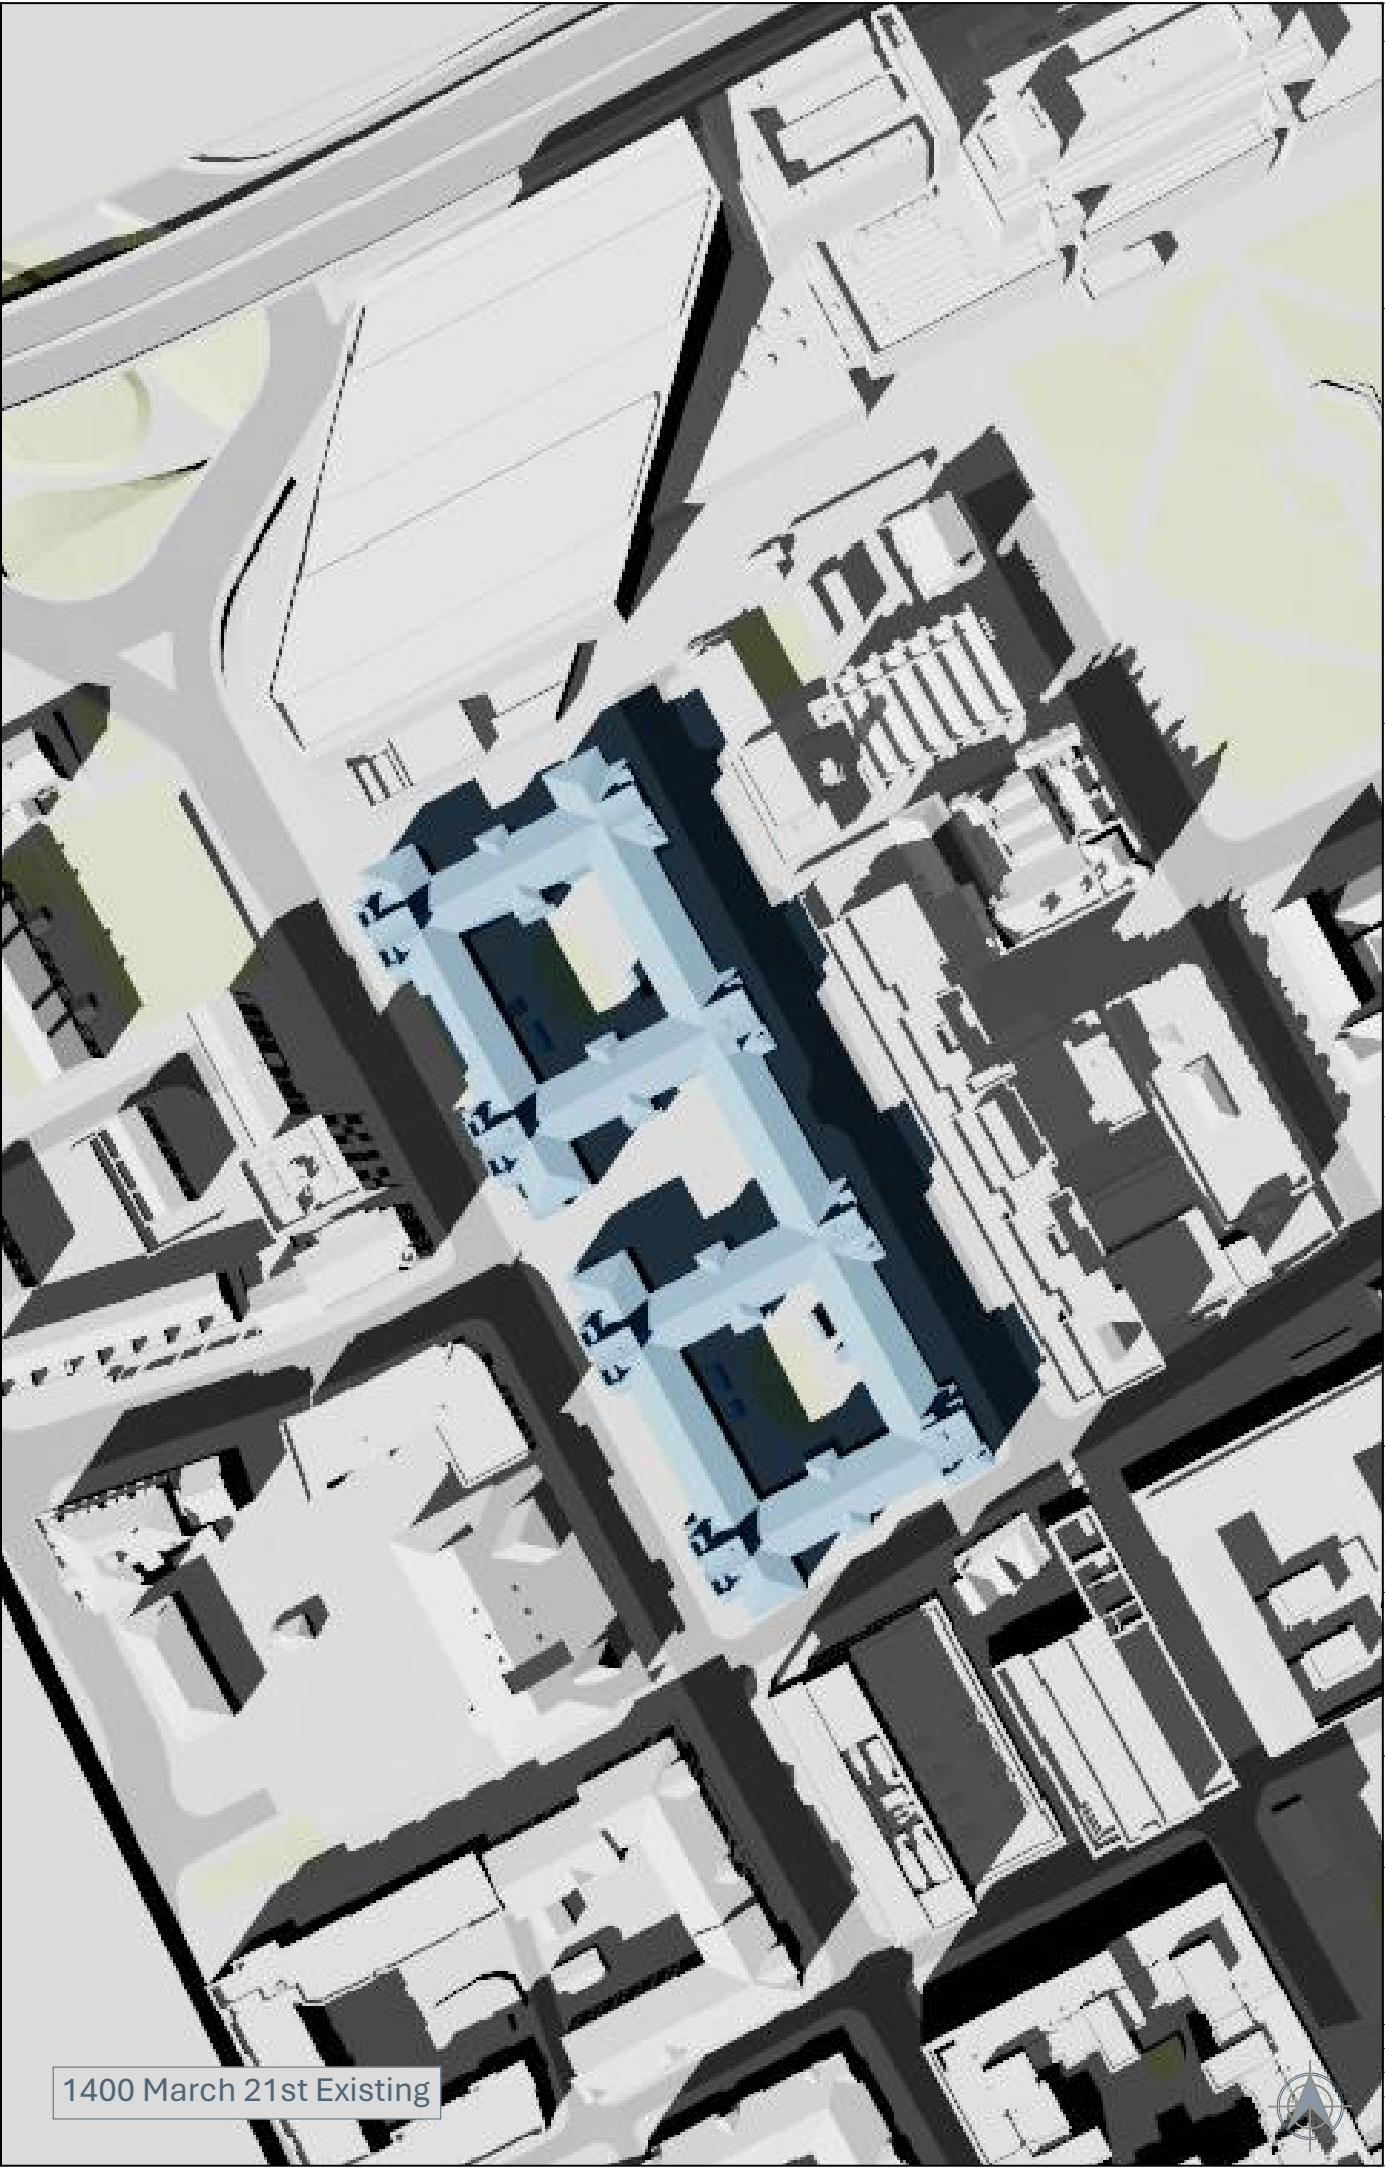

1400 March 21st Existing

NO DIMENSIONS TO BE SCALED FROM THIS DRAWING

KEY:

Existing	Consented
Proposed	Cumulative
Cutback Envelope	

SOURCE DATA:
Existing and surrounding buildings:
AccuCities
3D context model
DPR
3D measured survey

NOTES:

Rev	Description	Drawn	Date


dpr 

London 020 7936 3668 Bristol 0117 450 9703
Liverpool 0151 242 0980 Dublin 00 353 1 575 8844
www.dpr.uk.com info@dpr.uk.com


TITLE:
CAMBRIDGE HALL
MANCHESTER, M15 6TT

DRAWING:
TRANSIENT SHADOWS STUDY

DRAWN: IM	JOB NBR:
SCALE: 1:1500@A3	24312
DATE: 24.02.2025	
DWG NO:	REV:
S04-A02-SHD-003-4	-

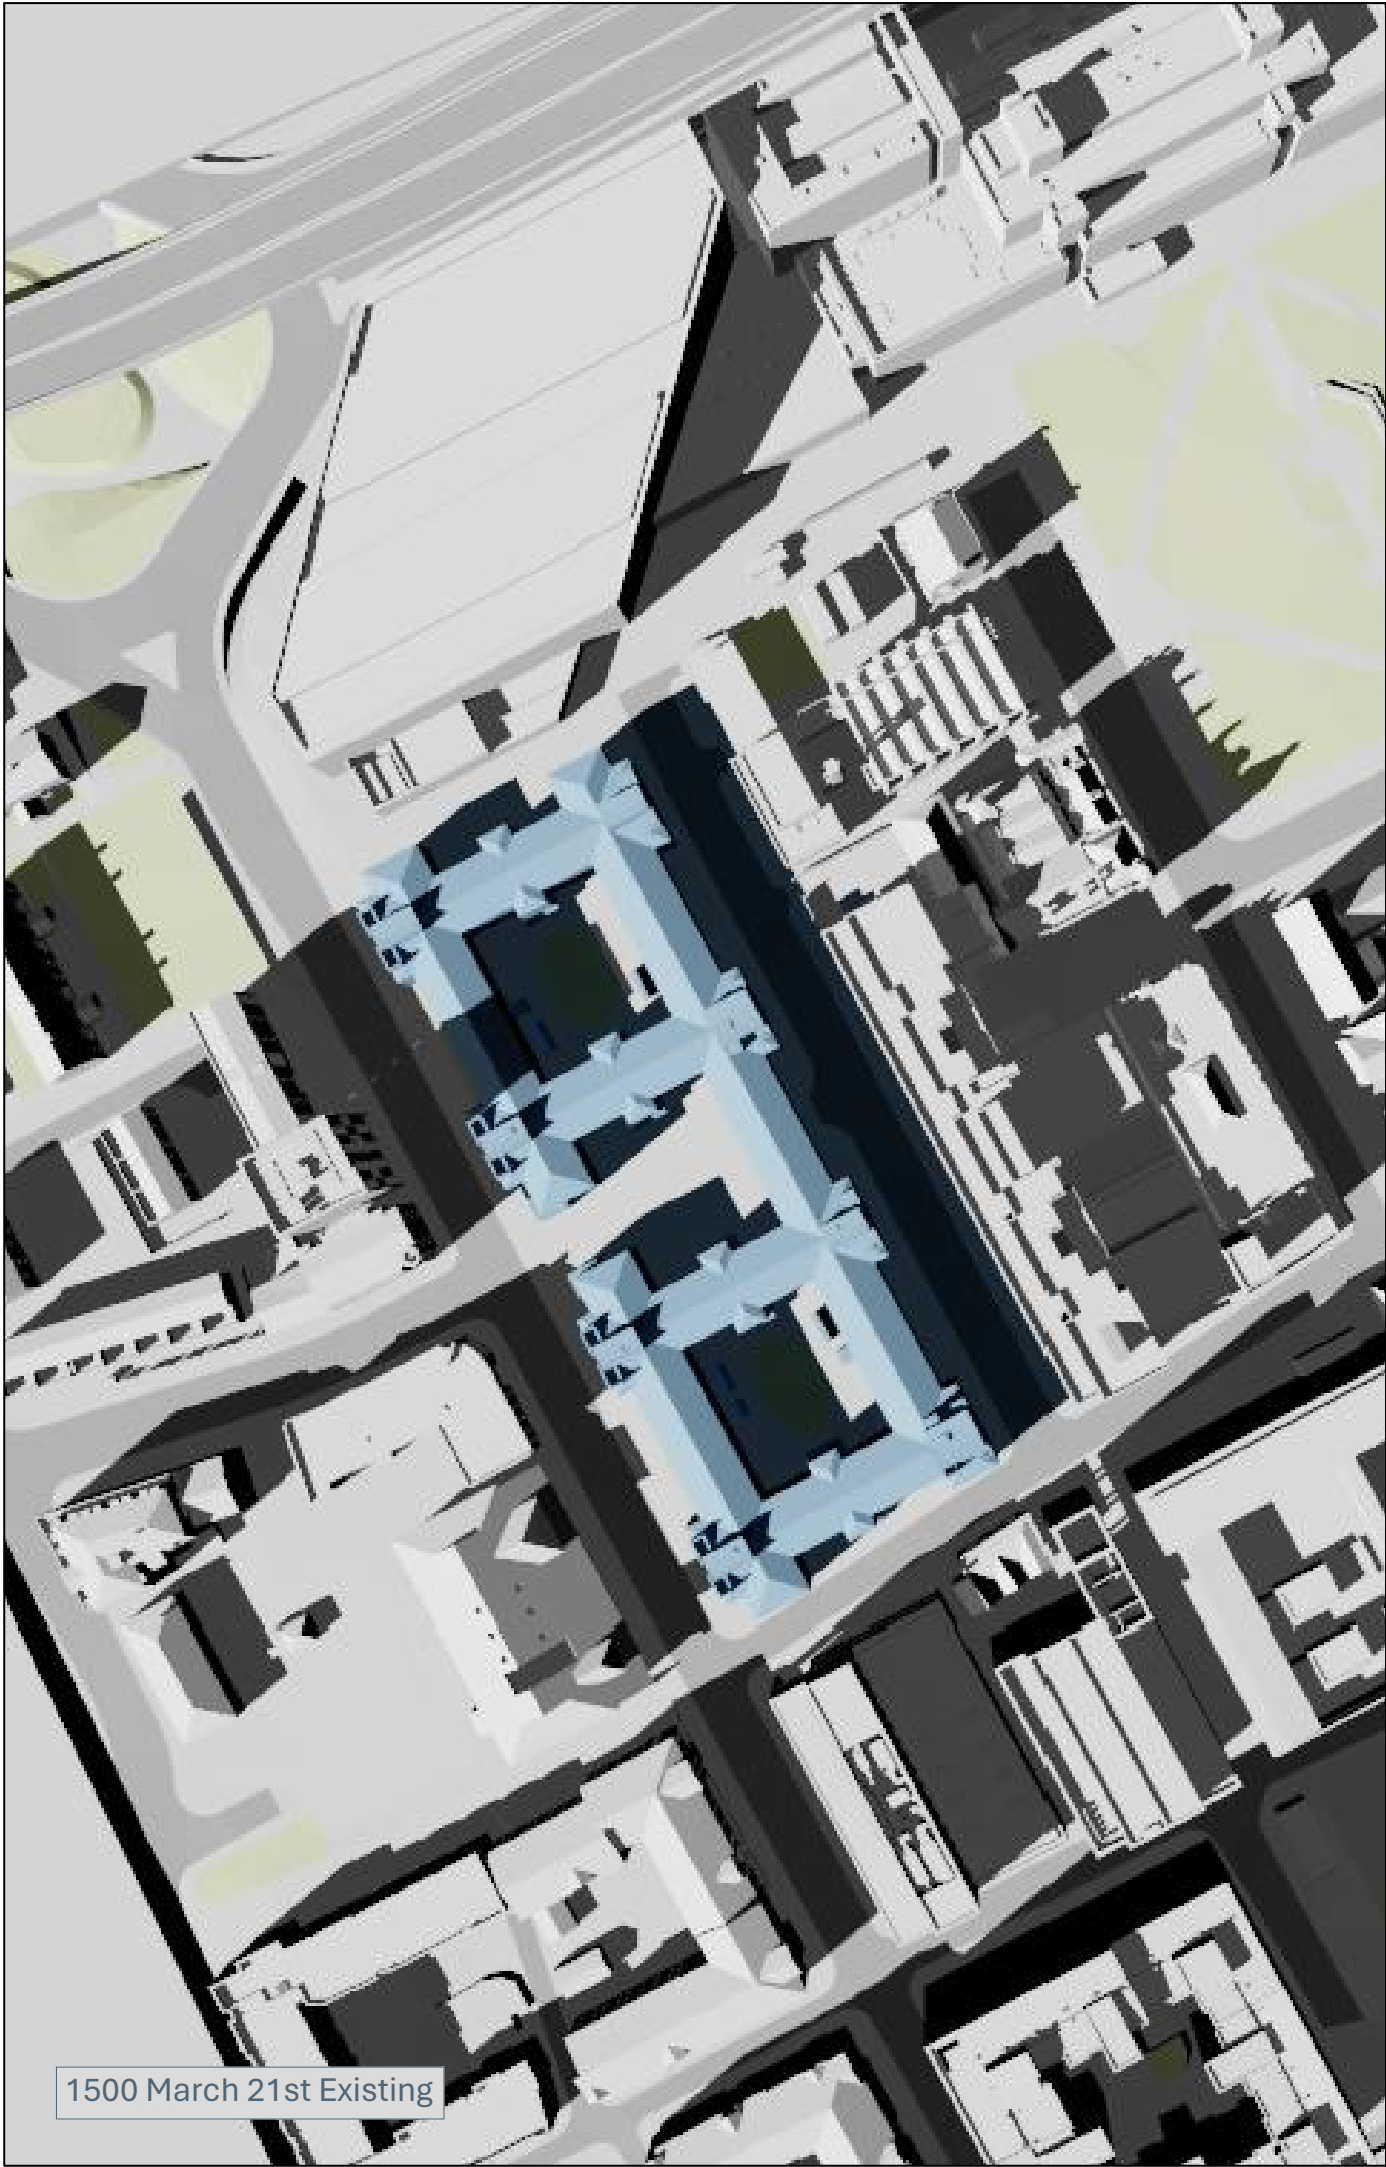

1500 March 21st Existing

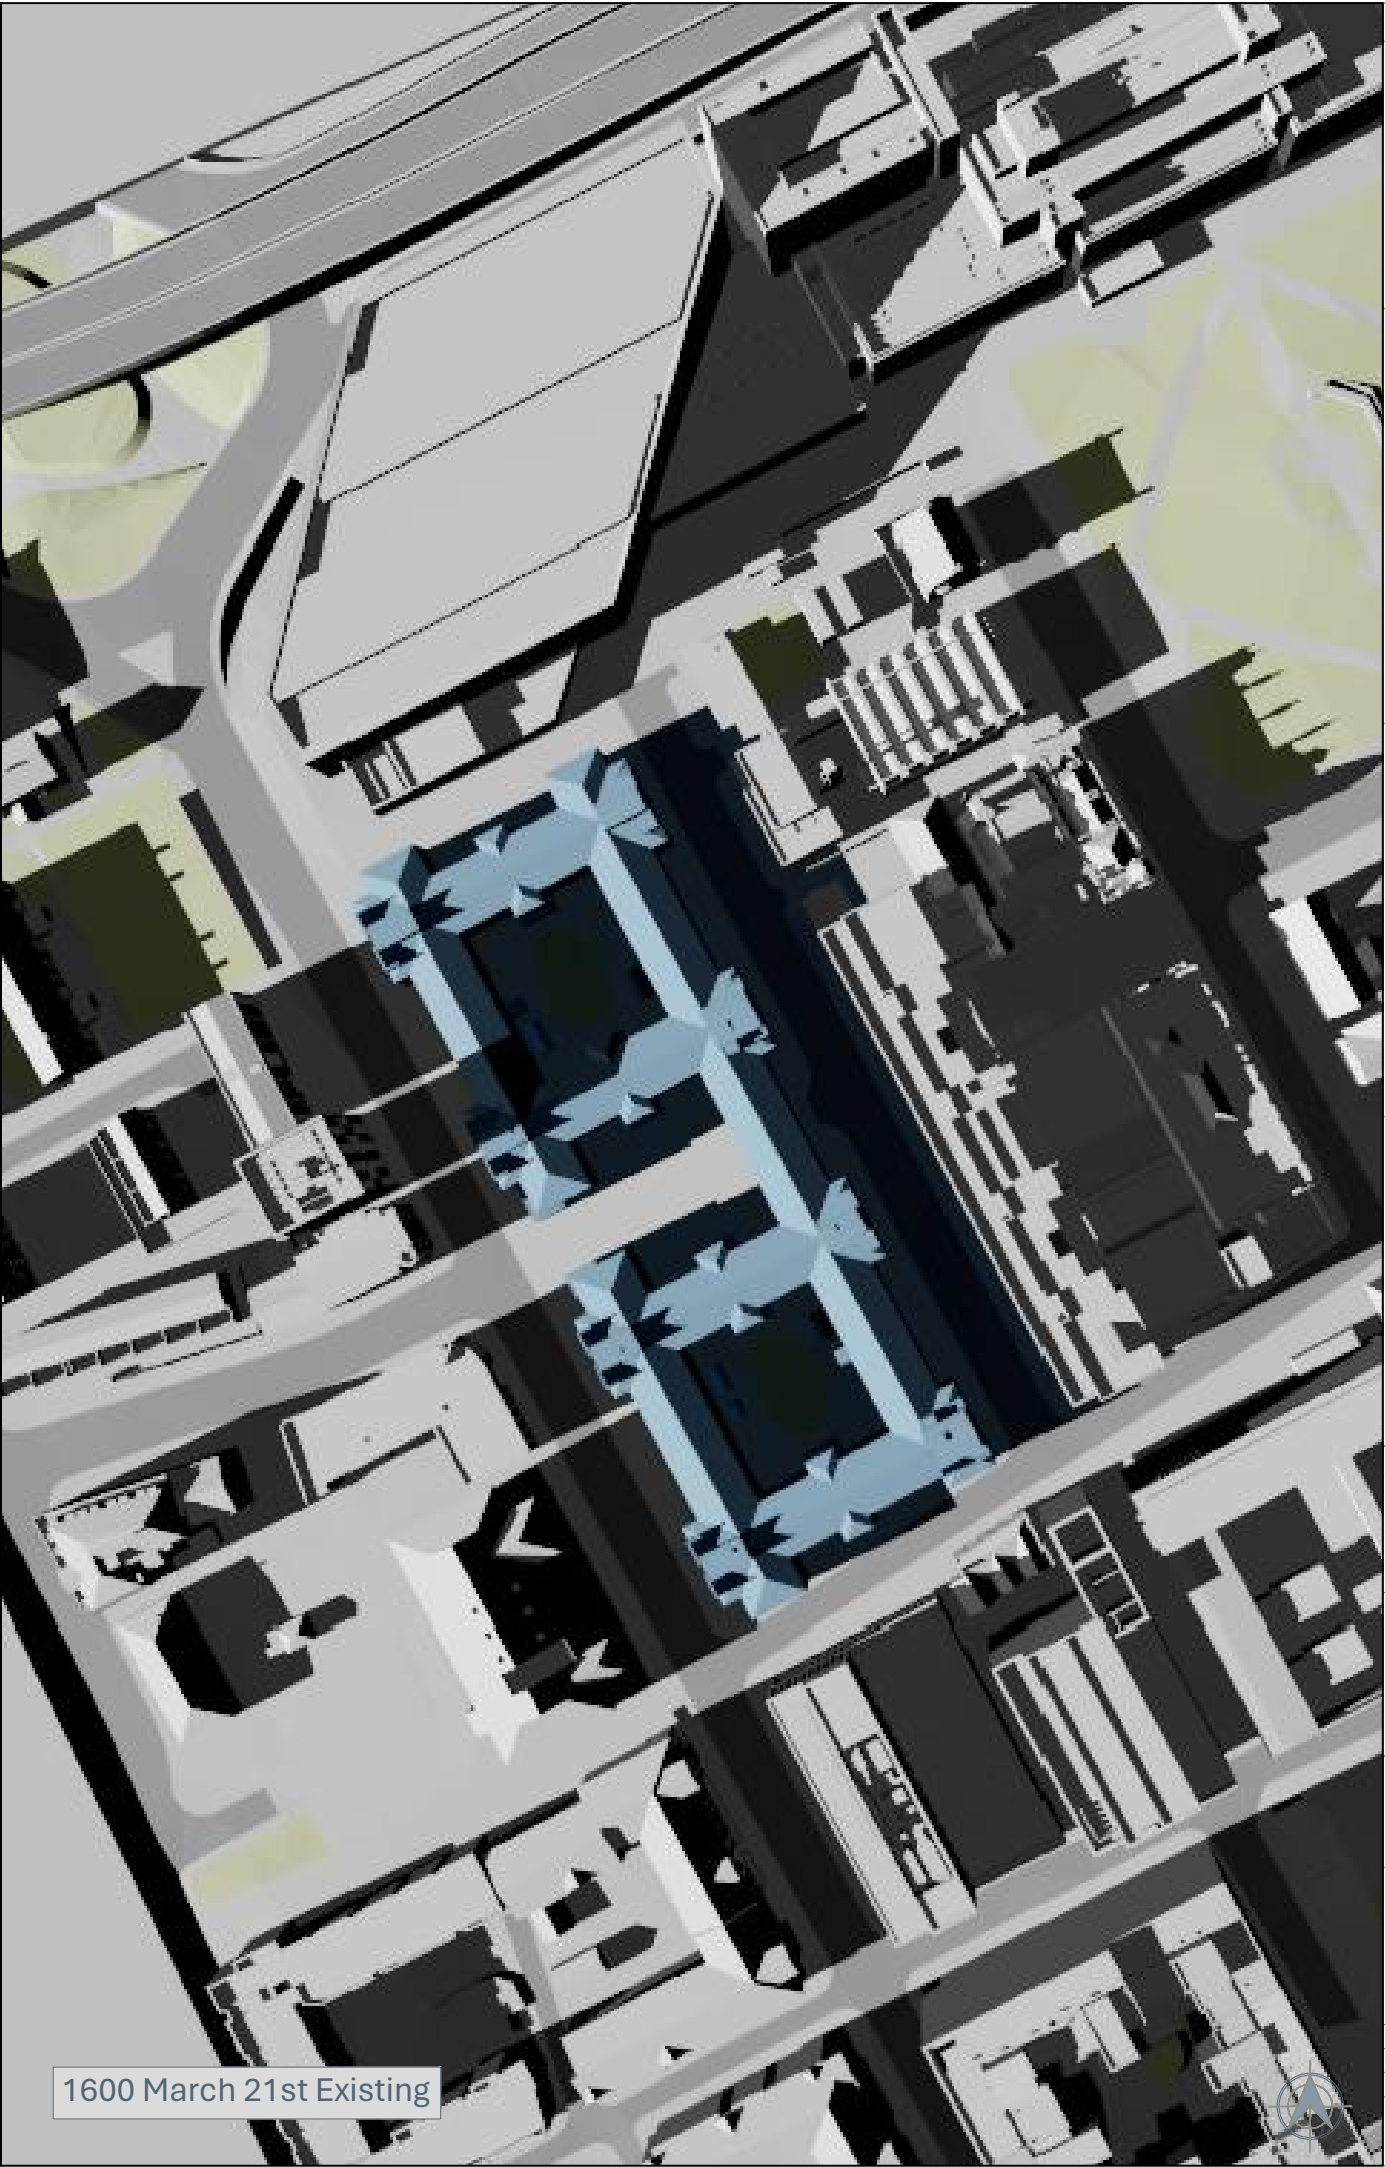

1600 March 21st Existing

NO DIMENSIONS TO BE SCALED FROM THIS DRAWING

KEY:

Existing

Proposed

Cutback Envelope

Consented

Cumulative

SOURCE DATA:

Existing and surrounding buildings:
AccuCities
3D context model
DPR
3D measured survey

NOTES:

Rev	Description	Drawn	Date

dpr

London 020 7936 3668
Liverpool 0151 242 0980
www.dpr.uk.com

Bristol 0117 450 9703
Dublin 00 353 1 575 8844
info@dpr.uk.com

TITLE:

CAMBRIDGE HALL
MANCHESTER, M15 6TT

DRAWING:


TRANSIENT SHADOWS STUDY

DRAWN: IM
SCALE: 1:1500@A3
DATE: 24.02.2025


DWG NO:
S04-A02-SHD-003-5

JOB NBR:
24312

REV:
-

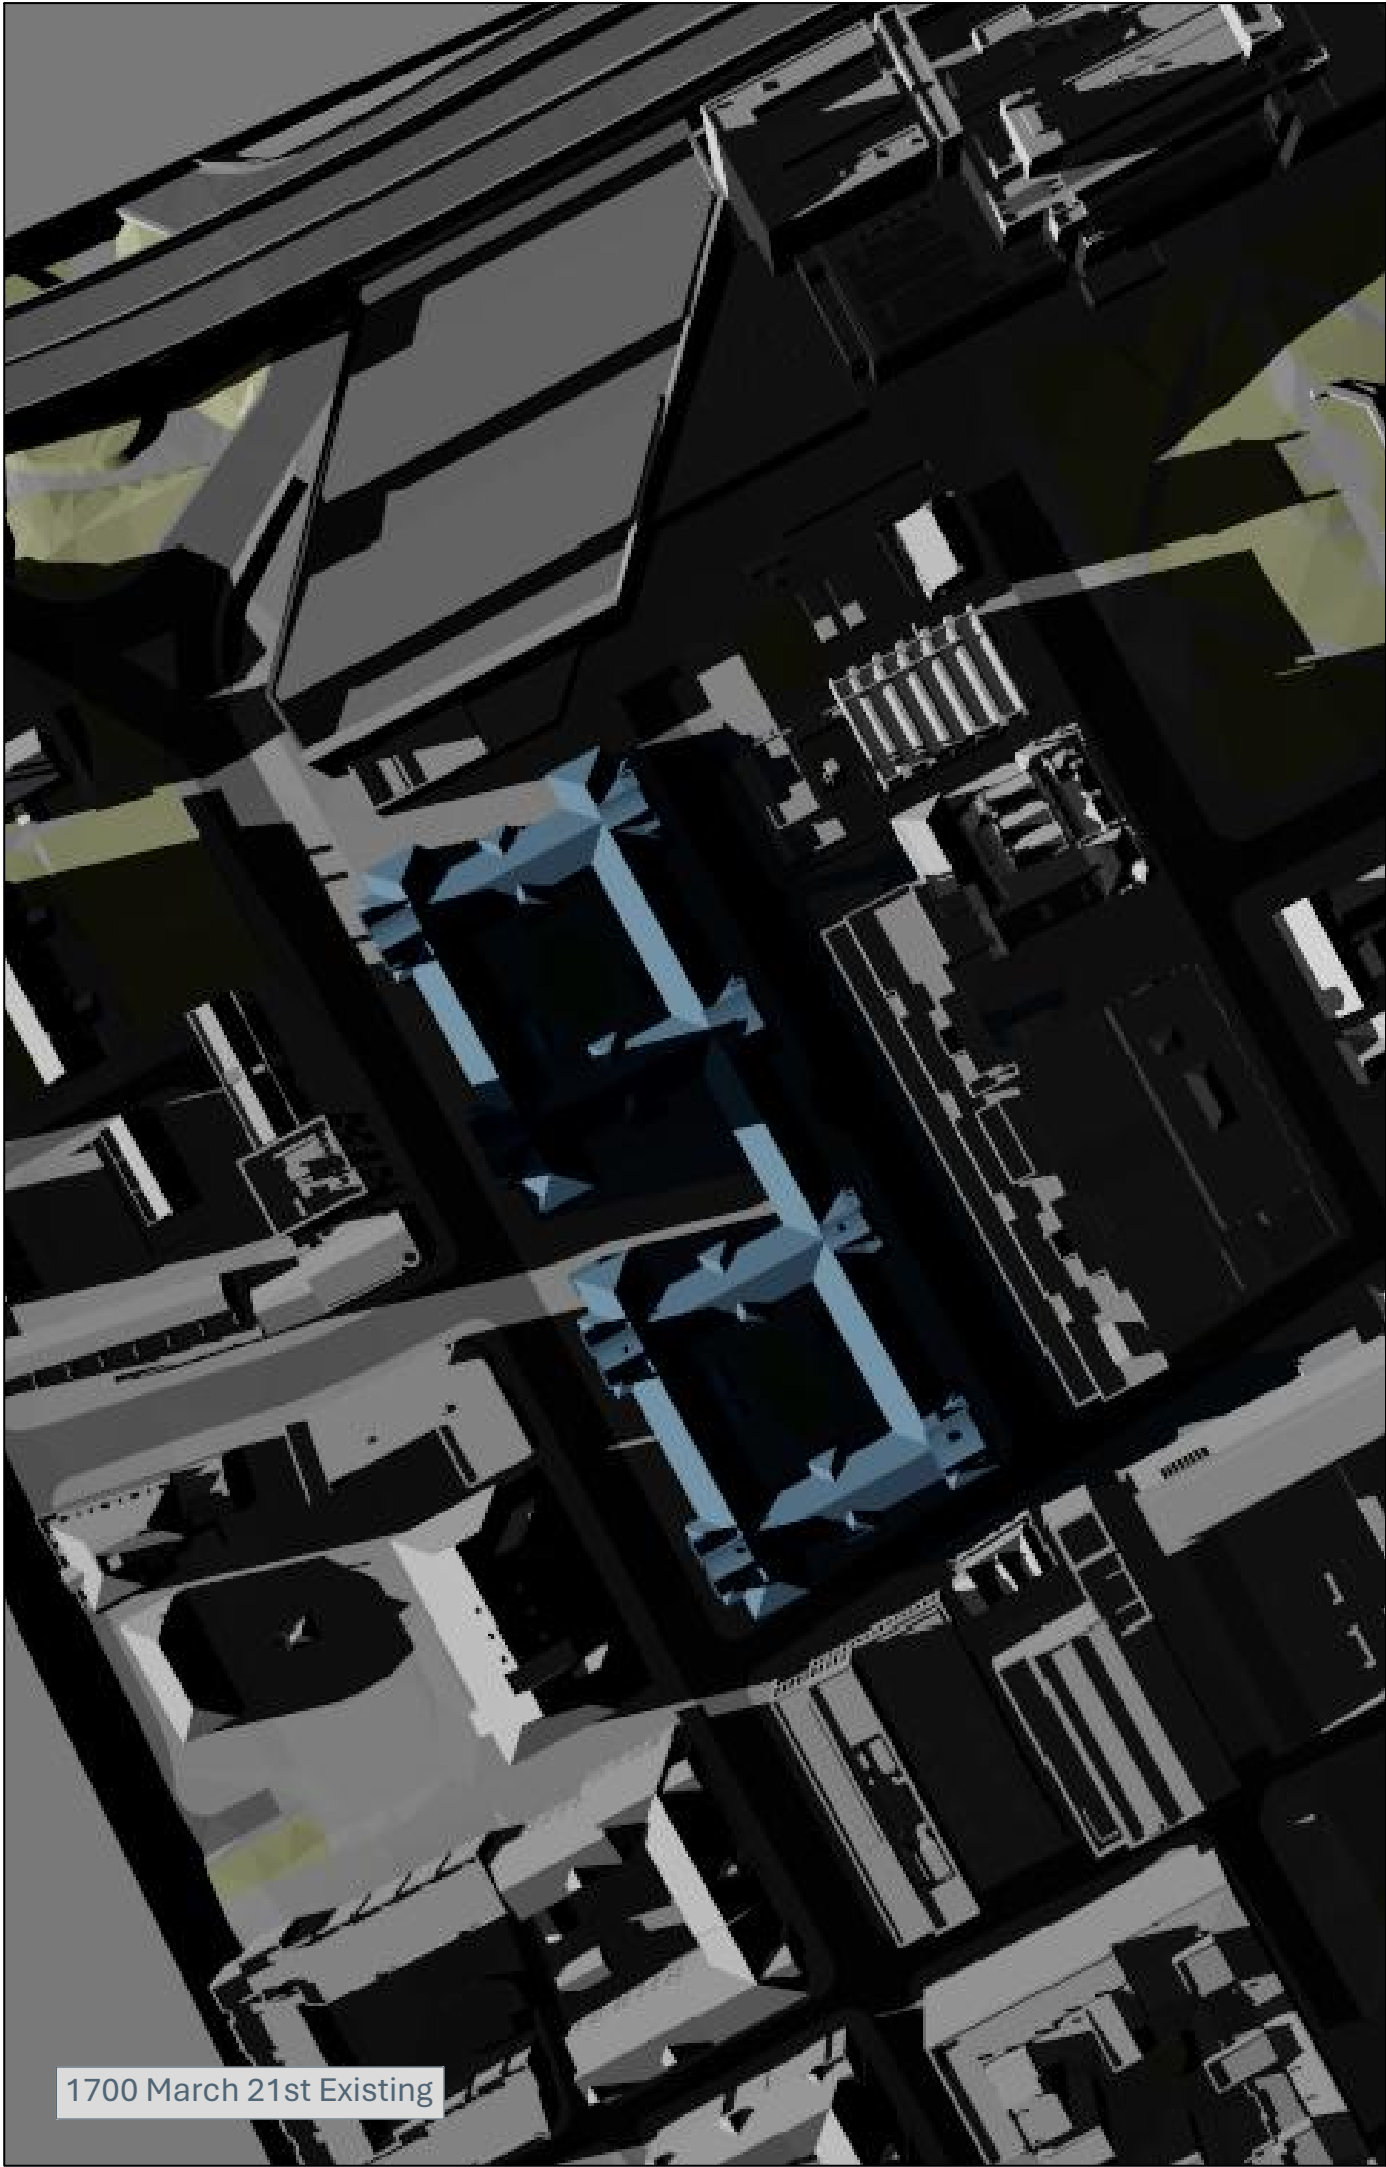

1700 March 21st Existing

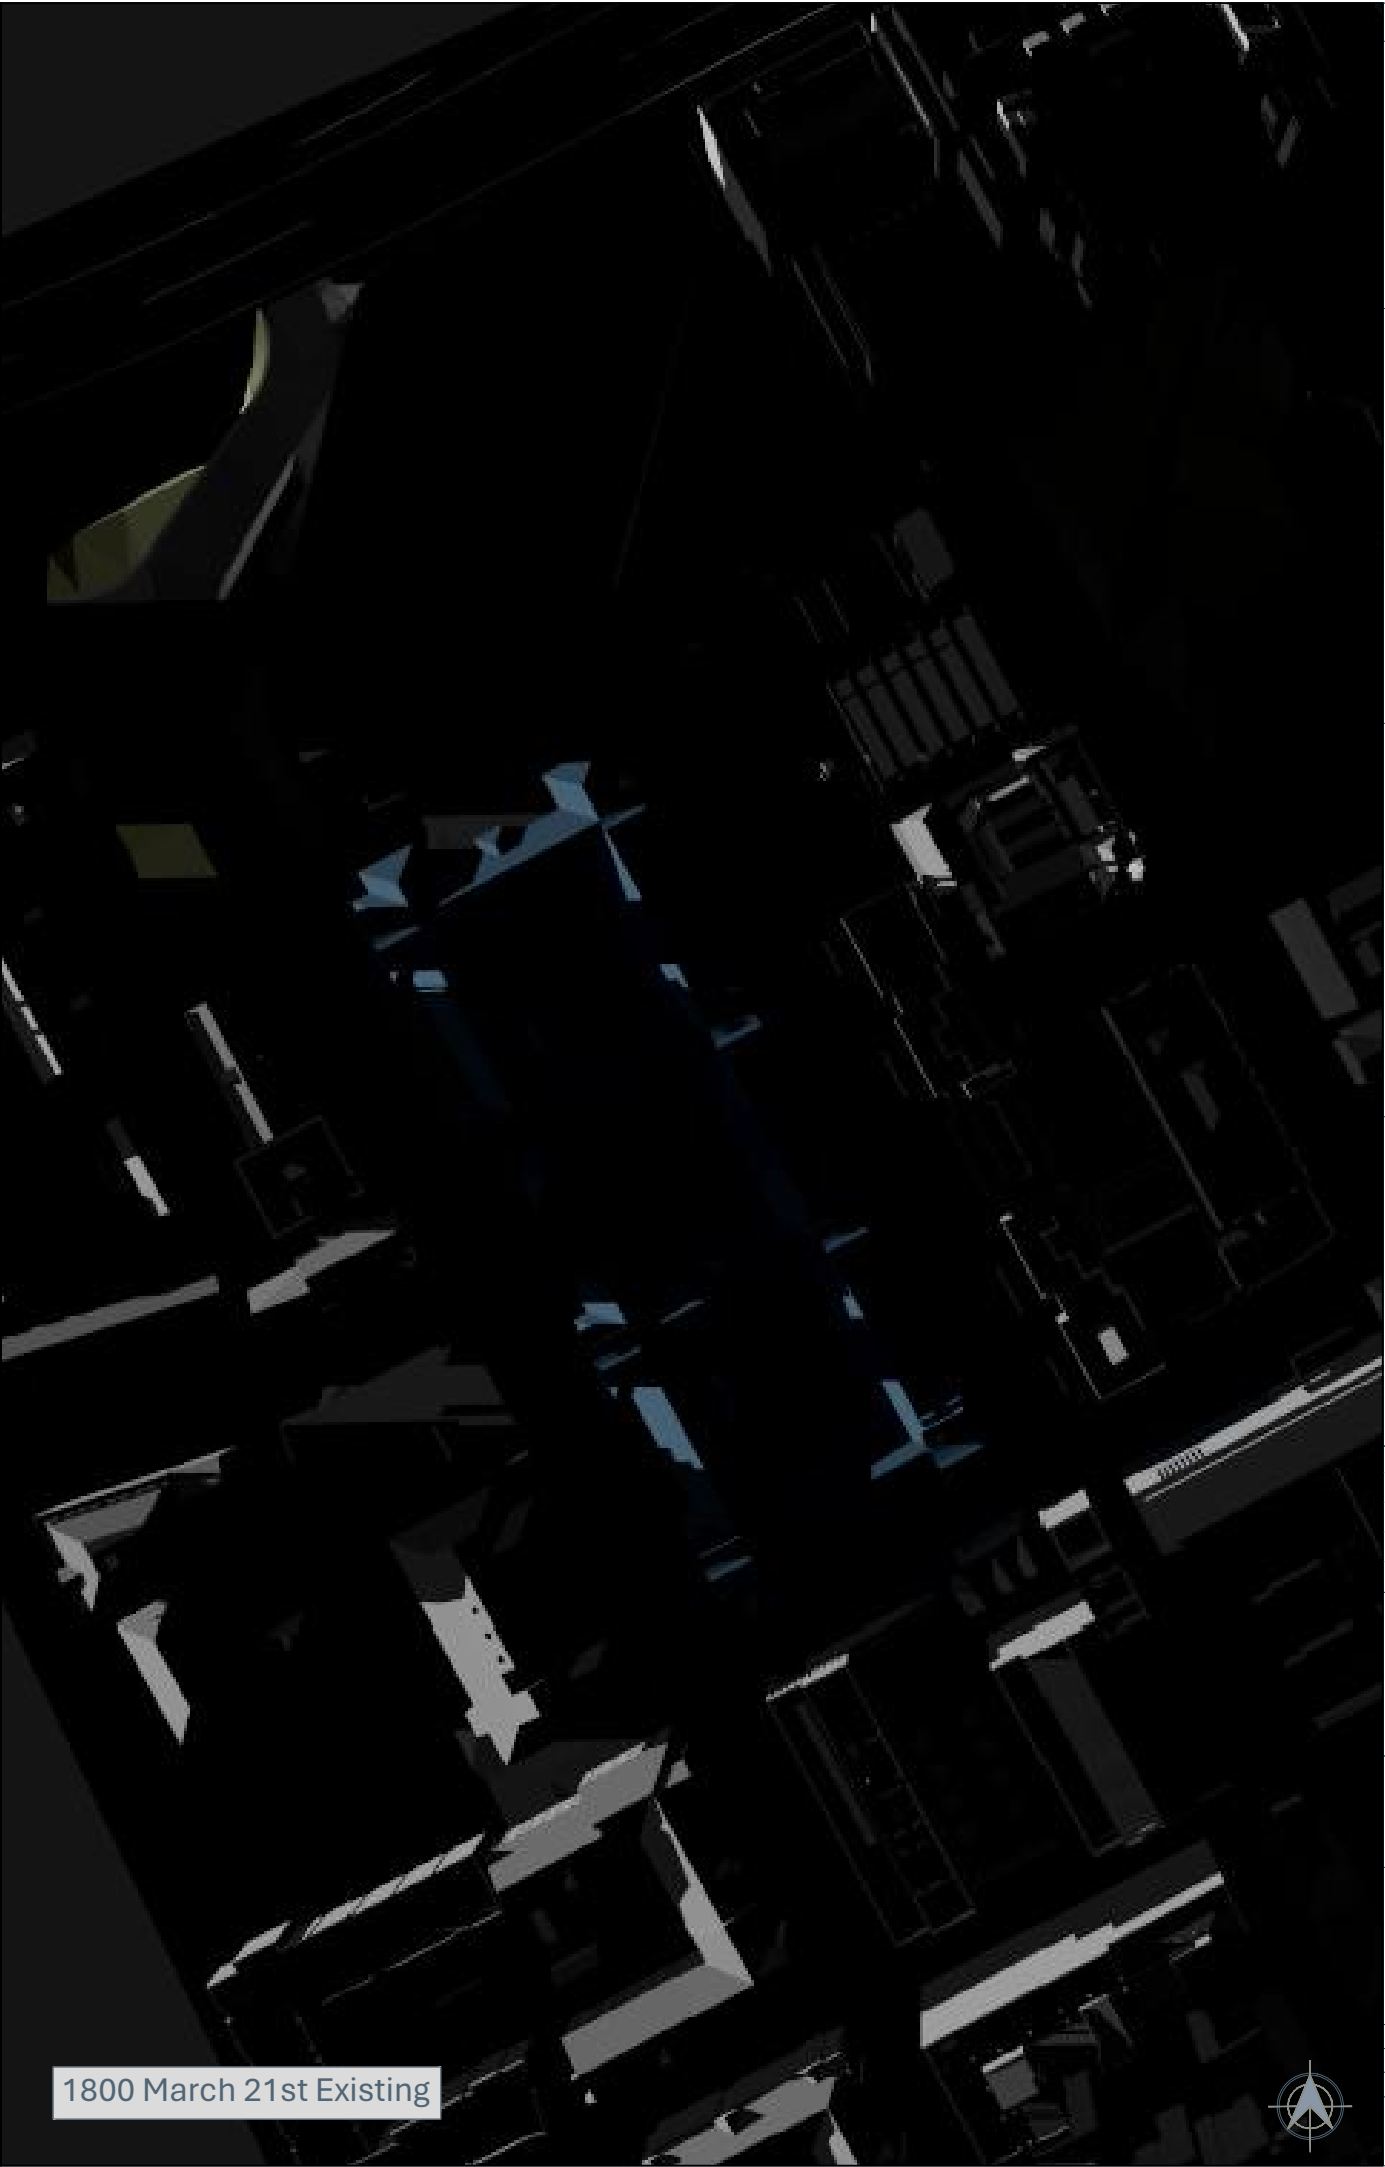

1800 March 21st Existing

NO DIMENSIONS TO BE SCALED FROM THIS DRAWING

KEY:

Existing

Consented

Proposed

Cumulative

Cutback Envelope

SOURCE DATA:

Existing and surrounding buildings:
AccuCities
3D context model
DPR
3D measured survey

NOTES:

Rev	Description	Drawn	Date

dpr

London 020 7936 3668
Liverpool 0151 242 0980
www.dpr.uk.com

Bristol 0117 450 9703
Dublin 00 353 1 575 8844
info@dpr.uk.com


TITLE:

CAMBRIDGE HALL
MANCHESTER, M15 6TT

DRAWING:

TRANSIENT SHADOWS STUDY

DRAWN: IM	JOB NBR:
SCALE: 1:1500@A3	24312
DATE: 24.02.2025	
DWG NO:	REV:
S04-A02-SHD-003-6	-

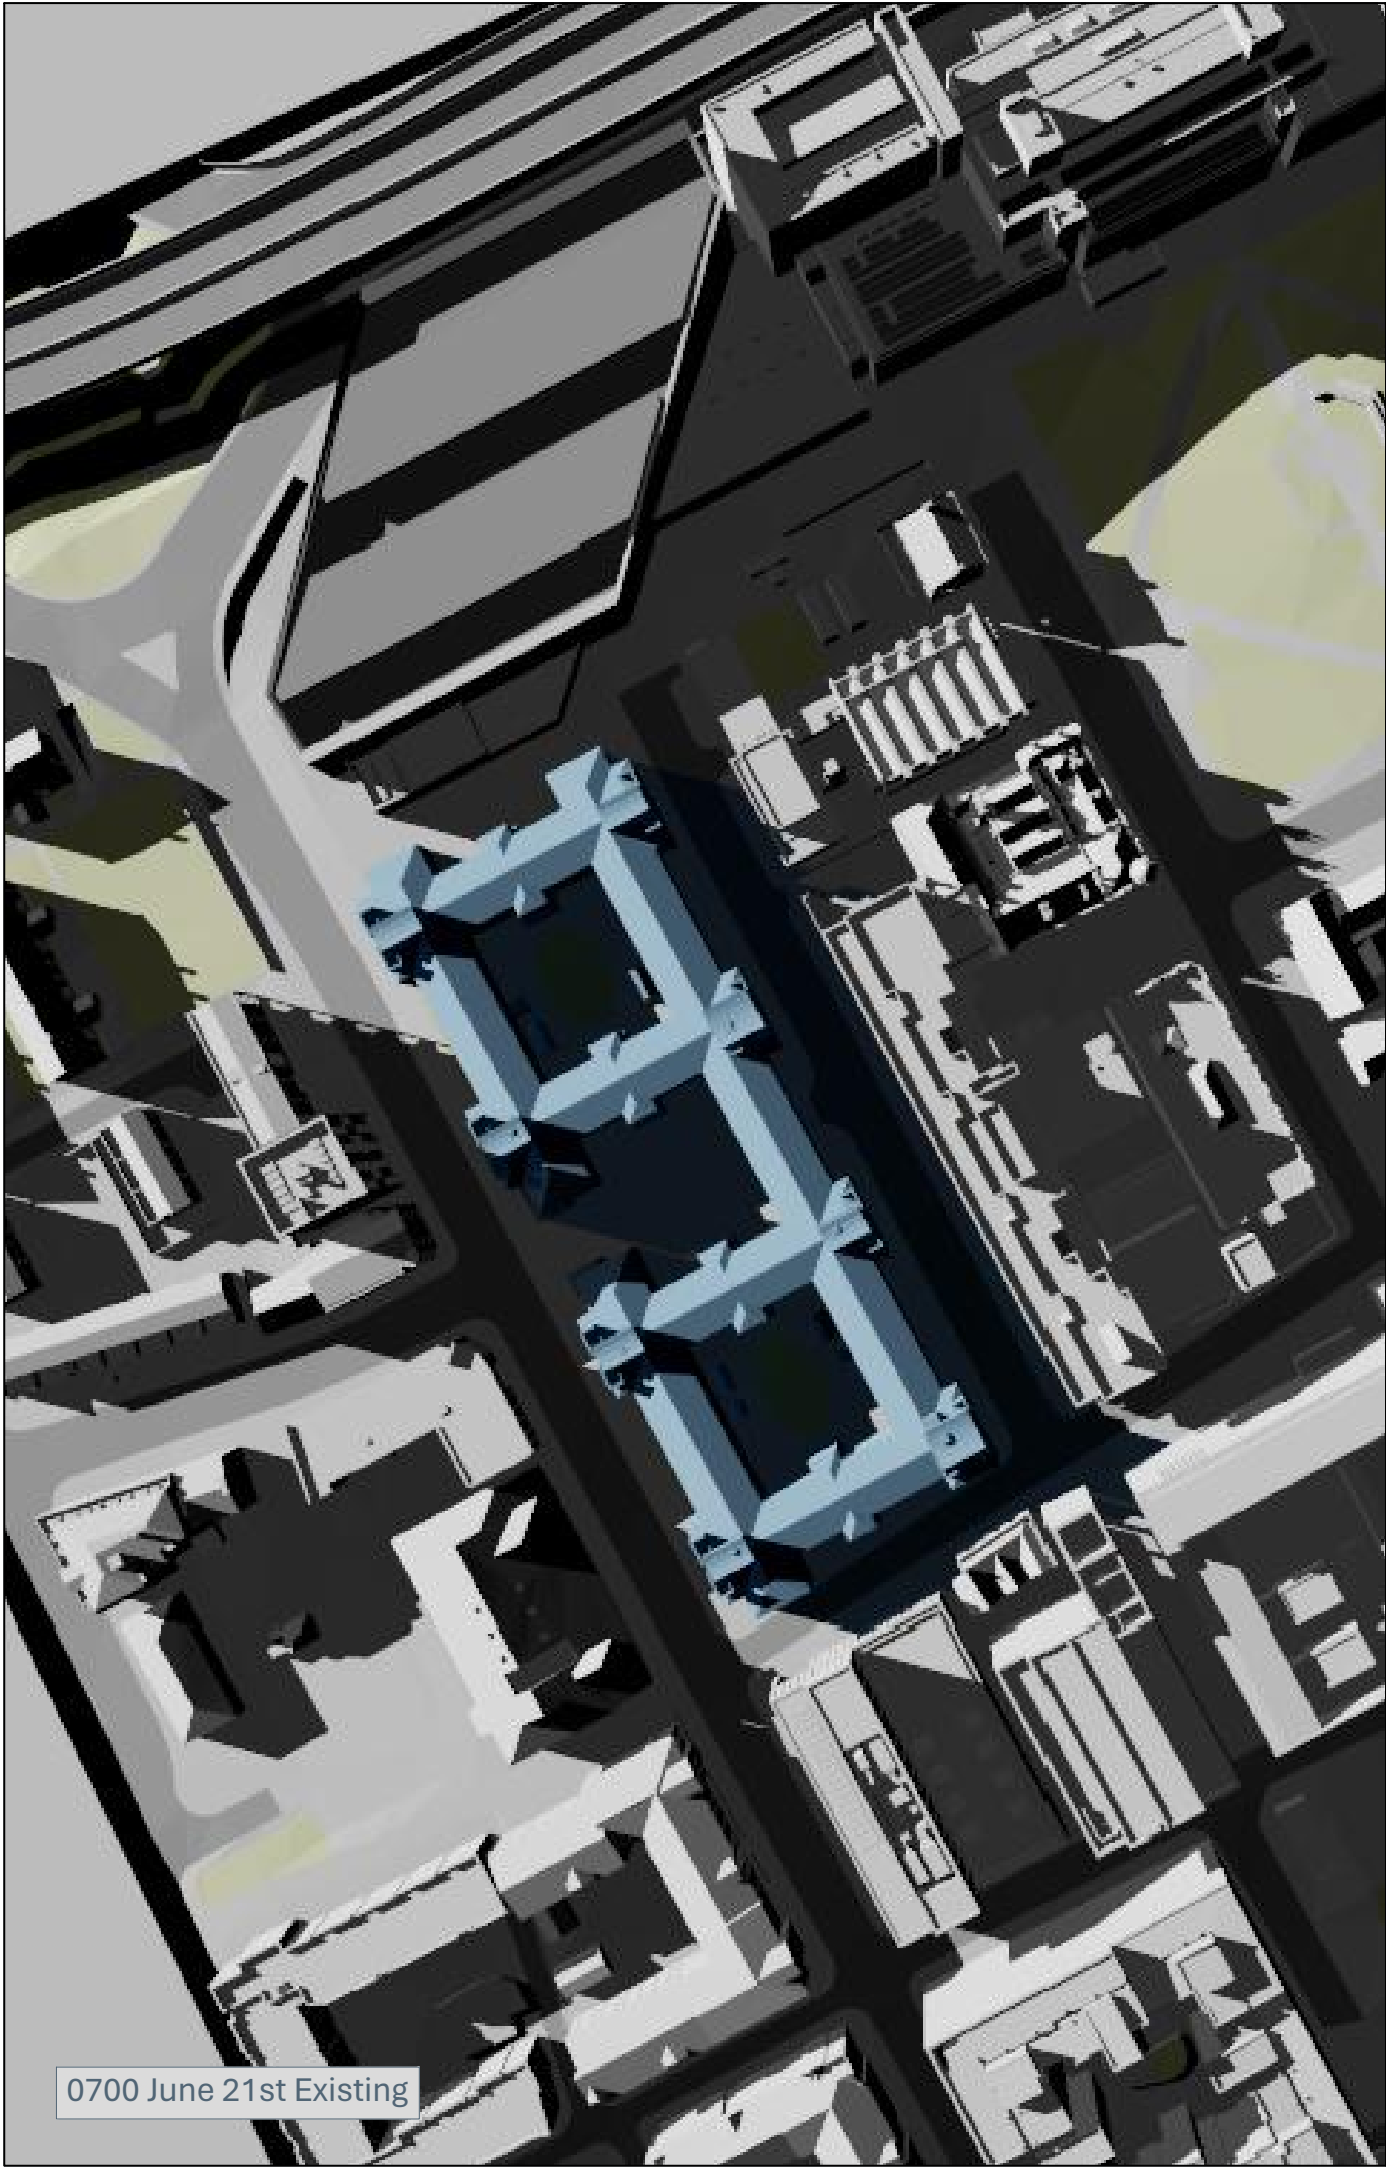

0700 June 21st Existing



0800 June 21st Existing

NO DIMENSIONS TO BE SCALED FROM THIS DRAWING

KEY:

Existing

Proposed

Cutback Envelope

Consented

Cumulative

SOURCE DATA:

Existing and surrounding buildings:
AccuCities
3D context model
DPR
3D measured survey

NOTES:

Rev	Description	Drawn	Date

dpr

London 020 7936 3668
Liverpool 0151 242 0980
www.dpr.uk.com

Bristol 0117 450 9703
Dublin 00 353 1 575 8844
info@dpr.uk.com

TITLE:

CAMBRIDGE HALL
MANCHESTER, M15 6TT

DRAWING:

TRANSIENT SHADOWS STUDY

DRAWN: IM
SCALE: 1:1500@A3
DATE: 24.02.2025

DWG NO:
S04-A02-SHD-004-1

JOB NBR:
24312

REV:
-



0900 June 21st Existing



1000 June 21st Existing

NO DIMENSIONS TO BE SCALED FROM THIS DRAWING

KEY:

Existing

Proposed

Cutback Envelope

Consented

Cumulative

SOURCE DATA:

Existing and surrounding buildings:
AccuCities
3D context model
DPR
3D measured survey

NOTES:

Rev	Description	Drawn	Date

dpr

London 020 7936 3668
Liverpool 0151 242 0980
www.dpr.uk.com

Bristol 0117 450 9703
Dublin 00 353 1 575 8844
info@dpr.uk.com

TITLE:

CAMBRIDGE HALL
MANCHESTER, M15 6TT

DRAWING:

TRANSIENT SHADOWS STUDY

DRAWN: IM	JOB NBR:
SCALE: 1:1500@A3	24312
DATE: 24.02.2025	
DWG NO:	REV:
S04-A02-SHD-004-2	-



1100 June 21st Existing



1200 June 21st Existing

NO DIMENSIONS TO BE SCALED FROM THIS DRAWING

KEY:

Existing

Proposed

Cutback Envelope

Consented

Cumulative

SOURCE DATA:

Existing and surrounding buildings:
AccuCities
3D context model
DPR
3D measured survey

NOTES:

Rev	Description	Drawn	Date

dpr

London 020 7936 3668
Liverpool 0151 242 0980
www.dpr.uk.com

Bristol 0117 450 9703
Dublin 00 353 1 575 8844
info@dpr.uk.com

TITLE:

CAMBRIDGE HALL
MANCHESTER, M15 6TT

DRAWING:


TRANSIENT SHADOWS STUDY

DRAWN: IM
SCALE: 1:1500@A3
DATE: 24.02.2025

DWG NO:
S04-A02-SHD-004-3

JOB NBR:
24312

REV:
-

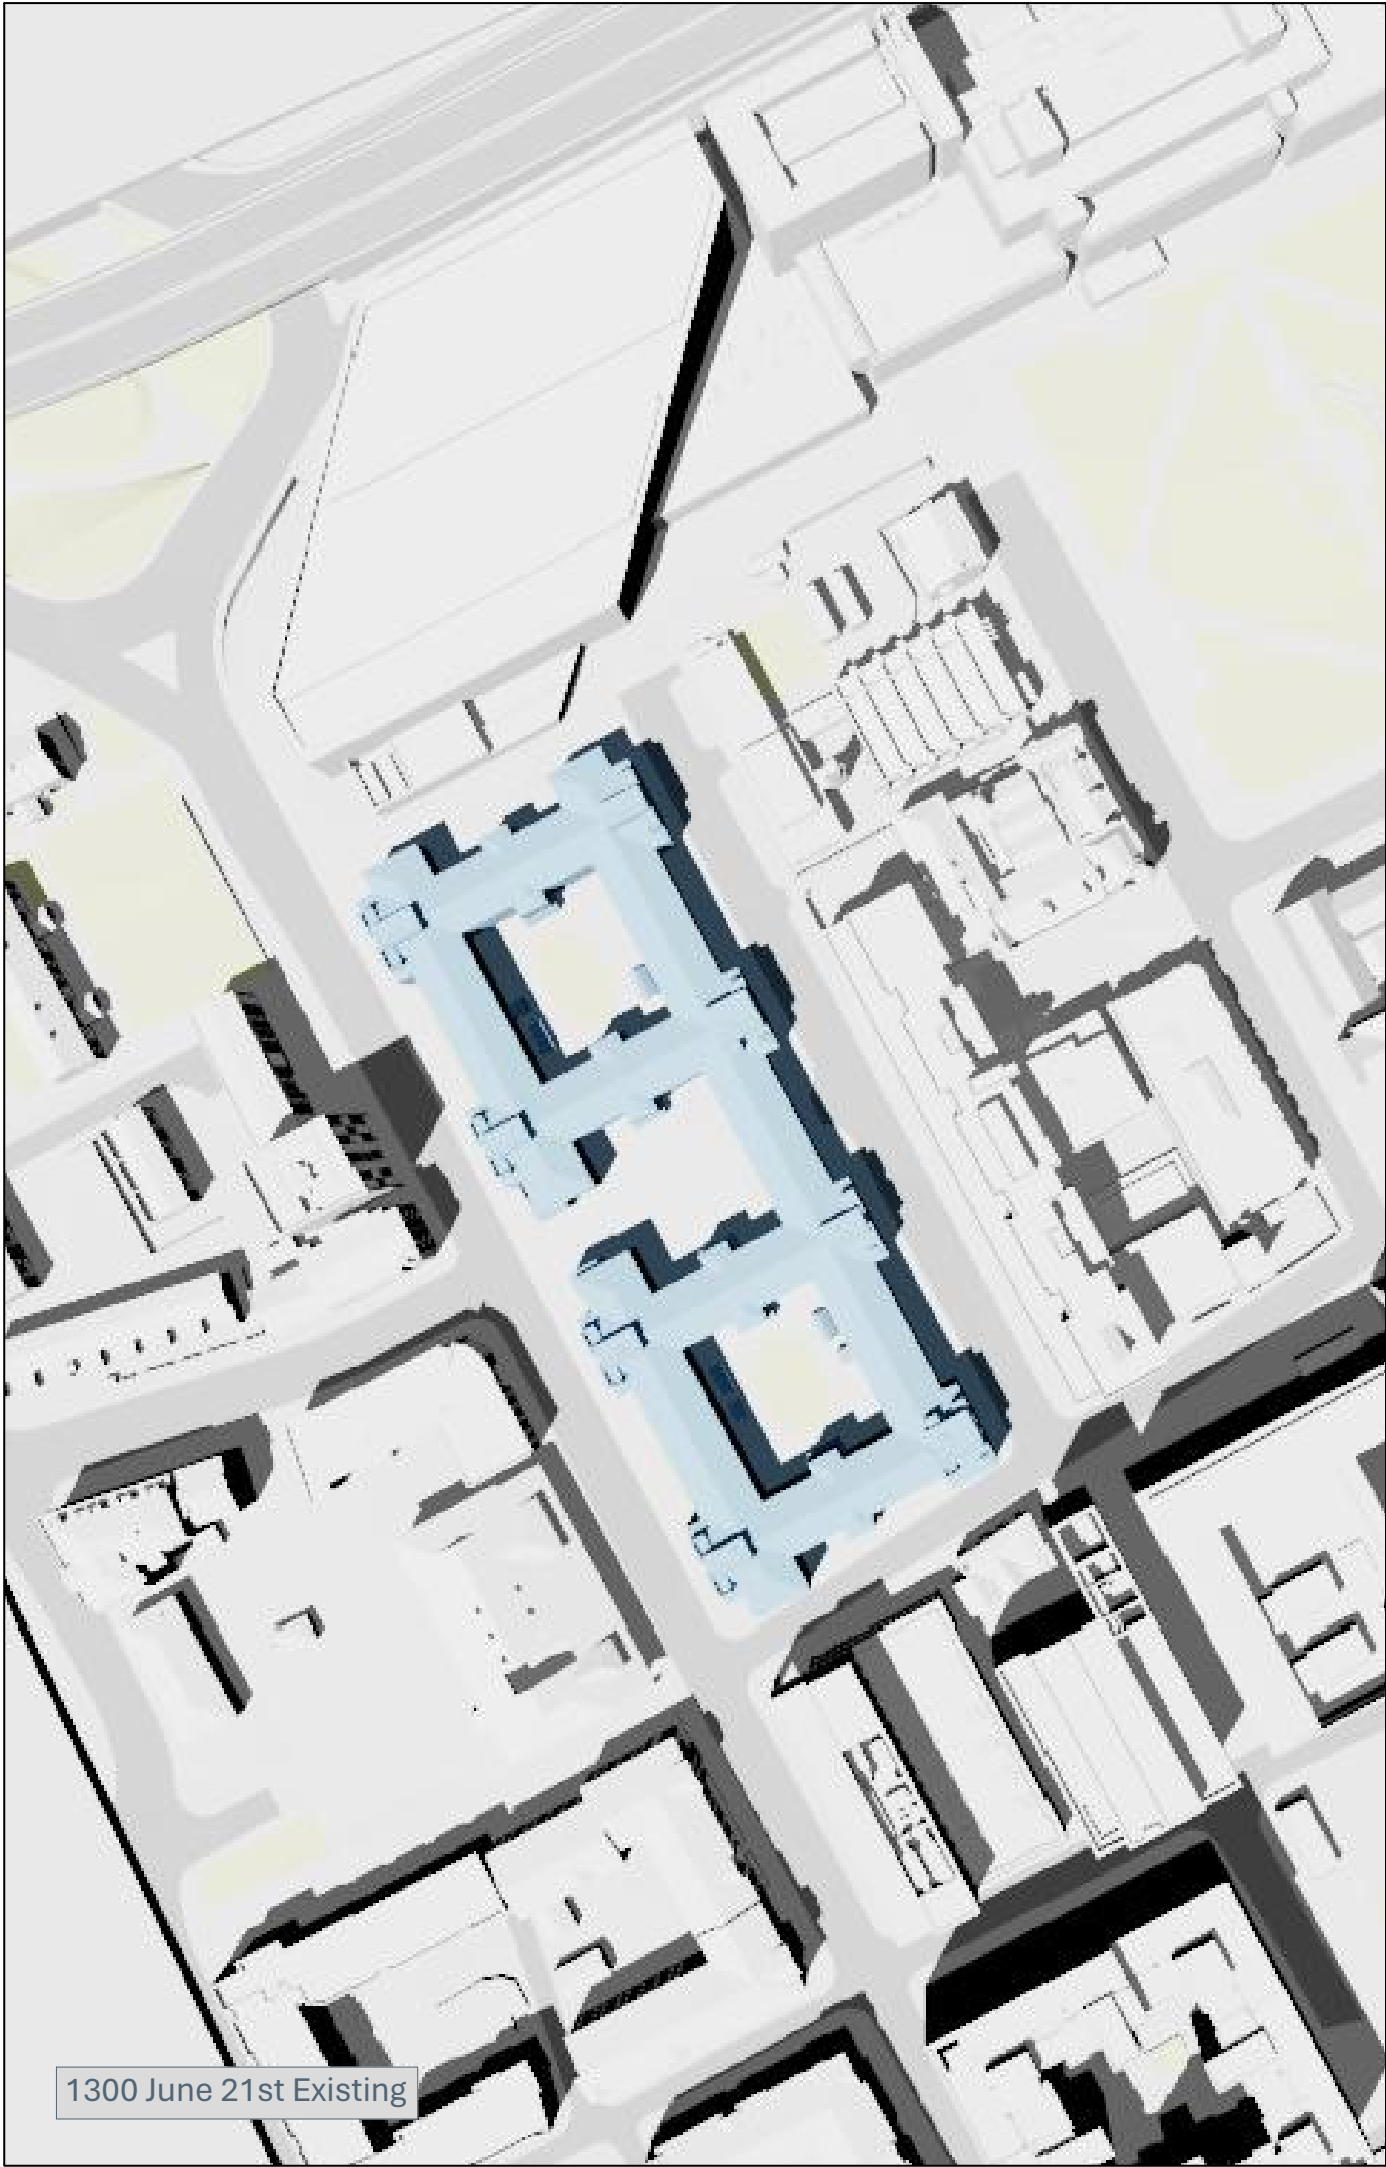

1300 June 21st Existing



1400 June 21st Existing

NO DIMENSIONS TO BE SCALED FROM THIS DRAWING

KEY:

Existing

Proposed

Cutback Envelope

Consented

Cumulative

SOURCE DATA:

Existing and surrounding buildings:
AccuCities
3D context model
DPR
3D measured survey

NOTES:

Rev	Description	Drawn	Date

dpr

London 020 7936 3668
Liverpool 0151 242 0980
www.dpr.uk.com

Bristol 0117 450 9703
Dublin 00 353 1 575 8844
info@dpr.uk.com

TITLE:

CAMBRIDGE HALL
MANCHESTER, M15 6TT

DRAWING:

TRANSIENT SHADOWS STUDY

DRAWN: IM
SCALE: 1:1500@A3
DATE: 24.02.2025

DWG NO:
S04-A02-SHD-004-4

JOB NBR:
24312

REV:
-



1500 June 21st Existing



1600 June 21st Existing

NO DIMENSIONS TO BE SCALED FROM THIS DRAWING

KEY:

Existing

Consented

Proposed

Cumulative

Cutback Envelope

SOURCE DATA:

Existing and surrounding buildings:
AccuCities
3D context model
DPR
3D measured survey

NOTES:

Rev	Description	Drawn	Date

dpr

London 020 7936 3668
Liverpool 0151 242 0980
www.dpr.uk.com

Bristol 0117 450 9703
Dublin 00 353 1 575 8844
info@dpr.uk.com

TITLE:

CAMBRIDGE HALL
MANCHESTER, M15 6TT

DRAWING:


TRANSIENT SHADOWS STUDY

DRAWN: IM
SCALE: 1:1500@A3
DATE: 24.02.2025

DWG NO:
S04-A02-SHD-004-5

JOB NBR:
24312

REV:
-

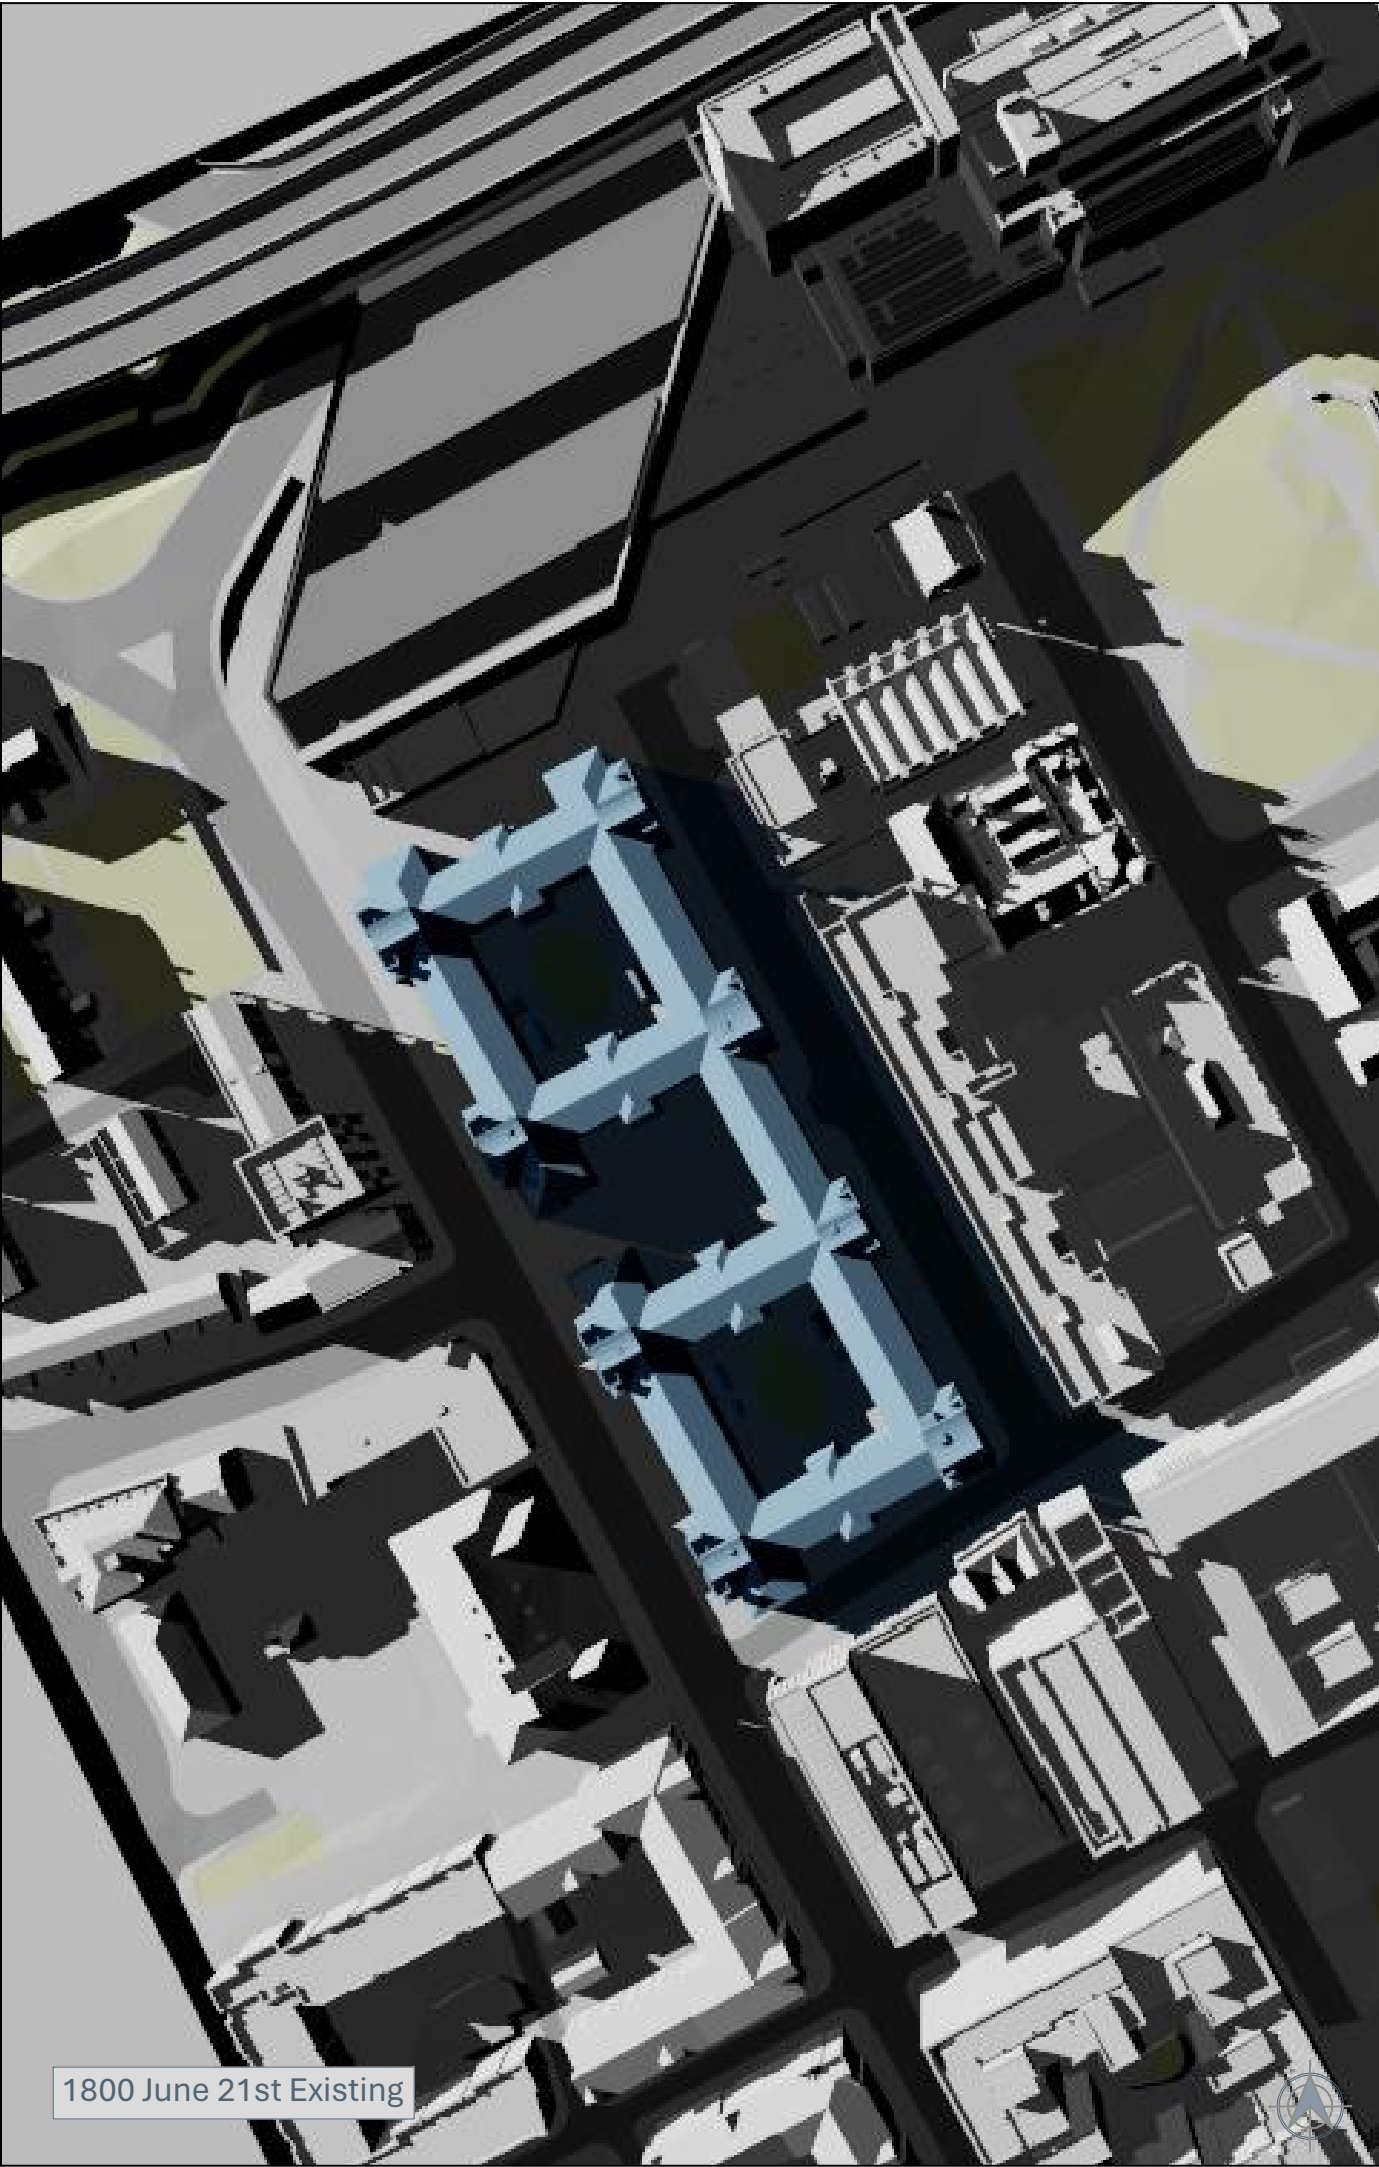

NO DIMENSIONS TO BE SCALED FROM THIS DRAWING

KEY:

Existing	Consented
Proposed	Cumulative
Cutback Envelope	

SOURCE DATA:
Existing and surrounding buildings:
AccuCities
3D context model
DPR
3D measured survey

NOTES:

Rev	Description	Drawn	Date

dpr

London 020 7936 3668
Liverpool 0151 242 0980
www.dpr.uk.com

Bristol 0117 450 9703
Dublin 00 353 1 575 8844
info@dpr.uk.com


TITLE:
CAMBRIDGE HALL
MANCHESTER, M15 6TT

DRAWING:
TRANSIENT SHADOWS STUDY

DRAWN: IM	JOB NBR:
SCALE: 1:1500@A3	24312
DATE: 24.02.2025	
DWG NO:	REV:
S04-A02-SHD-004-6	-



0900 December 21st Existing

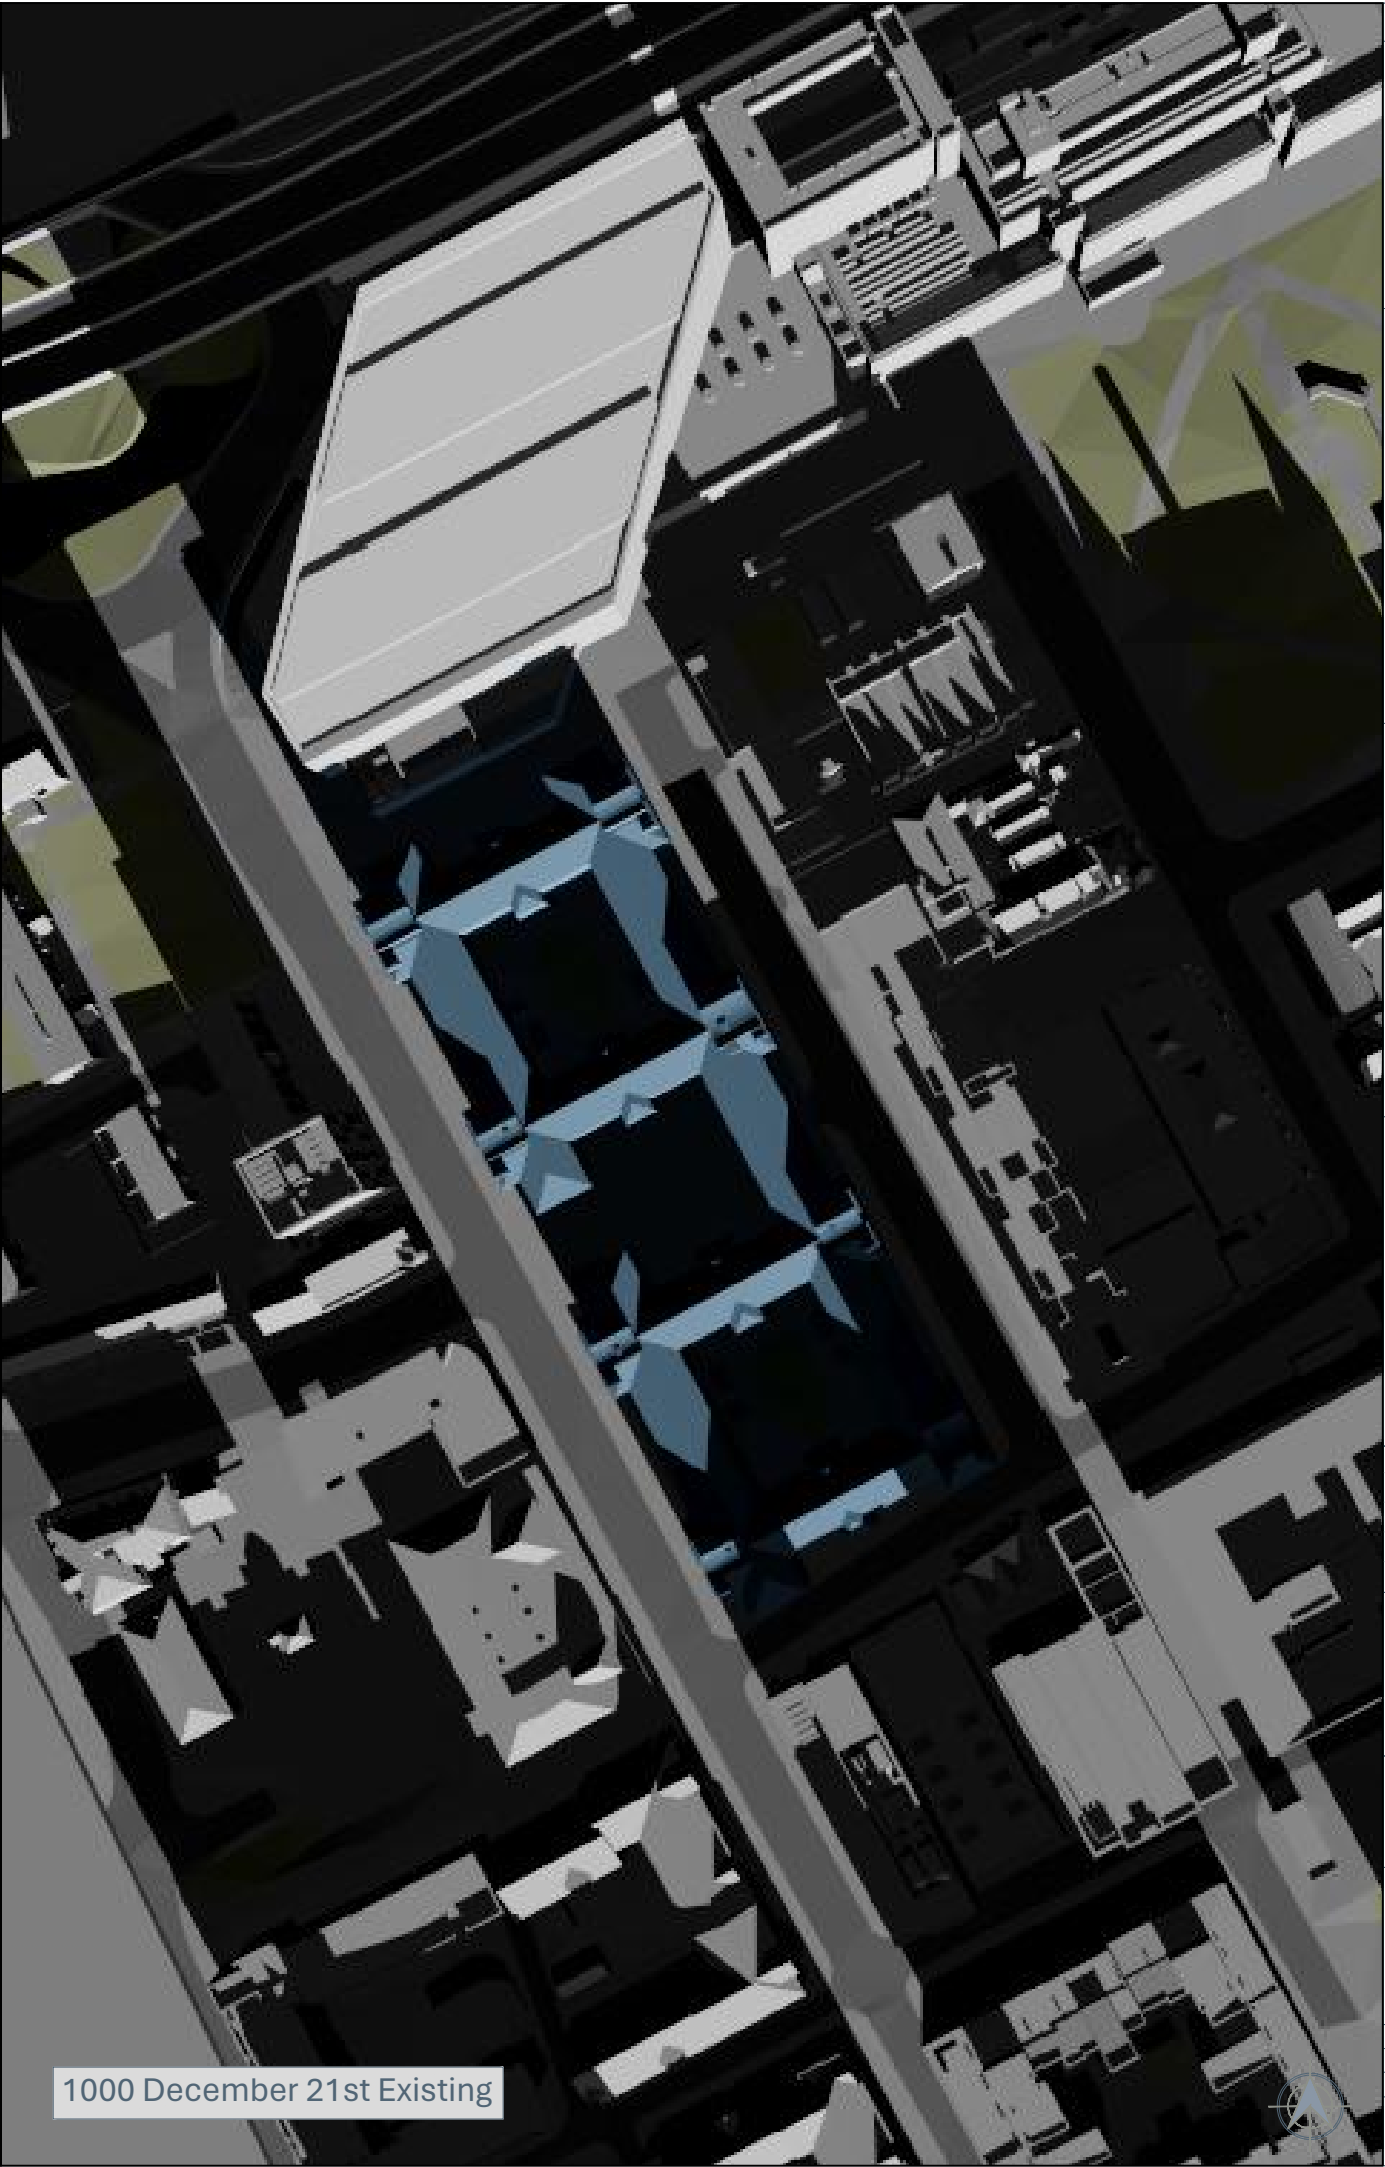

1000 December 21st Existing

NO DIMENSIONS TO BE SCALED FROM THIS DRAWING

KEY:

Existing

Consented

Proposed

Cumulative

Cutback Envelope

SOURCE DATA:

Existing and surrounding buildings:
AccuCities
3D context model
DPR
3D measured survey

NOTES:

Rev	Description	Drawn	Date

dpr

London 020 7936 3668
Liverpool 0151 242 0980
www.dpr.uk.com

Bristol 0117 450 9703
Dublin 00 353 1 575 8844
info@dpr.uk.com

TITLE:

CAMBRIDGE HALL
MANCHESTER, M15 6TT

DRAWING:

TRANSIENT SHADOWS STUDY

DRAWN: IM
SCALE: 1:1500@A3
DATE: 24.02.2025

JOB NBR:


24312

DWG NO:

S04-A02-SHD-005-1

REV:

-

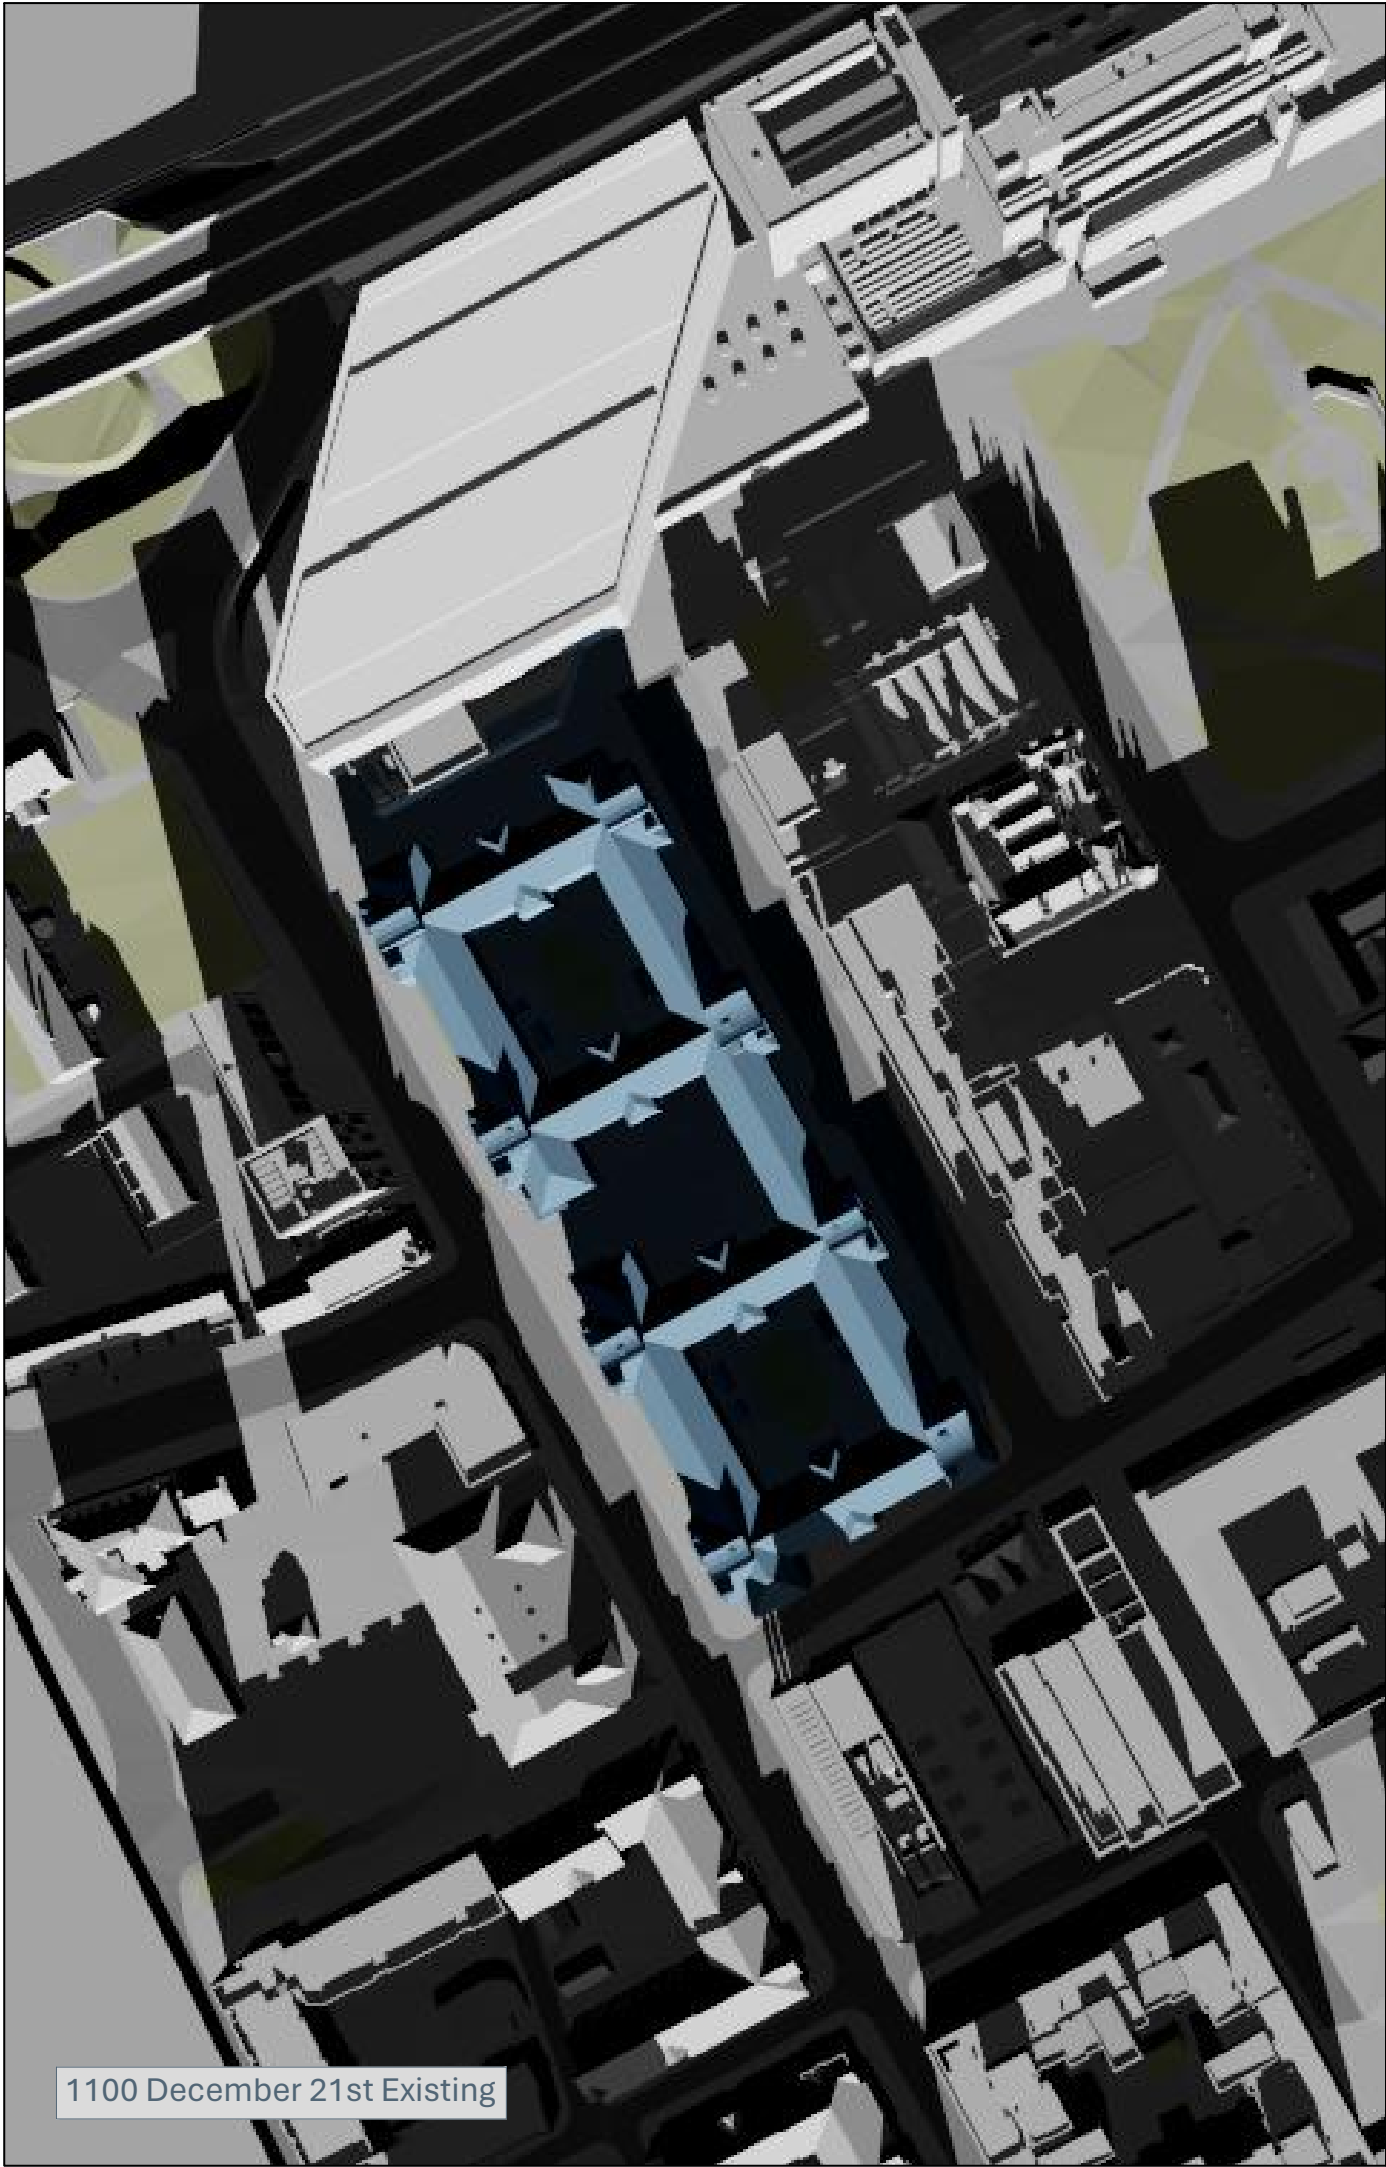

1100 December 21st Existing



1200 December 21st Existing

NO DIMENSIONS TO BE SCALED FROM THIS DRAWING

KEY:

Existing	Consented
Proposed	Cumulative
Cutback Envelope	

SOURCE DATA:
Existing and surrounding buildings:
AccuCities
3D context model
DPR
3D measured survey

NOTES:

Rev	Description	Drawn	Date

dpr



London 020 7936 3668
Liverpool 0151 242 0980
www.dpr.uk.com

Bristol 0117 450 9703
Dublin 00 353 1 575 8844
info@dpr.uk.com

TITLE:
CAMBRIDGE HALL
MANCHESTER, M15 6TT

DRAWING:
TRANSIENT SHADOWS STUDY

DRAWN: IM	JOB NBR:
SCALE: 1:1500@A3	24312
DATE: 24.02.2025	
DWG NO:	REV:
S04-A02-SHD-005-2	-

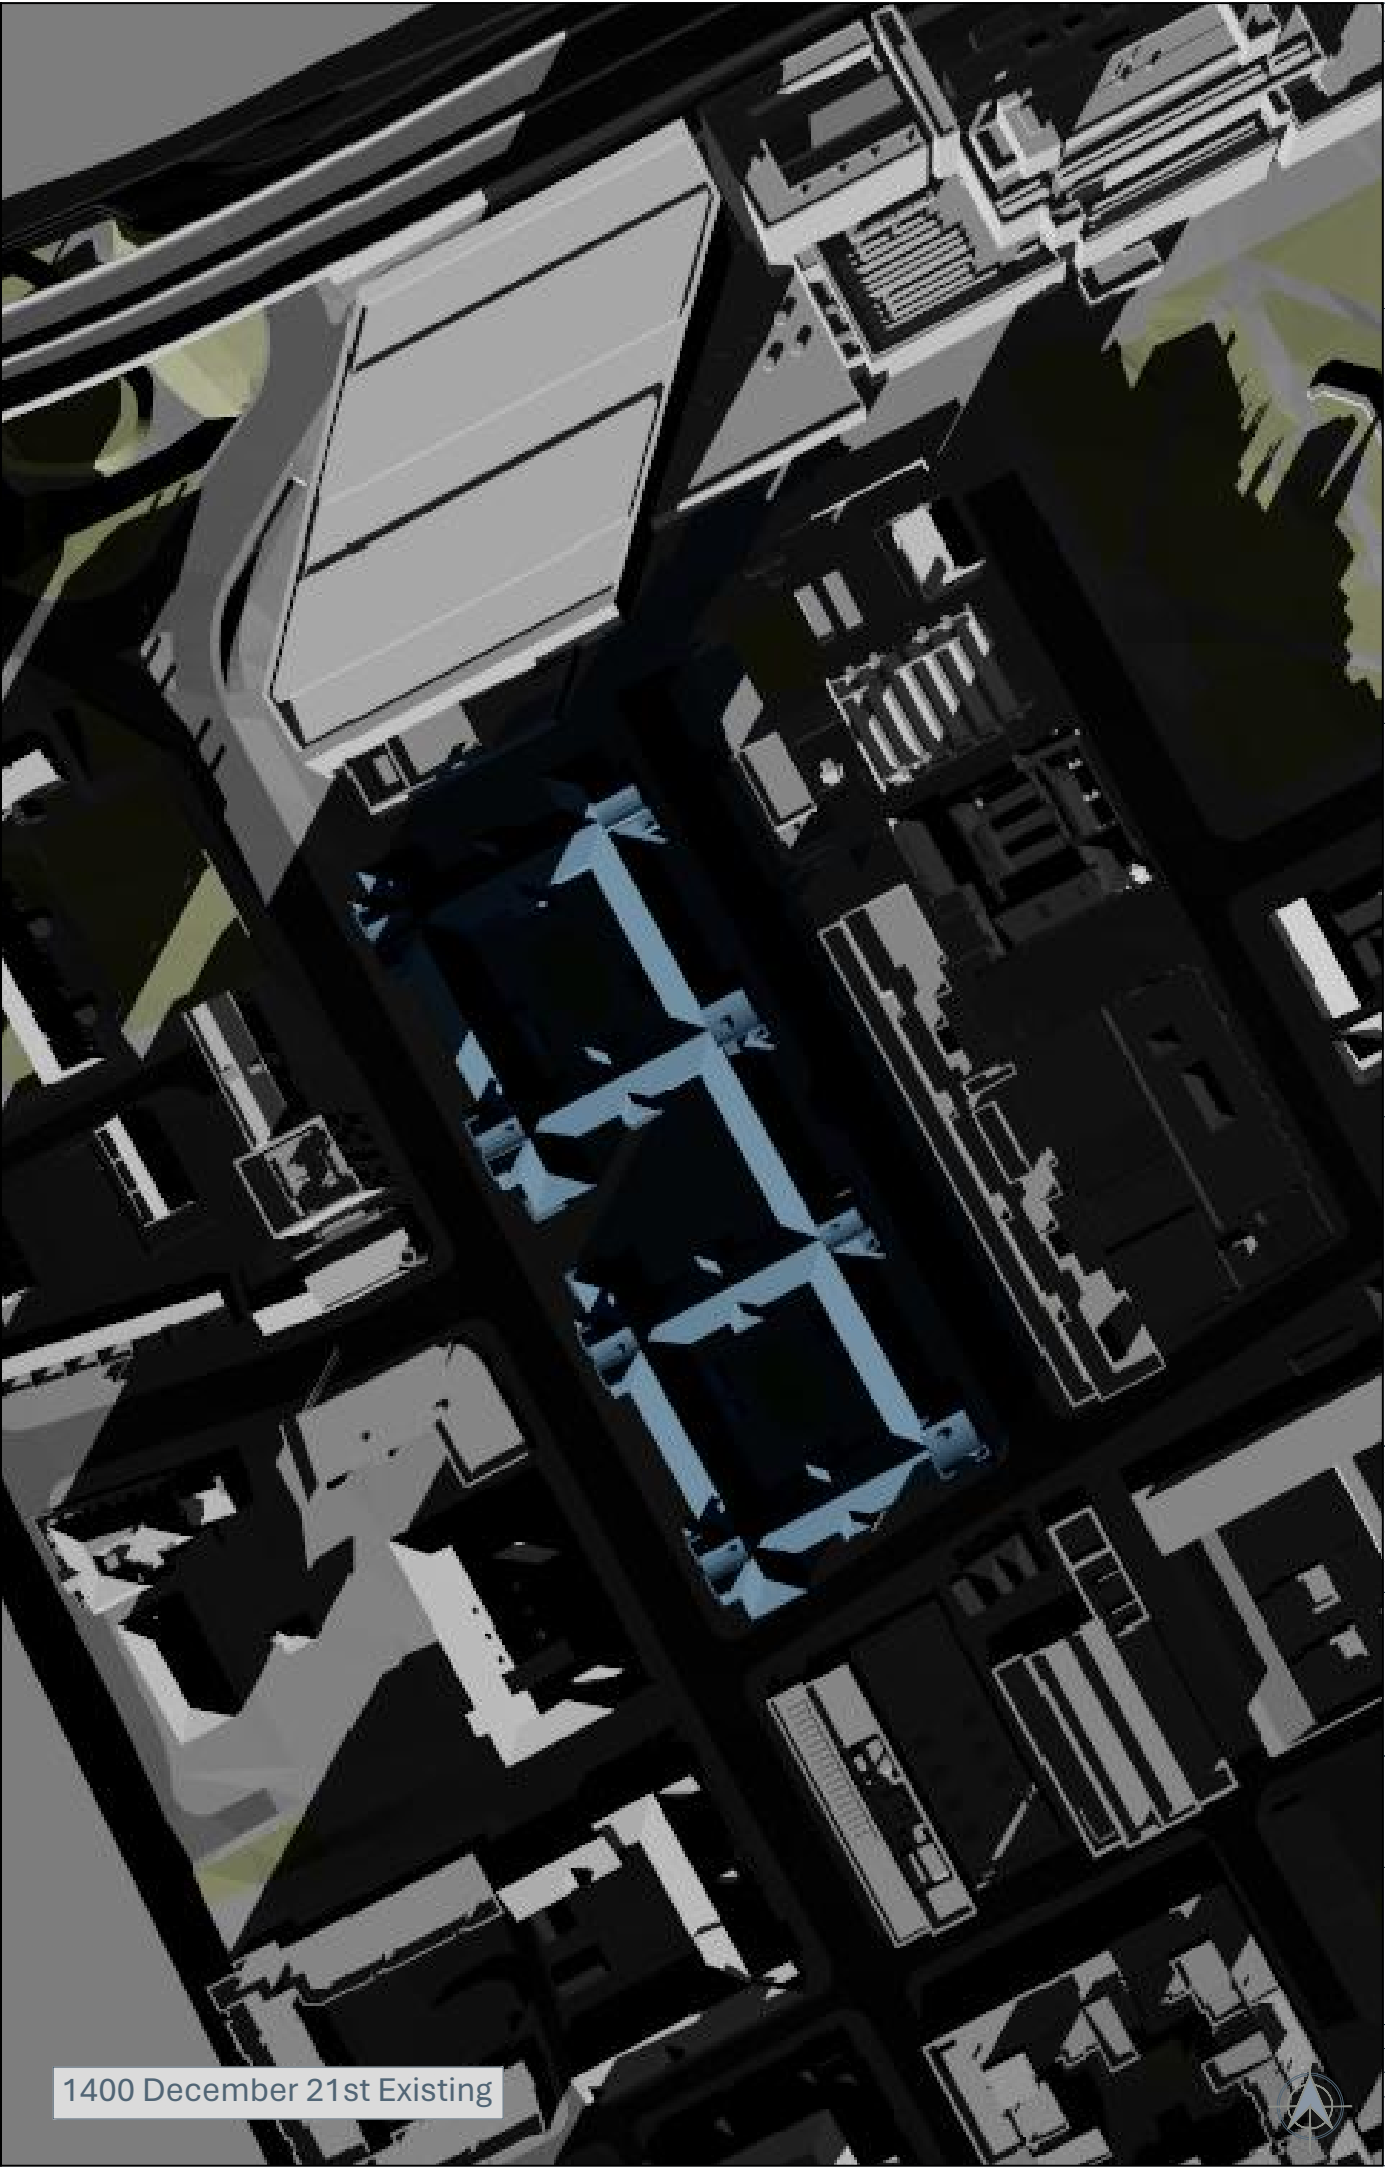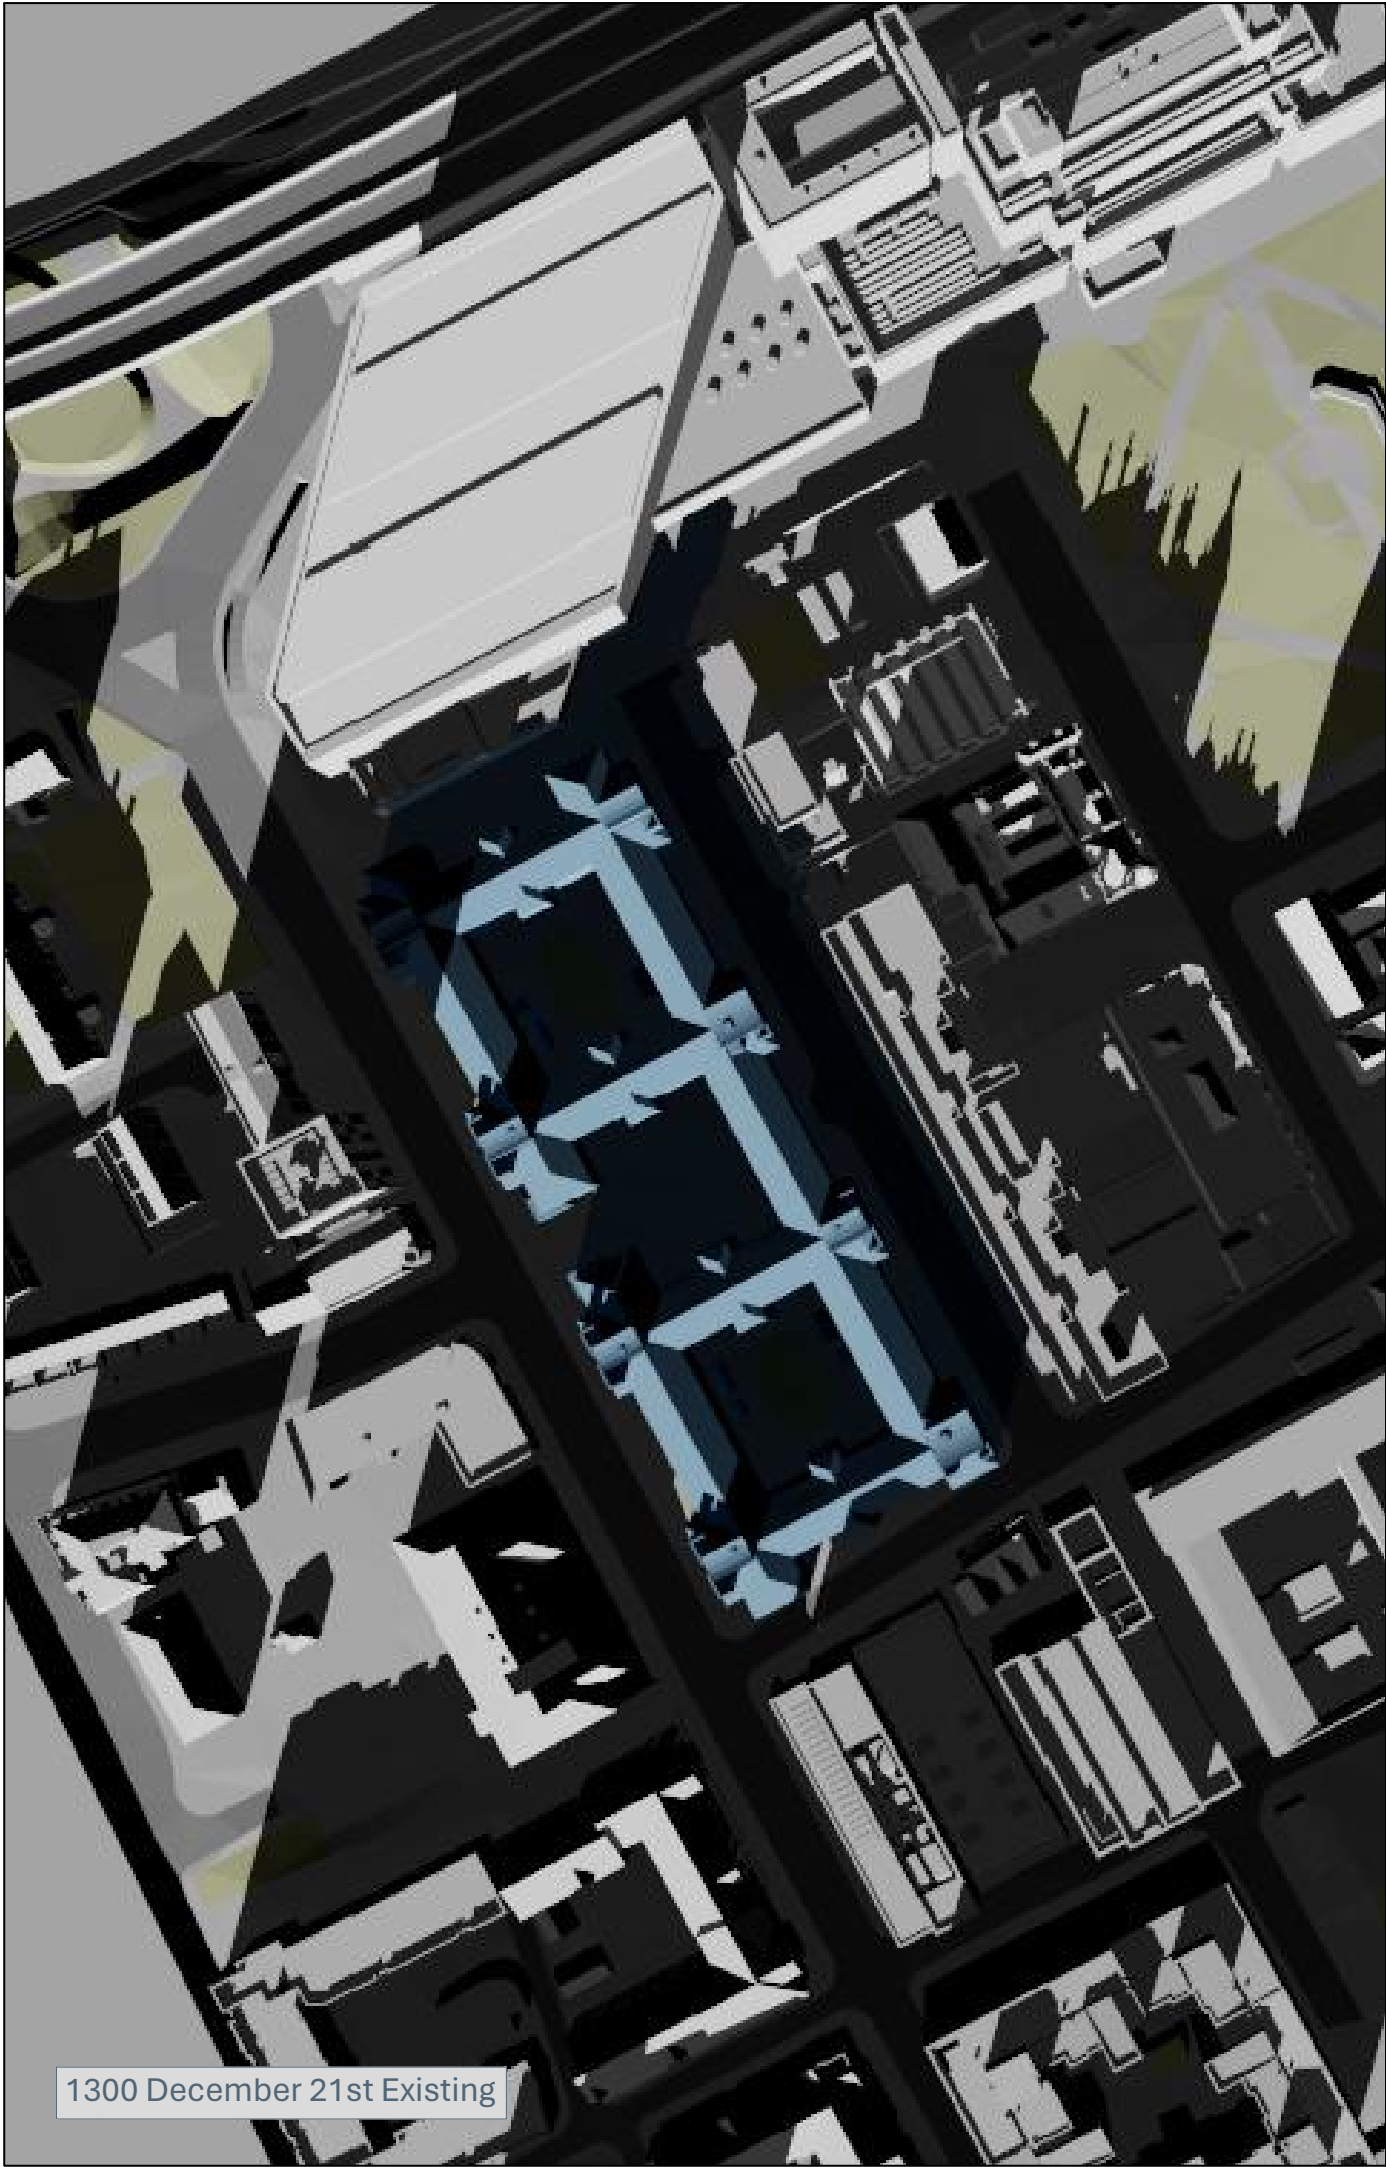

NO DIMENSIONS TO BE SCALED FROM THIS DRAWING

KEY:

Existing

Proposed

Cutback Envelope

Consented

Cumulative

SOURCE DATA:

Existing and surrounding buildings:
AccuCities
3D context model
DPR
3D measured survey

NOTES:

Rev	Description	Drawn	Date

dpr

London 020 7936 3668
Liverpool 0151 242 0980
www.dpr.uk.com

Bristol 0117 450 9703
Dublin 00 353 1 575 8844
info@dpr.uk.com

TITLE:

CAMBRIDGE HALL
MANCHESTER, M15 6TT

DRAWING:

TRANSIENT SHADOWS STUDY

DRAWN: IM

SCALE: 1:1500@A3

DATE: 24.02.2025

JOB NBR:

24312

DWG NO:


S04-A02-SHD-005-3

REV:


-

1300 December 21st Existing

1400 December 21st Existing

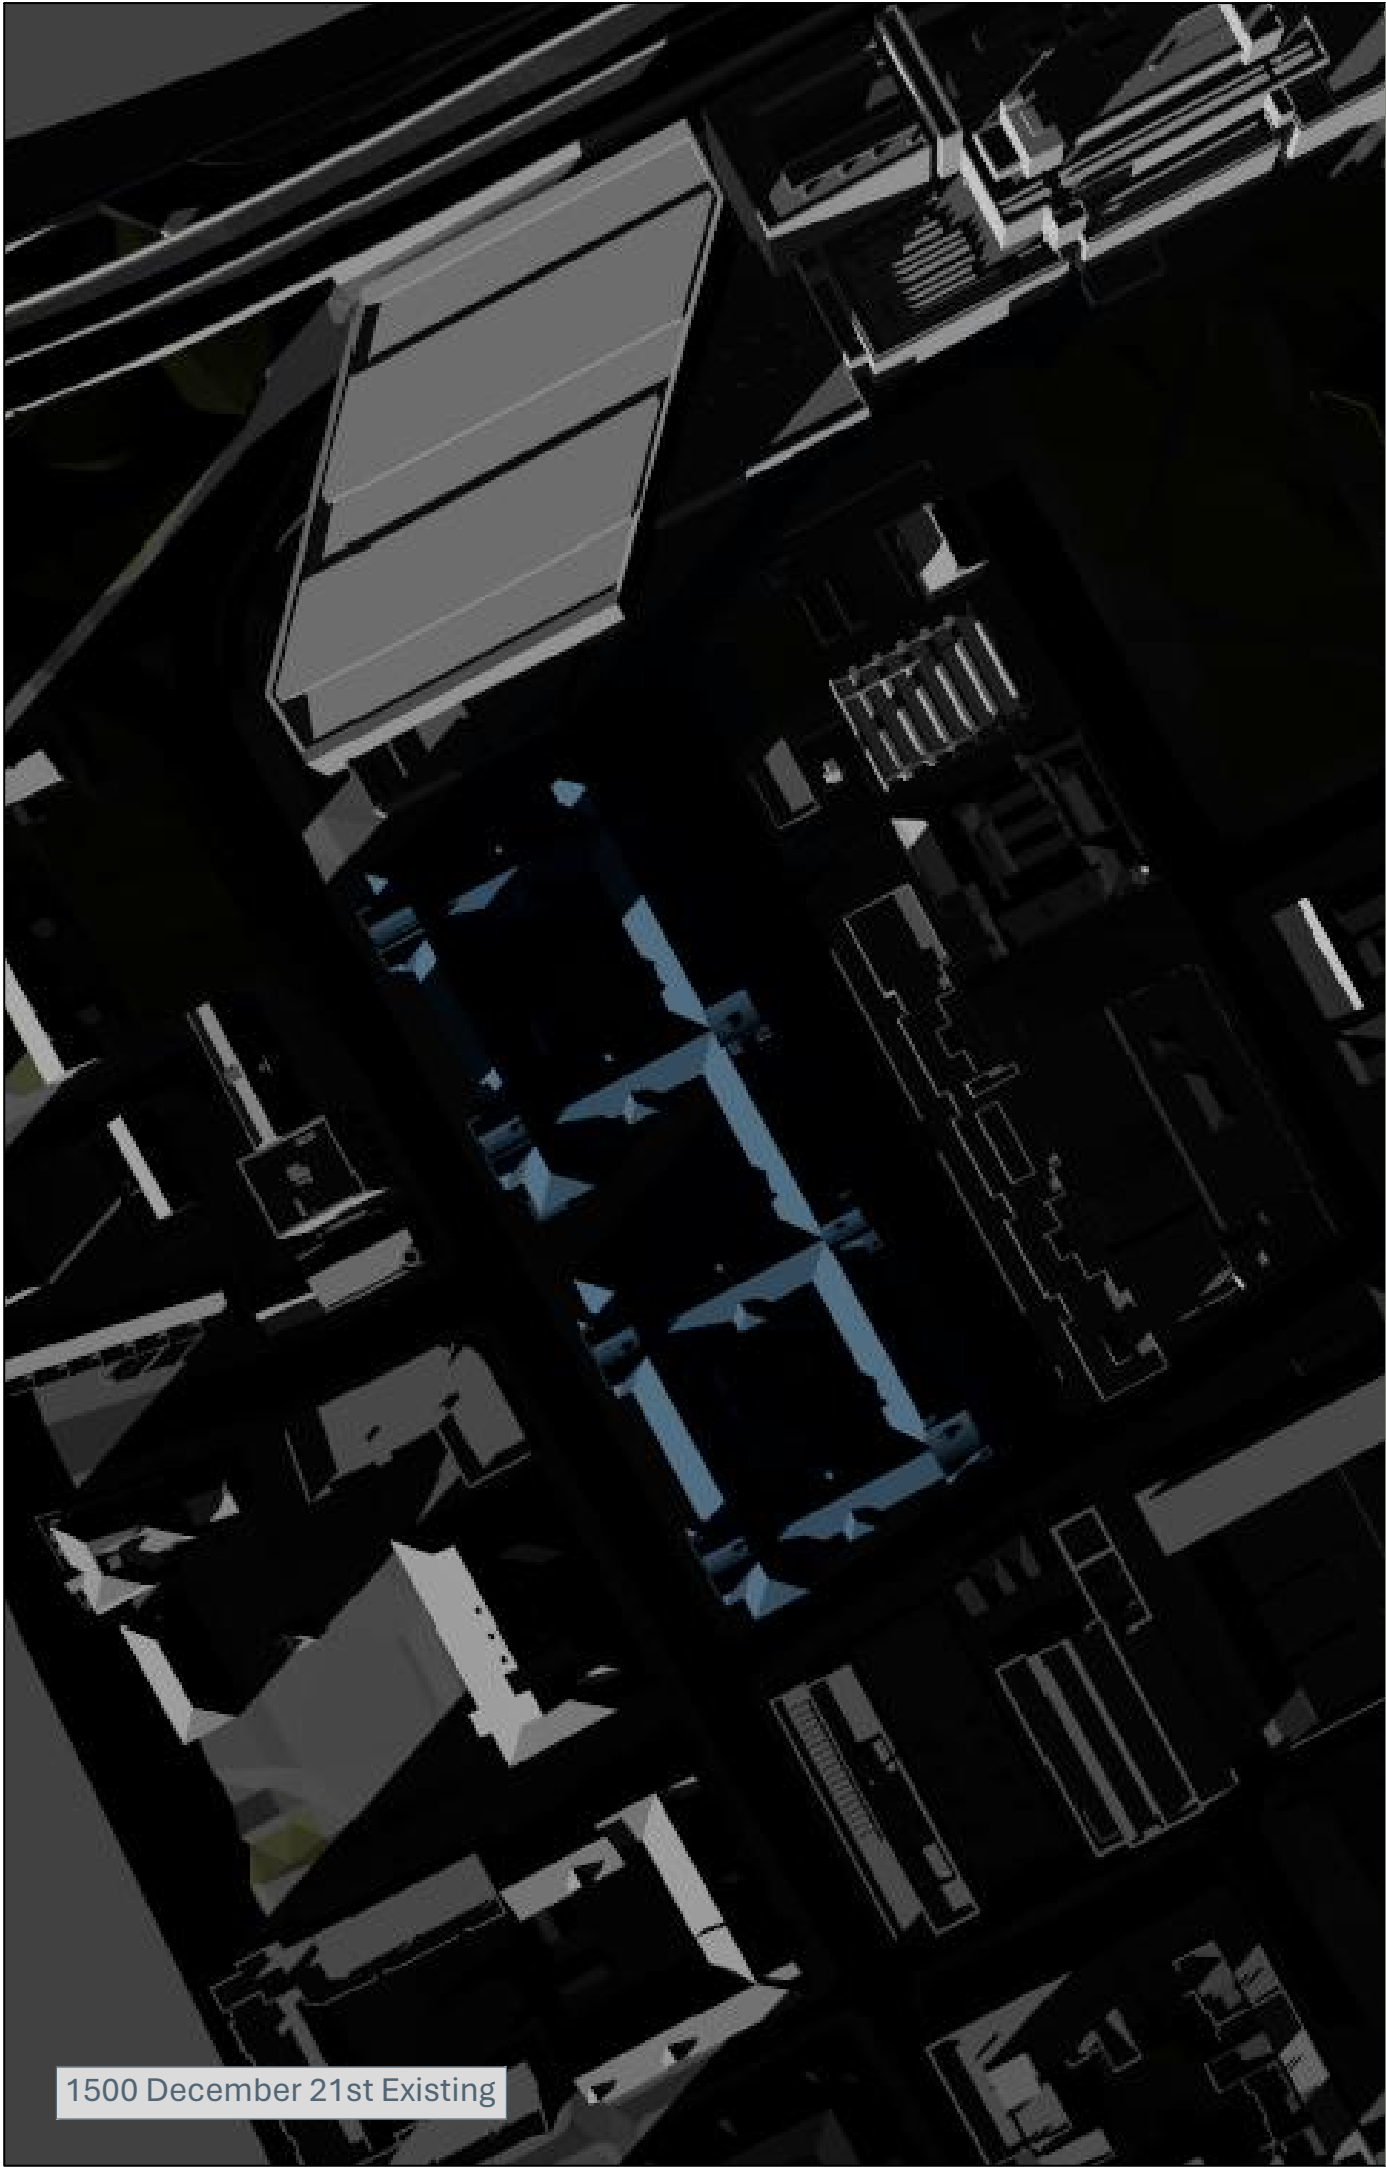

1500 December 21st Existing

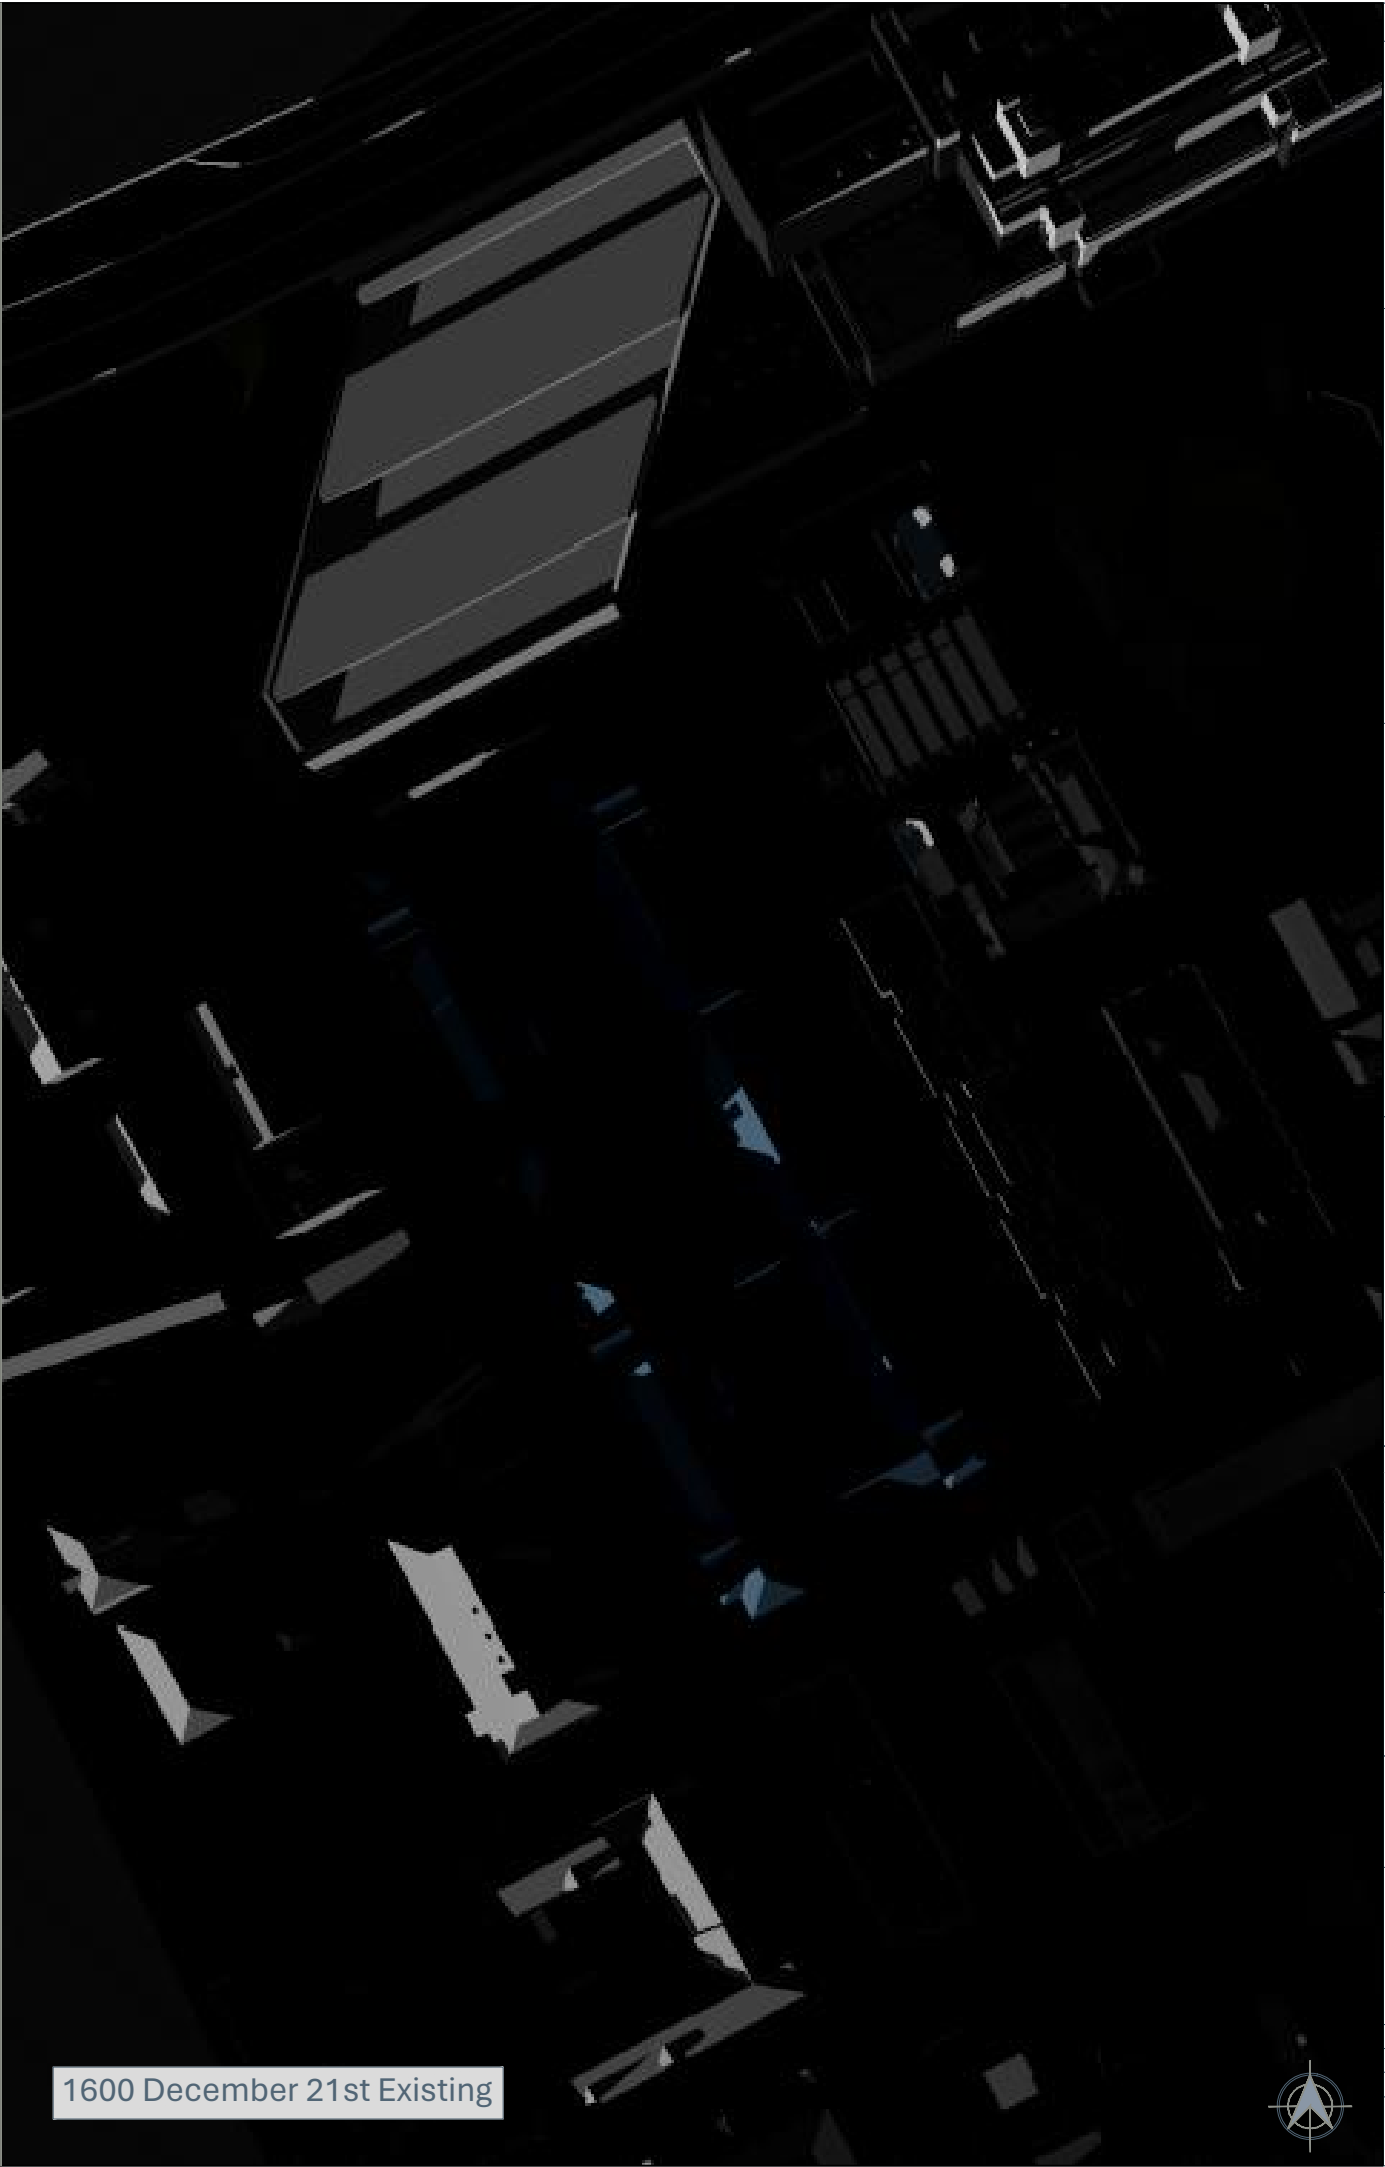

1600 December 21st Existing

NO DIMENSIONS TO BE SCALED FROM THIS DRAWING

KEY:

Existing

Consented

Proposed

Cumulative

Cutback Envelope

SOURCE DATA:

Existing and surrounding buildings:
AccuCities
3D context model
DPR
3D measured survey

NOTES:

Rev	Description	Drawn	Date

dpr

London 020 7936 3668
Liverpool 0151 242 0980
www.dpr.uk.com

Bristol 0117 450 9703
Dublin 00 353 1 575 8844
info@dpr.uk.com


TITLE:

CAMBRIDGE HALL
MANCHESTER, M15 6TT

DRAWING:

TRANSIENT SHADOWS STUDY

DRAWN: IM	JOB NBR:
SCALE: 1:1500@A3	24312
DATE: 24.02.2025	
DWG NO:	REV:
S04-A02-SHD-005-4	-

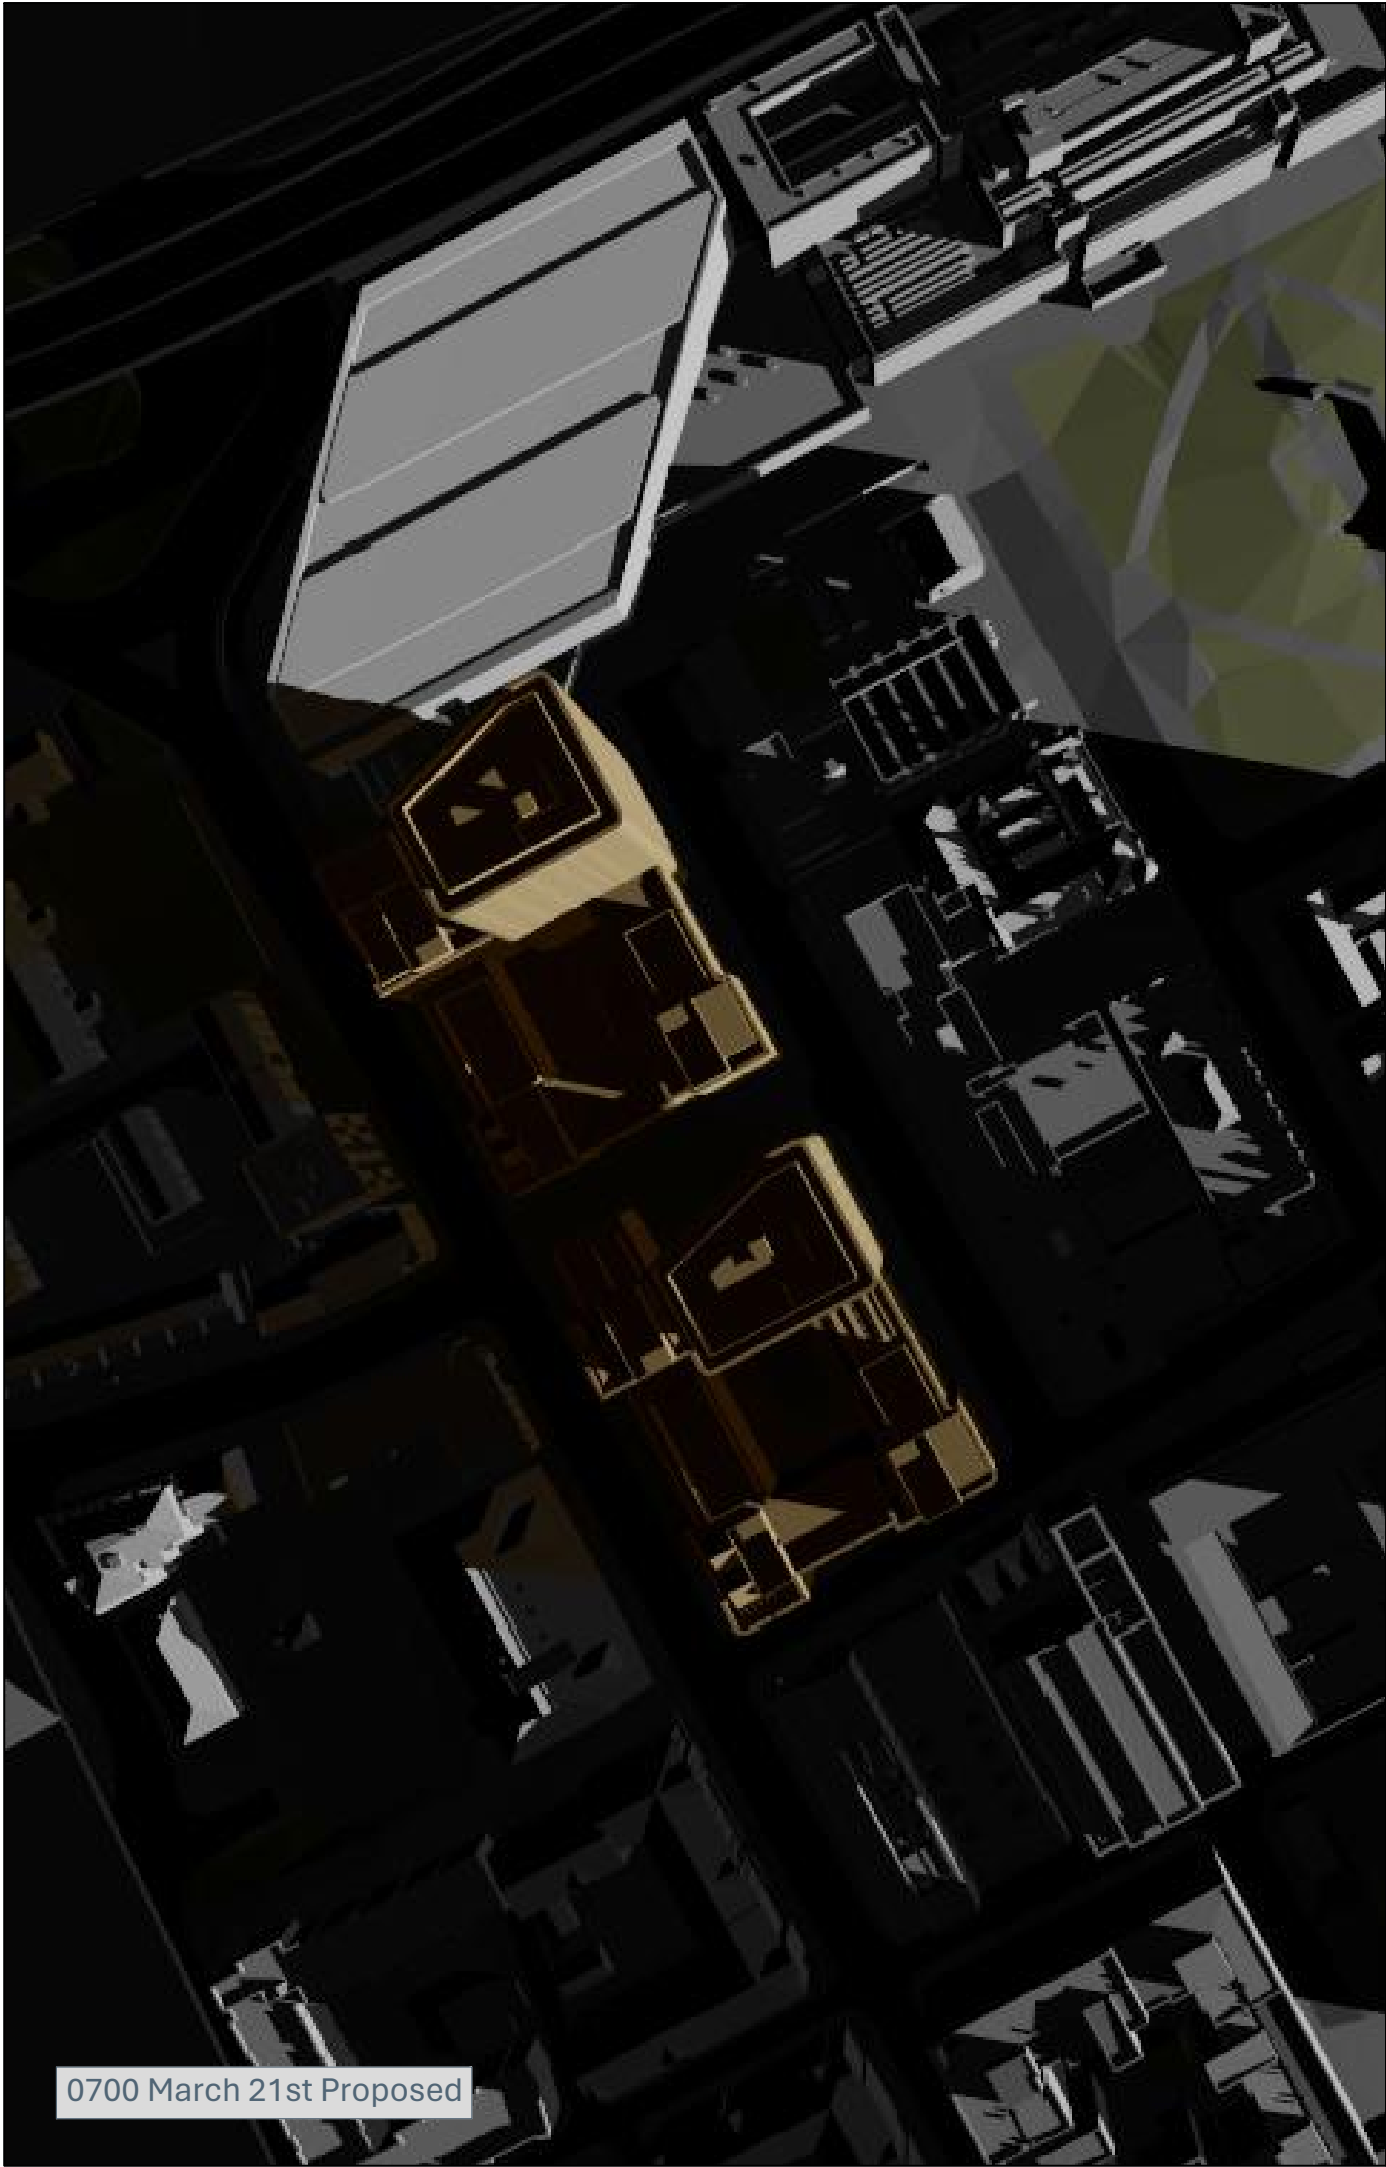

0700 March 21st Proposed



0800 March 21st Proposed

NO DIMENSIONS TO BE SCALED FROM THIS DRAWING

KEY:

Existing	Consented
Proposed	Cumulative
Cutback Envelope	

SOURCE DATA:
Existing and surrounding buildings:
AccuCities
3D context model
DPR
3D measured survey

Proposed scheme:
Cartwright Pickard Architecture
3D model received 19.02.2025
Dwg No's:
998-CPA-AZ-ZZ-M3-A-2101-P04
-Phase 01 Model.rvt
998-CPA-AZ-ZZ-M3-A-2101-P04
-Phase 02 Model.rvt

NOTES:

Rev	Description	Drawn	Date

dpr


London 020 7936 3668
Liverpool 0151 242 0980
www.dpr.uk.com

Bristol 0117 450 9703
Dublin 00 353 1 575 8844
info@dpr.uk.com

TITLE:
CAMBRIDGE HALL
MANCHESTER, M15 6TT

DRAWING:
TRANSIENT SHADOWS STUDY

DRAWN: IM	JOB NBR:
SCALE: 1:1500@A3	24312
DATE: 24.02.2025	
DWG NO:	REV:
S04-A02-SHD-006-1	-

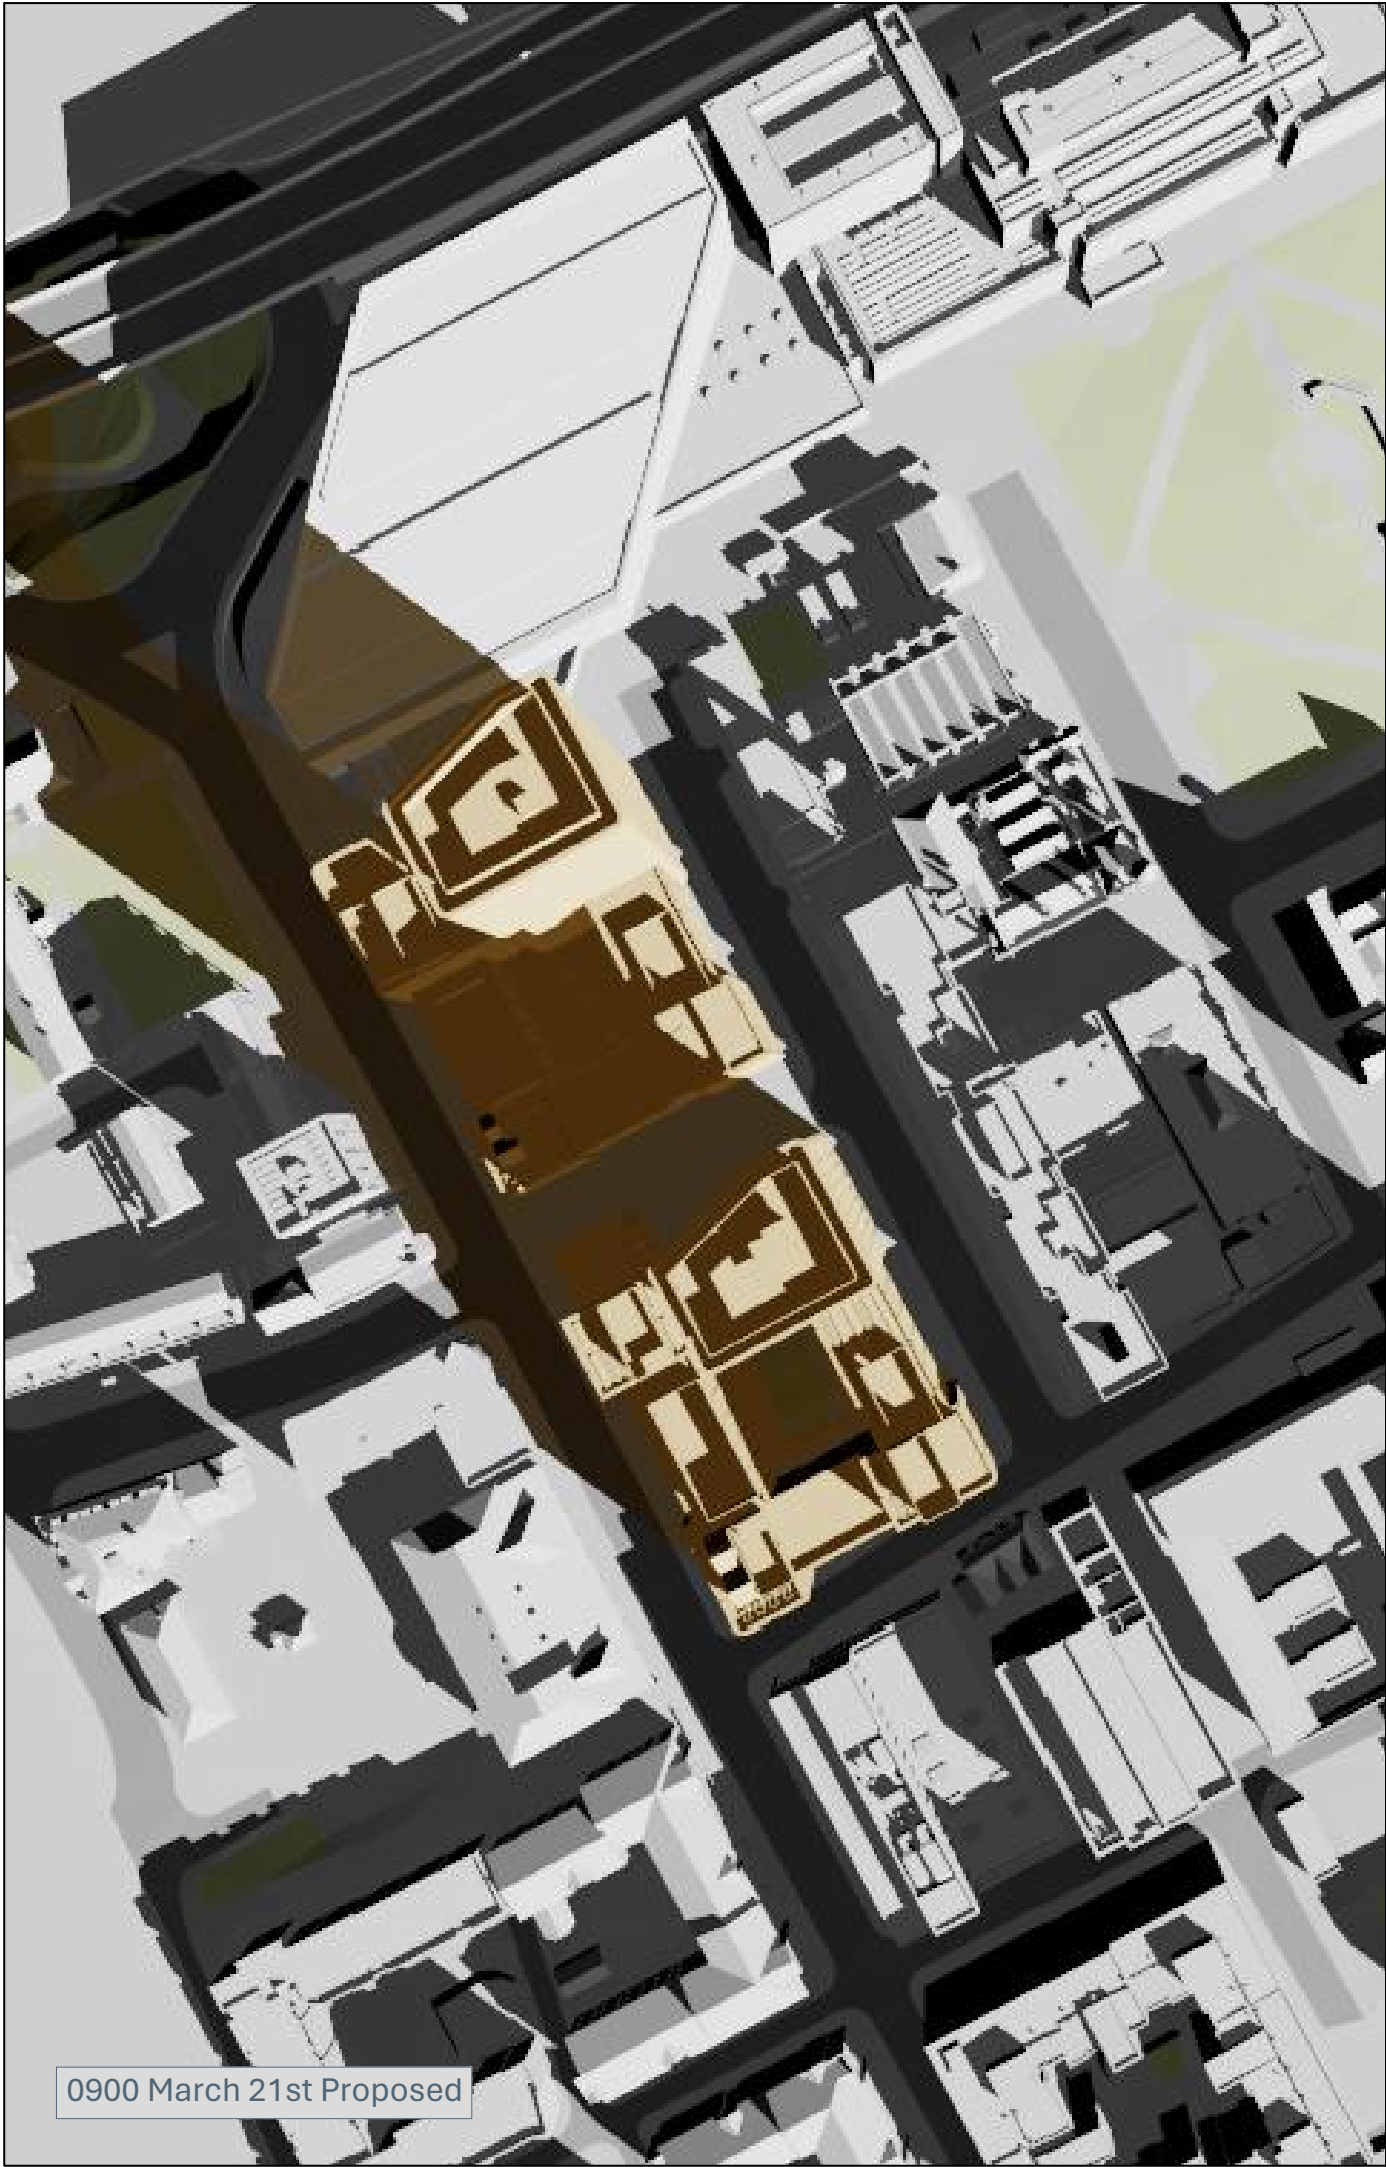

0900 March 21st Proposed



1000 March 21st Proposed

NO DIMENSIONS TO BE SCALED FROM THIS DRAWING

KEY:

Existing	Consented
Proposed	Cumulative
Cutback Envelope	

SOURCE DATA:

Existing and surrounding buildings:
AccuCities
3D context model
DPR
3D measured survey

Proposed scheme:
Cartwright Pickard Architecture
3D model received 19.02.2025
Dwg No's:
998-CPA-AZ-ZZ-M3-A-2101-P04
-Phase 01 Model.rvt
998-CPA-AZ-ZZ-M3-A-2101-P04
-Phase 02 Model.rvt

NOTES:

Rev	Description	Drawn	Date

dpr

London 020 7936 3668
Liverpool 0151 242 0980
www.dpr.uk.com

Bristol 0117 450 9703
Dublin 00 353 1 575 8844
info@dpr.uk.com

TITLE:

CAMBRIDGE HALL
MANCHESTER, M15 6TT

DRAWING:

TRANSIENT SHADOWS STUDY

DRAWN: IM	JOB NBR:
SCALE: 1:1500@A3	24312
DATE: 24.02.2025	
DWG NO:	REV:
S04-A02-SHD-006-2	-



1100 March 21st Proposed



1200 March 21st Proposed

NO DIMENSIONS TO BE SCALED FROM THIS DRAWING

KEY:

Existing	Consented
Proposed	Cumulative
Cutback Envelope	

SOURCE DATA:

Existing and surrounding buildings:
AccuCities
3D context model
DPR
3D measured survey

Proposed scheme:
Cartwright Pickard Architecture
3D model received 19.02.2025
Dwg No's:
998-CPA-AZ-ZZ-M3-A-2101-P04
-Phase 01 Model.rvt
998-CPA-AZ-ZZ-M3-A-2101-P04
-Phase 02 Model.rvt

NOTES:

Rev	Description	Drawn	Date

dpr

London 020 7936 3668
Liverpool 0151 242 0980
www.dpr.uk.com

Bristol 0117 450 9703
Dublin 00 353 1 575 8844
info@dpr.uk.com

TITLE:
CAMBRIDGE HALL
MANCHESTER, M15 6TT

DRAWING:
TRANSIENT SHADOWS STUDY

DRAWN: IM	JOB NBR:
SCALE: 1:1500@A3	24312
DATE: 24.02.2025	

DWG NO: S04-A02-SHD-006-3	REV: -
------------------------------	-----------



1300 March 21st Proposed



1400 March 21st Proposed

NO DIMENSIONS TO BE SCALED FROM THIS DRAWING

KEY:

Existing

Proposed

Cutback Envelope

Consented

Cumulative

SOURCE DATA:

Existing and surrounding buildings:
AccuCities
3D context model
DPR
3D measured survey

Proposed scheme:
Cartwright Pickard Architecture
3D model received 19.02.2025
Dwg No's:
998-CPA-AZ-ZZ-M3-A-2101-P04
-Phase 01 Model.rvt
998-CPA-AZ-ZZ-M3-A-2101-P04
-Phase 02 Model.rvt

NOTES:

Rev	Description	Drawn	Date

dpr

London 020 7936 3668
Liverpool 0151 242 0980
www.dpr.uk.com

Bristol 0117 450 9703
Dublin 00 353 1 575 8844
info@dpr.uk.com


TITLE:

CAMBRIDGE HALL
MANCHESTER, M15 6TT


DRAWING:

TRANSIENT SHADOWS STUDY

DRAWN: IM	JOB NBR:
SCALE: 1:1500@A3	24312
DATE: 24.02.2025	
DWG NO:	REV:
S04-A02-SHD-006-4	-

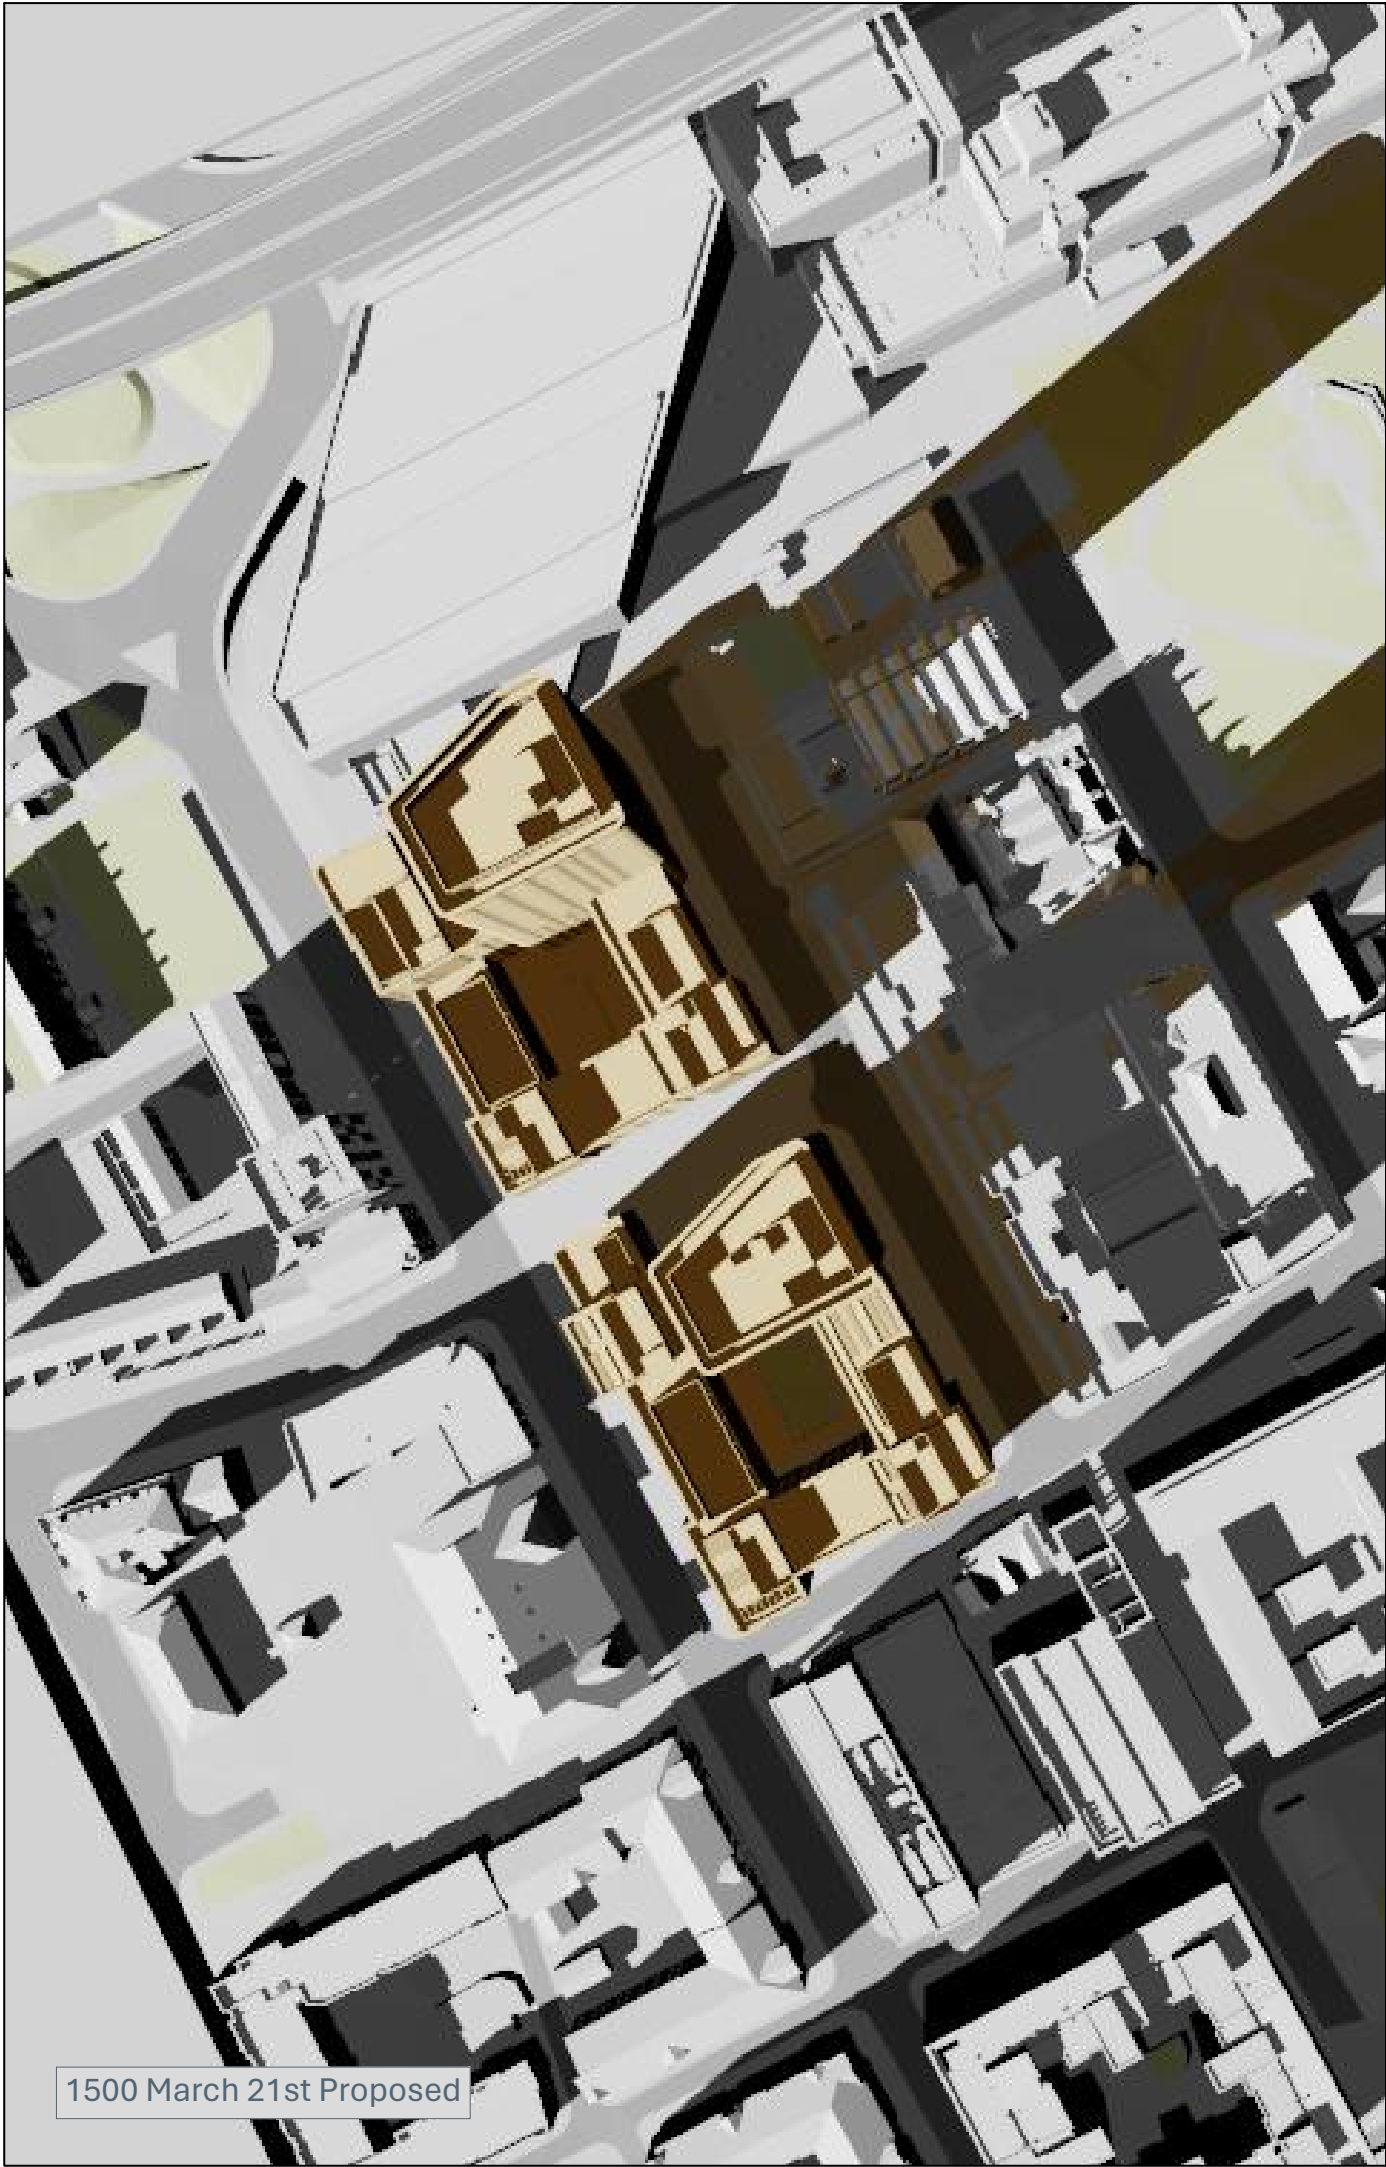

1500 March 21st Proposed

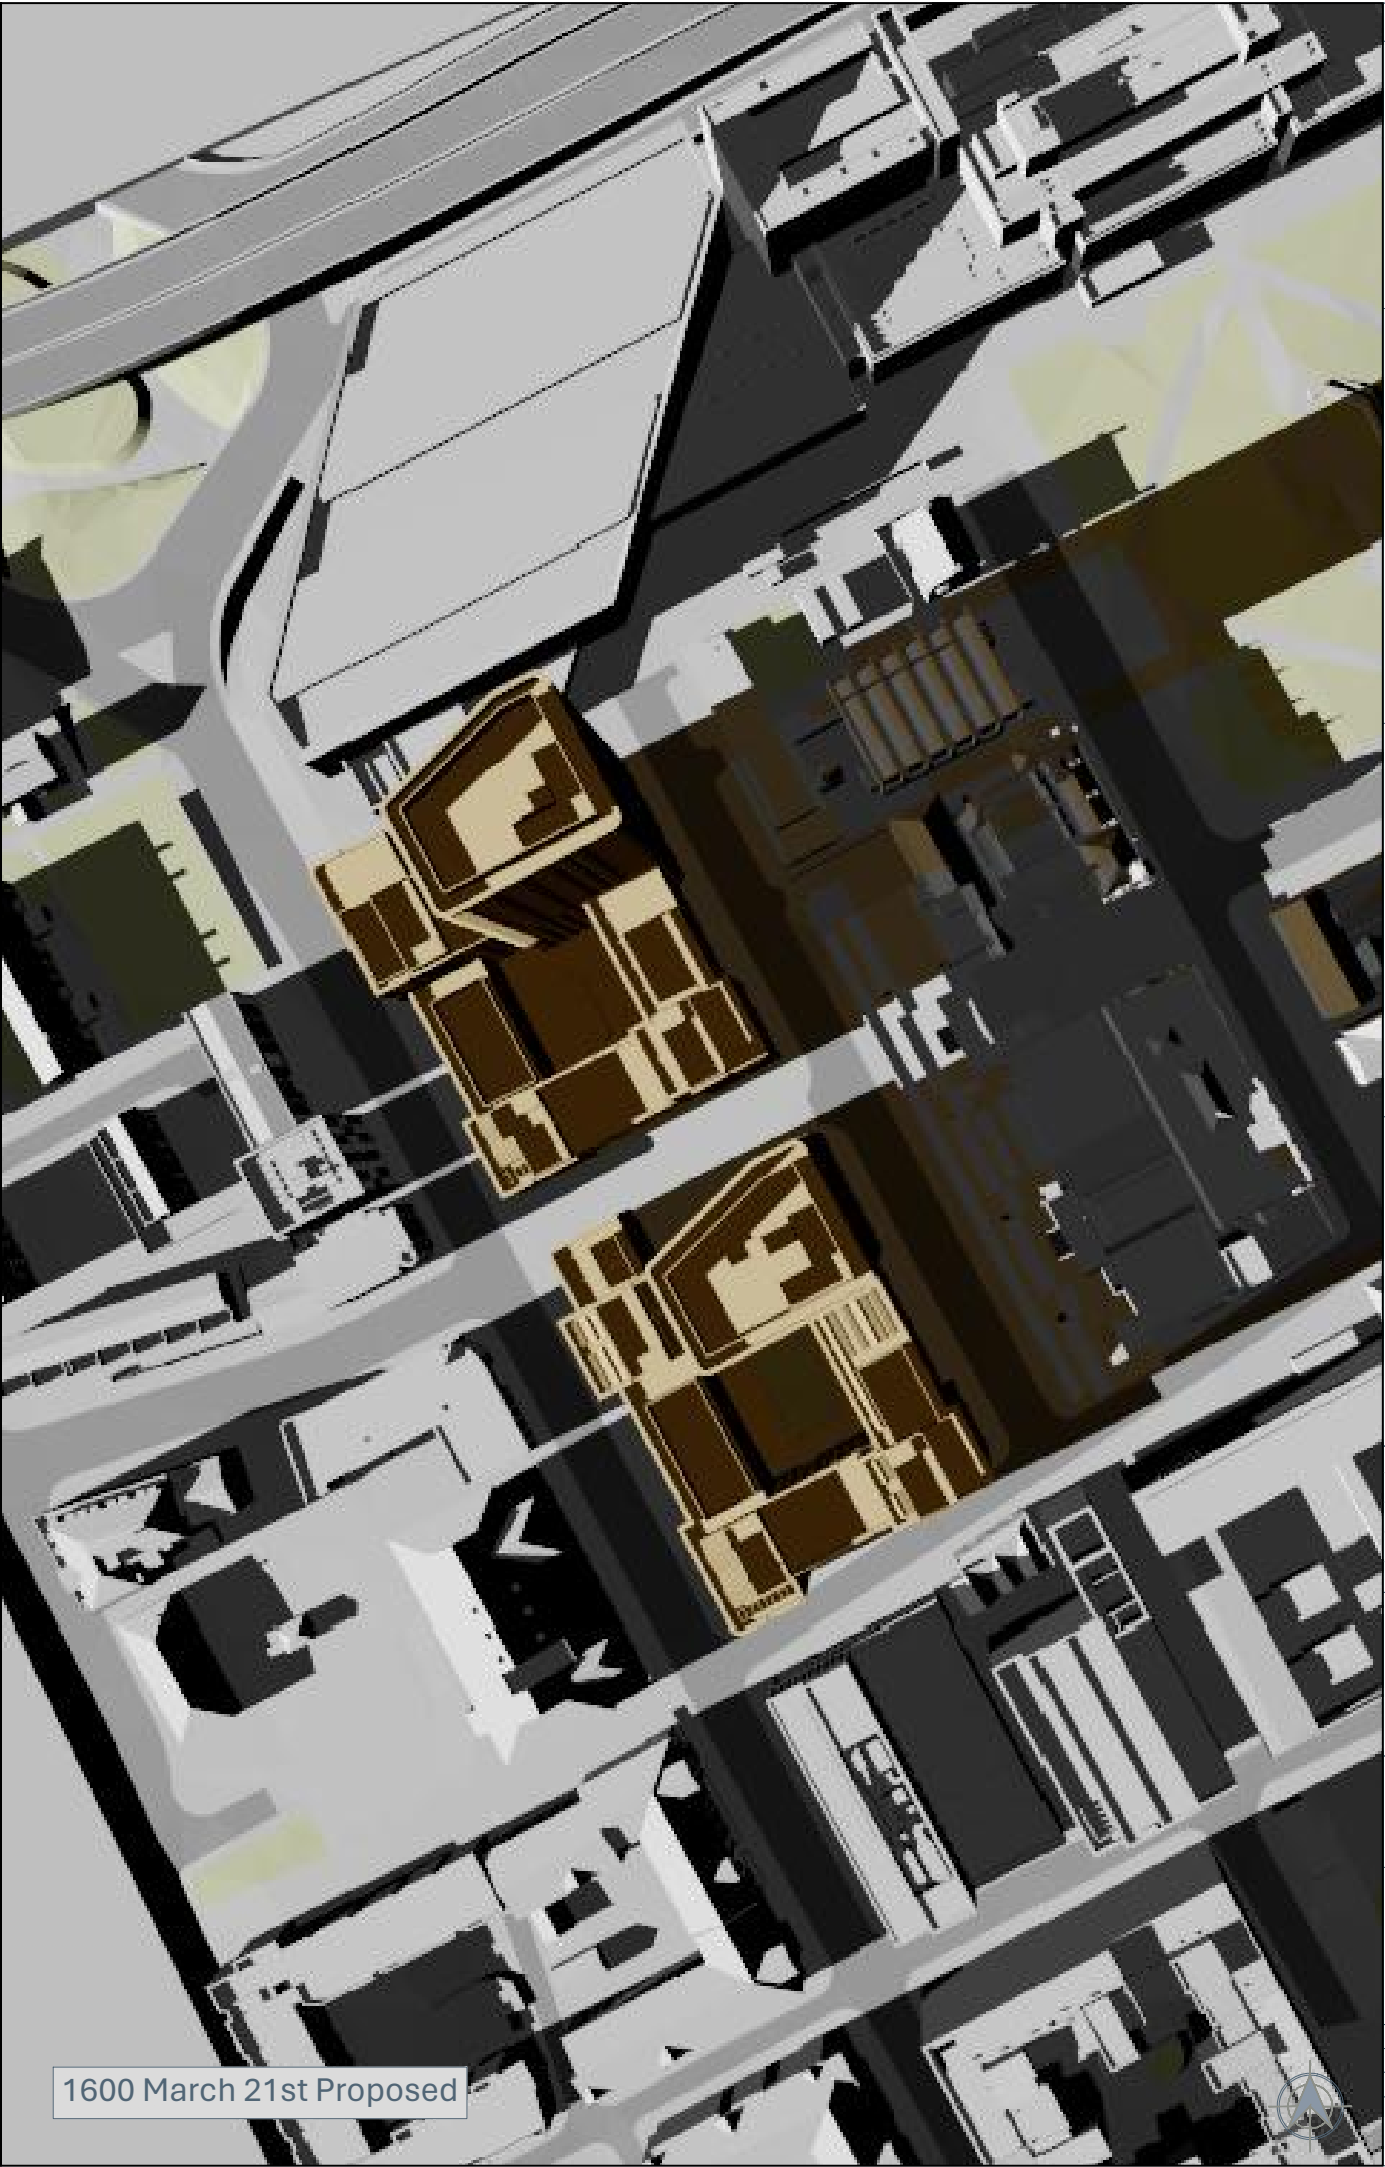

1600 March 21st Proposed

NO DIMENSIONS TO BE SCALED FROM THIS DRAWING

KEY:

Existing	Consented
Proposed	Cumulative
Cutback Envelope	

SOURCE DATA:

Existing and surrounding buildings:
AccuCities
3D context model
DPR
3D measured survey

Proposed scheme:
Cartwright Pickard Architecture
3D model received 19.02.2025
Dwg No's:
998-CPA-AZ-ZZ-M3-A-2101-P04
-Phase 01 Model.rvt
998-CPA-AZ-ZZ-M3-A-2101-P04
-Phase 02 Model.rvt

NOTES:

Rev	Description	Drawn	Date

dpr

London 020 7936 3668
Liverpool 0151 242 0980
www.dpr.uk.com

Bristol 0117 450 9703
Dublin 00 353 1 575 8844
info@dpr.uk.com


TITLE:

CAMBRIDGE HALL
MANCHESTER, M15 6TT


DRAWING:

TRANSIENT SHADOWS STUDY

DRAWN: IM	JOB NBR:
SCALE: 1:1500@A3	24312
DATE: 24.02.2025	
DWG NO:	REV:
S04-A02-SHD-006-5	-

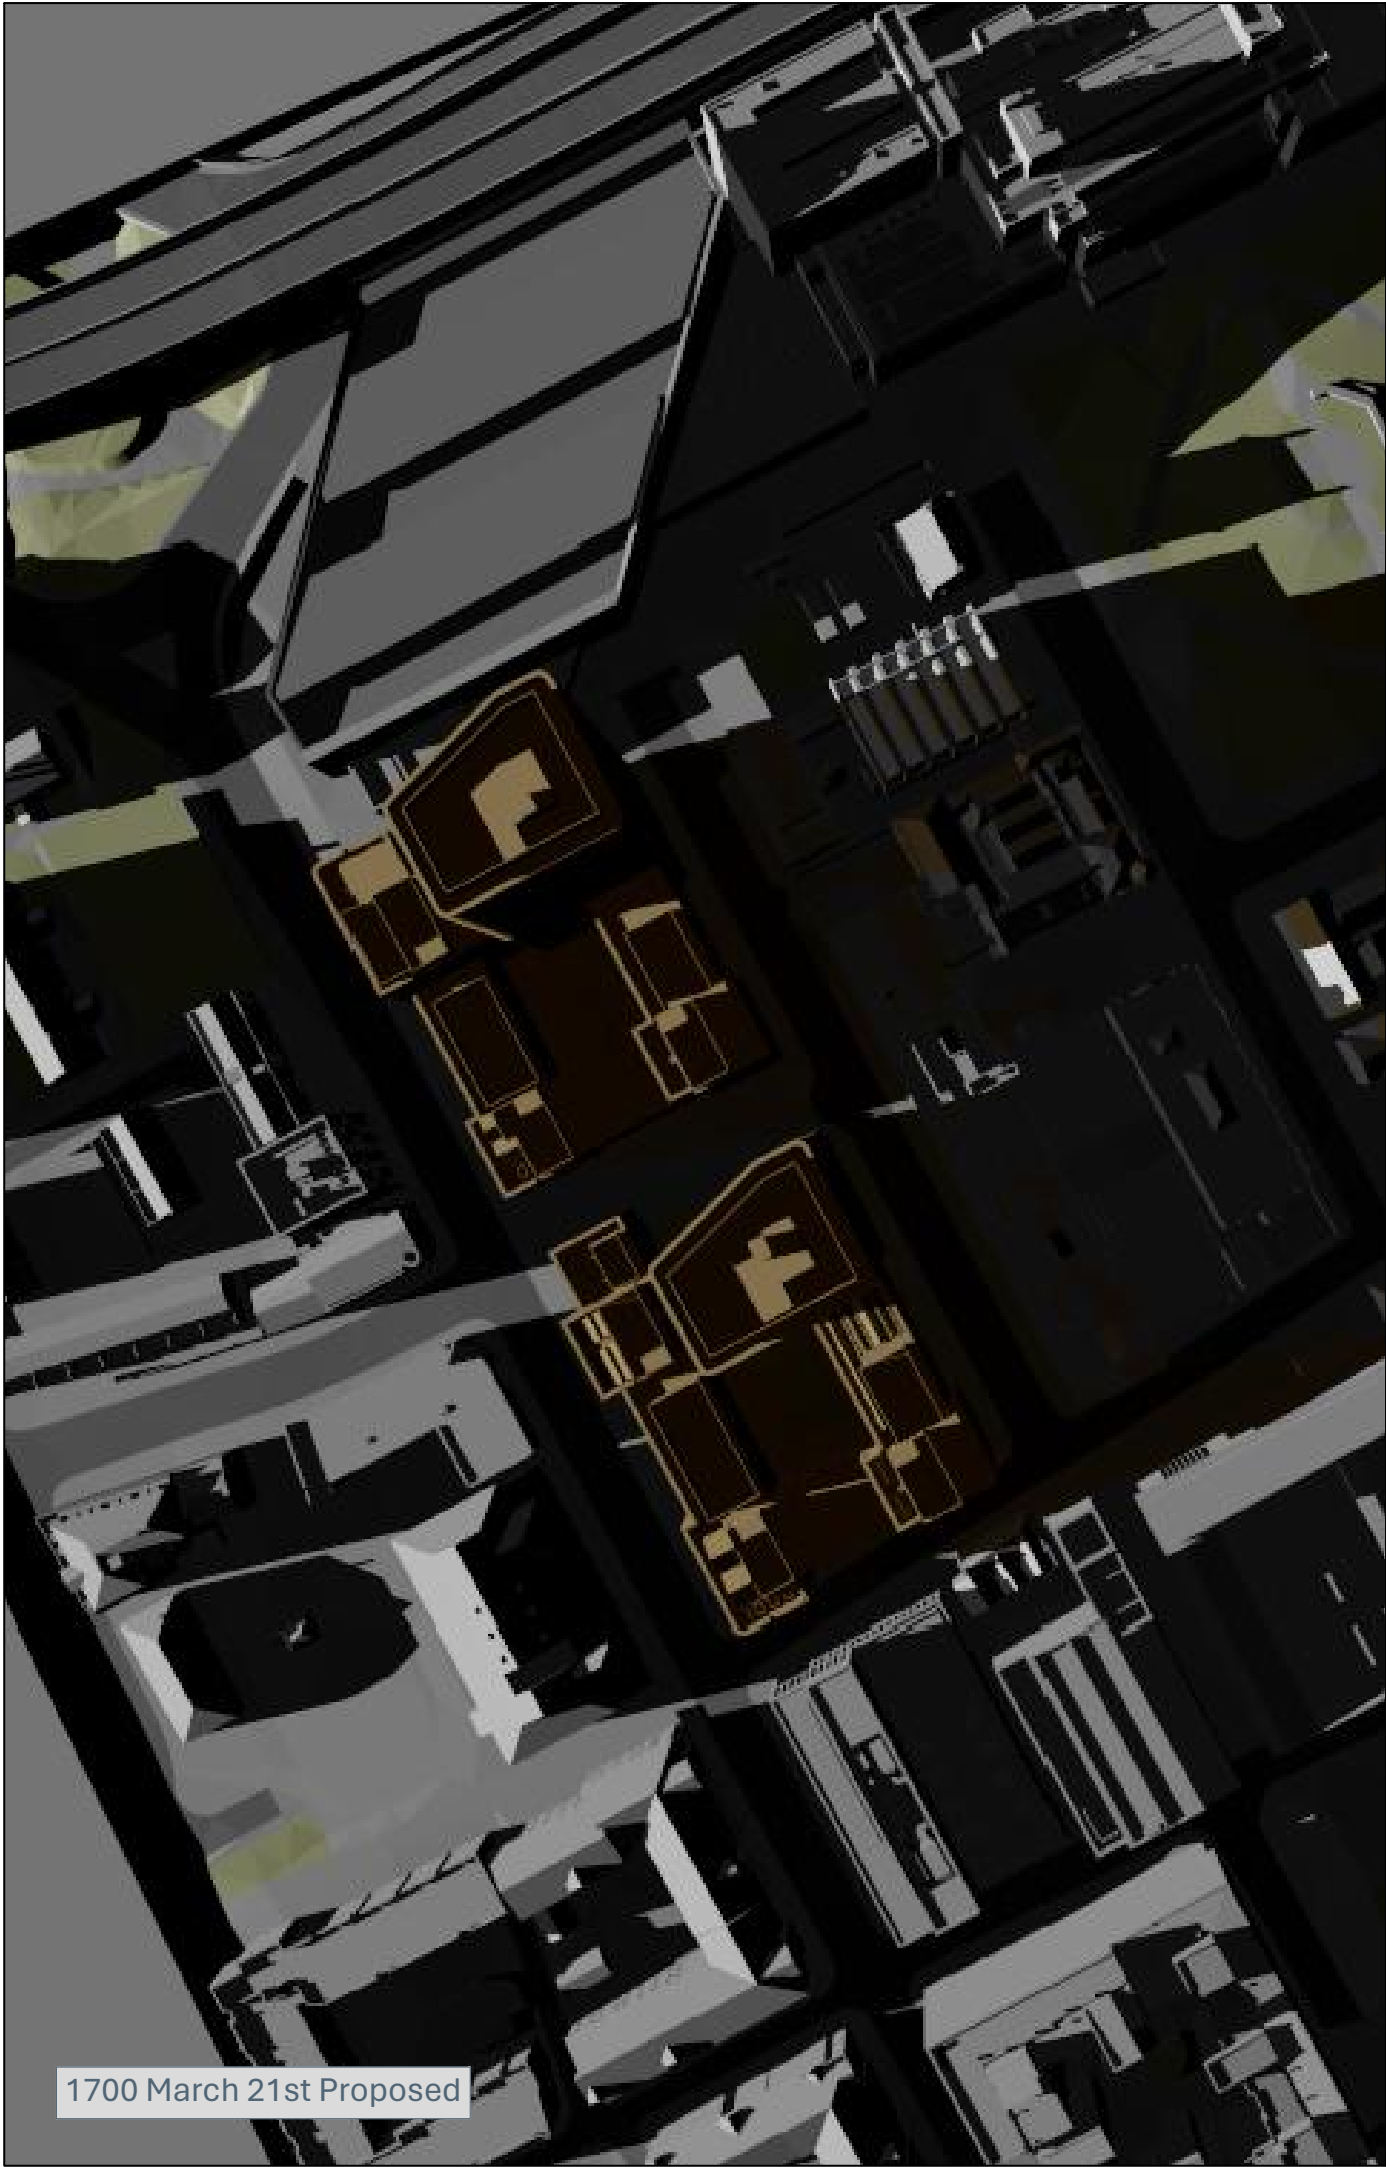

1700 March 21st Proposed

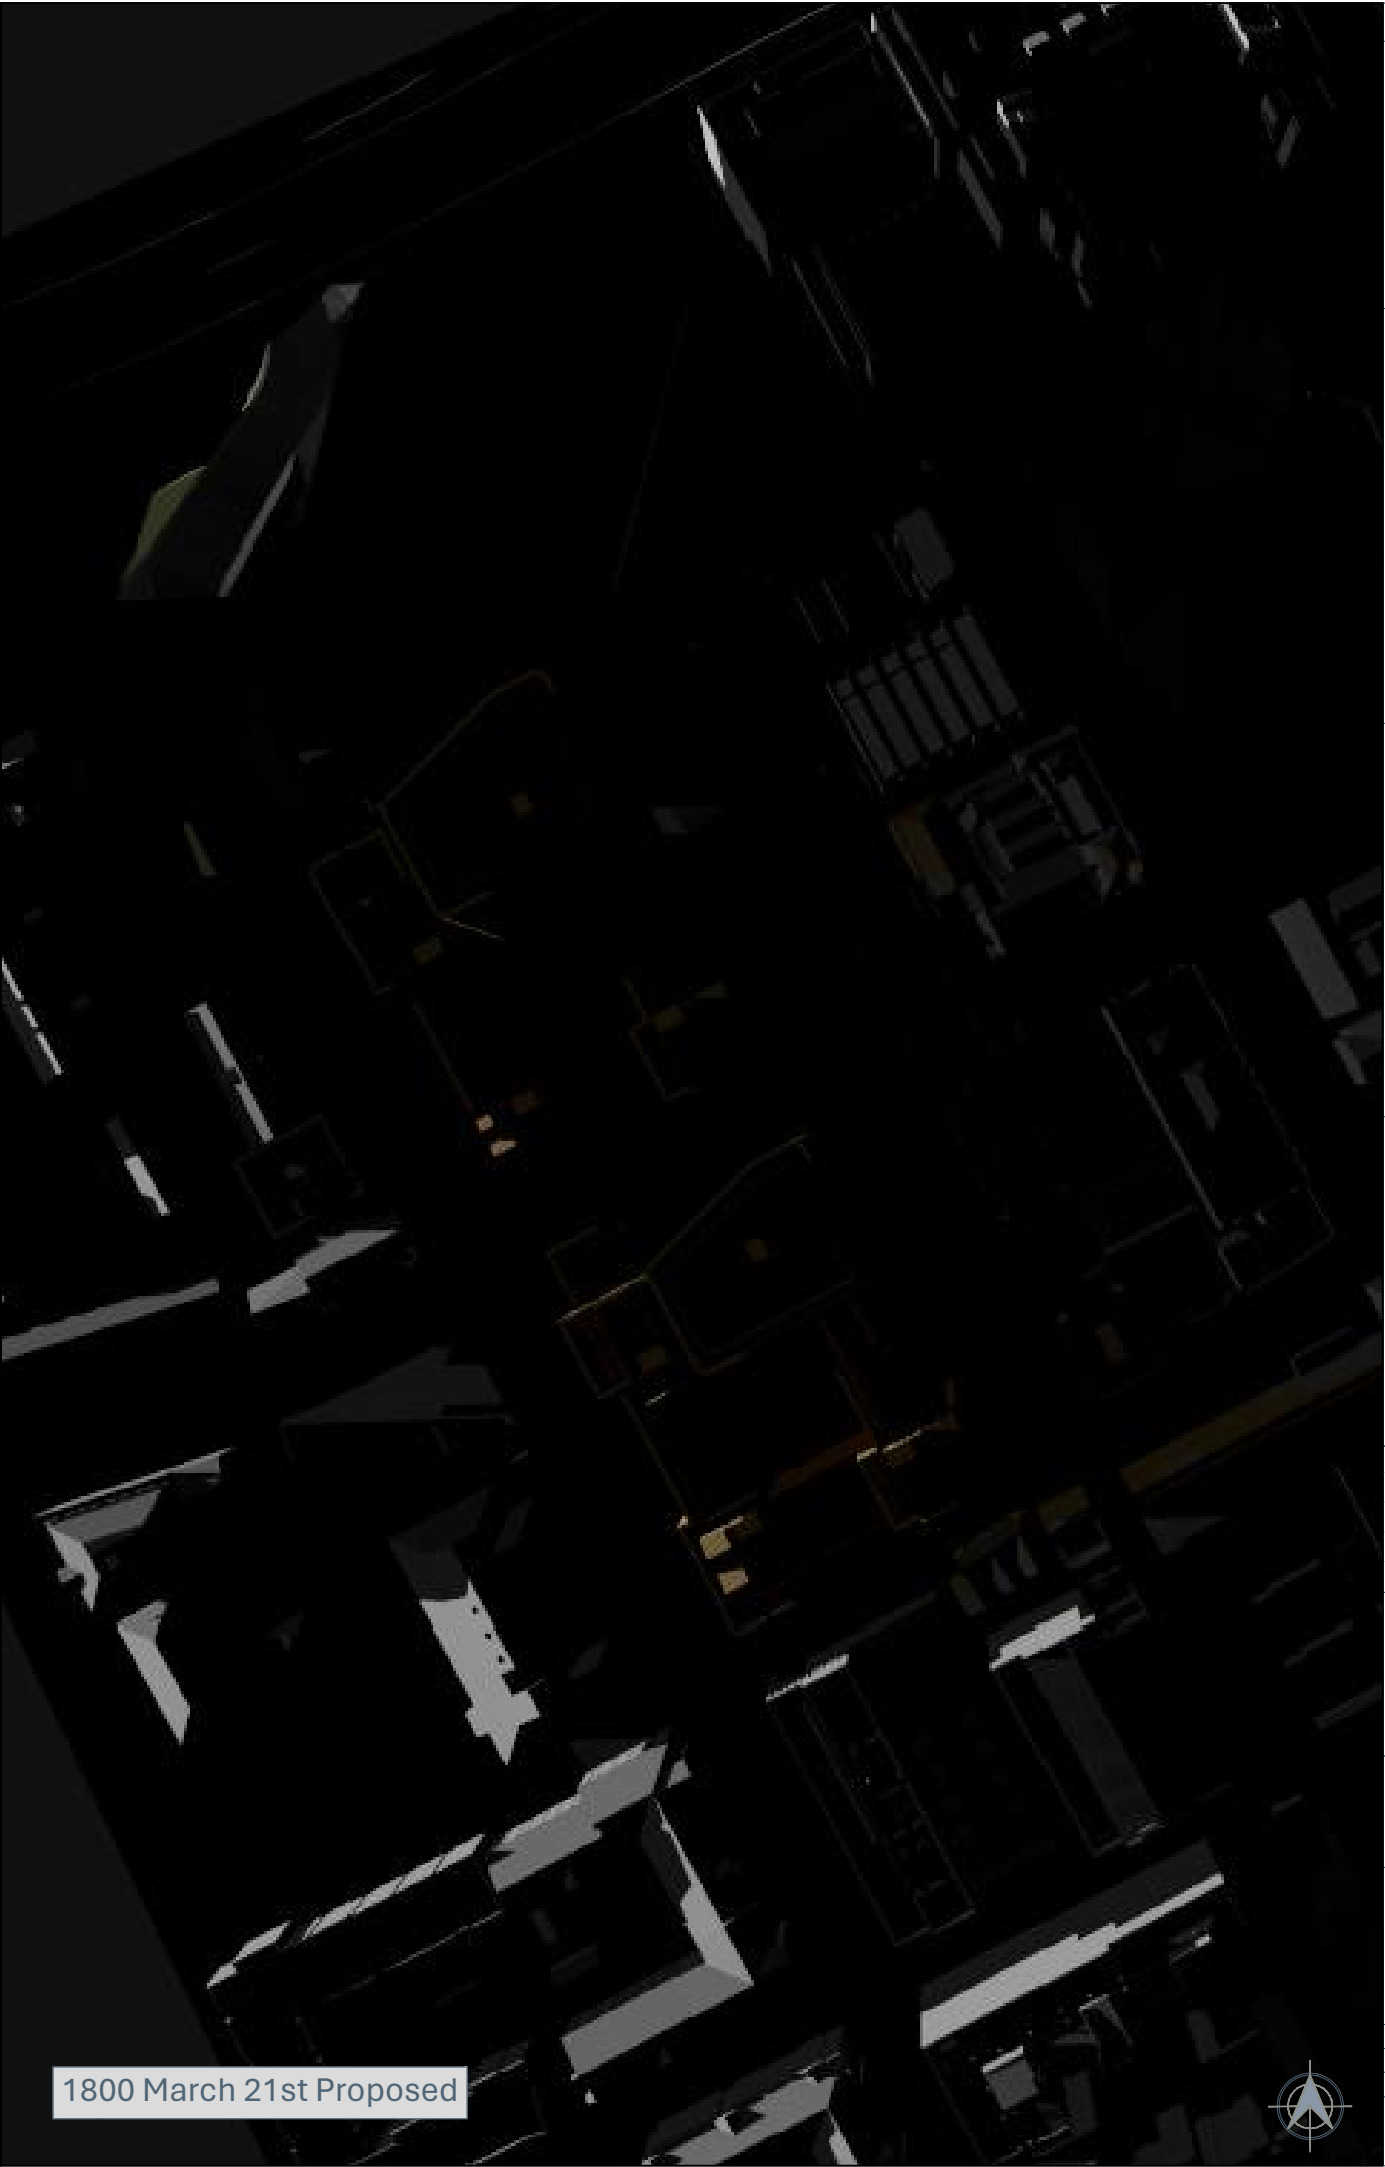

1800 March 21st Proposed

NO DIMENSIONS TO BE SCALED FROM THIS DRAWING

KEY:

Existing

Proposed

Cutback Envelope

Consented

Cumulative

SOURCE DATA:

Existing and surrounding buildings:
AccuCities
3D context model
DPR
3D measured survey

Proposed scheme:
Cartwright Pickard Architecture
3D model received 19.02.2025
Dwg No's:
998-CPA-AZ-ZZ-M3-A-2101-P04
-Phase 01 Model.rvt
998-CPA-AZ-ZZ-M3-A-2101-P04
-Phase 02 Model.rvt

NOTES:

Rev	Description	Drawn	Date

dpr

London 020 7936 3668
Liverpool 0151 242 0980
www.dpr.uk.com

Bristol 0117 450 9703
Dublin 00 353 1 575 8844
info@dpr.uk.com

TITLE:

CAMBRIDGE HALL
MANCHESTER, M15 6TT

DRAWING:

TRANSIENT SHADOWS STUDY

DRAWN: IM	JOB NBR:
SCALE: 1:1500@A3	24312
DATE: 24.02.2025	
DWG NO:	REV:
S04-A02-SHD-006-6	-



0700 June 21st Proposed



0800 June 21st Proposed

NO DIMENSIONS TO BE SCALED FROM THIS DRAWING

KEY:

Existing	Consented
Proposed	Cumulative
Cutback Envelope	

SOURCE DATA:

Existing and surrounding buildings:
AccuCities
3D context model
DPR
3D measured survey

Proposed scheme:
Cartwright Pickard Architecture
3D model received 19.02.2025
Dwg No's:
998-CPA-AZ-ZZ-M3-A-2101-P04
-Phase 01 Model.rvt
998-CPA-AZ-ZZ-M3-A-2101-P04
-Phase 02 Model.rvt

NOTES:

Rev	Description	Drawn	Date

dpr

London 020 7936 3668
Liverpool 0151 242 0980
www.dpr.uk.com

Bristol 0117 450 9703
Dublin 00 353 1 575 8844
info@dpr.uk.com

TITLE:

CAMBRIDGE HALL
MANCHESTER, M15 6TT

DRAWING:

TRANSIENT SHADOWS STUDY

DRAWN: IM	JOB NBR:
SCALE: 1:1500@A3	24312
DATE: 24.02.2025	
DWG NO:	REV:
S04-A02-SHD-007-1	-



0900 June 21st Proposed



1000 June 21st Proposed

NO DIMENSIONS TO BE SCALED FROM THIS DRAWING

KEY:			
	Existing		Consented
	Proposed		Cumulative
	Cutback Envelope		

SOURCE DATA:
Existing and surrounding buildings:
AccuCities
3D context model
DPR
3D measured survey

Proposed scheme:
Cartwright Pickard Architecture
3D model received 19.02.2025
Dwg No's:
998-CPA-AZ-ZZ-M3-A-2101-P04
-Phase 01 Model.rvt
998-CPA-AZ-ZZ-M3-A-2101-P04
-Phase 02 Model.rvt

NOTES:

Rev	Description	Drawn	Date



London 020 7936 3668
Liverpool 0151 242 0980
www.dpr.uk.com

Bristol 0117 450 9703
Dublin 00 353 1 575 8844
info@dpr.uk.com

TITLE:
CAMBRIDGE HALL
MANCHESTER, M15 6TT

DRAWING:
TRANSIENT SHADOWS STUDY

DRAWN: IM	JOB NBR:
SCALE: 1:1500@A3	24312
DATE: 24.02.2025	
DWG NO:	REV:
S04-A02-SHD-007-2	-





1100 June 21st Proposed



1200 June 21st Proposed

NO DIMENSIONS TO BE SCALED FROM THIS DRAWING

KEY:

Existing

Proposed

Cutback Envelope

Consented

Cumulative

SOURCE DATA:

Existing and surrounding buildings:
AccuCities
3D context model
DPR
3D measured survey

Proposed scheme:
Cartwright Pickard Architecture
3D model received 19.02.2025
Dwg No's:
998-CPA-AZ-ZZ-M3-A-2101-P04
-Phase 01 Model.rvt
998-CPA-AZ-ZZ-M3-A-2101-P04
-Phase 02 Model.rvt

NOTES:

Rev	Description	Drawn	Date

dpr

London 020 7936 3668
Liverpool 0151 242 0980
www.dpr.uk.com

Bristol 0117 450 9703
Dublin 00 353 1 575 8844
info@dpr.uk.com

TITLE:

CAMBRIDGE HALL
MANCHESTER, M15 6TT

DRAWING:

TRANSIENT SHADOWS STUDY

DRAWN: IM
SCALE: 1:1500@A3
DATE: 24.02.2025

DWG NO:
S04-A02-SHD-007-3

JOB NBR:
24312

REV:
-



1300 June 21st Proposed



1400 June 21st Proposed

NO DIMENSIONS TO BE SCALED FROM THIS DRAWING

KEY:

Existing

Proposed

Cutback Envelope

Consented

Cumulative

SOURCE DATA:

Existing and surrounding buildings:
AccuCities
3D context model
DPR
3D measured survey

Proposed scheme:
Cartwright Pickard Architecture
3D model received 19.02.2025
Dwg No's:
998-CPA-AZ-ZZ-M3-A-2101-P04
-Phase 01 Model.rvt
998-CPA-AZ-ZZ-M3-A-2101-P04
-Phase 02 Model.rvt

NOTES:

Rev	Description	Drawn	Date

dpr

London 020 7936 3668
Liverpool 0151 242 0980
www.dpr.uk.com

Bristol 0117 450 9703
Dublin 00 353 1 575 8844
info@dpr.uk.com

TITLE:

CAMBRIDGE HALL
MANCHESTER, M15 6TT

DRAWING:

TRANSIENT SHADOWS STUDY

DRAWN: IM
SCALE: 1:1500@A3
DATE: 24.02.2025

DWG NO:

S04-A02-SHD-007-4

JOB NBR:


24312

REV:

-



1500 June 21st Proposed

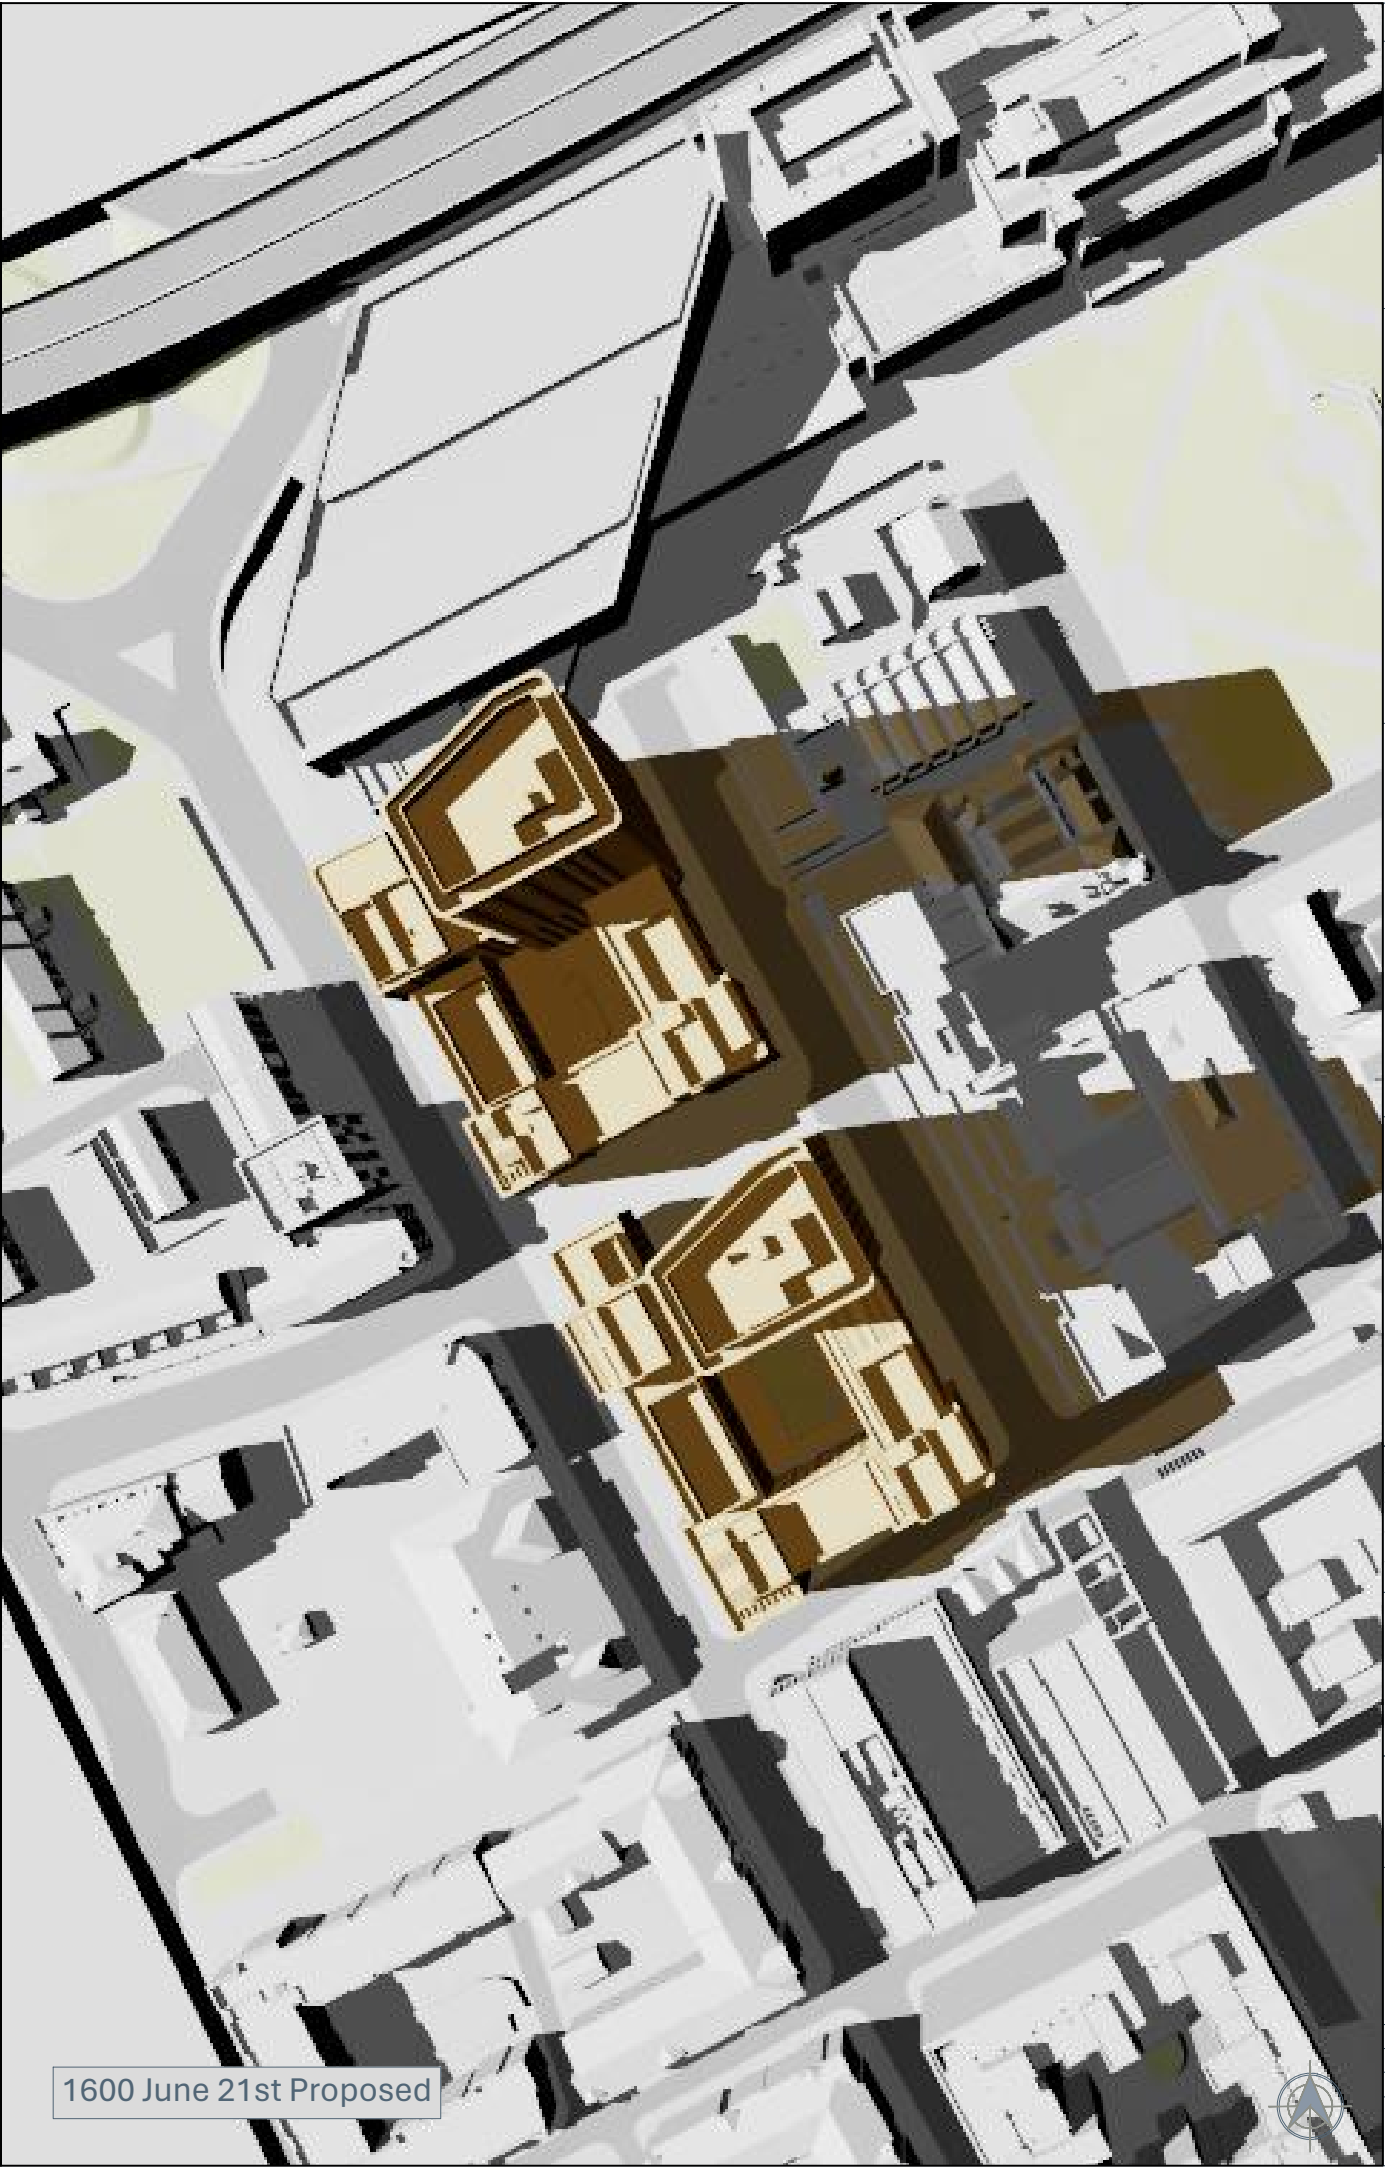

1600 June 21st Proposed

NO DIMENSIONS TO BE SCALED FROM THIS DRAWING

KEY:

Existing

Proposed

Cutback Envelope

Consented

Cumulative

SOURCE DATA:

Existing and surrounding buildings:
AccuCities
3D context model
DPR
3D measured survey

Proposed scheme:
Cartwright Pickard Architecture
3D model received 19.02.2025
Dwg No's:
998-CPA-AZ-ZZ-M3-A-2101-P04
-Phase 01 Model.rvt
998-CPA-AZ-ZZ-M3-A-2101-P04
-Phase 02 Model.rvt

NOTES:

Rev	Description	Drawn	Date

dpr

London 020 7936 3668
Liverpool 0151 242 0980
www.dpr.uk.com

Bristol 0117 450 9703
Dublin 00 353 1 575 8844
info@dpr.uk.com

TITLE:

CAMBRIDGE HALL
MANCHESTER, M15 6TT

DRAWING:

TRANSIENT SHADOWS STUDY

DRAWN: IM
SCALE: 1:1500@A3
DATE: 24.02.2025

DWG NO:

JOB NBR:

24312

REV:

-

S04-A02-SHD-007-5



1700 June 21st Proposed



1800 June 21st Proposed

NO DIMENSIONS TO BE SCALED FROM THIS DRAWING

KEY:

Existing	Consented
Proposed	Cumulative
Cutback Envelope	

SOURCE DATA:

Existing and surrounding buildings:
AccuCities
3D context model
DPR
3D measured survey

Proposed scheme:
Cartwright Pickard Architecture
3D model received 19.02.2025
Dwg No's:
998-CPA-AZ-ZZ-M3-A-2101-P04
-Phase 01 Model.rvt
998-CPA-AZ-ZZ-M3-A-2101-P04
-Phase 02 Model.rvt

NOTES:

Rev	Description	Drawn	Date

dpr

London 020 7936 3668
Liverpool 0151 242 0980
www.dpr.uk.com

Bristol 0117 450 9703
Dublin 00 353 1 575 8844
info@dpr.uk.com

TITLE:

CAMBRIDGE HALL
MANCHESTER, M15 6TT

DRAWING:


TRANSIENT SHADOWS STUDY

DRAWN: IM	JOB NBR:
SCALE: 1:1500@A3	24312
DATE: 24.02.2025	
DWG NO:	REV:
S04-A02-SHD-007-6	-





0900 December 21st Proposed

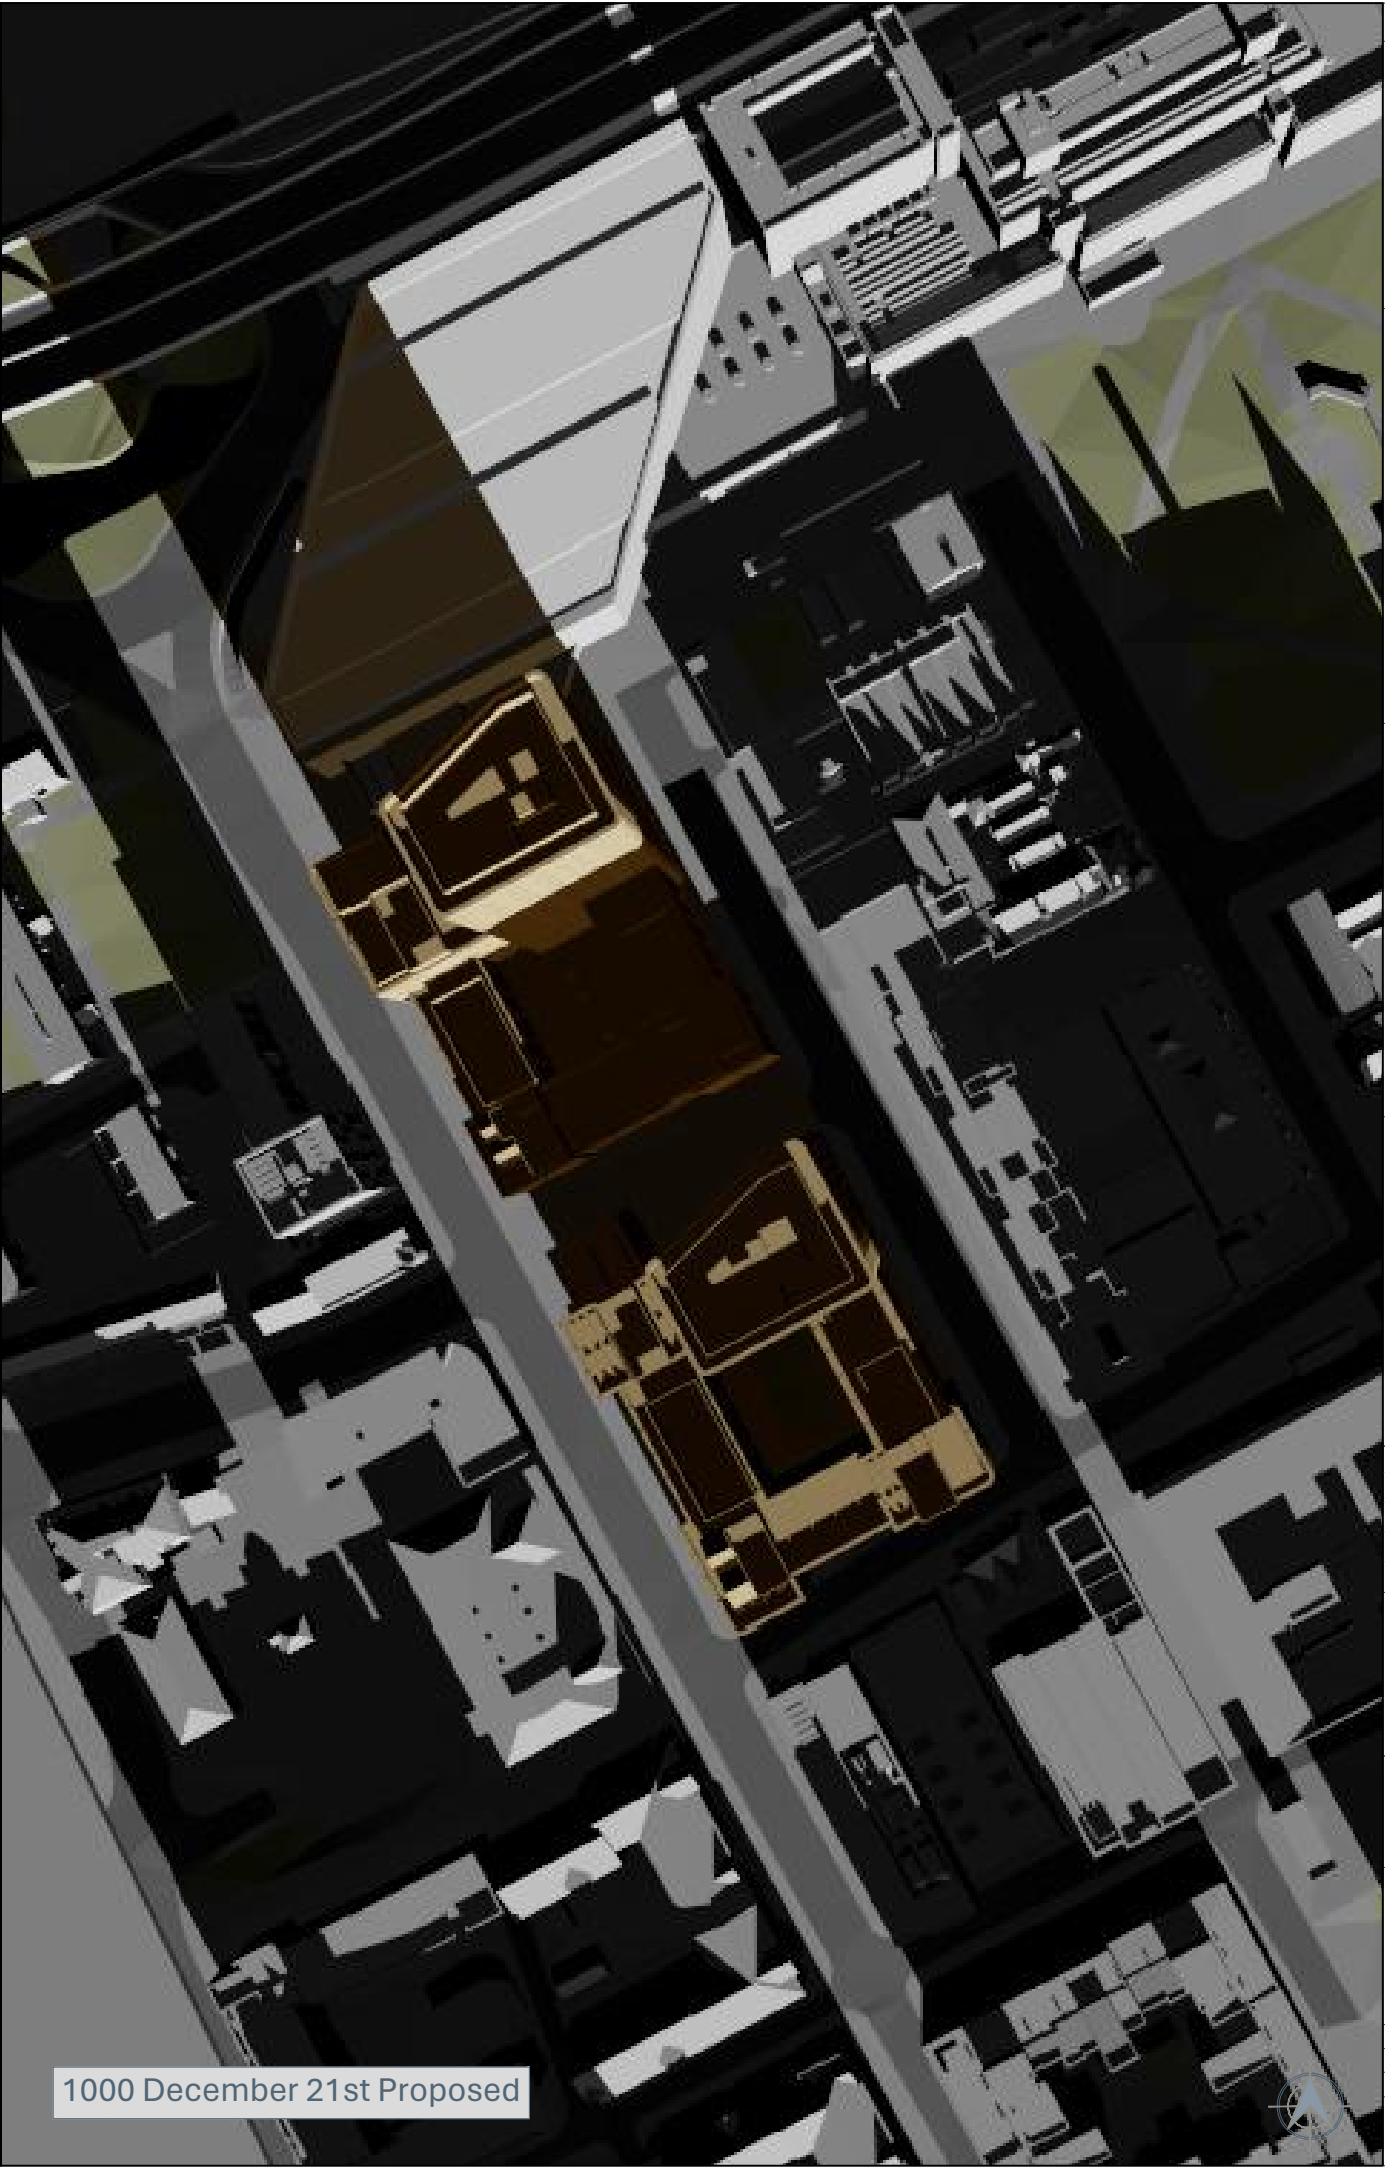

1000 December 21st Proposed

NO DIMENSIONS TO BE SCALED FROM THIS DRAWING

KEY:

Existing	Consented
Proposed	Cumulative
Cutback Envelope	

SOURCE DATA:

Existing and surrounding buildings:
AccuCities
3D context model
DPR
3D measured survey

Proposed scheme:
Cartwright Pickard Architecture
3D model received 19.02.2025
Dwg No's:
998-CPA-AZ-ZZ-M3-A-2101-P04
-Phase 01 Model.rvt
998-CPA-AZ-ZZ-M3-A-2101-P04
-Phase 02 Model.rvt

NOTES:

Rev	Description	Drawn	Date

dpr

London 020 7936 3668
Liverpool 0151 242 0980
www.dpr.uk.com

Bristol 0117 450 9703
Dublin 00 353 1 575 8844
info@dpr.uk.com


TITLE:

CAMBRIDGE HALL
MANCHESTER, M15 6TT

DRAWING:

TRANSIENT SHADOWS STUDY

DRAWN: IM	JOB NBR:
SCALE: 1:1500@A3	24312
DATE: 24.02.2025	
DWG NO:	REV:
S04-A02-SHD-008-1	-

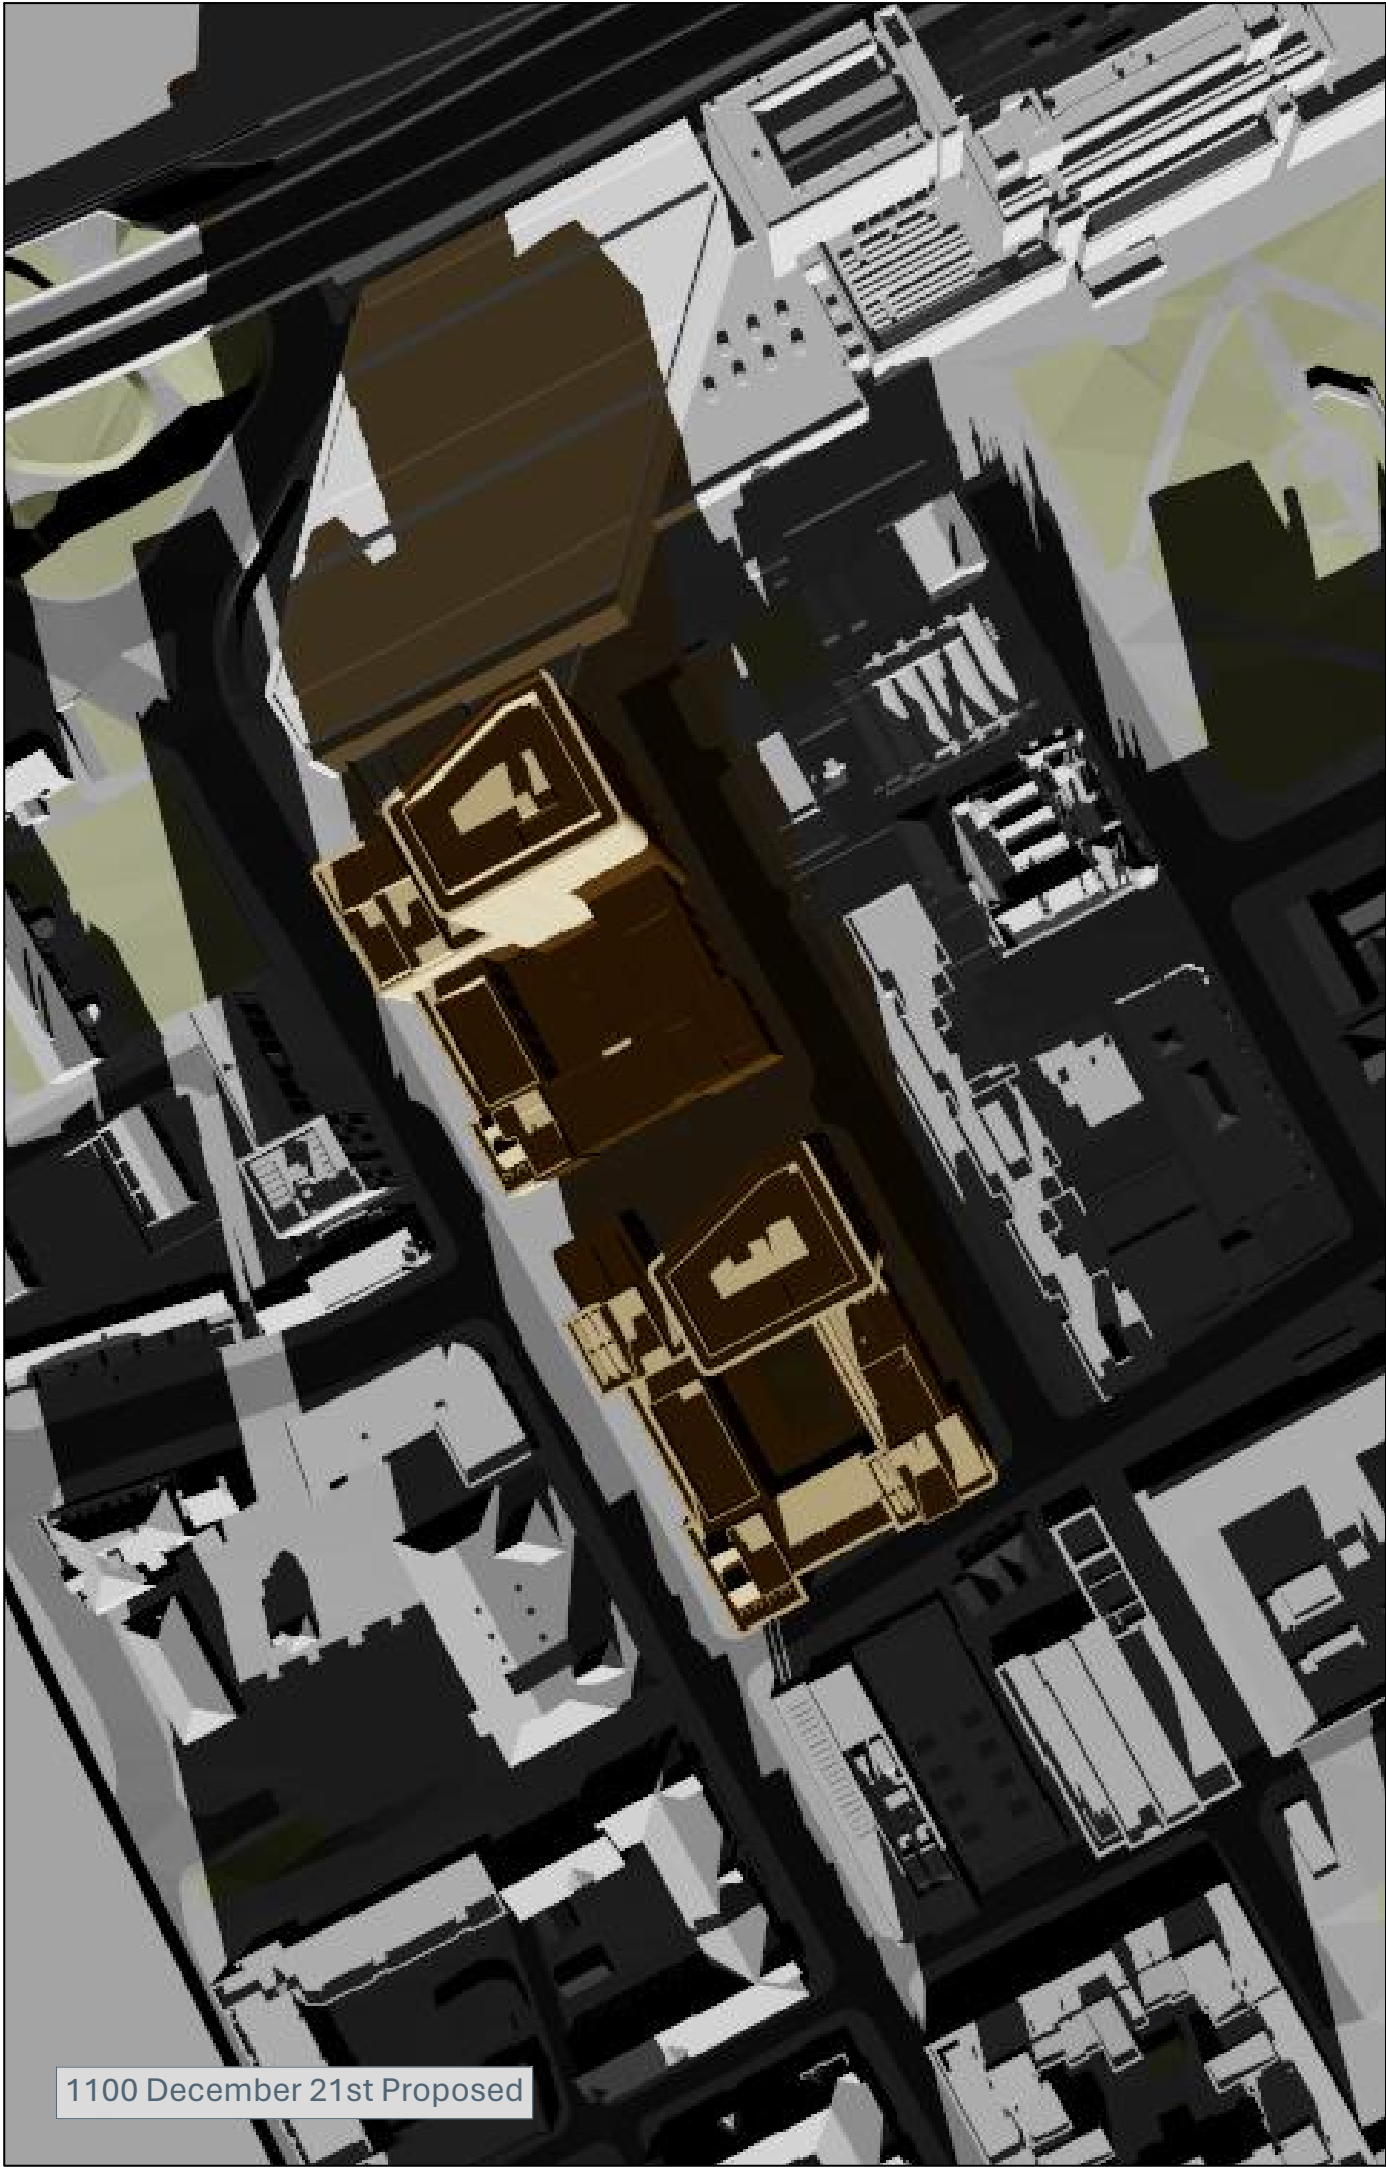

1100 December 21st Proposed



1200 December 21st Proposed

NO DIMENSIONS TO BE SCALED FROM THIS DRAWING

KEY:

Existing	Consented
Proposed	Cumulative
Cutback Envelope	

SOURCE DATA:

Existing and surrounding buildings:
AccuCities
3D context model
DPR
3D measured survey

Proposed scheme:
Cartwright Pickard Architecture
3D model received 19.02.2025
Dwg No's:
998-CPA-AZ-ZZ-M3-A-2101-P04
-Phase 01 Model.rvt
998-CPA-AZ-ZZ-M3-A-2101-P04
-Phase 02 Model.rvt

NOTES:

Rev	Description	Drawn	Date

dpr

London 020 7936 3668
Liverpool 0151 242 0980
www.dpr.uk.com

Bristol 0117 450 9703
Dublin 00 353 1 575 8844
info@dpr.uk.com

TITLE:
CAMBRIDGE HALL
MANCHESTER, M15 6TT

DRAWING:
TRANSIENT SHADOWS STUDY

DRAWN: IM	JOB NBR:
SCALE: 1:1500@A3	24312
DATE: 24.02.2025	
DWG NO:	REV:
S04-A02-SHD-008-2	-



1300 December 21st Proposed



1400 December 21st Proposed

NO DIMENSIONS TO BE SCALED FROM THIS DRAWING

KEY:

Existing

Proposed

Cutback Envelope

Consented

Cumulative

SOURCE DATA:

Existing and surrounding buildings:
AccuCities
3D context model
DPR
3D measured survey

Proposed scheme:
Cartwright Pickard Architecture
3D model received 19.02.2025
Dwg No's:
998-CPA-AZ-ZZ-M3-A-2101-P04
-Phase 01 Model.rvt
998-CPA-AZ-ZZ-M3-A-2101-P04
-Phase 02 Model.rvt

NOTES:

Rev	Description	Drawn	Date

dpr

London 020 7936 3668
Liverpool 0151 242 0980
www.dpr.uk.com

Bristol 0117 450 9703
Dublin 00 353 1 575 8844
info@dpr.uk.com


TITLE:

CAMBRIDGE HALL
MANCHESTER, M15 6TT


DRAWING:

TRANSIENT SHADOWS STUDY

DRAWN: IM	JOB NBR:
SCALE: 1:1500@A3	24312
DATE: 24.02.2025	
DWG NO:	REV:
S04-A02-SHD-008-3	-

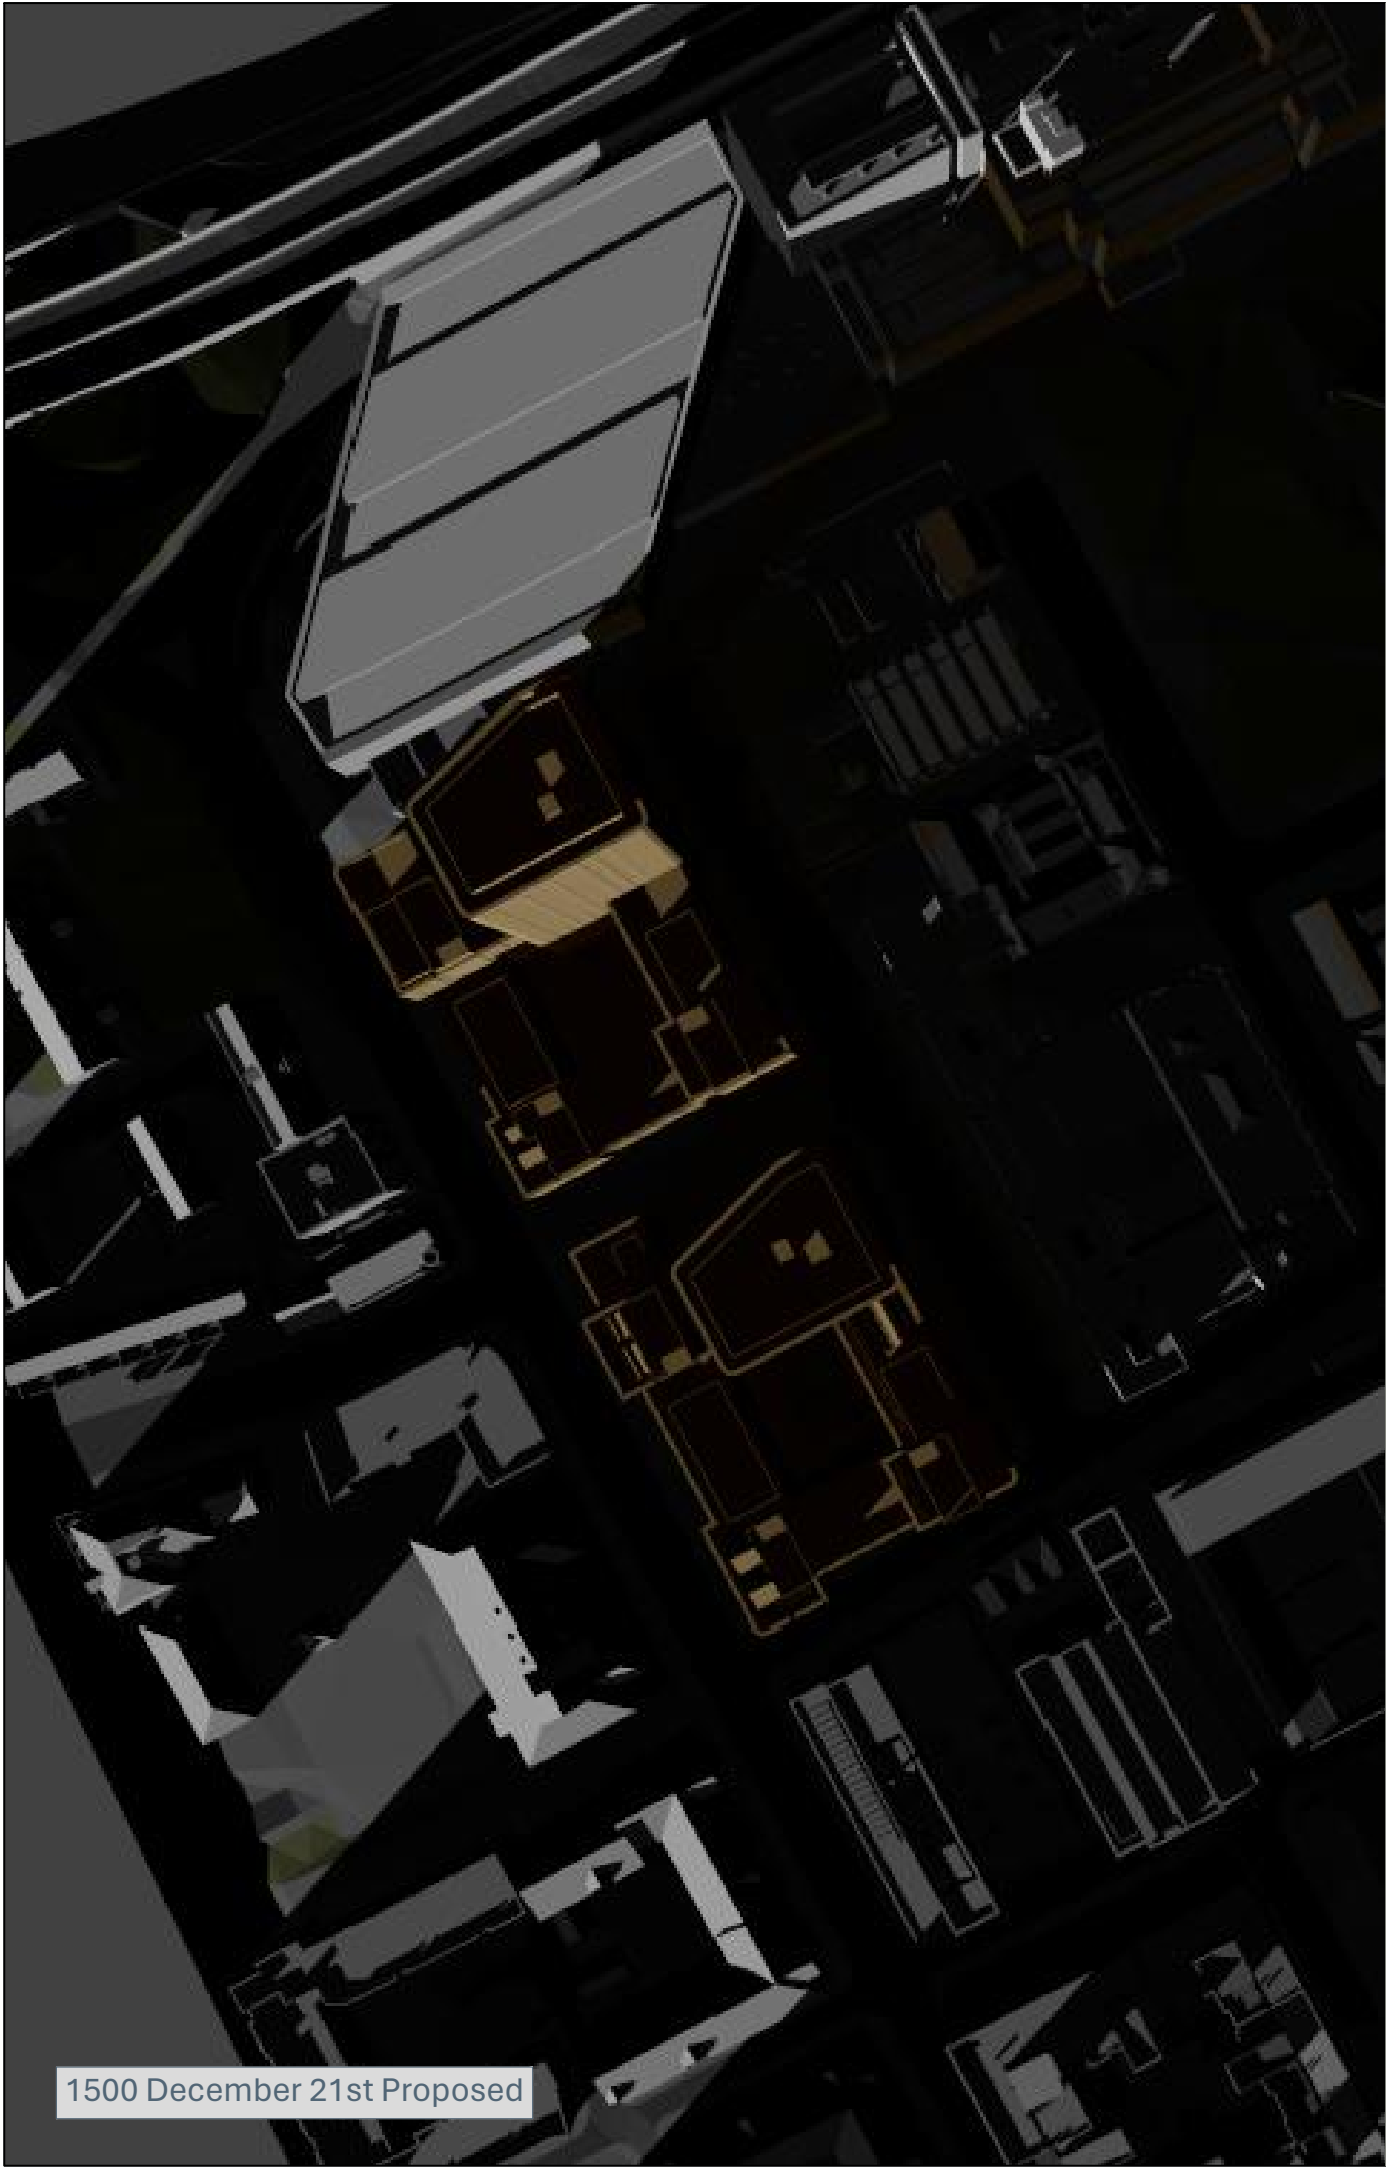

1500 December 21st Proposed

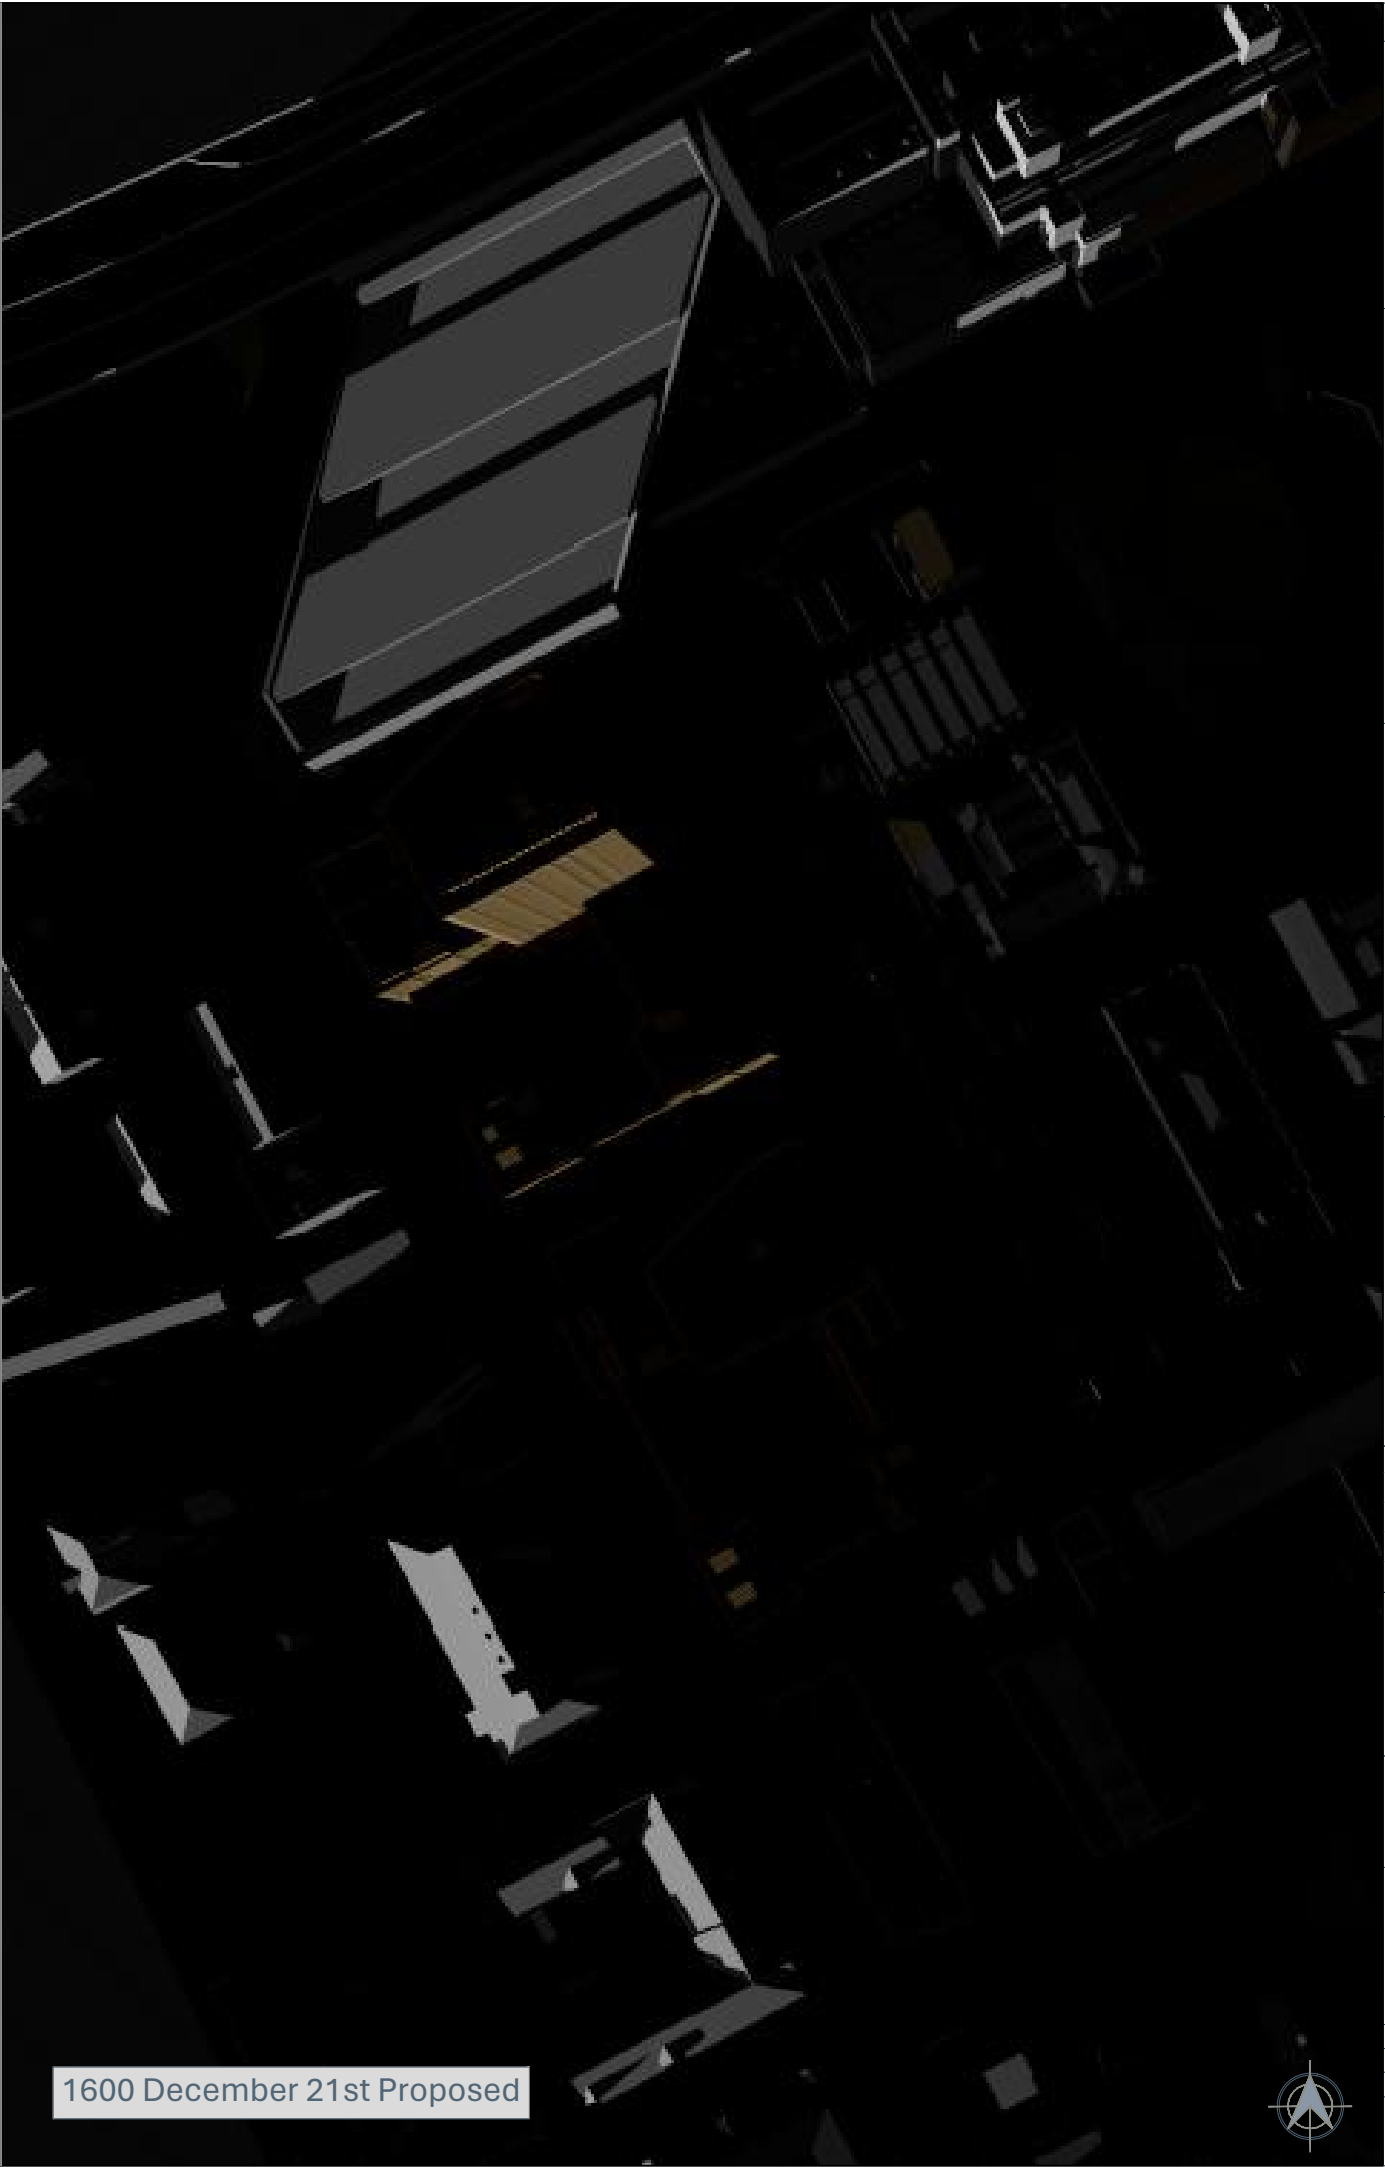

1600 December 21st Proposed

NO DIMENSIONS TO BE SCALED FROM THIS DRAWING

KEY:

Existing

Proposed

Cutback Envelope

Consented

Cumulative

SOURCE DATA:

Existing and surrounding buildings:
AccuCities
3D context model
DPR
3D measured survey

Proposed scheme:
Cartwright Pickard Architecture
3D model received 19.02.2025
Dwg No's:
998-CPA-AZ-ZZ-M3-A-2101-P04
-Phase 01 Model.rvt
998-CPA-AZ-ZZ-M3-A-2101-P04
-Phase 02 Model.rvt

NOTES:

Rev	Description	Drawn	Date

dpr

London 020 7936 3668
Liverpool 0151 242 0980
www.dpr.uk.com

Bristol 0117 450 9703
Dublin 00 353 1 575 8844
info@dpr.uk.com

TITLE:

CAMBRIDGE HALL
MANCHESTER, M15 6TT

DRAWING:

TRANSIENT SHADOWS STUDY

DRAWN: IM	JOB NBR:
SCALE: 1:1500@A3	24312
DATE: 24.02.2025	
DWG NO:	REV:
S04-A02-SHD-008-4	-