



Portland st Listed building window Drawings.

Horizontal View of sash's (cut through)

Existing

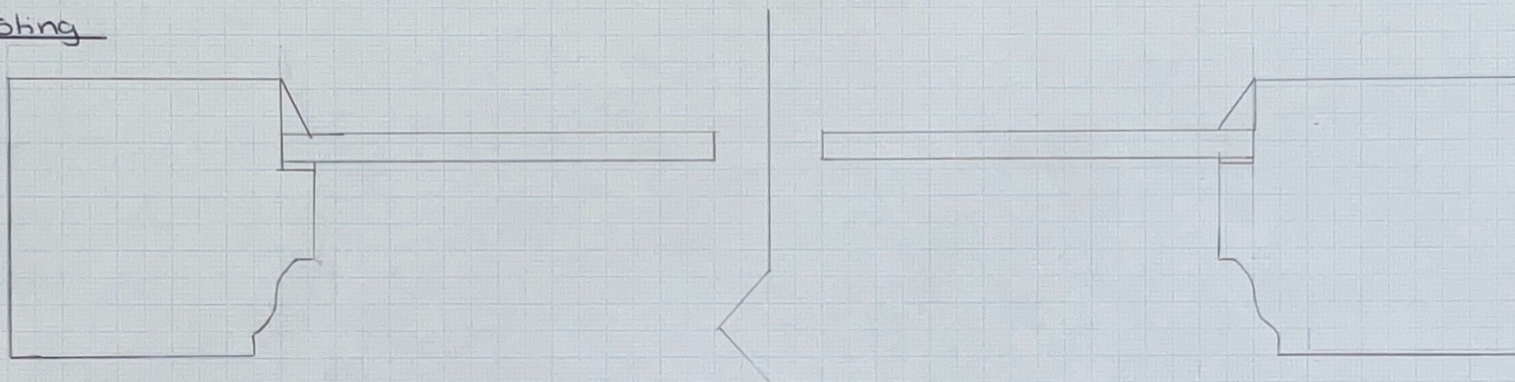

Proposed Glass 4/4/4 heritage
to be installed into existing sash's

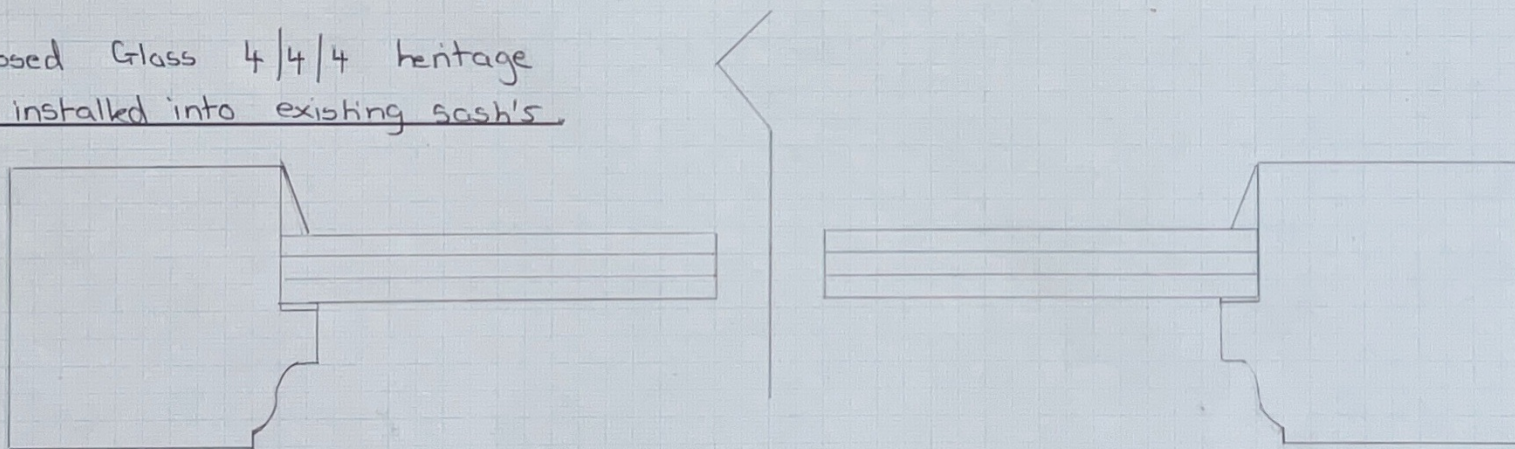

Heritage Joinery Solutions Ltd

[Signature] 20/5/25.

Scale 1:1