



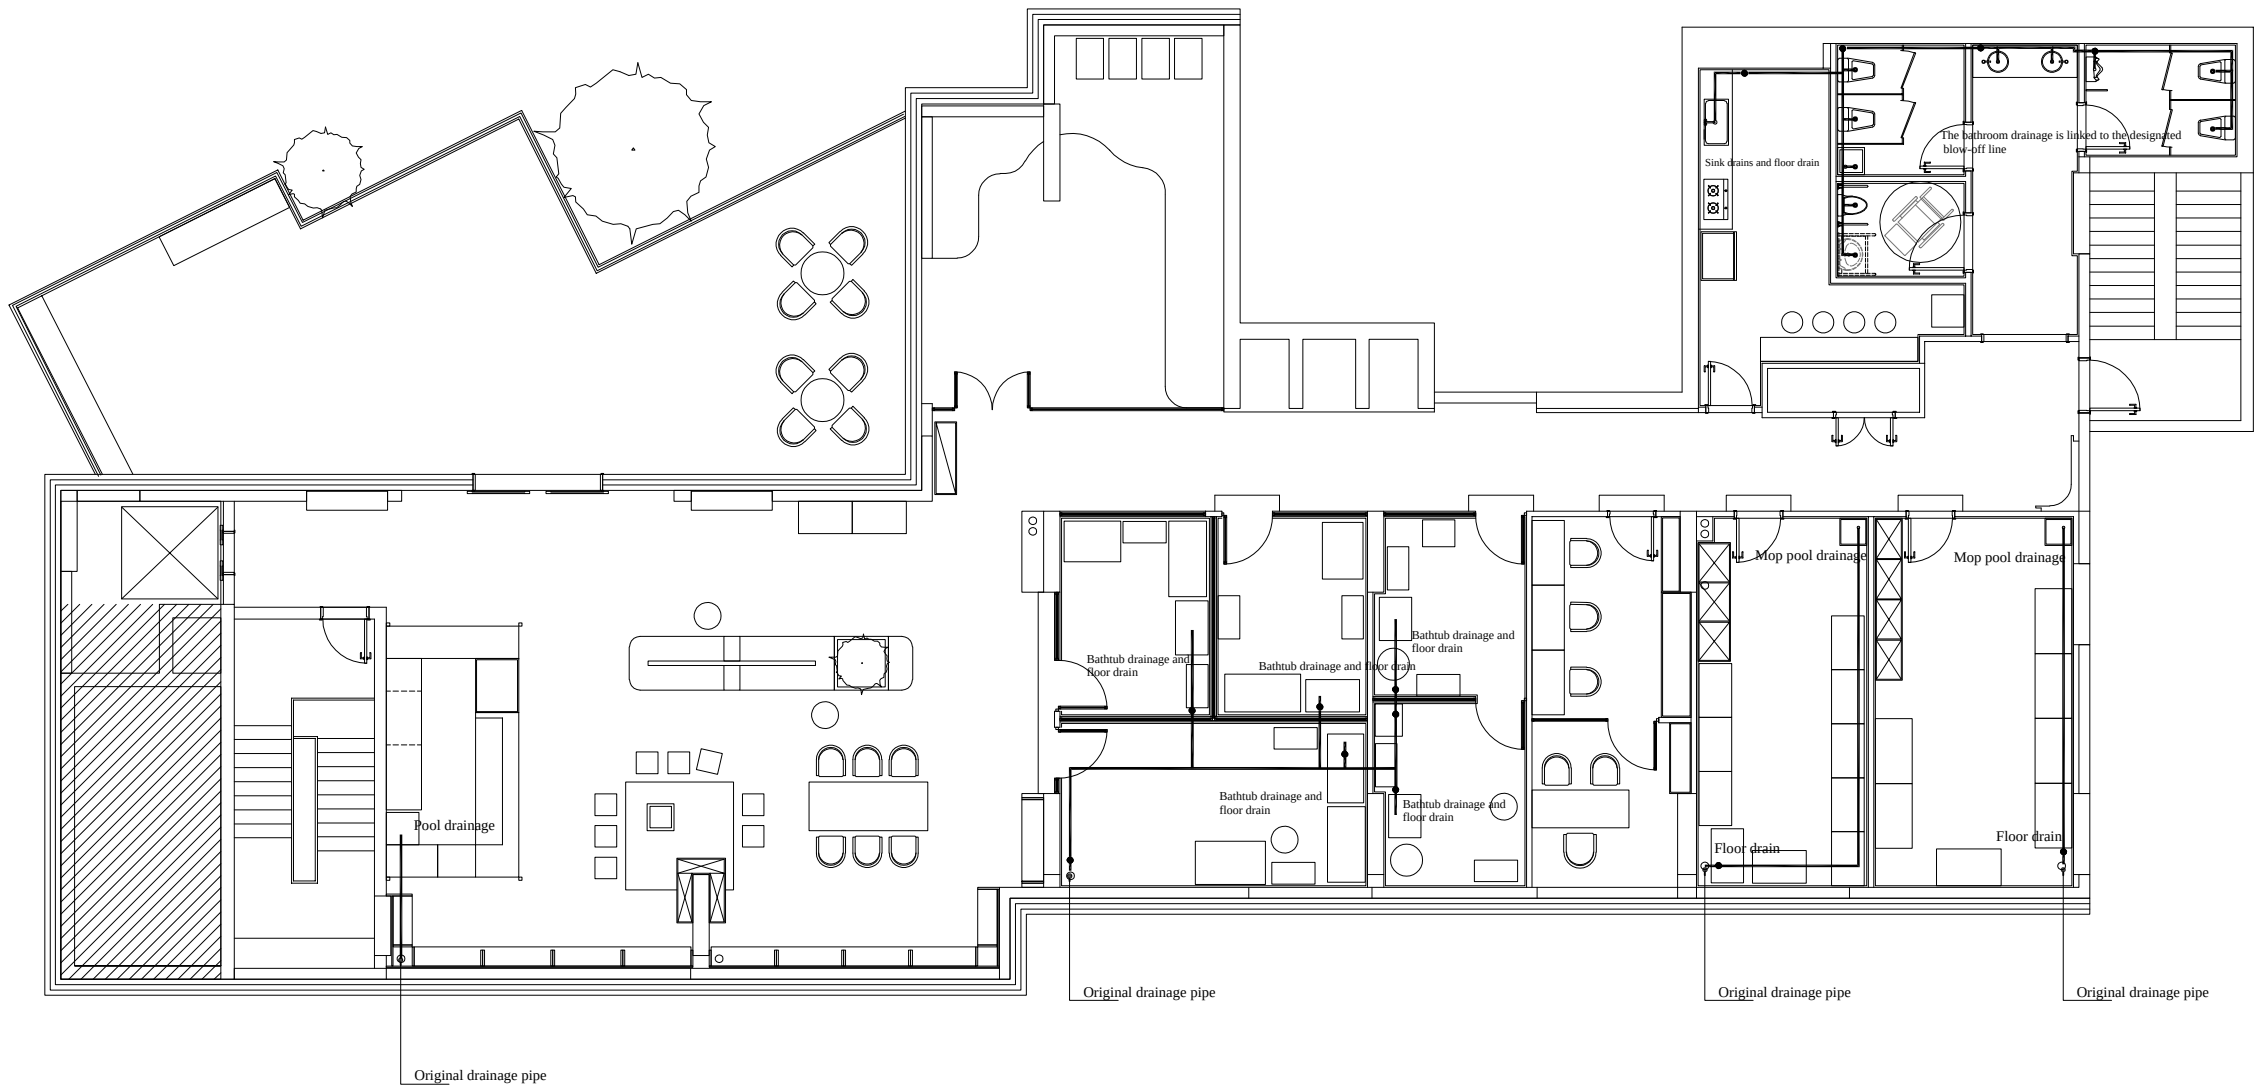

Lollipop club Drawings

HUNAN,CHANGSHA

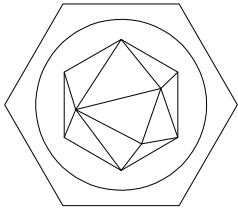

J I U J I Z H U A N G S H I

Schematic diagram of the second floor drainage pipeline

SCALE:	1:140
DATE:	2025.3.23
SHEET NO.	Fig. No.
DESIGN BY:	
DRAWN BY:	
APPROVED BY:	

FIRST PARTY: