



C:\Users\jlee\Documents\5668-HMA-WK-ZZ-M3-A-00001_P01 - William Kay.jbe\VPV\Y4.rvt


09/05/2025 12:53:42

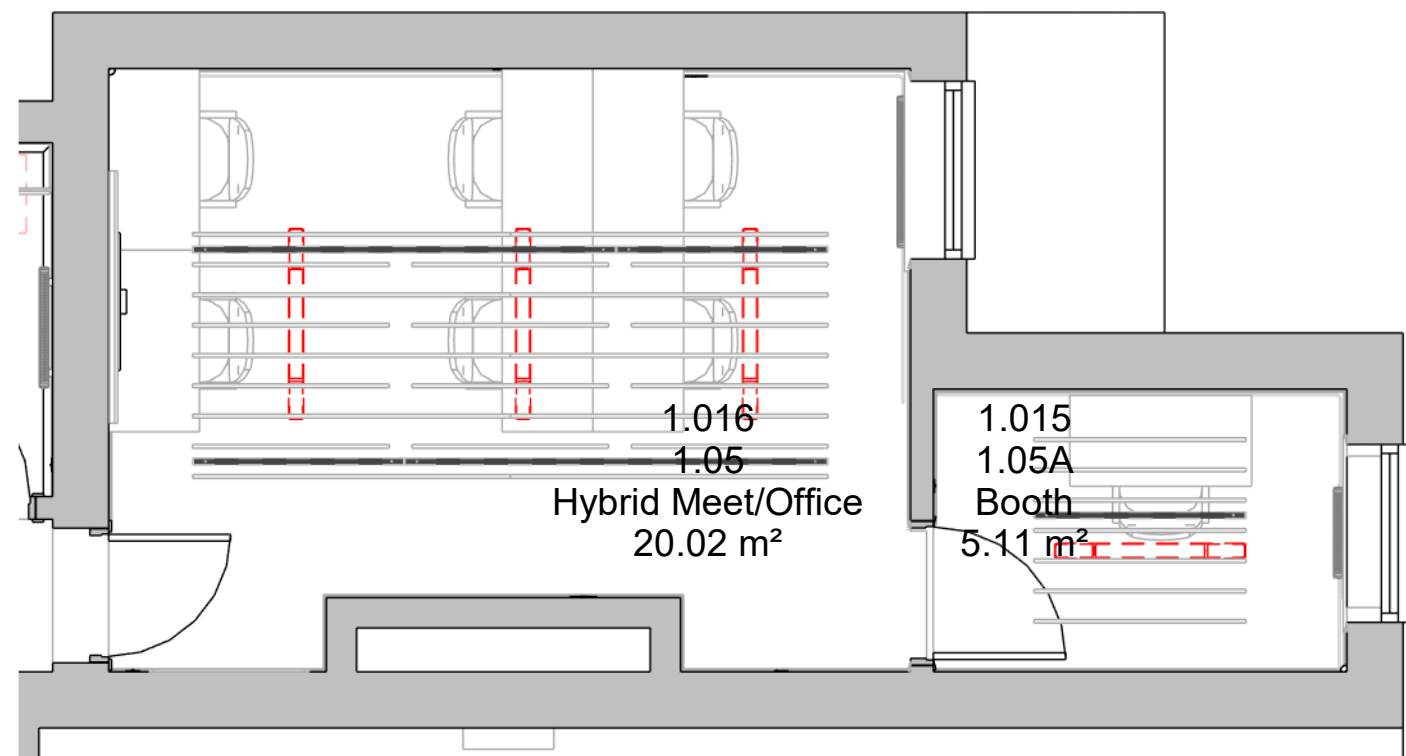


1.05 Hybrid Meeting/ Office & 1.05A Booth
1 : 50 @ A1

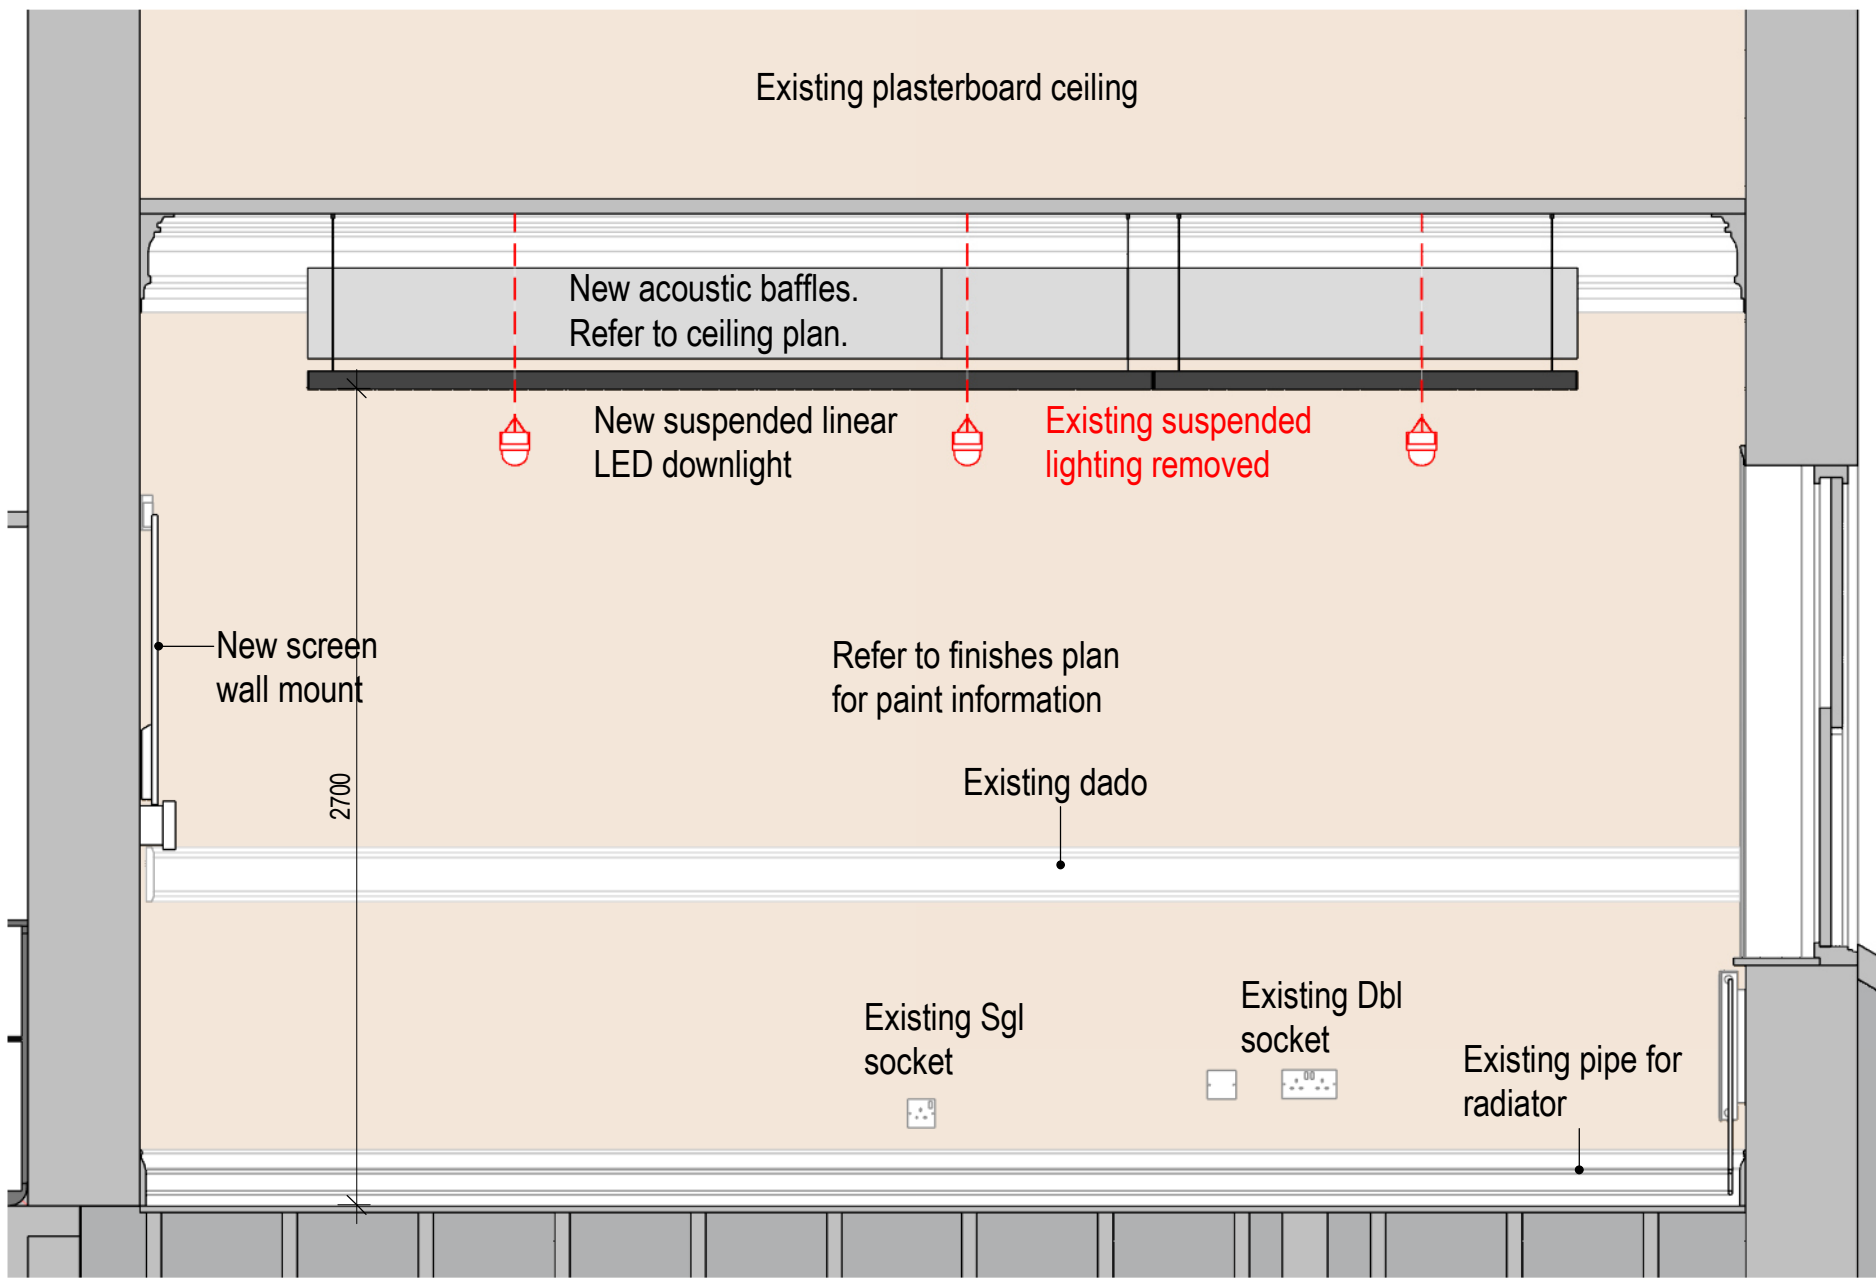


1.05 Hybrid Meeting/ Office - Elevation A
1 : 25 @ A1

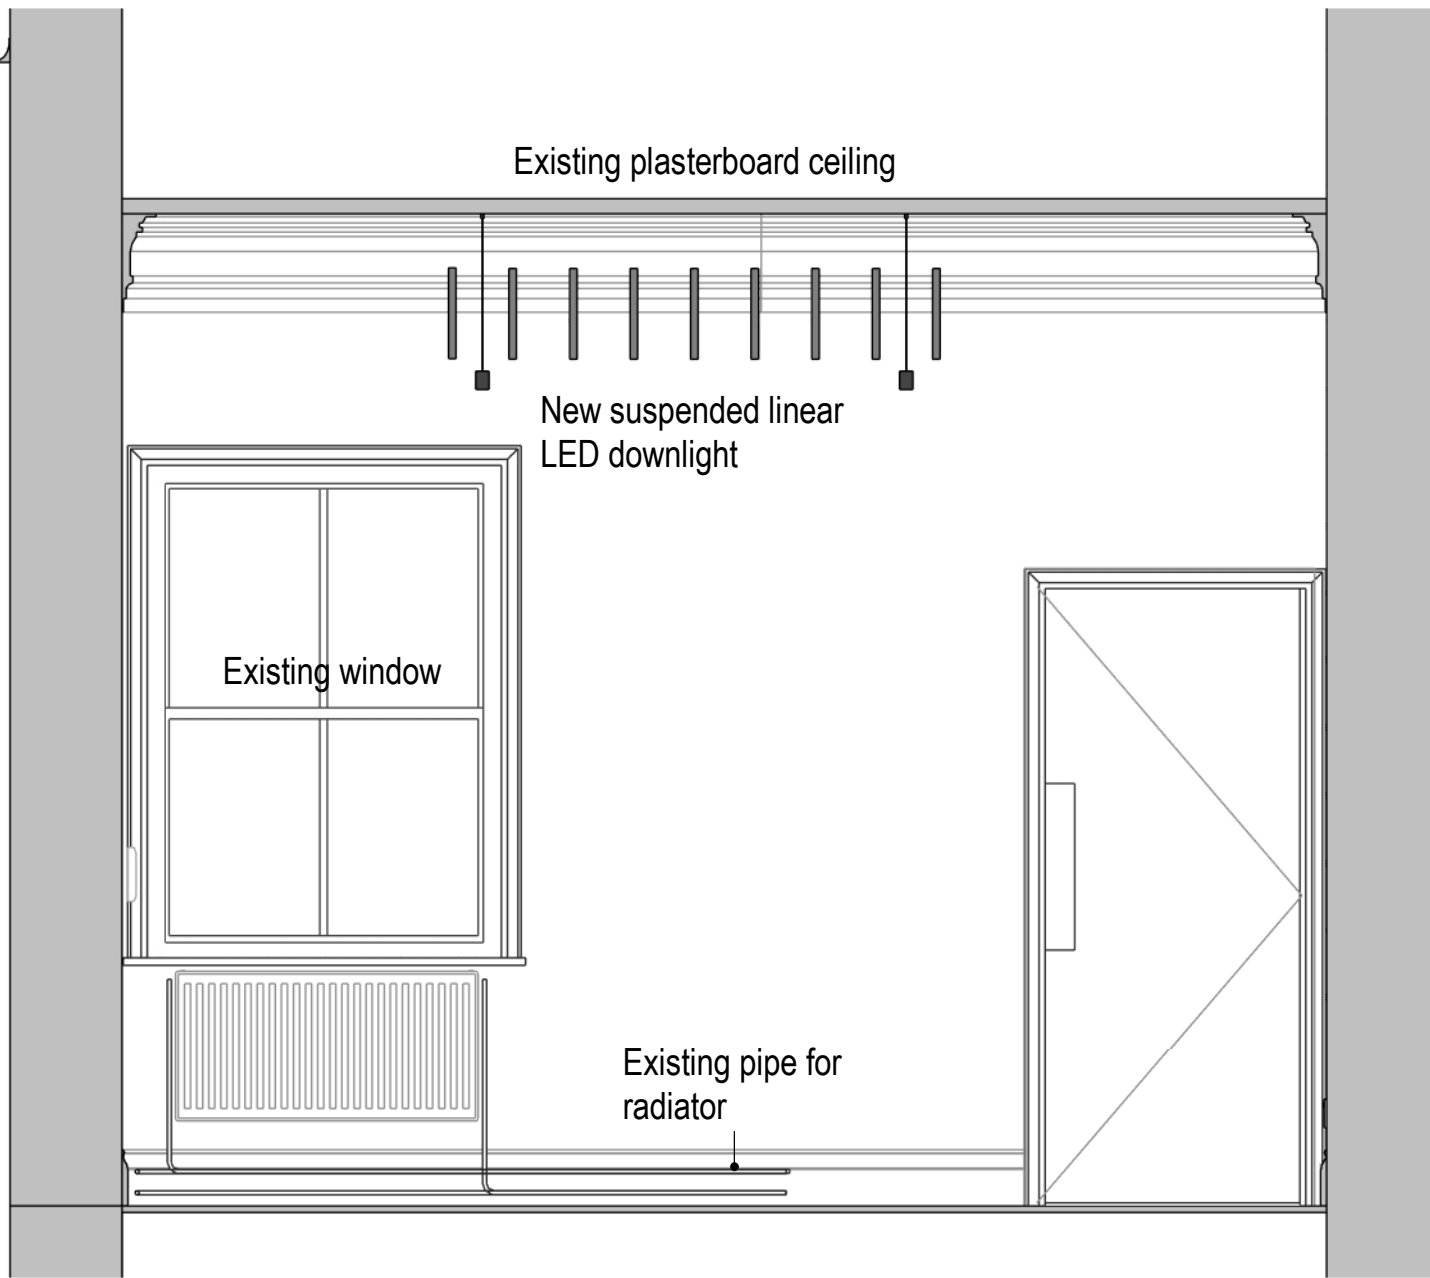


1.05 Hybrid Meeting/ Office - Elevation B
1 : 25 @ A1

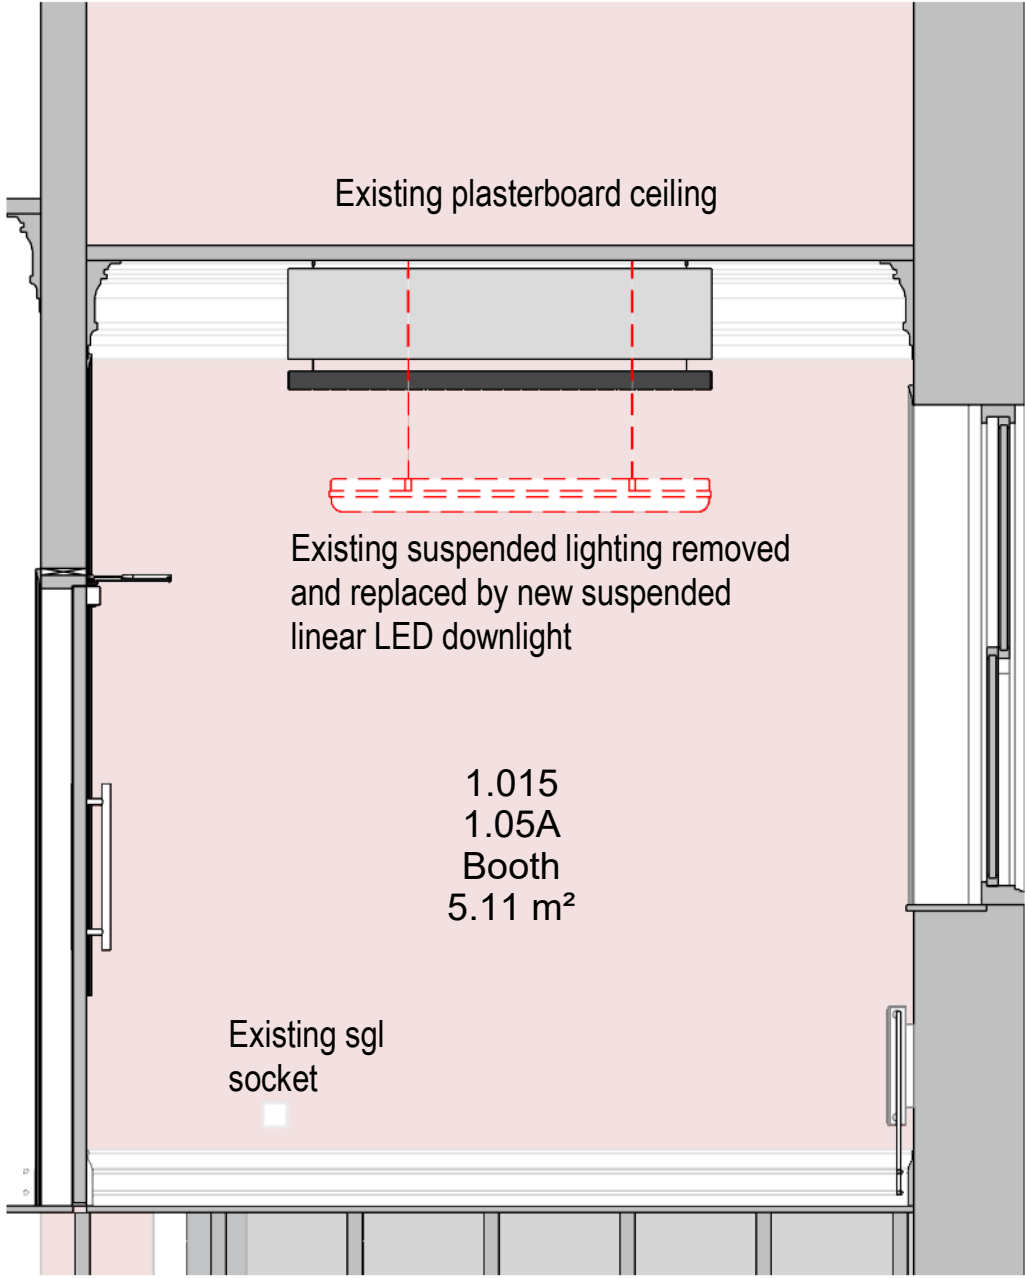


1.05a Booth - Elevation E
1 : 25 @ A1

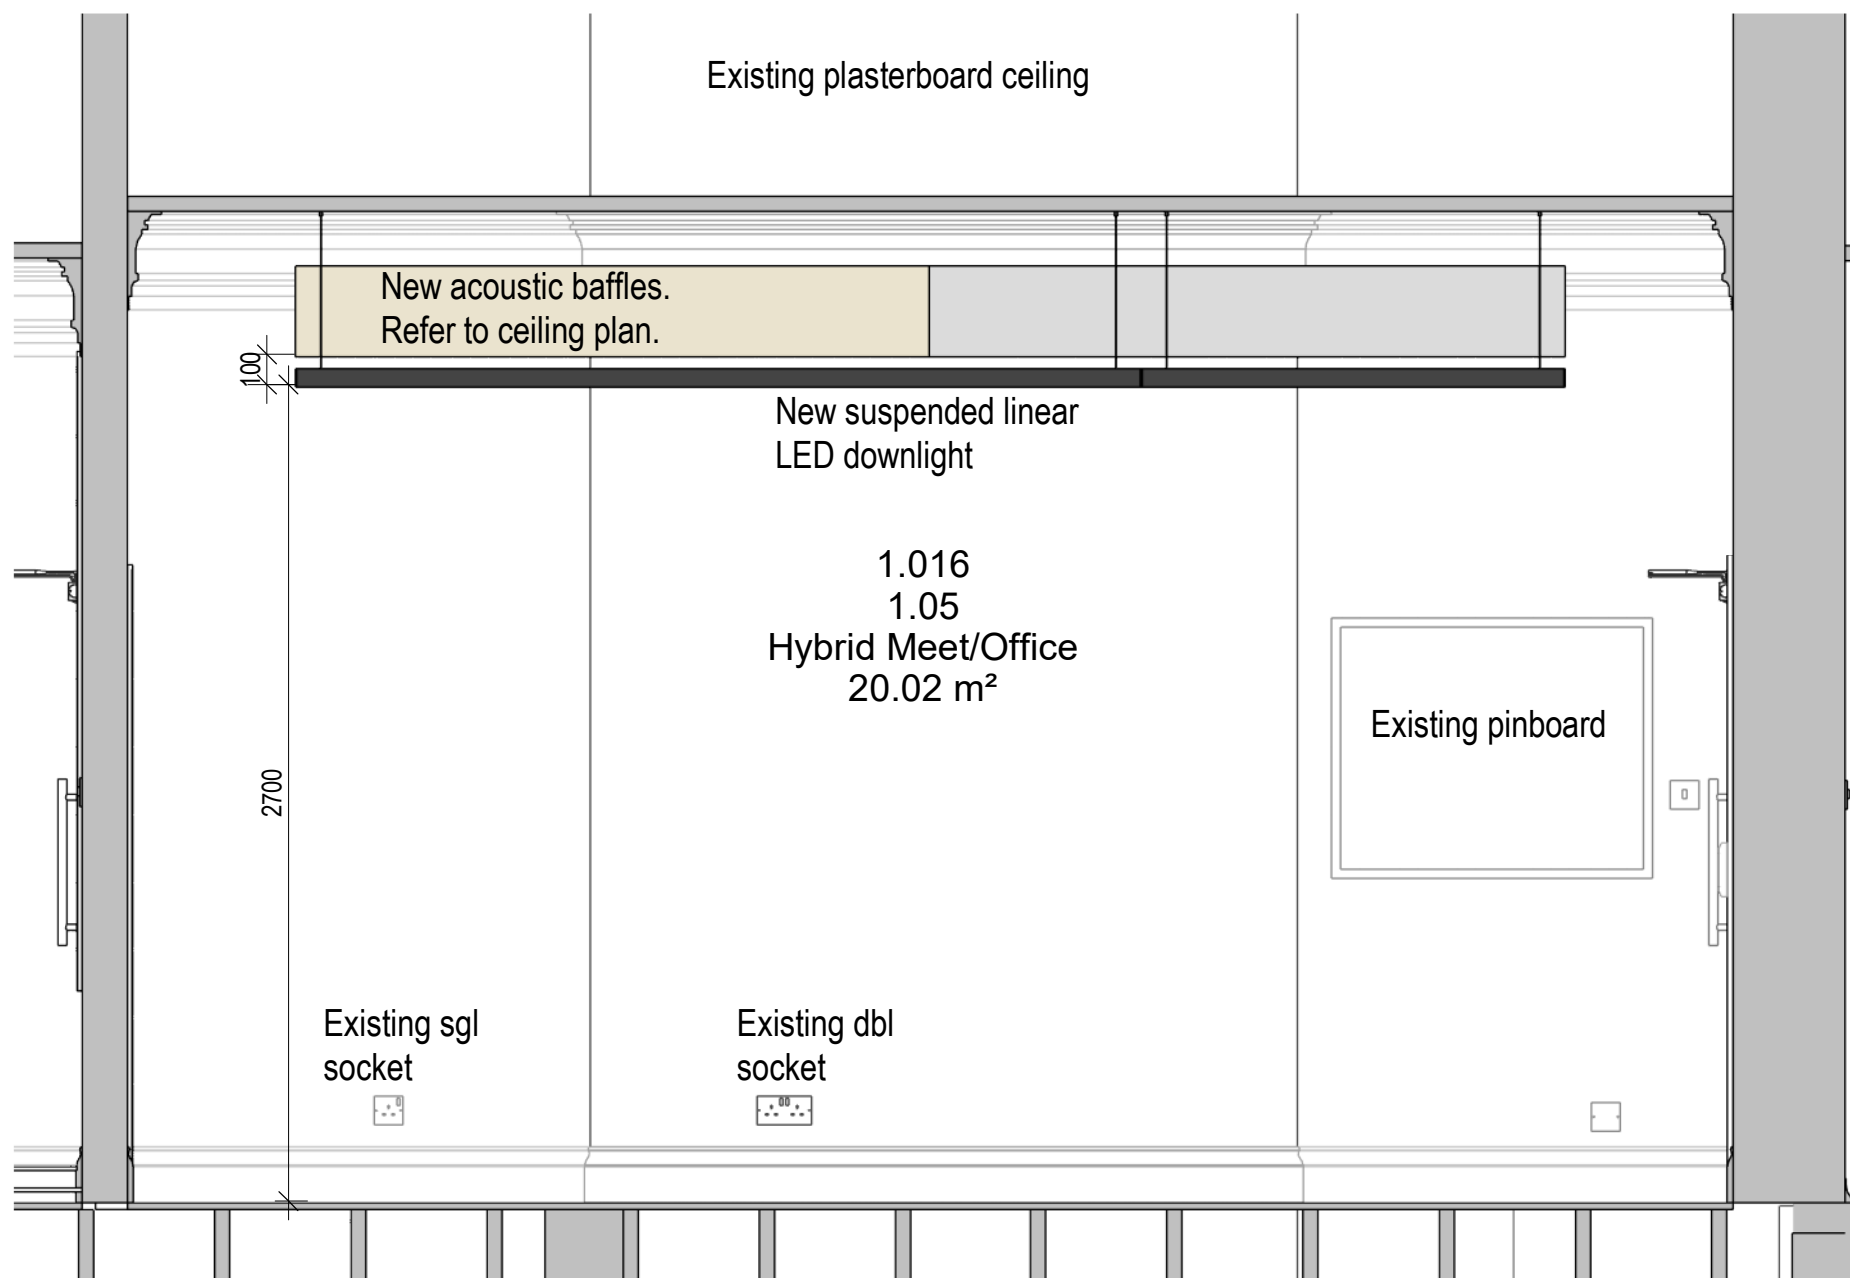

1.05 Hybrid Meeting/ Office - Elevation C
1 : 25 @ A1

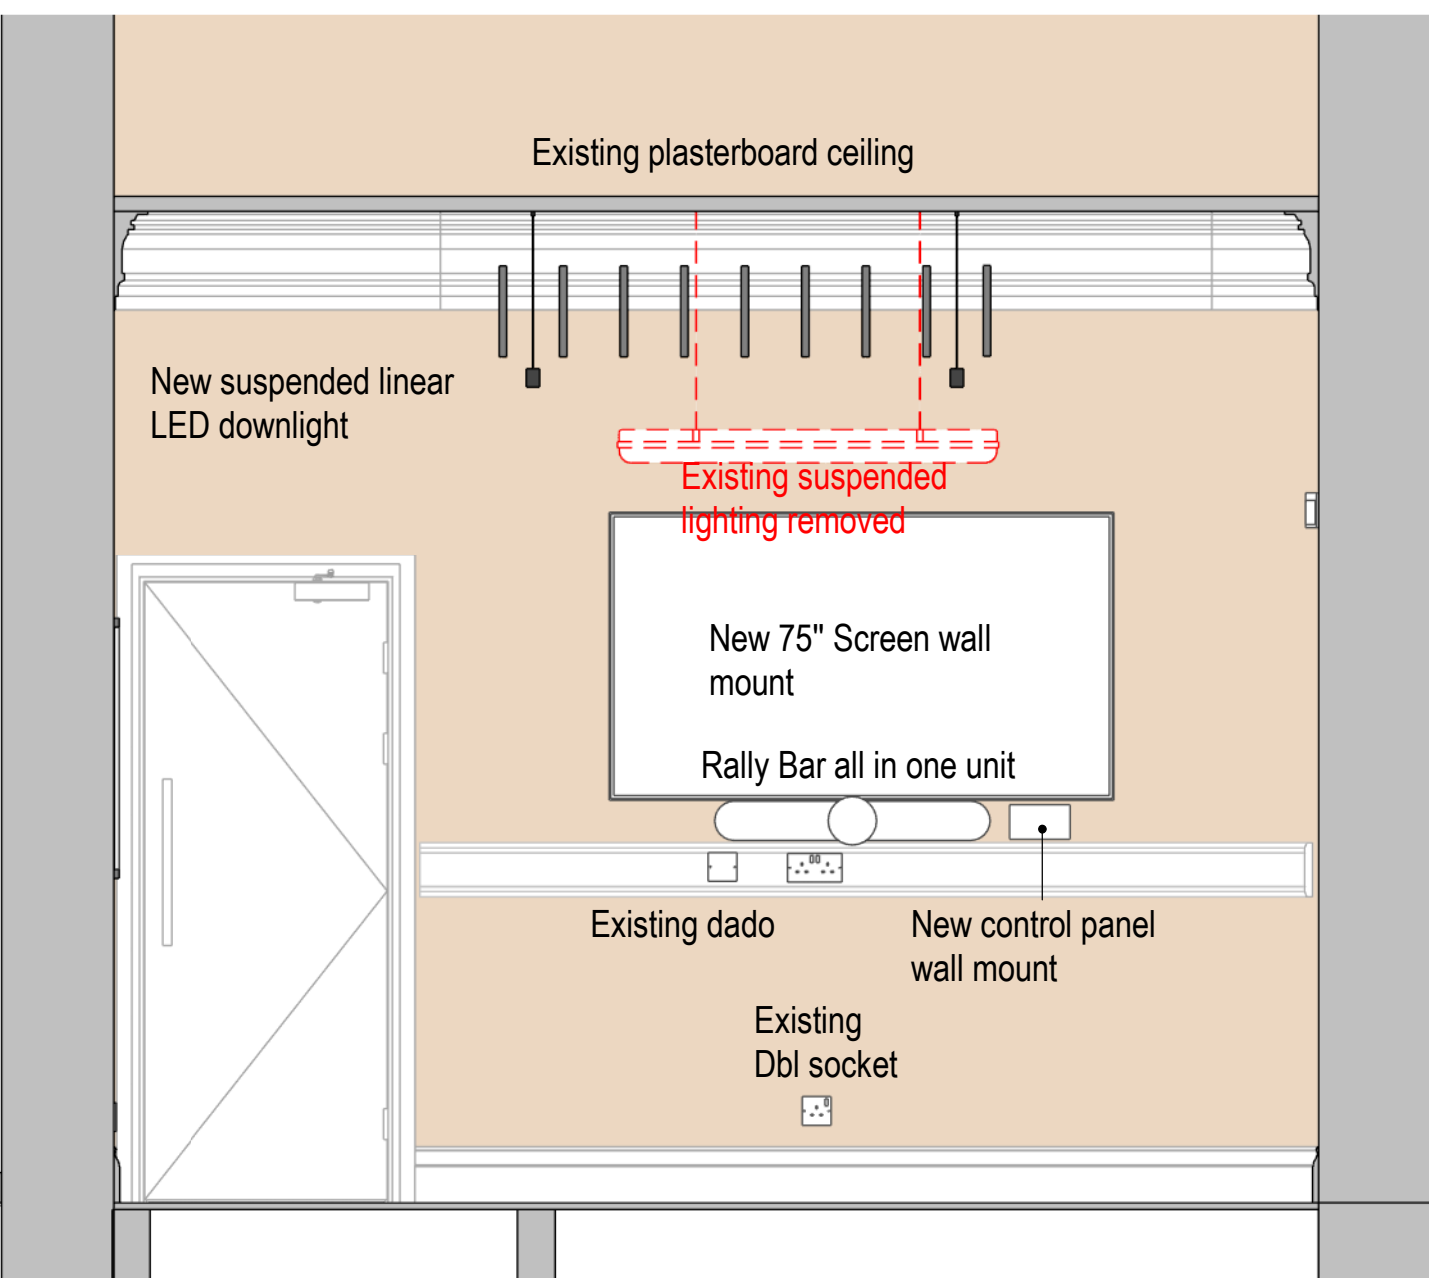

1.05 Hybrid Meeting/ Office - Elevation D
1 : 25 @ A1

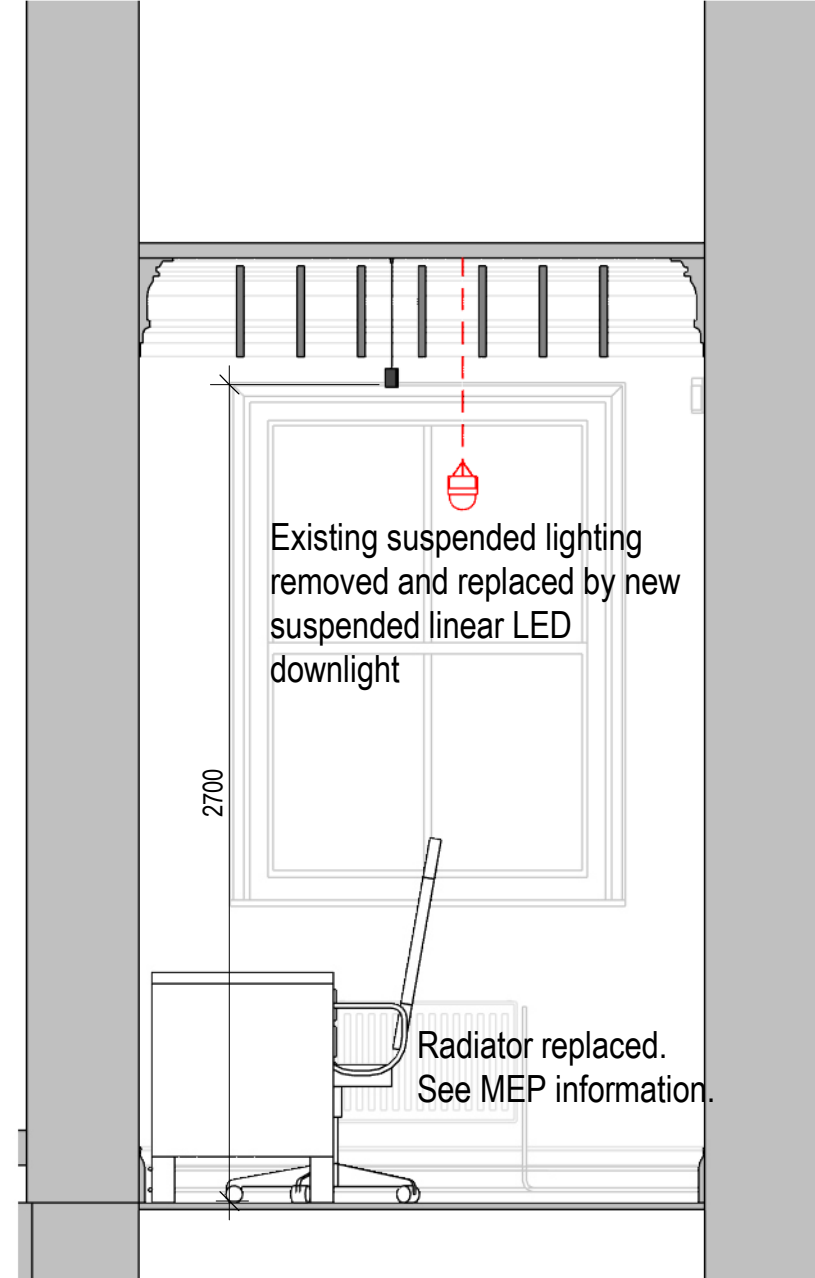

1.05a Booth - Elevation F
1 : 25 @ A1



P02	Issued for planning.	08-05-25	JL	JL
P01	First issue. Issue for comments.	19-02-25	JL	JL
Rev	Description	Date	By	Auth

MANCHESTER
1824

The University of Manchester

Directorate of Estates and Facilities
Beyer Building
The University of Manchester
Oxford Road
Manchester
M13 9PL

HALLIDAY MEECHAM ARCHITECTS

Halliday Meecham Architects Limited
111 Piccadilly Manchester M1 2HW
+44 (0)161 461 5565
4 Devonshire Street London W1W 5DT
+44 (0)203 440 5175
hma@hallidaymeecham.com
www.hallidaymeecham.com

Drawing Status				STAGE 4			
Project							
William Kay House - 5807							
Building Name				Building No.			
William Kay House				016AA			
Site Name							
William Kay House							
Sub Site Name							
Oxford Road							
Drawing Title							
William Kay L1 1.05 Hybrid Meet/ Office & 1.05A Booth							
PM	DS	Drawn	CB	Checked	FW		
Scale @A1		Date	07-02-25	Date	07-02-25		
1:25/1:50							
Drawing Number				Revision			
5807-HMA-WK-L1-DR-A-0121				P02			