


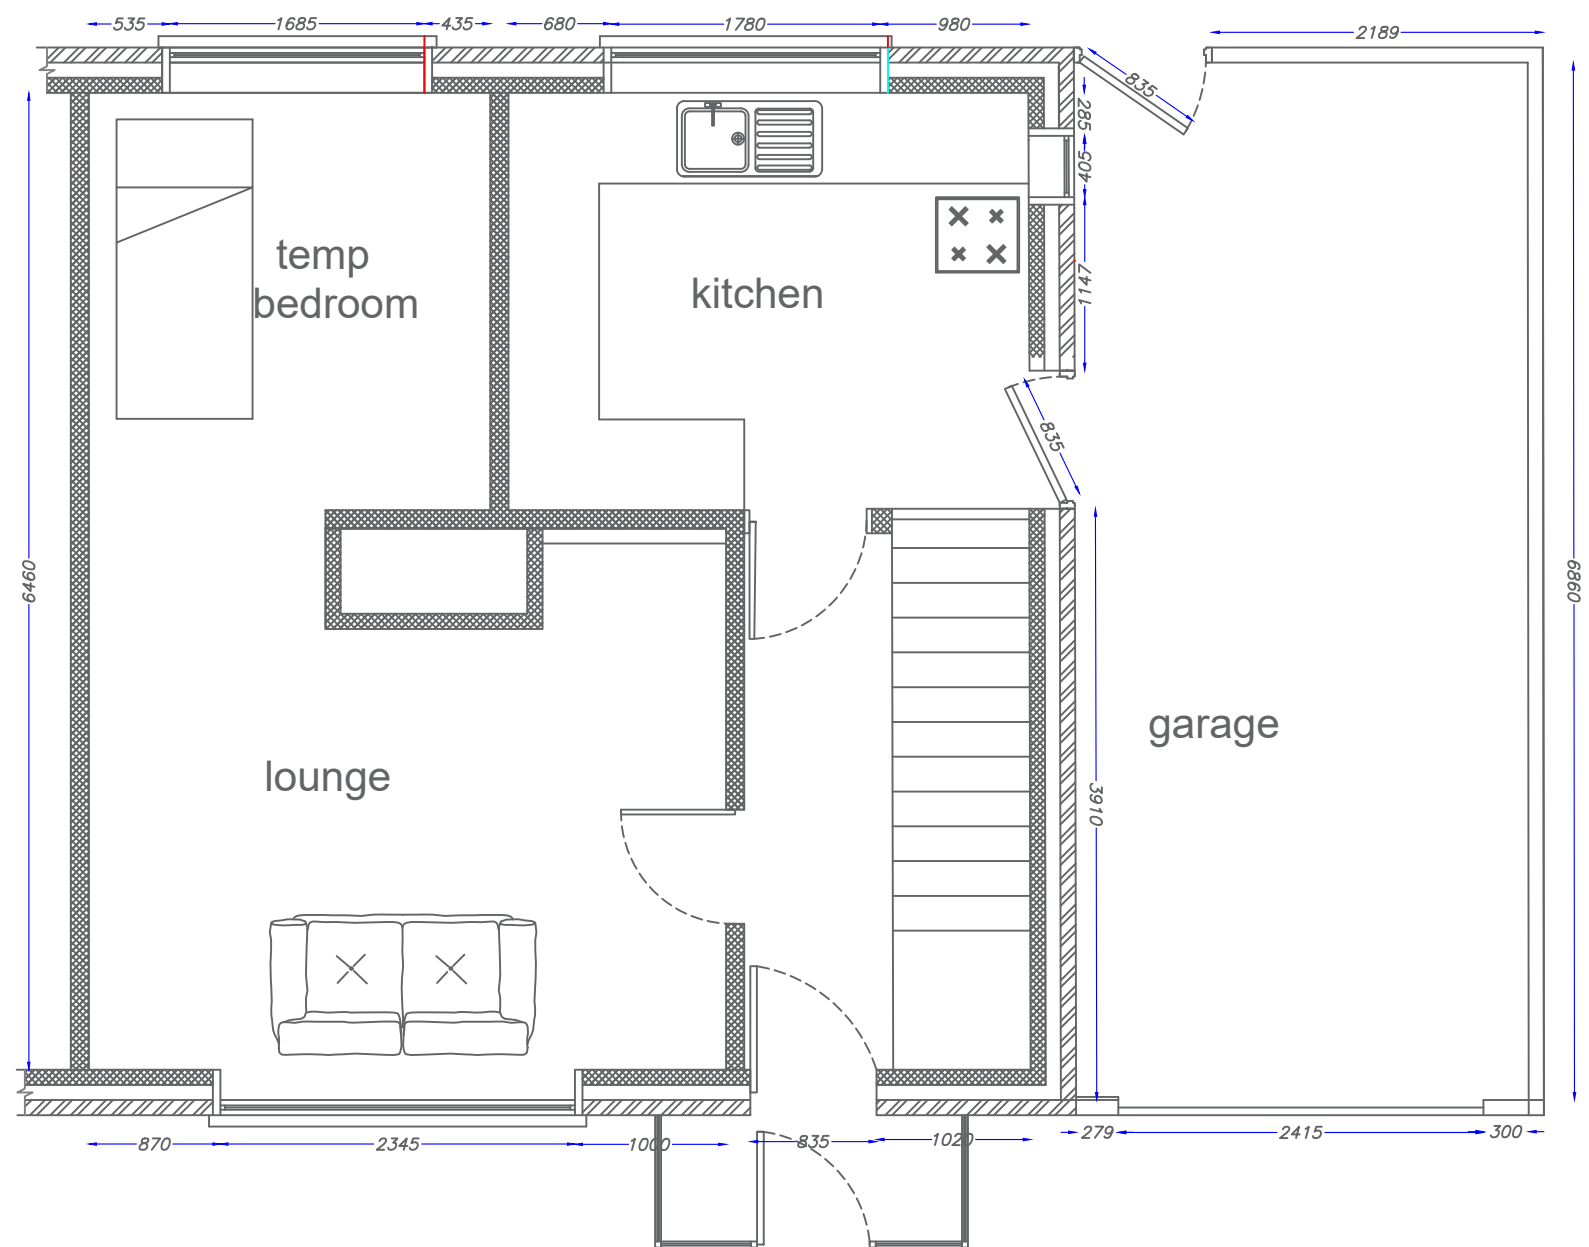

Existing Layout

Manchester Equipment and Adaptations Partnership
 Technical Officer Service
 Philips Park Road
 Beswick
 Manchester,
 M11 3FU

Applicants Name:
 Mr William Murphy
 Property Address:
 15 Lincombe Rd
 Wythenshawe
 Manchester
 M22 1GA

REVISIONS -

Date: 03/03/2023

Paper Size: A3

Scale: 1:50

Drawn By:
 Stephen Crossley



Manchester
 Equipment &
 Adaptations
 Partnership