
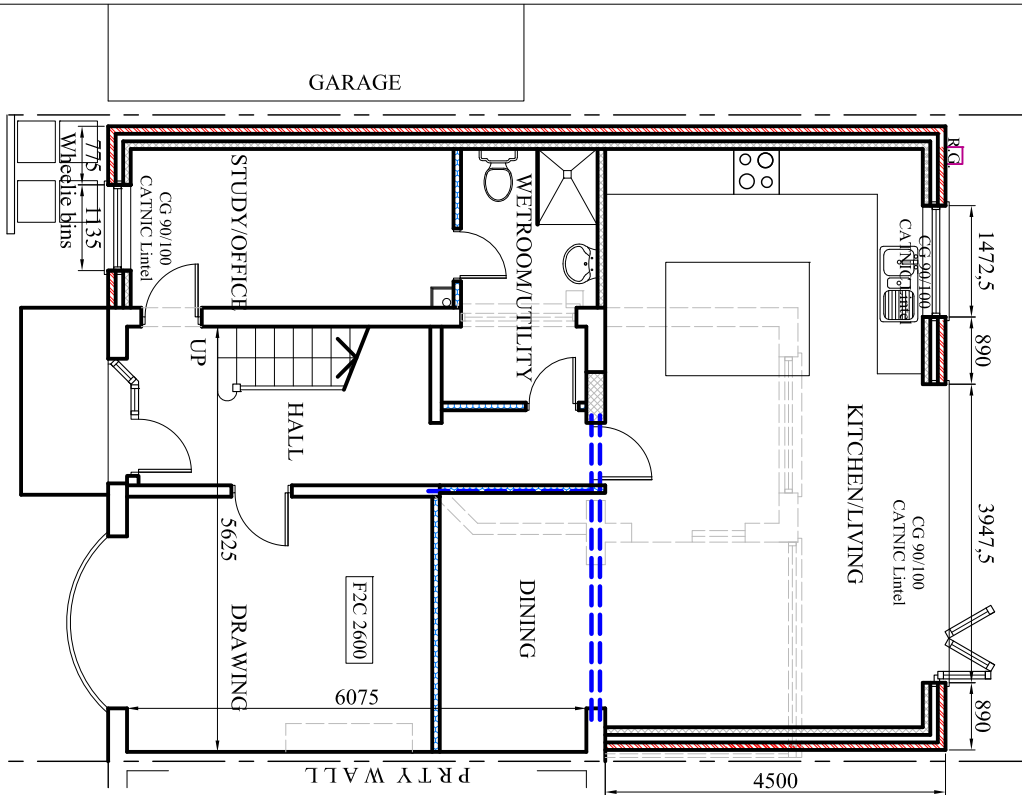
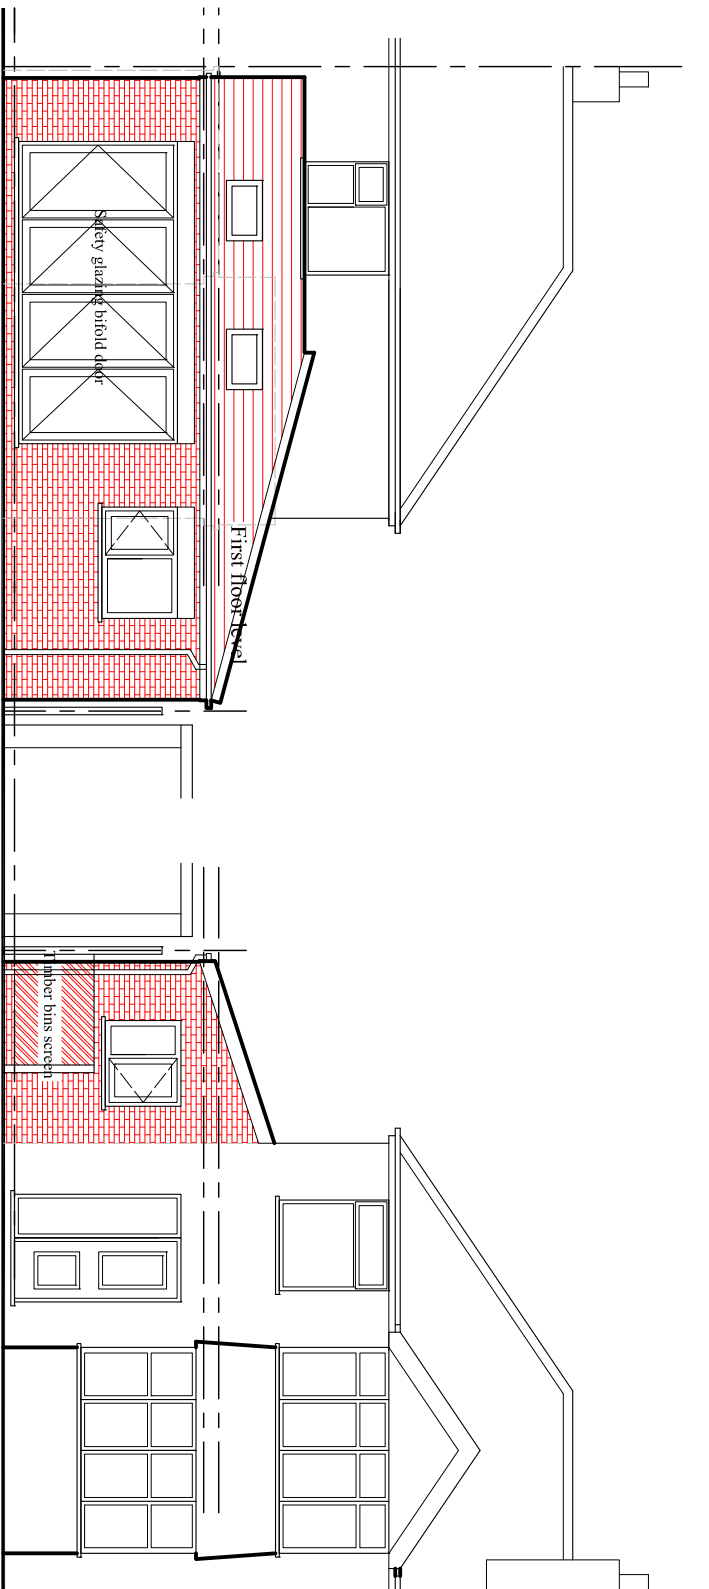


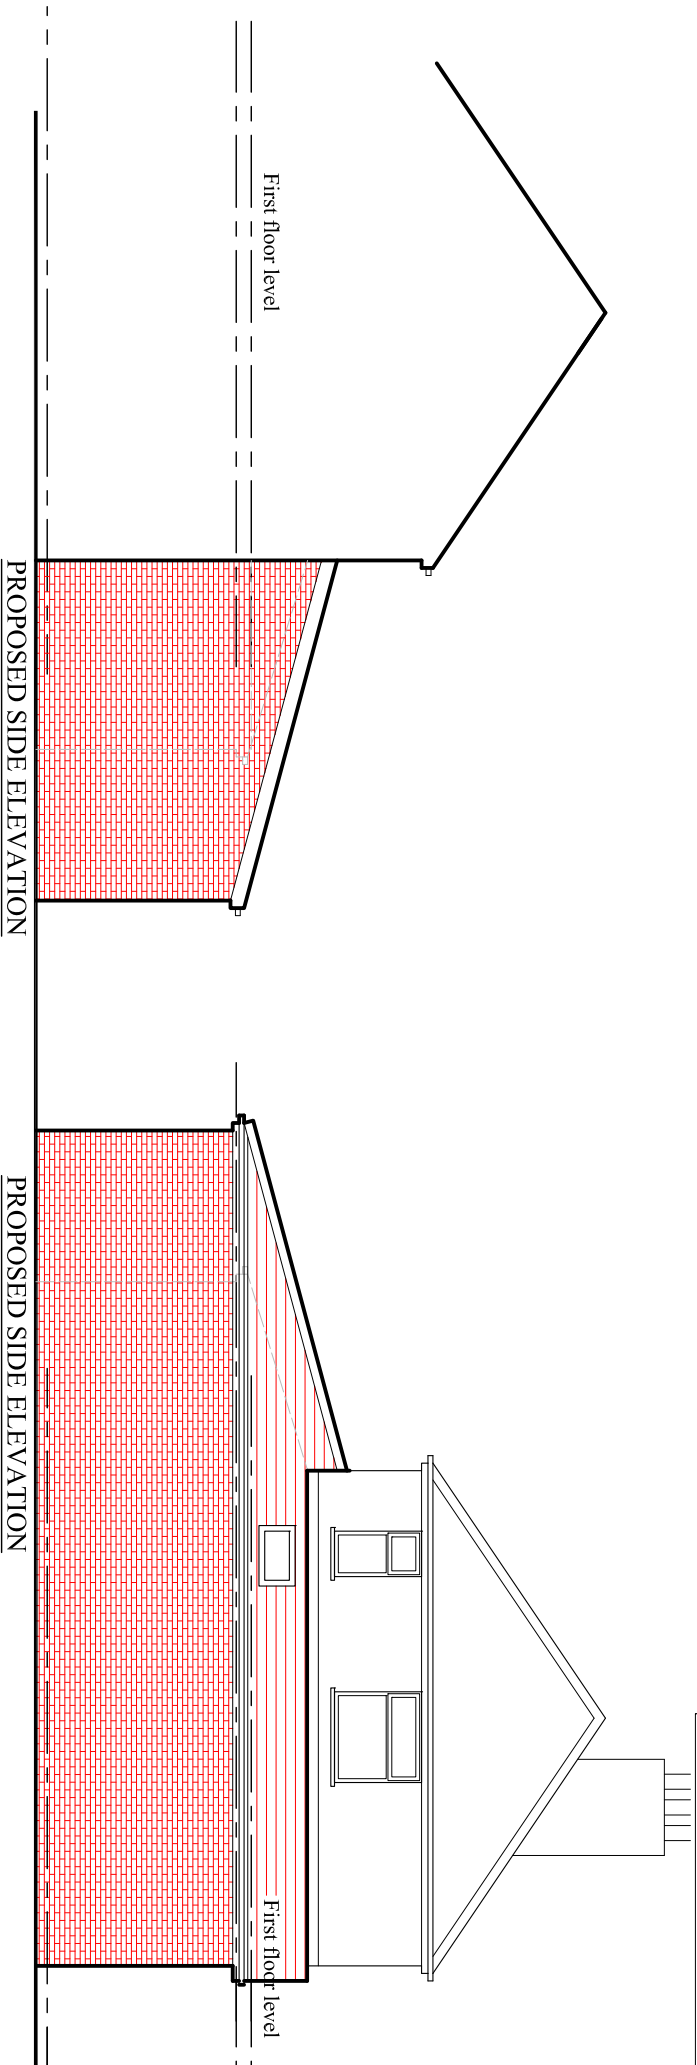

Rev. B. 14/05/2025 Extension reduced roof design changed
Rev. A. 01/05/2025 Extension reduced

PROJECT
9 Ringwood Avenue,
Longsight
CLIENT
Mr. Kamran Sheikh
DRAWING TITLE
Proposed Plan

JOB No _____ DRAWING No NA-P02
SCALE DATE REVISION
1:100/A3 Mar. 2025 B
t: 0782 895 3405
e: nadesignandbuilds@gmail.com