




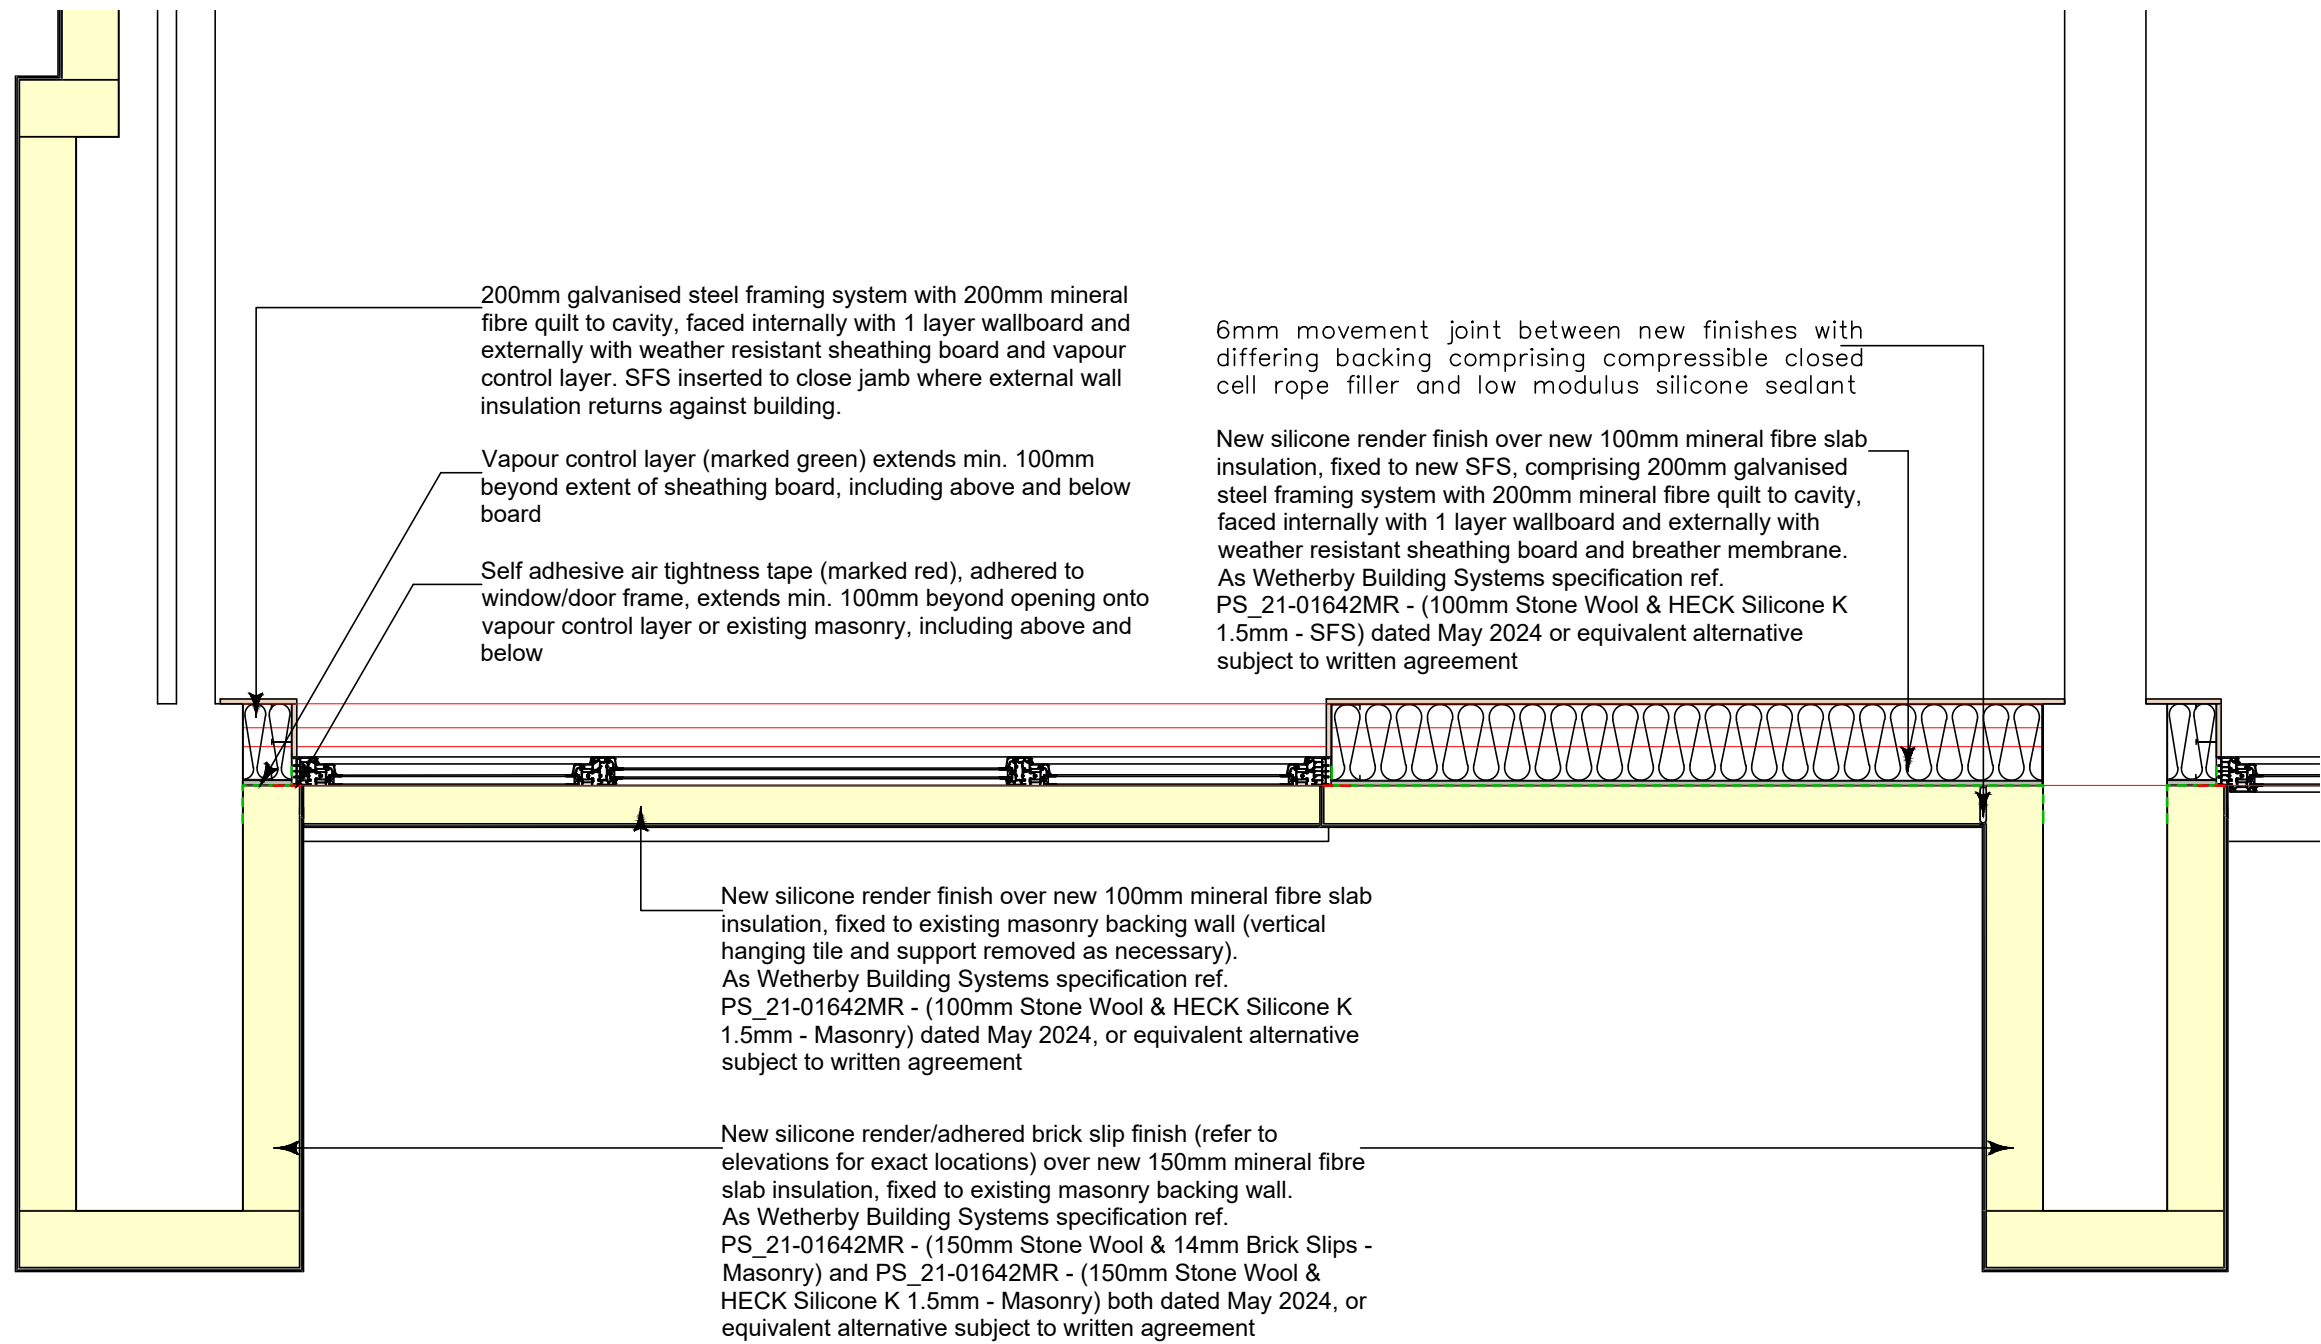



DETAIL 2 - FIRST & THIRD FLOOR MAISONETTE

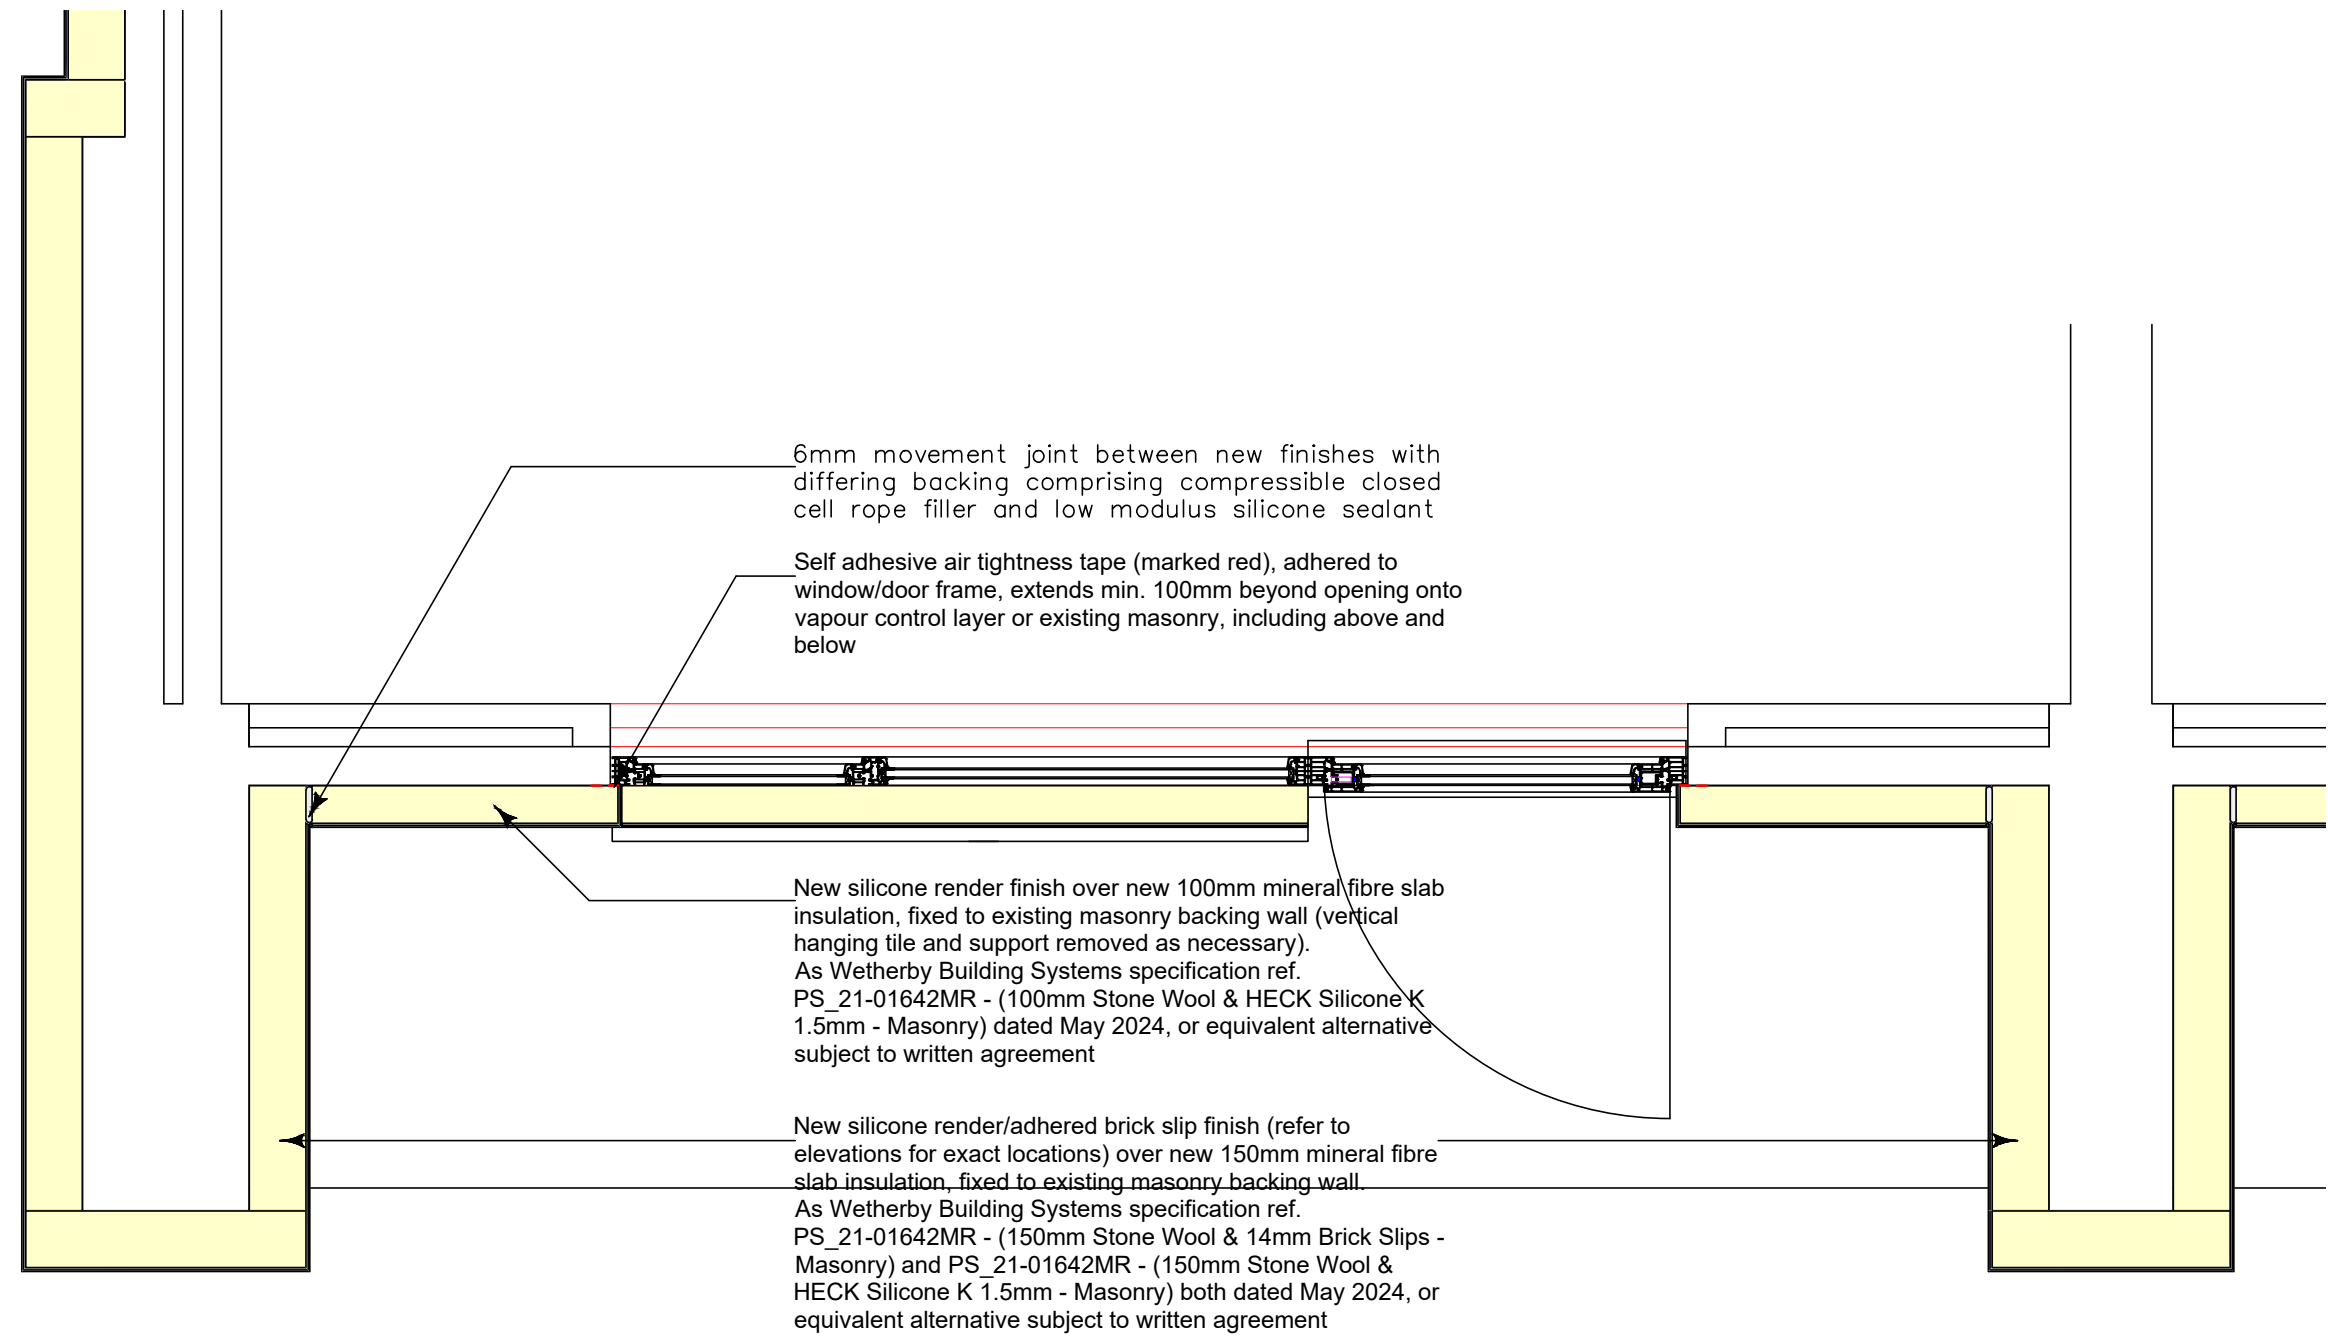

DETAIL 3 - SECOND FLOOR MAISONETTE REAR BALCONY

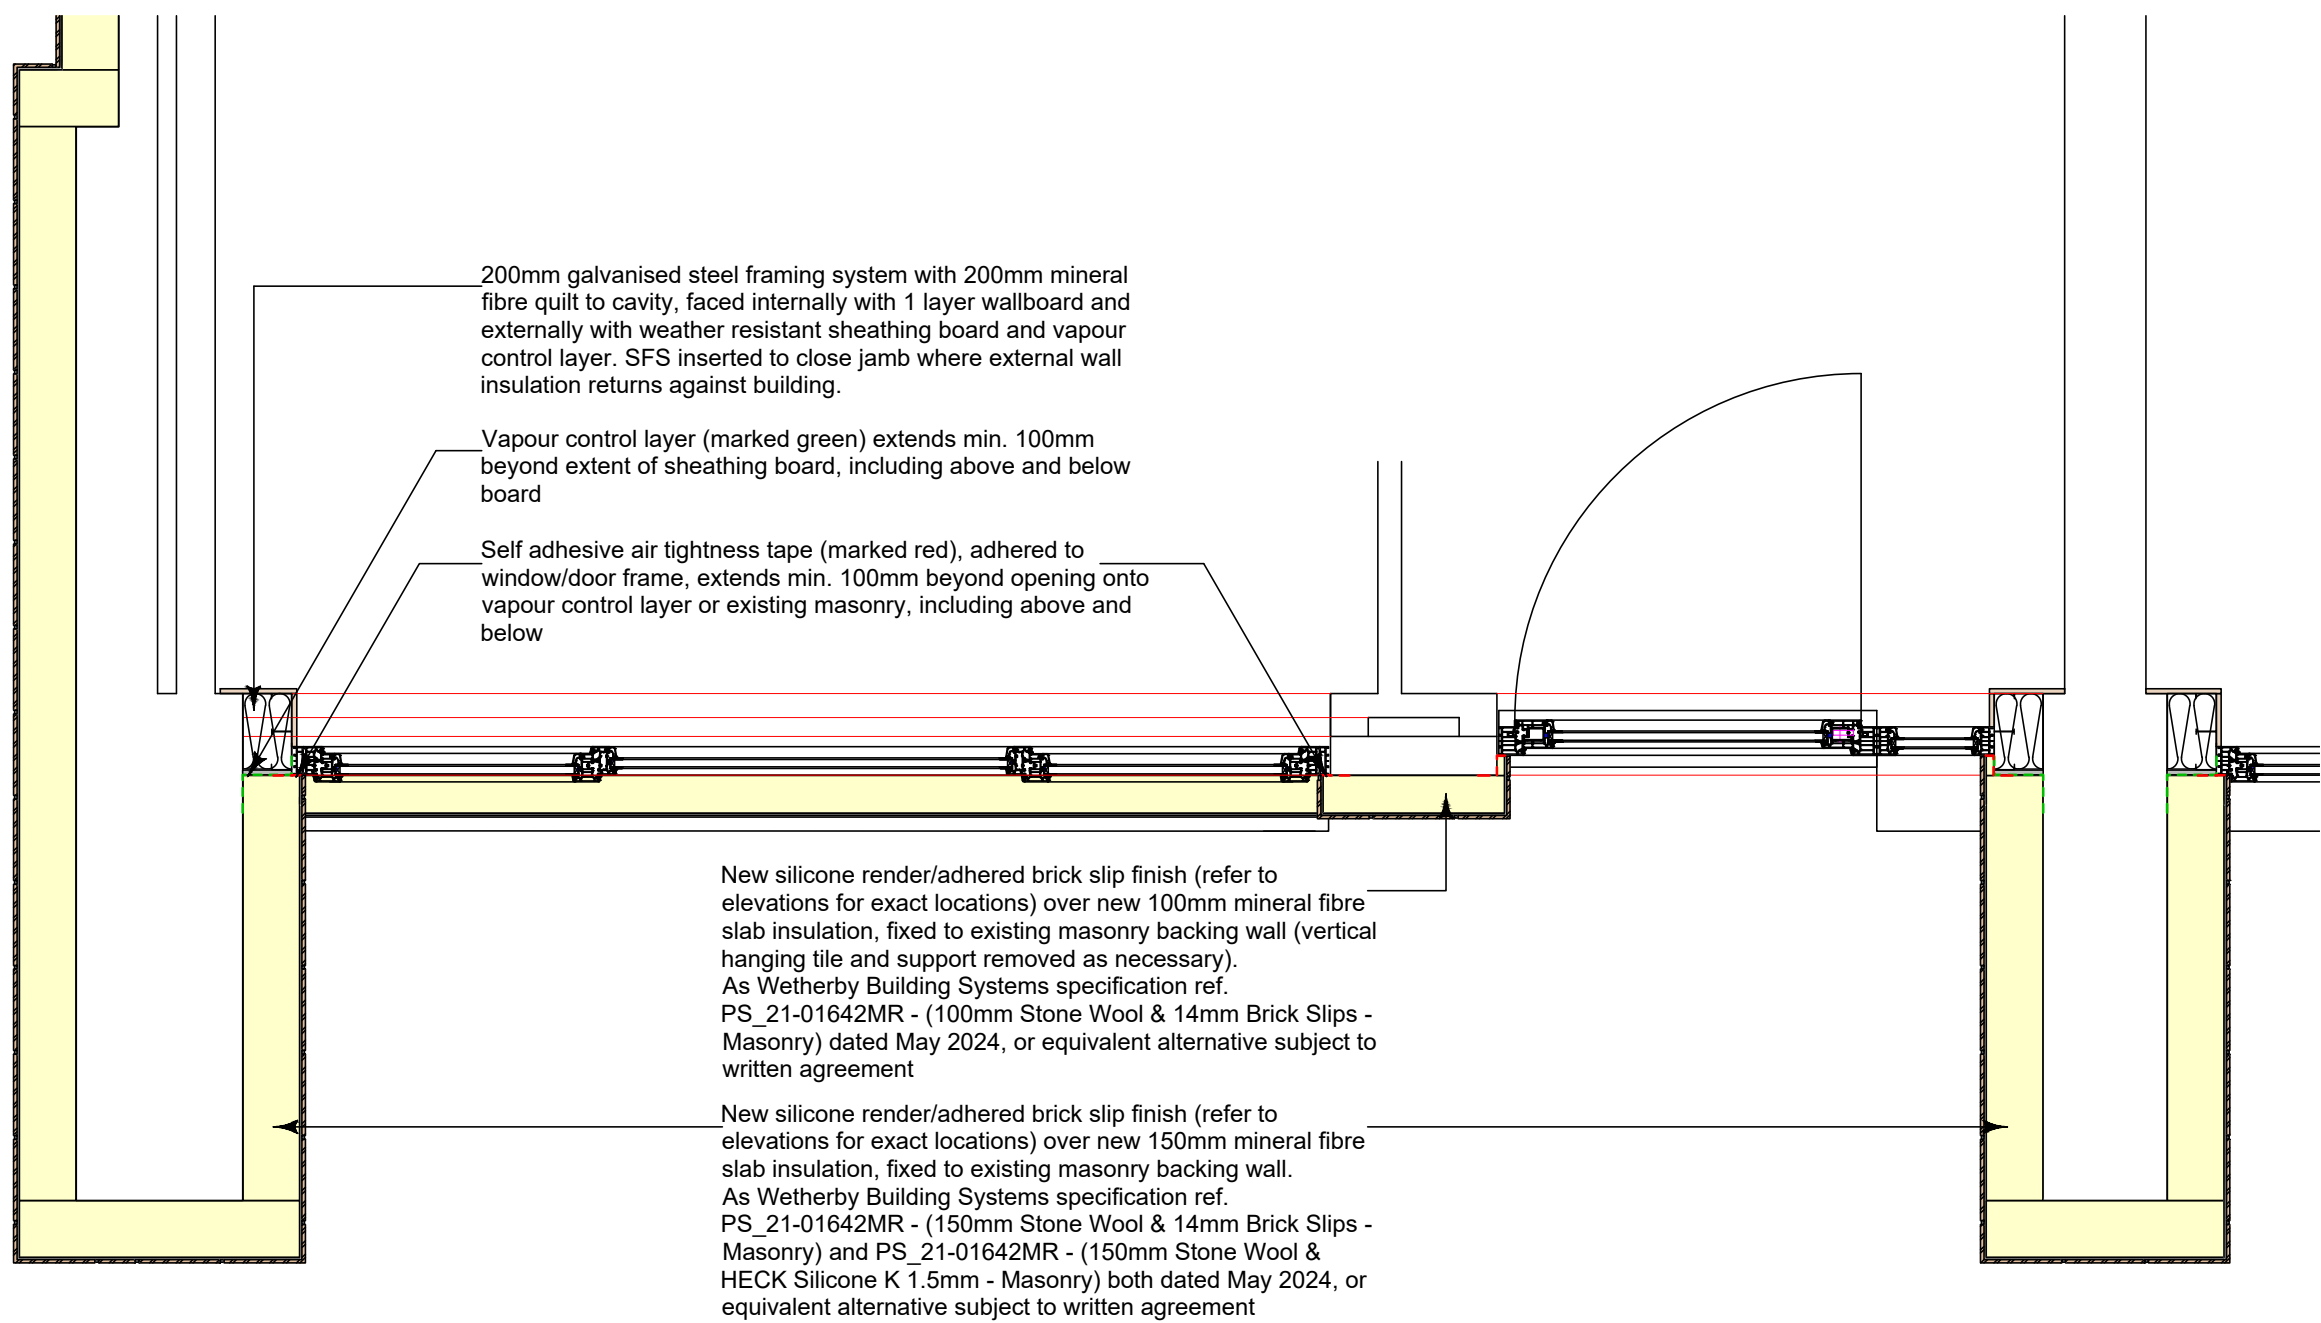

DETAIL 1 - GROUND FLOOR MAISONETTE FRONT DOOR ENTRANCE

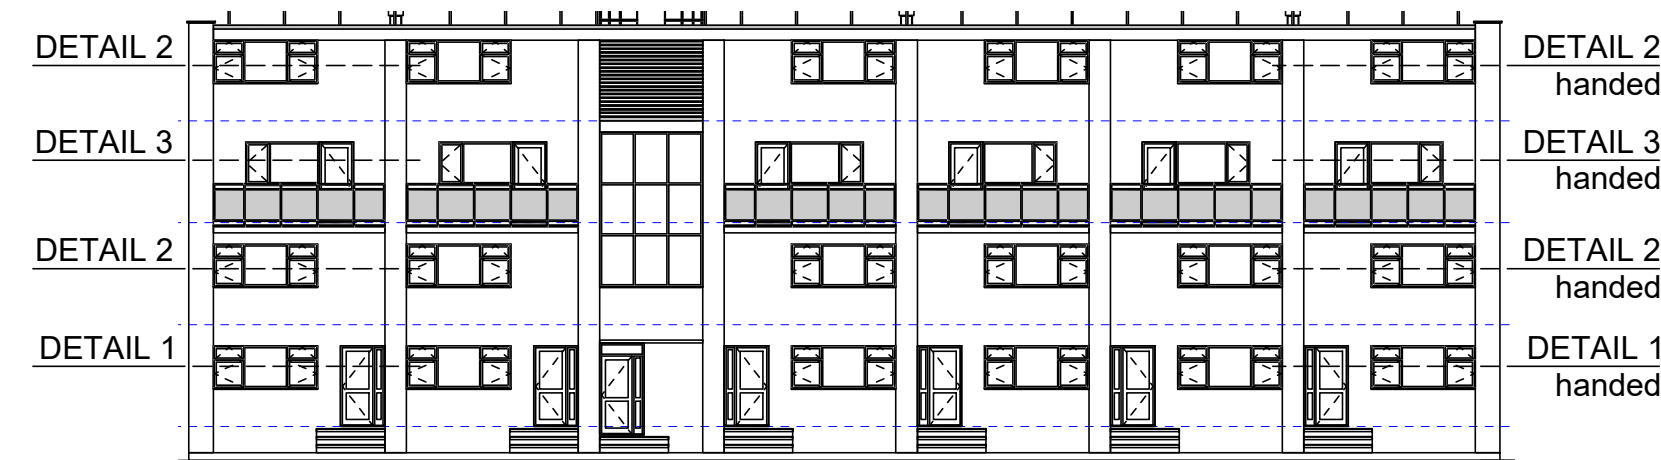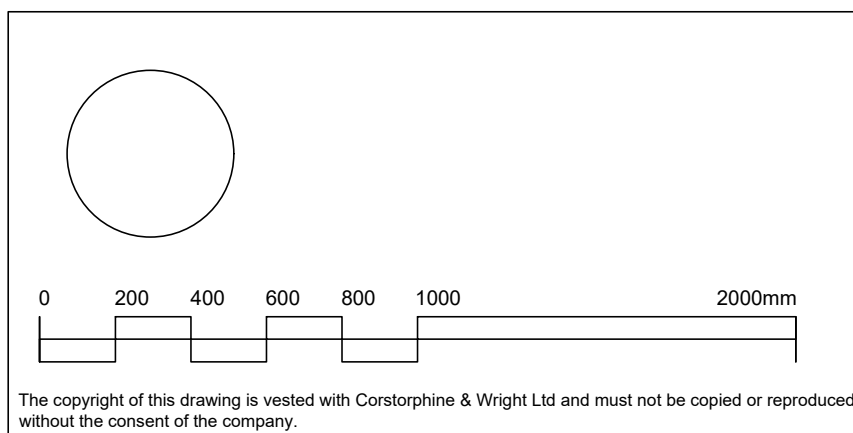

The copyright of this drawing is vested with Corstorphine & Wright Ltd and must not be copied or reproduced without the consent of the company.

P-00	PLANNING ISSUE	21.05.25	DN	RE
Rev.	Description	Date	Drawn	Chk.

Client		Corstorphine & Wright				
NORTHWARDS HOUSING						
Project		Manchester Studio				
RIVERDALE MAISONETTES FABRIC FIRST REFURBISHMENT		Tribeca House, 21-27 Dale Street, Manchester M1 1EY				
		0161 272 8100				
Drawing Title		corstorphine-wright.com				
AIR TIGHTNESS - SOUTH AND WEST BLOCK SHEET 1		Drawing No.			Revision	
		23746-3001			P-00	
Drawing Status		Drawn	Checked	Paper Size	Scale	Date
PLANNING		PR	KE	A1	1:20; 1:200	21.05.25