


PROPOSED SIDE ELEVATION

180 MOSLEY ROAD

M14 6PB

Slate cheek of dormer
and step back from
the verge.

change window for obscure
glazed, operable min 1400mm
above floor level!

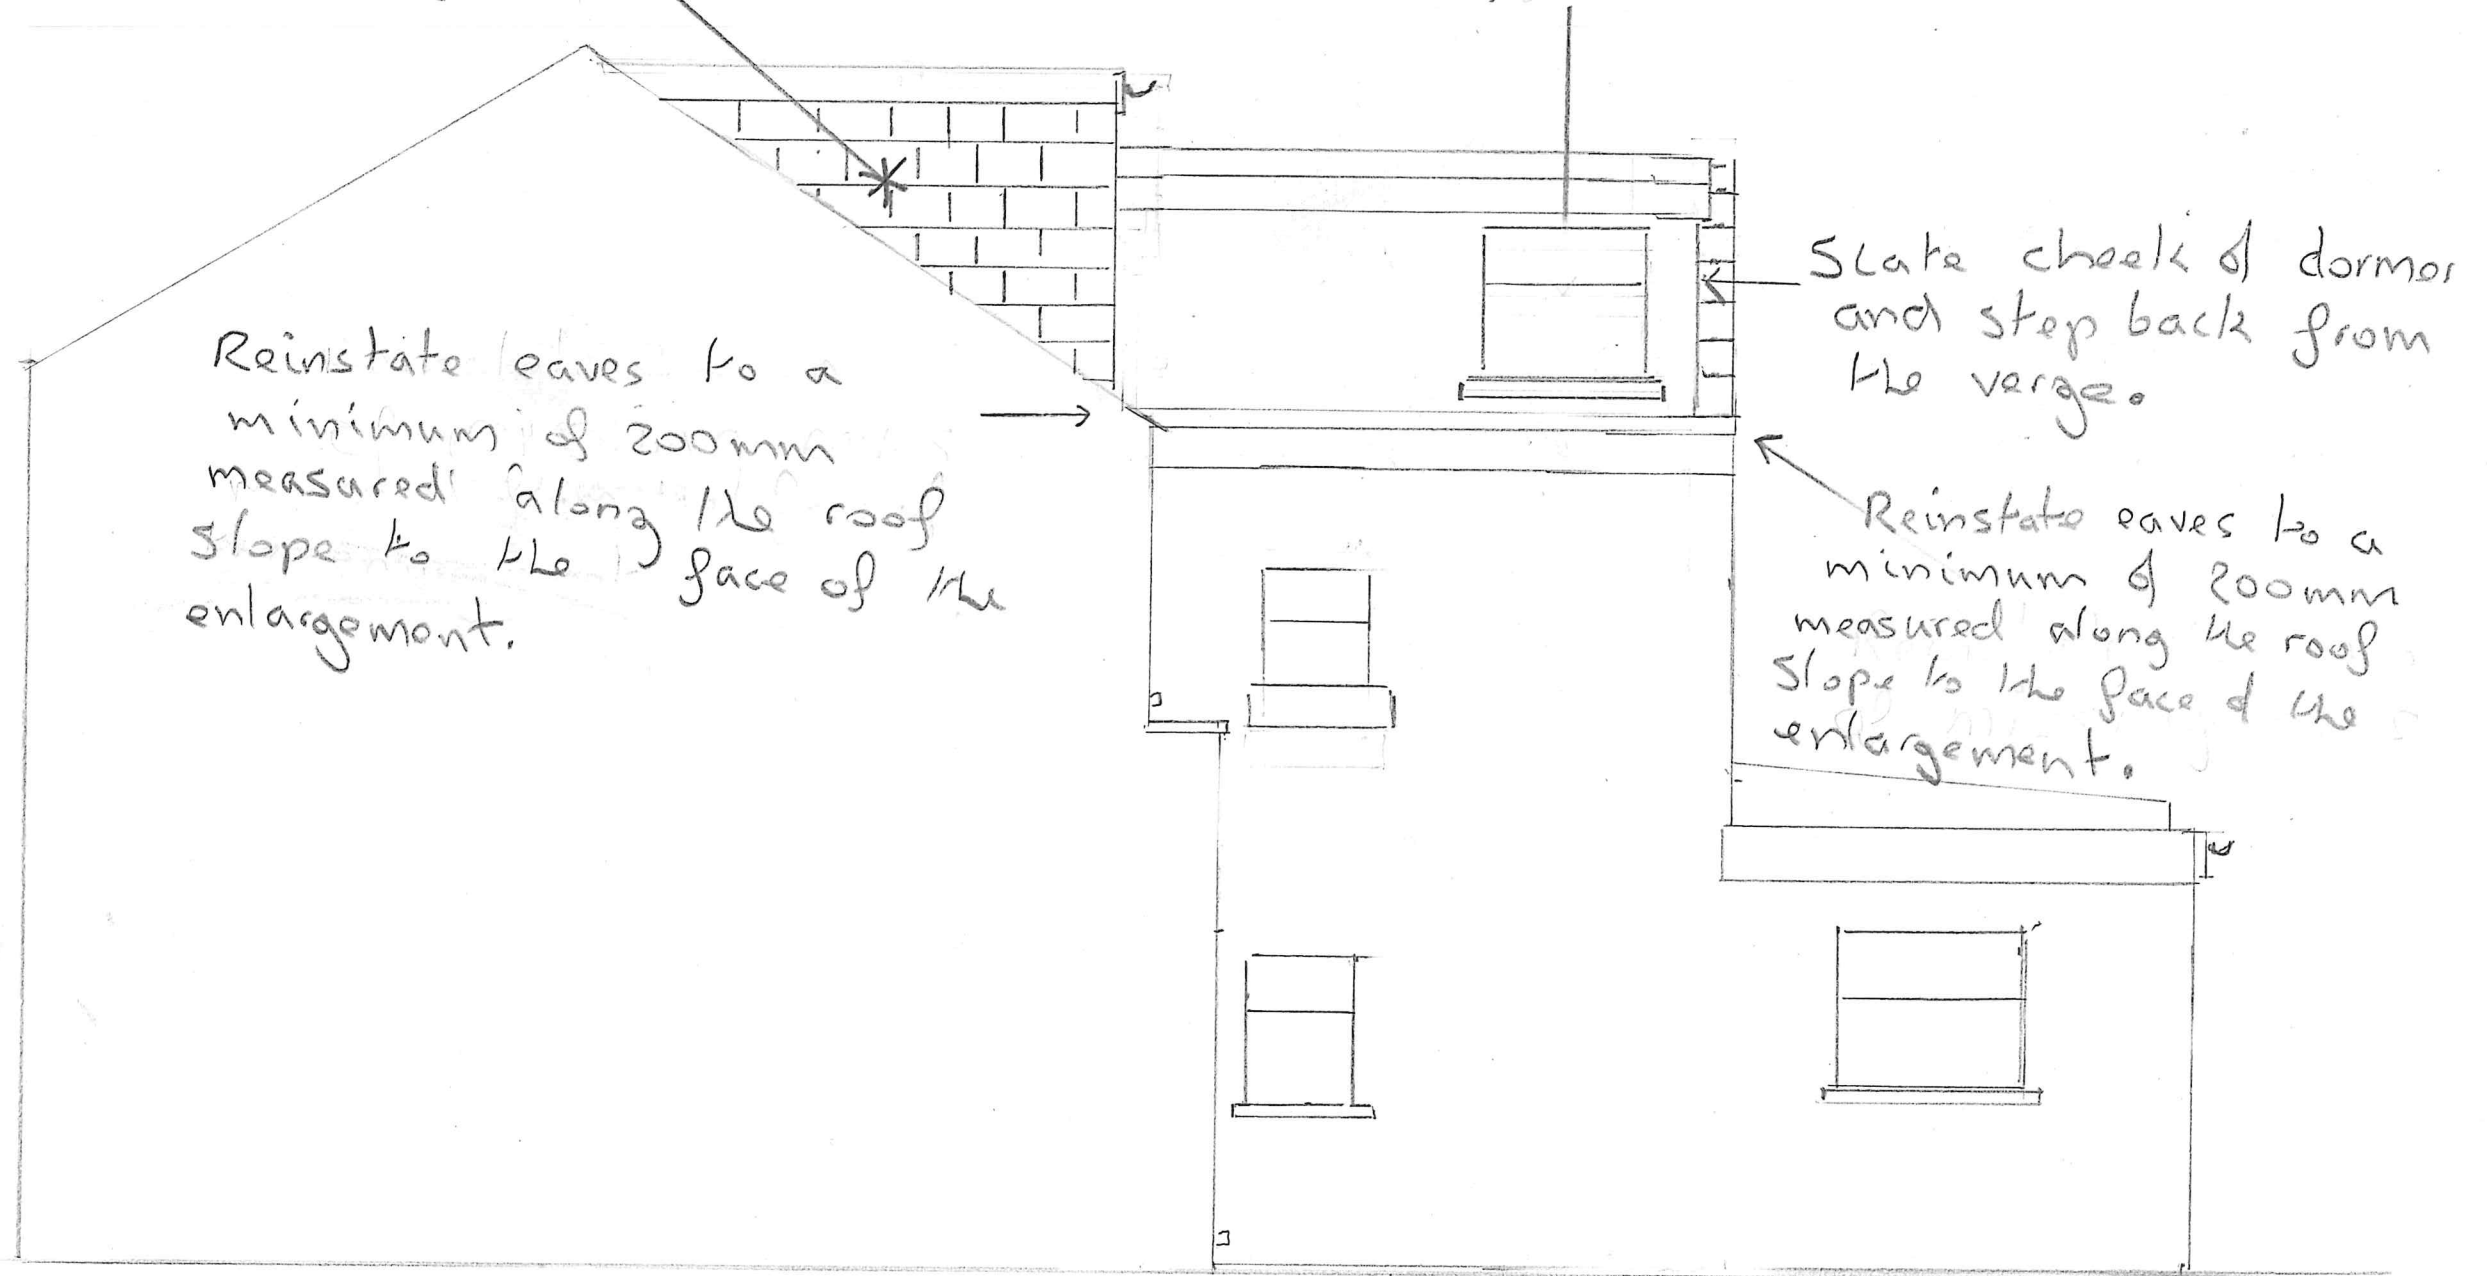

Scale 1:50