
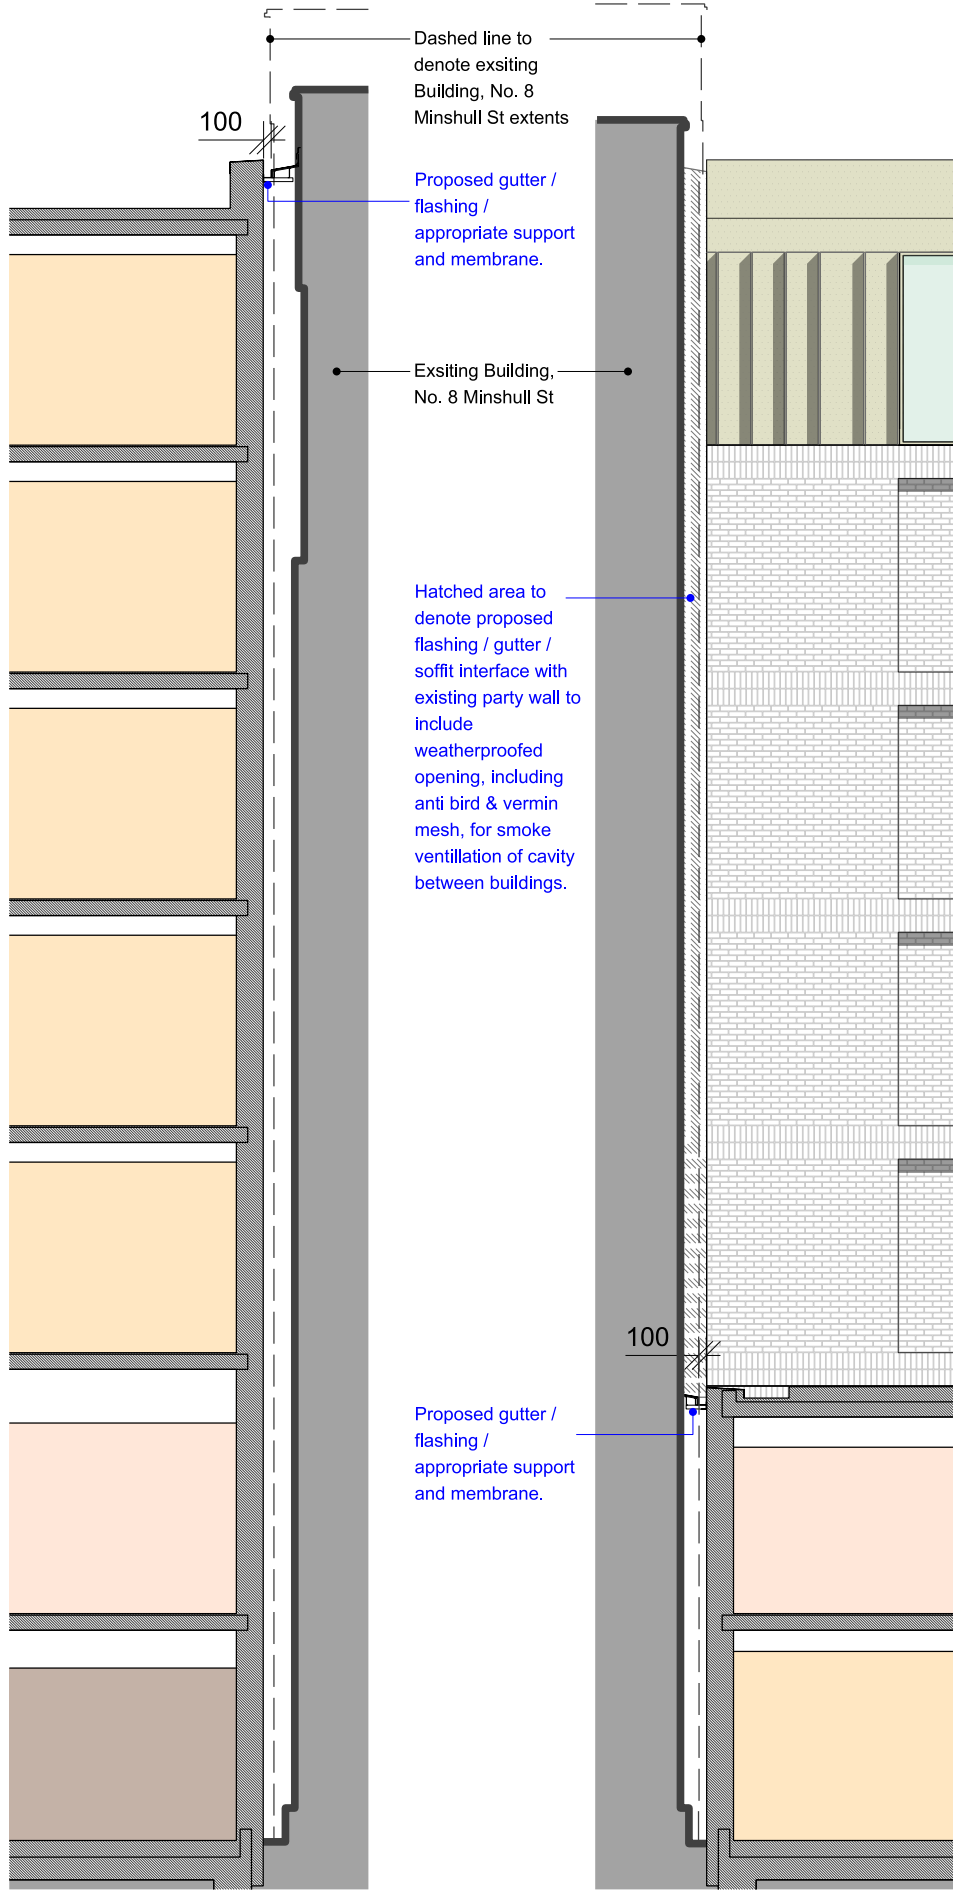


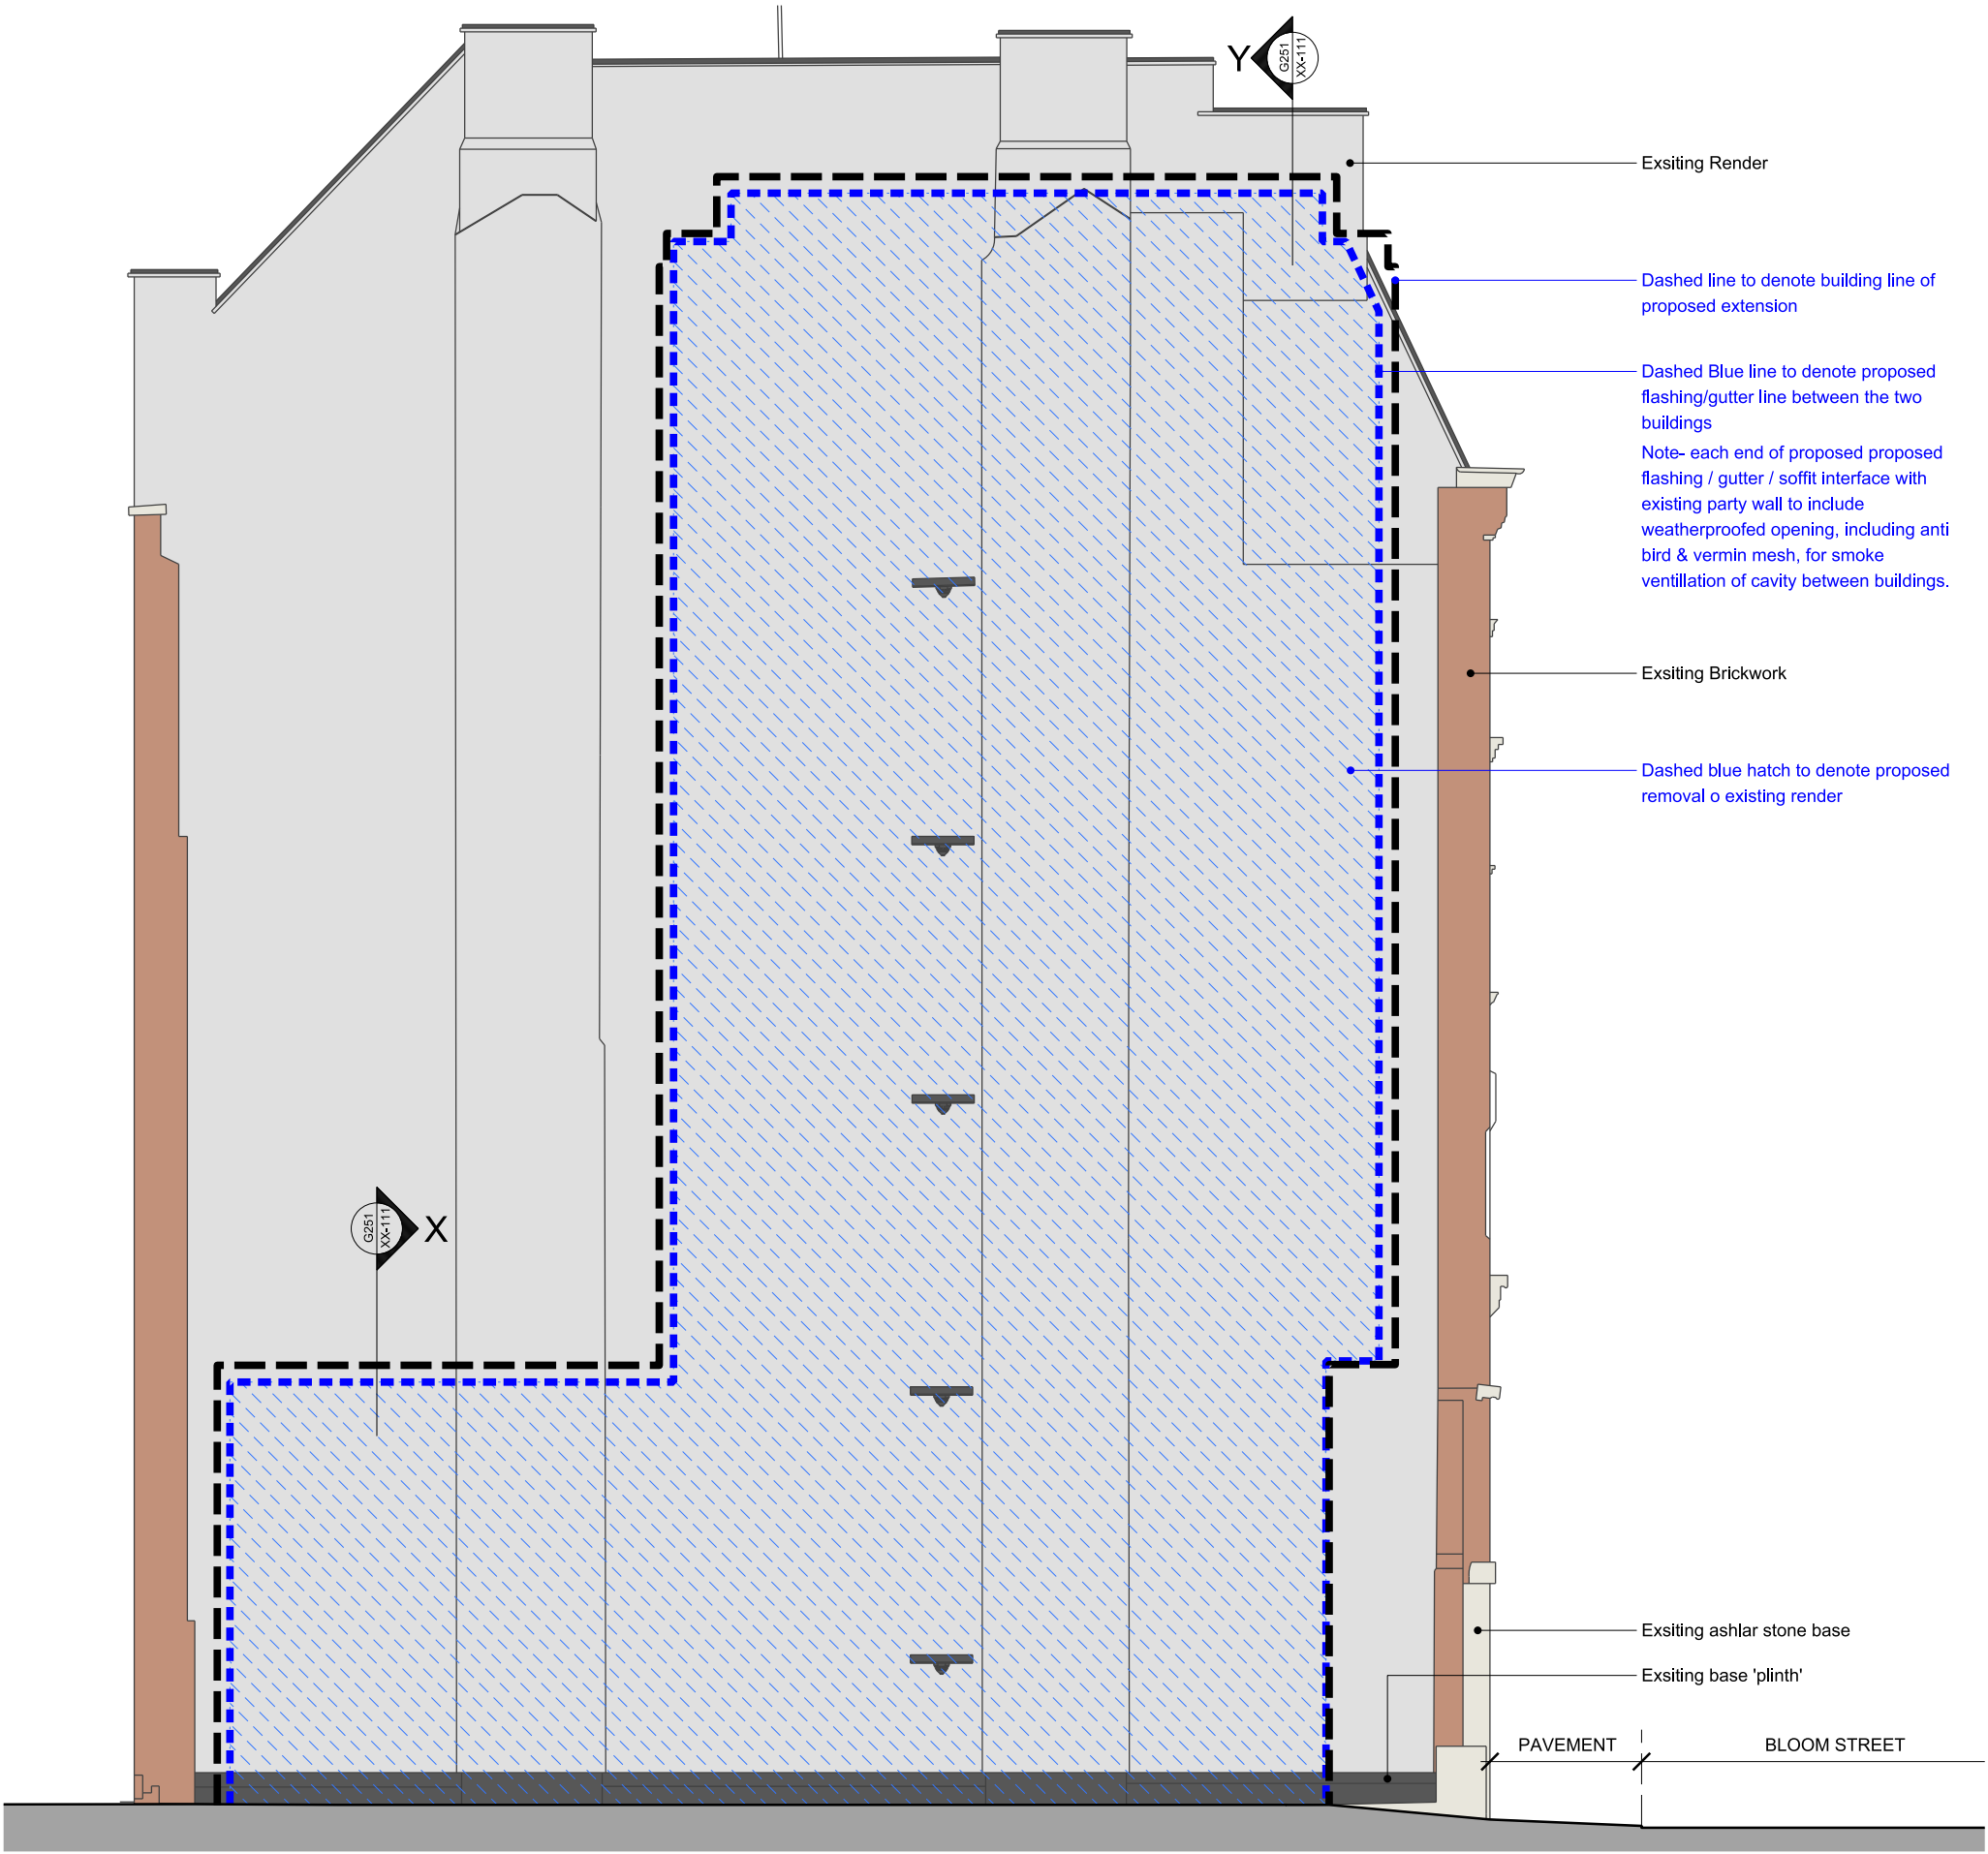

G251 XX-111 Party Wall Detail Proposed Elevation This drawing is copyright Do not scale off dimensions. All dimensions to be checked on site by contractor. Contractor to report any dimensional discrepancies, errors or omissions prior to commencing on site. NOTE:		NORTH	<table><tr><th>Rev</th><th>Date</th><th>Description</th></tr><tr><td>P01</td><td>07-07-2025</td><td>Planning Submission</td></tr><tr><td> </td><td> </td><td> </td></tr><tr><td> </td><td> </td><td> </td></tr><tr><td> </td><td> </td><td> </td></tr><tr><td> </td><td> </td><td> </td></tr><tr><td> </td><td> </td><td> </td></tr><tr><td> </td><td> </td><td> </td></tr><tr><td> </td><td> </td><td> </td></tr></table>	Rev	Date	Description	P01	07-07-2025	Planning Submission																						Project Title Joyce, 17 Chorlton Street, Manchester Status PLANNING Drawing Title External Wall Details Proposed Listed Building Party Wall Interface Study Elevation and Sections Job No 10531 Scale 1:100 @ A3 Drawing No 10531-SHA-ZZ-A-B5D9-G251-DE-XX-111 Revision P01	G251 XX-111 Party Wall Detail Proposed Section YY MANCHESTER Riverside, 4 Commercial St Manchester M15 4RD +44 (0)161 835 2345 www.simpsonhaugh.com LONDON 5-8 Roberts Place London EC1R 9BB +44 (0)20 7549 4000 mail@simpsonhaugh.com
Rev	Date	Description																														
P01	07-07-2025	Planning Submission																														