



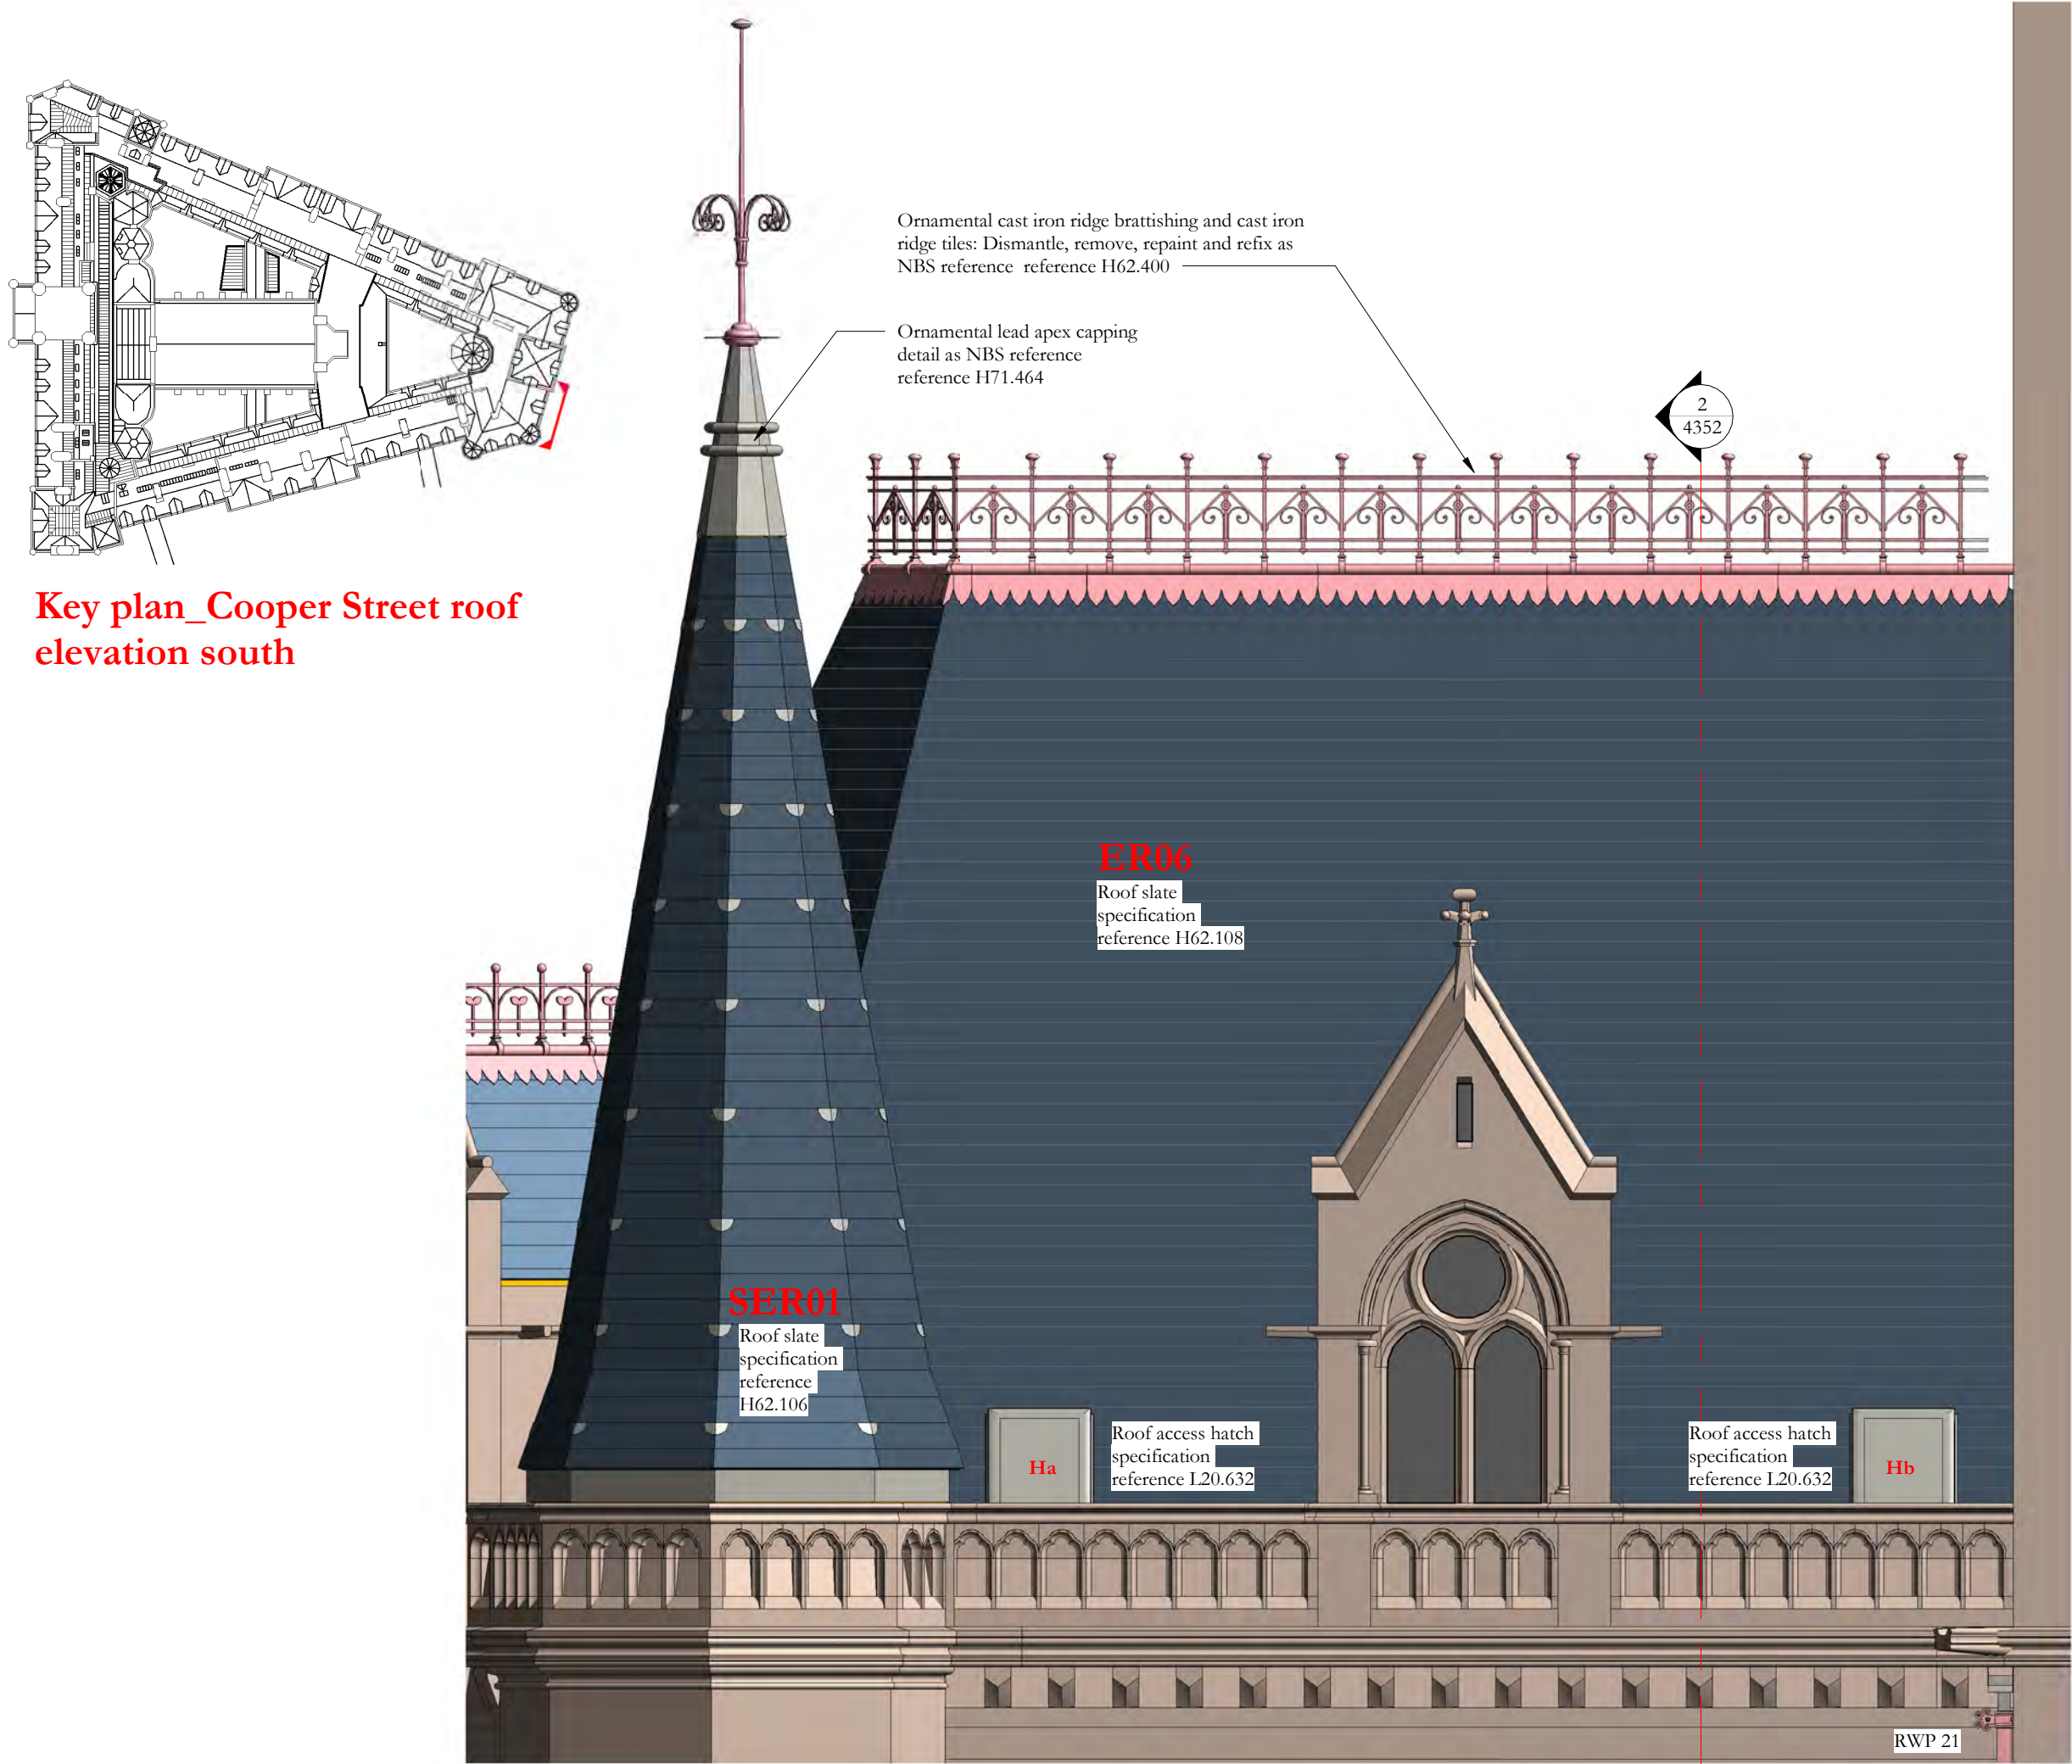


Key plan_Cooper Street roof elevation south

Cooper Street roof elevation south
1 : 50

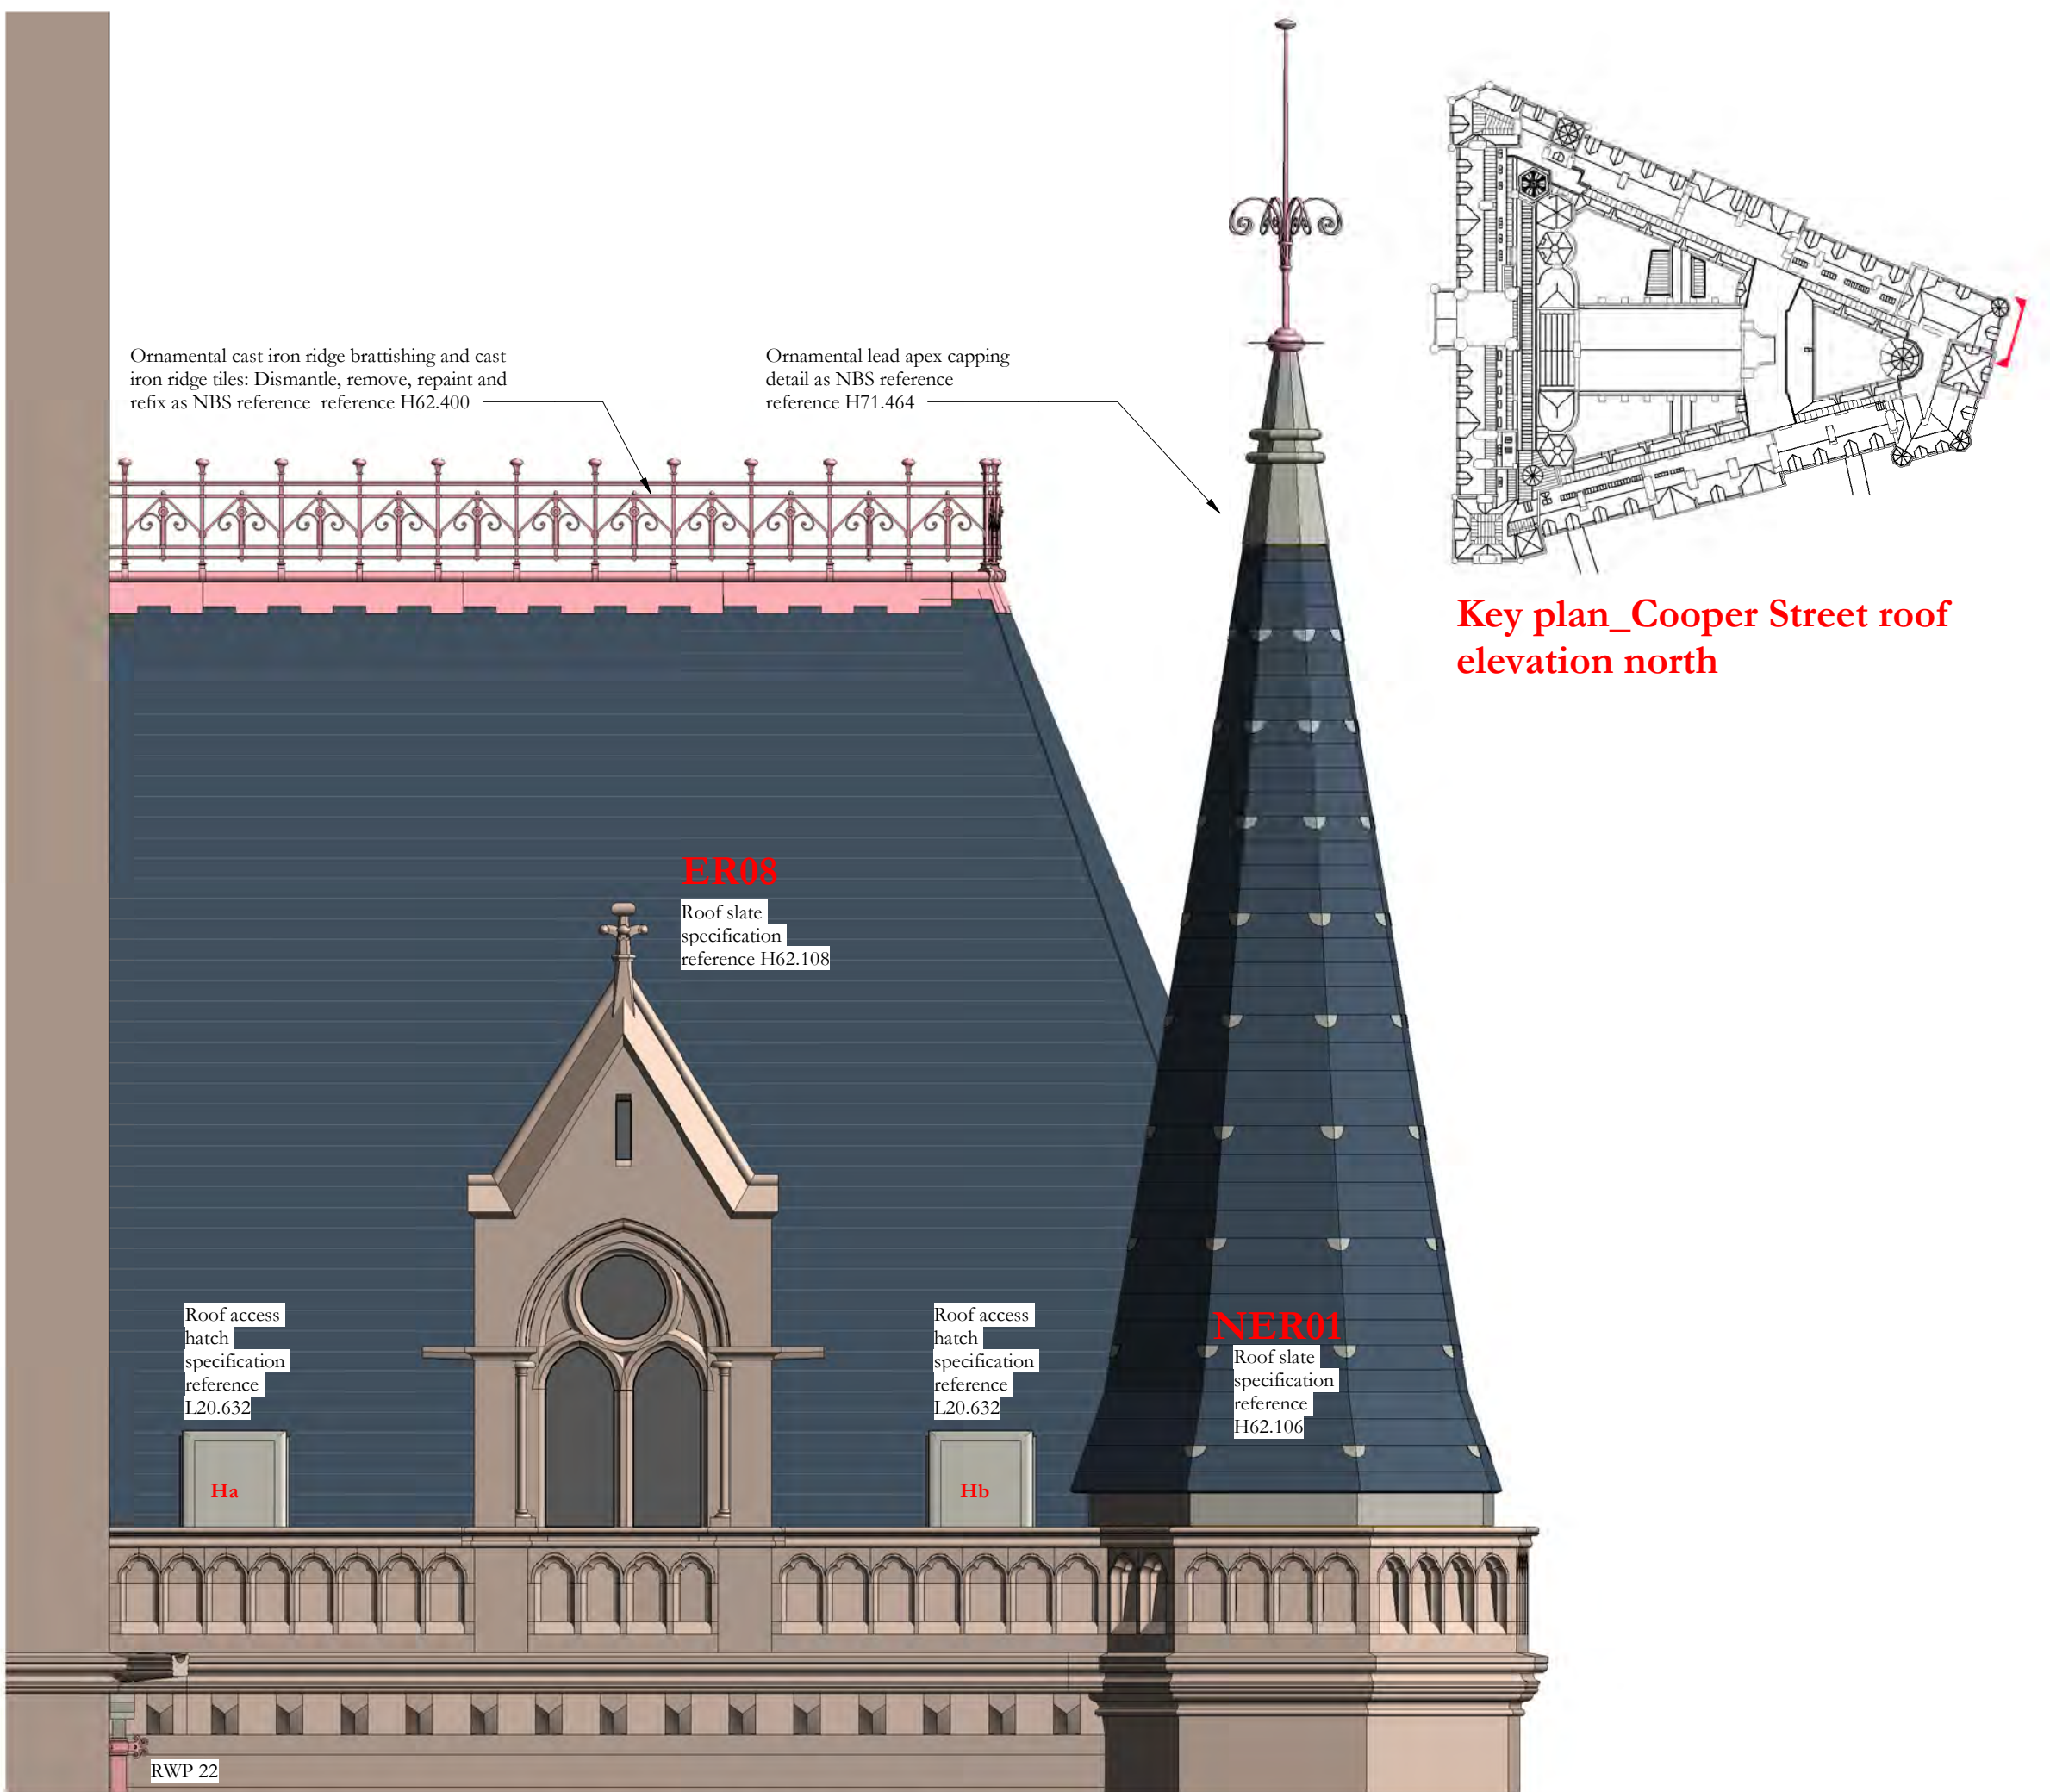


Key plan_Cooper Street roof elevation north

Cooper Street roof elevation north
1 : 50

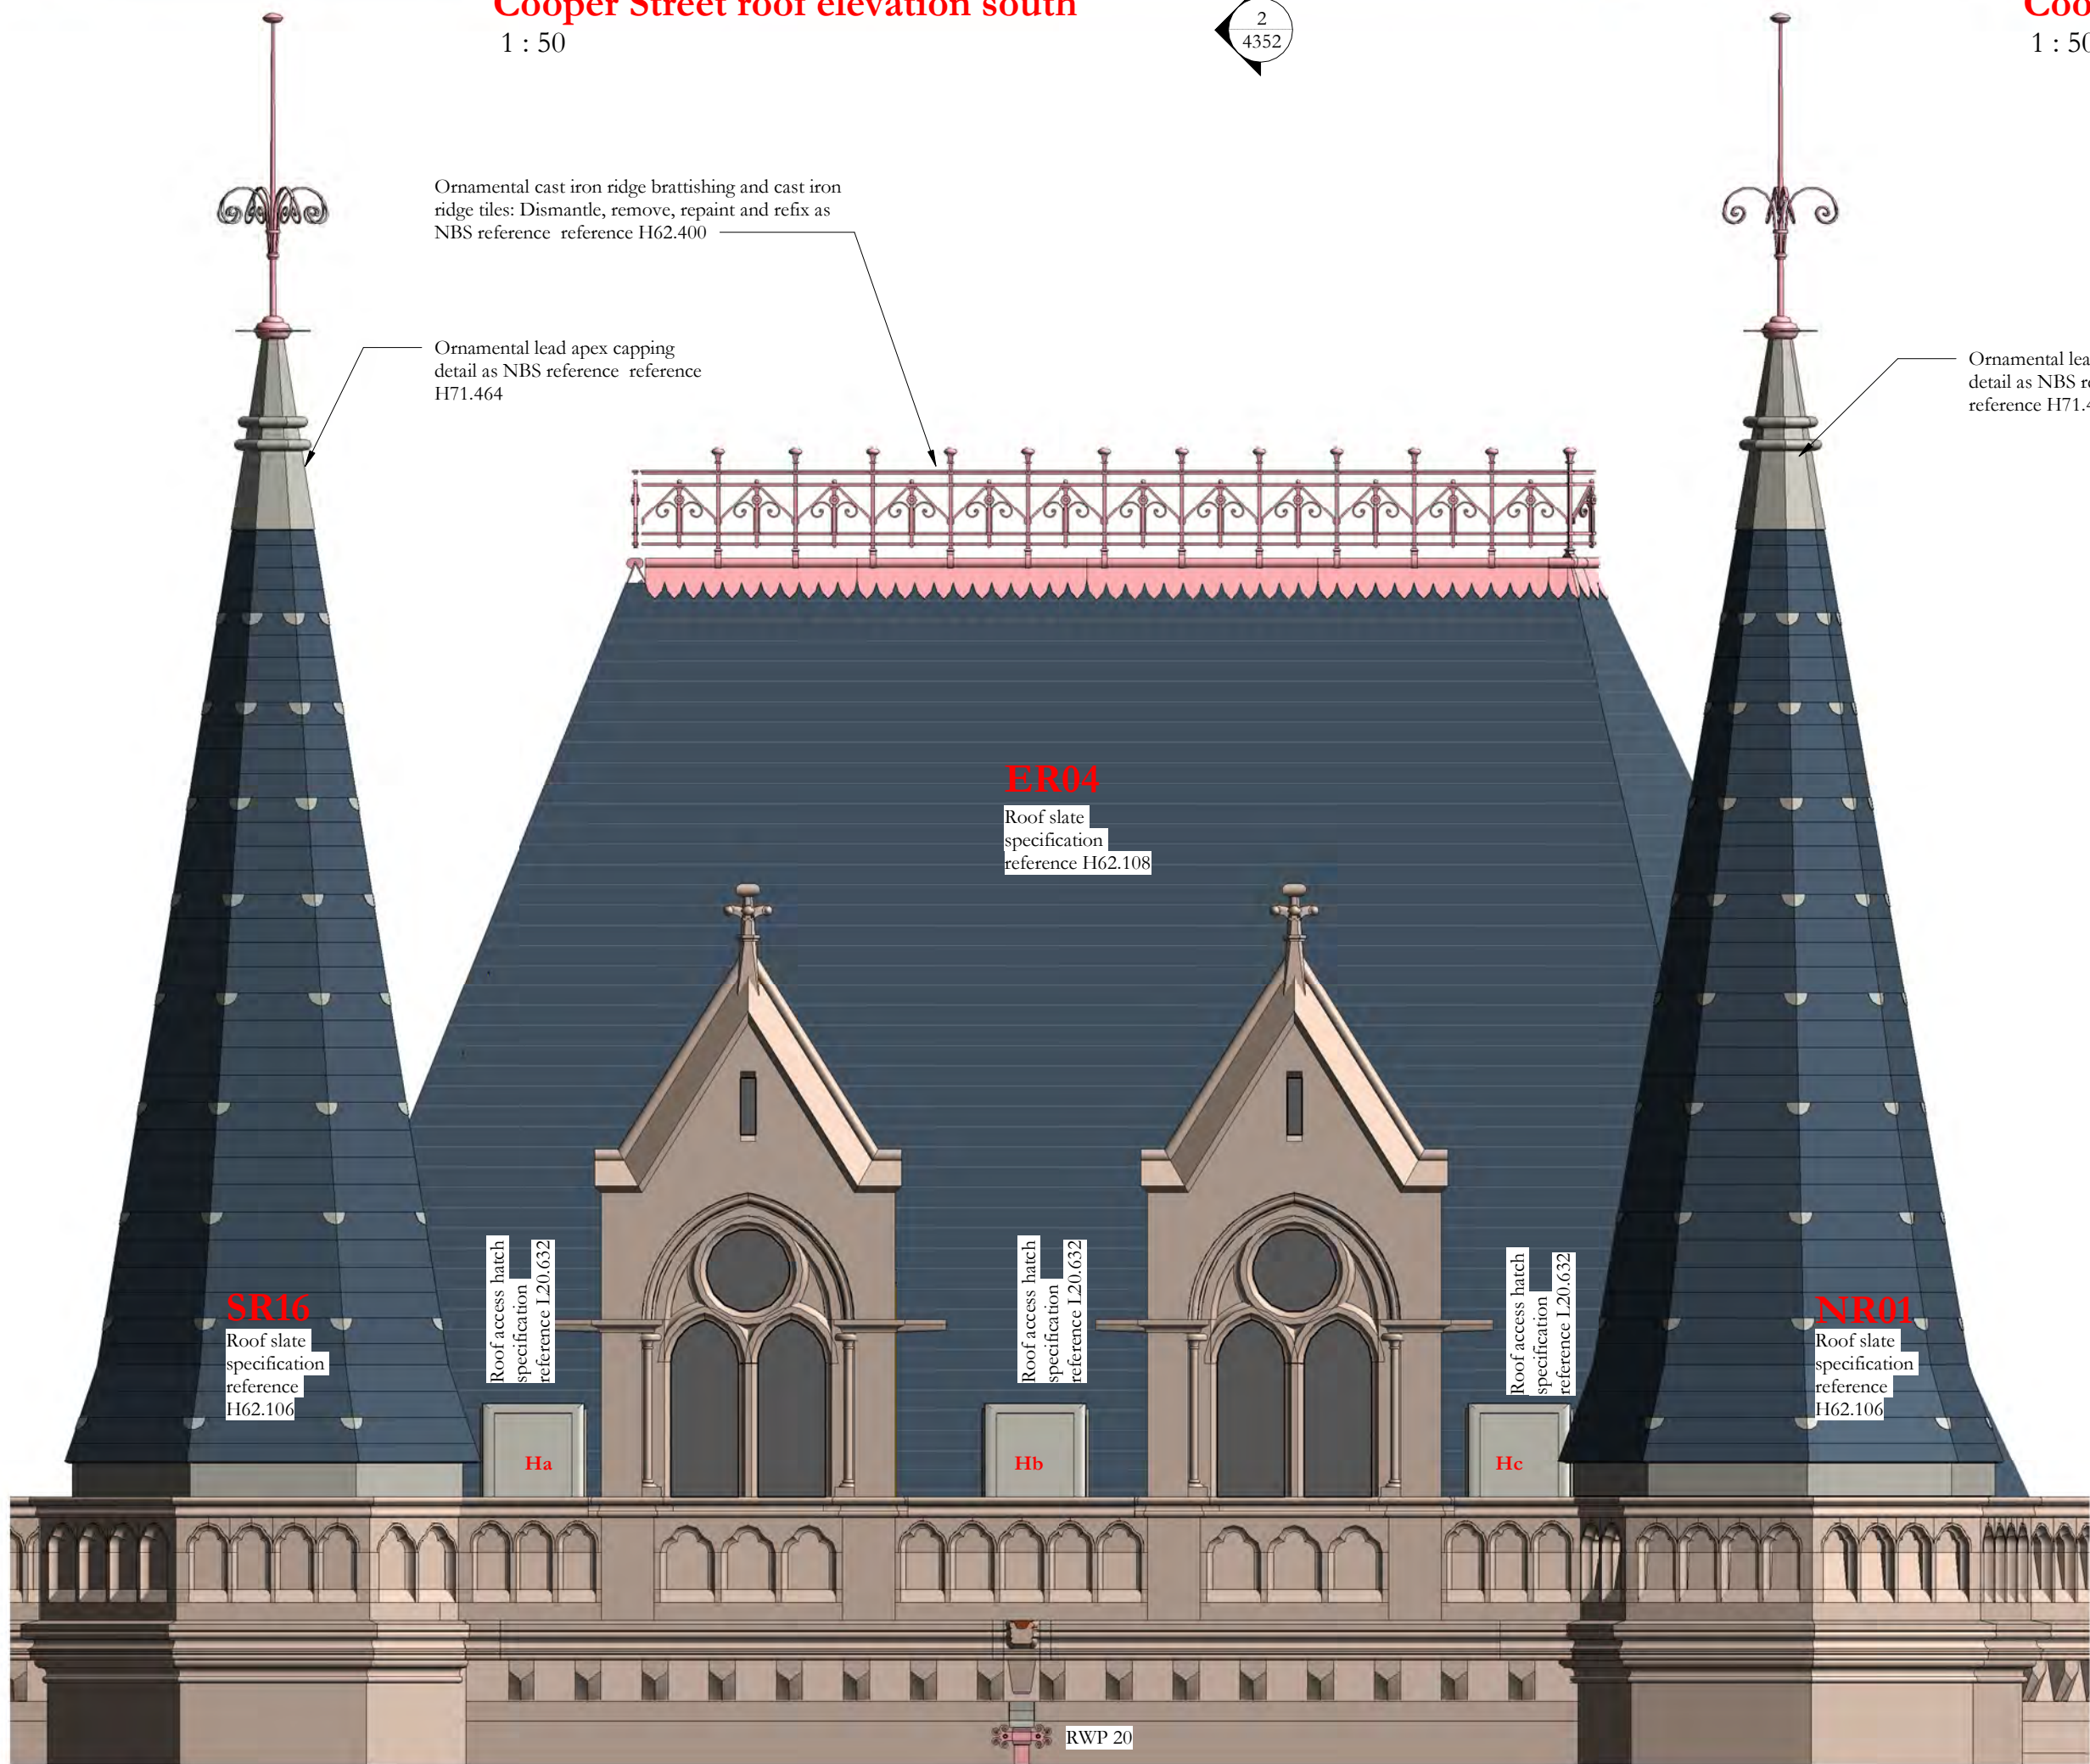

Lloyd Street roof elevation 1
1 : 50

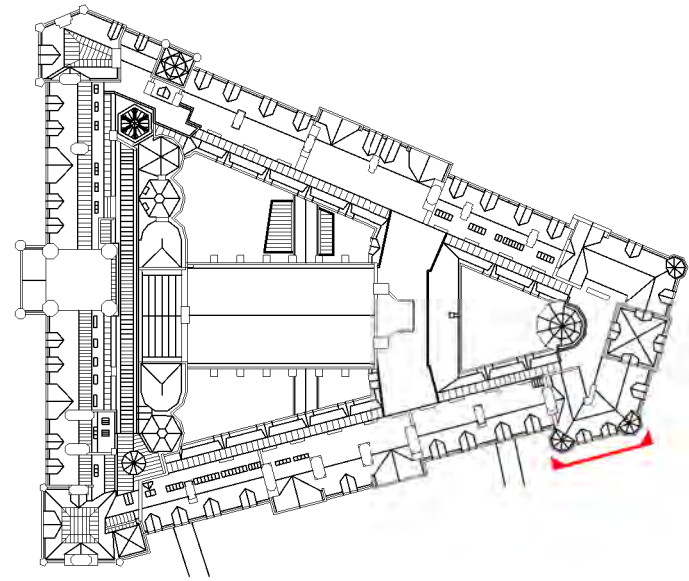

Key plan_Lloyd Street roof elevation 1

Scale Bars to be used as guidance only - refer to sheet size below									
1:100	mm	1000	2000	3000	4000	5000	6000	7000	8000
1:200	mm	1000	2000	3000	4000	5000	6000	7000	8000
1:500	m	10	20	30	40	50	60	70	80
1:1250	m	10	20	30	40	50	60	70	80

Notes:
Drawings are based on survey data and may not accurately represent what is physically present.
Do not scale from this drawing. All dimensions are to be verified on site before proceeding with the work.
All dimensions are in millimeters unless noted otherwise.
Purcell shall be notified in writing of any discrepancies.

Key Plan

Revision 03: Reissued for construction no change

03	07/05/2020	GR	TK	Re-issued for construction, see note in cloud
02	02/07/2019	JC	GR	Specification references amended
01	11/06/2019	JC	GR	Key and new annotation added
ISSUE	DATE	APPROVED	DRAWN	DESCRIPTION



OUR
TOWN
HALL
PROJECT



PURCELL

Project Office, Town Hall, MANCHESTER M60 2L1
+44 (0) 7970 097 432
www.purcelluk.com

PROJECT STATUS **Riba Stage 4**

CLIENT **Manchester City Council**

PROJECT **Our Town Hall**

DRAWING TITLE **Cooper Street roof elevations and Lloyd St roof elevation 1**

SIZE & SCALE **A1:As indicated**

DRAWING STATUS **S4 - Construction**

JOB NUMBER **236959**

DRAWING NO. **OTH-PUR-TH-RF-DWG-A-4321 03** REV