

DRAWING KEY :

- Extent of Wall Type
- Red text Demolished/ Removed
- Black Text Retained as Existing
- Blue Text Proposed Materials



1 Existing Elevation 1
1 : 200



2 Existing Elevation 2
1 : 200




3 Existing Elevation 3
1 : 200



4 Existing Elevation 4
1 : 200


WALL TYPE 04 **Existing** (WT04E)
Balcony Soffits and Fascias - Trespa
Meteon
U-Value : N/A

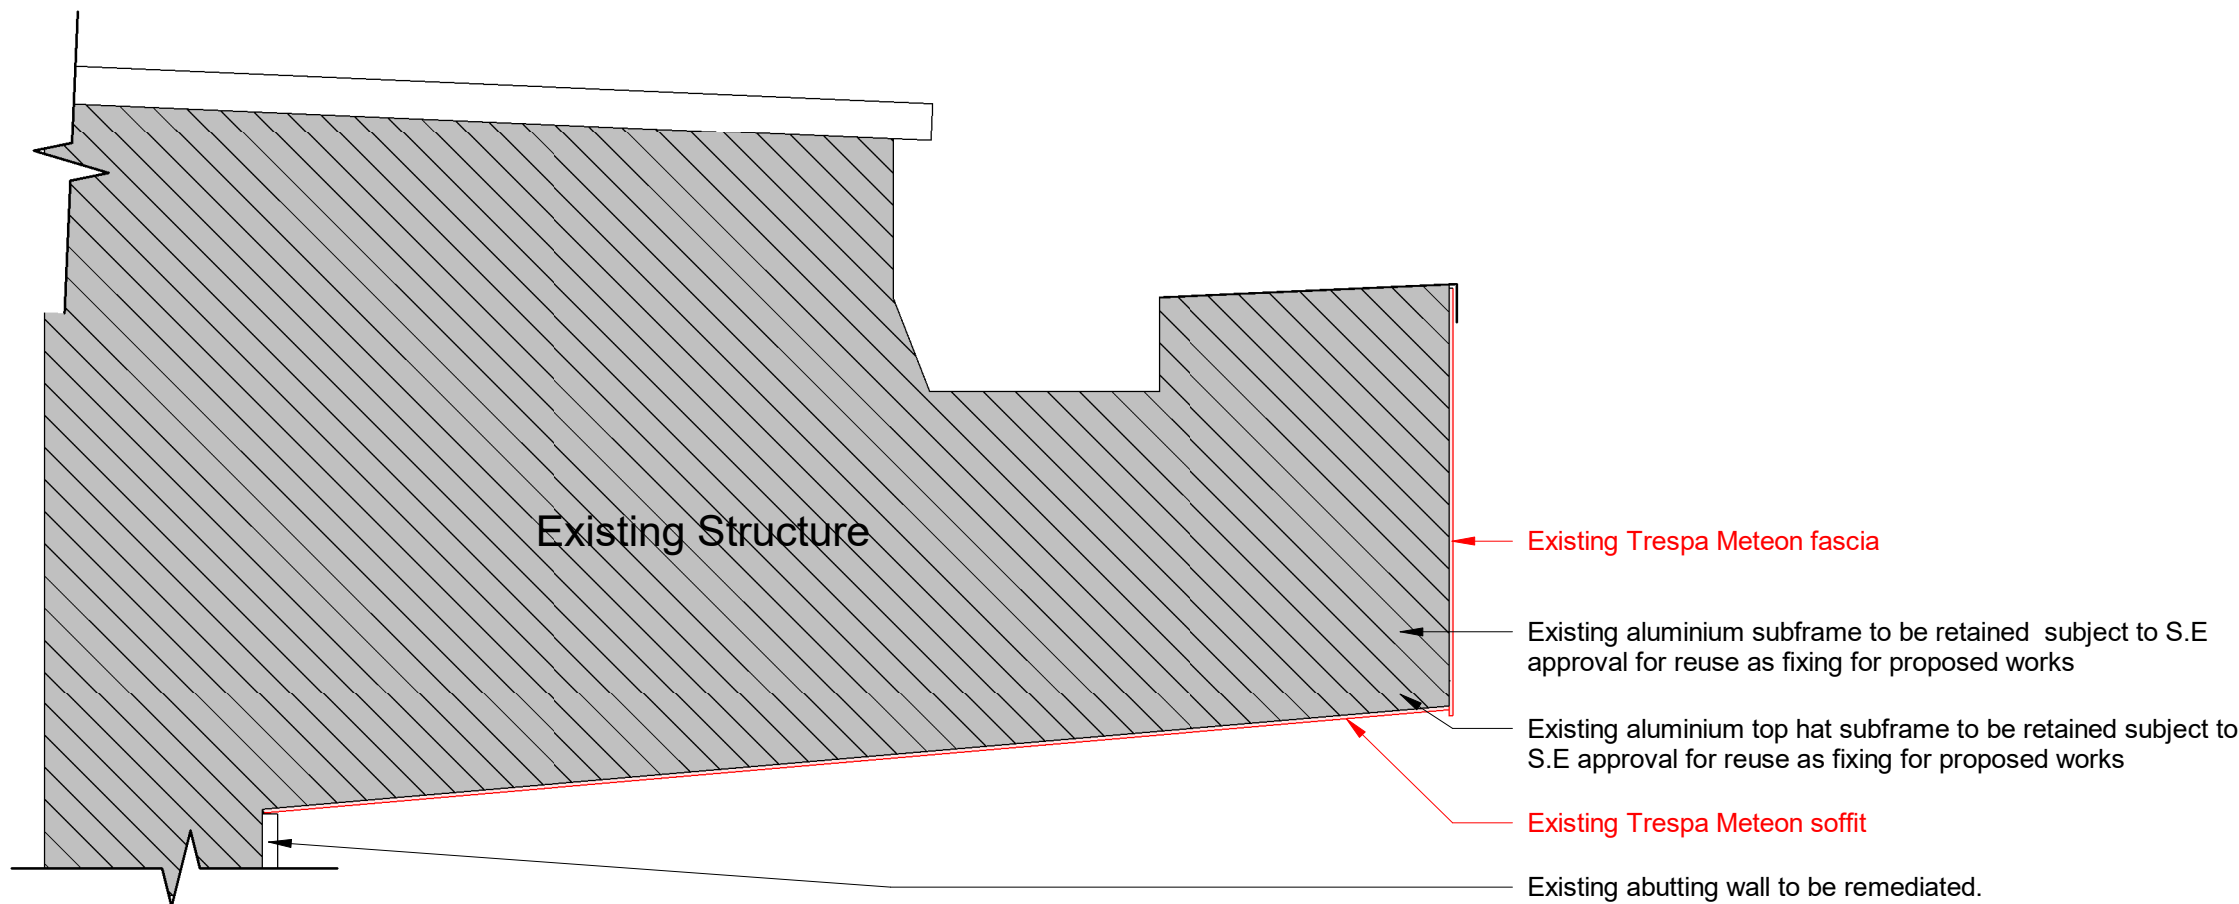

0m 4m 8m 12m 16m 20m


VISUAL SCALE 1:200 @ A1

WALL TYPE 04 **Proposed** (WT04)
Balcony Soffits and Fascias - Hardie Architectural Panel -
Colour: Light Mist (Smooth Finish)
U-Value : N/A

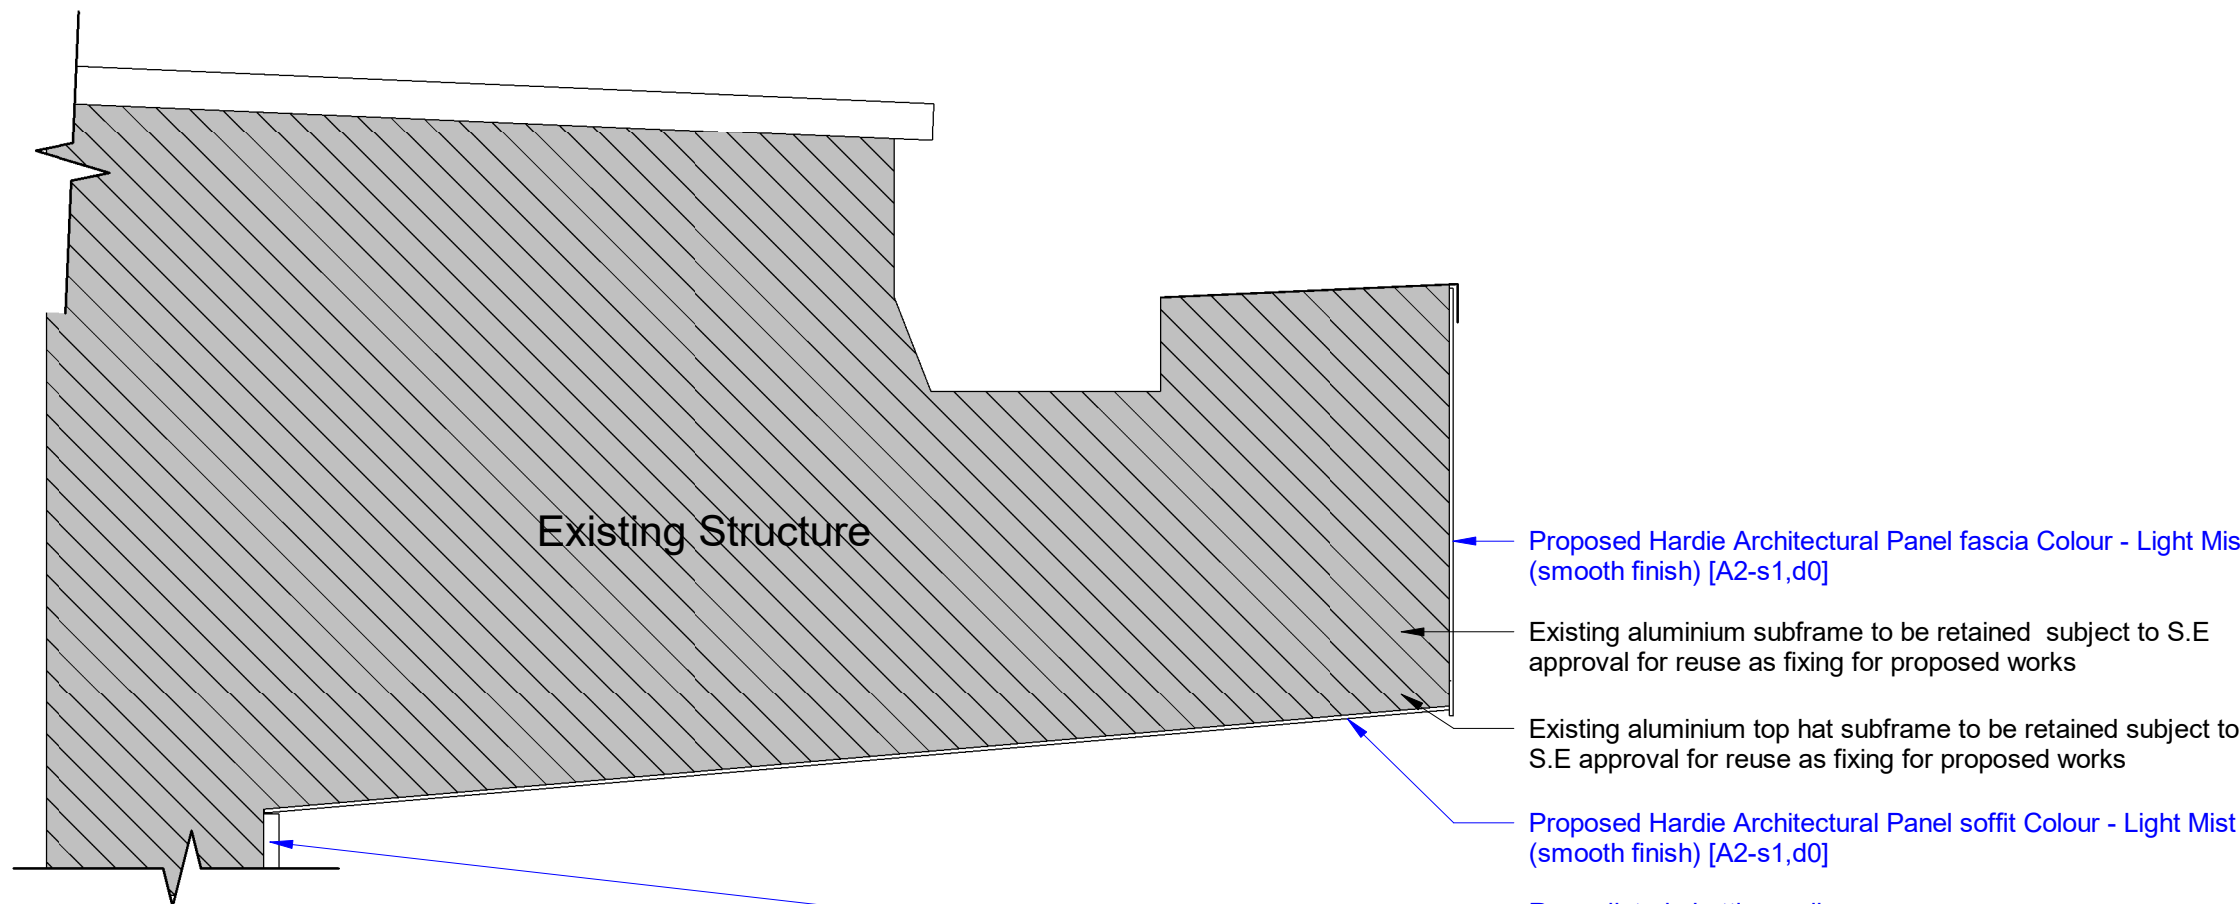

0m 0.1m 0.2m 0.3m 0.4m 0.5m

VISUAL SCALE 1:5 @ A1

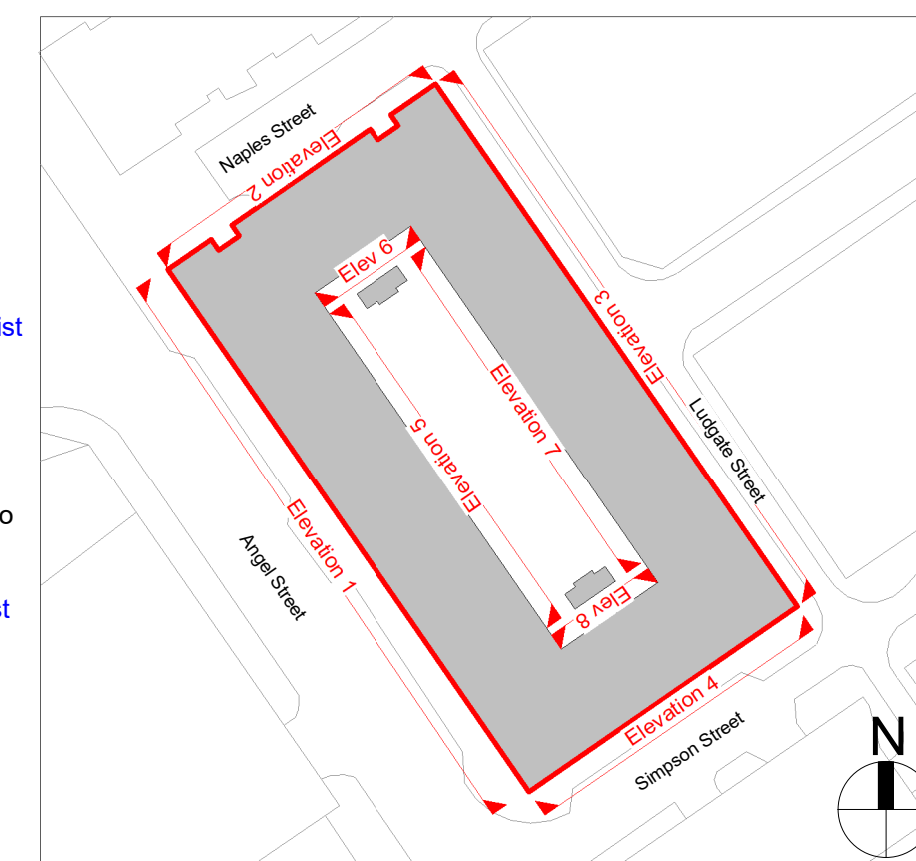

Reference Plan
(Not to scale).

DRAWINGS CAN BE SCALED FOR PLANNING ONLY. DO NOT
SCALE FOR ANY OTHER PURPOSE. ALL DIMENSIONS TO BE
CHECKED ON SITE AND ANY DISCREPANCIES TO BE NOTIFIED
TO THE ARCHITECT IMMEDIATELY.

P3	KM	18/07/25	Issued For Planning Approval
P2	KM	07/07/25	Preliminary Planning Pack Issued For Comment
P1	KM	25/06/25	Planning Draft Issued For Comments

Revision Schedule

COWAN
ARCHITECTS
West Sussex | London | Dublin
T. 01342 410242
info@cowan-architects.co.uk | www.cowan-architects.co.uk

Job: The Linx Building
Client: Guildmore

Address: 25 Simpson Street, Manchester, M4 4AS

Drawing: Extent of Wall Type 4 (WT04) Sheet 1-2

PLANNING

Project Ref.	Dwg No.	Suitability	Rev.
2525	0117	S3	P3
Size: Scale:	Drawn: Checked:	Date:	
A1 As indicated	KM MLR	30/05/25	
BIM Ref:	2525-CAL-XX-ZZ-A-0117_S3-P3		

© COWAN ARCHITECTS LTD