



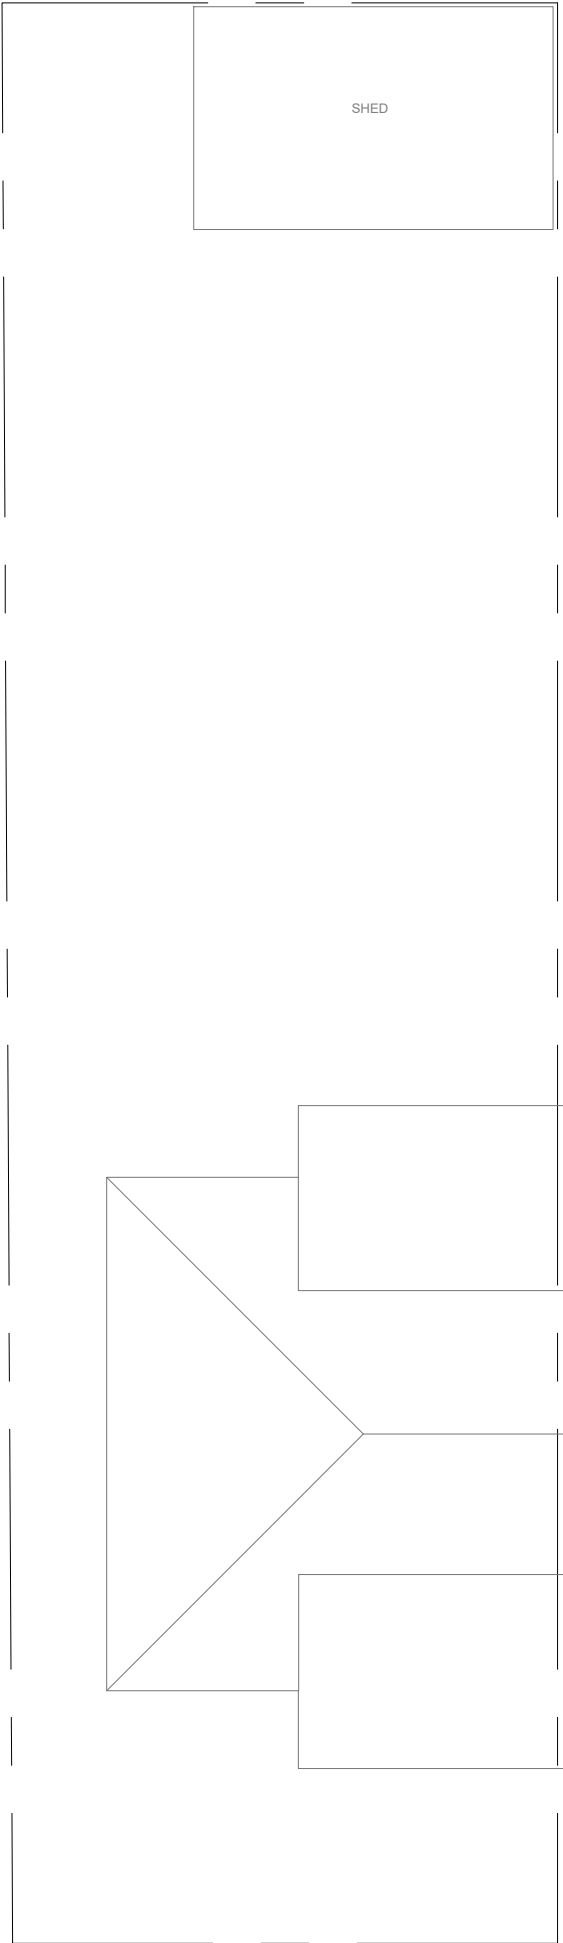

Existing

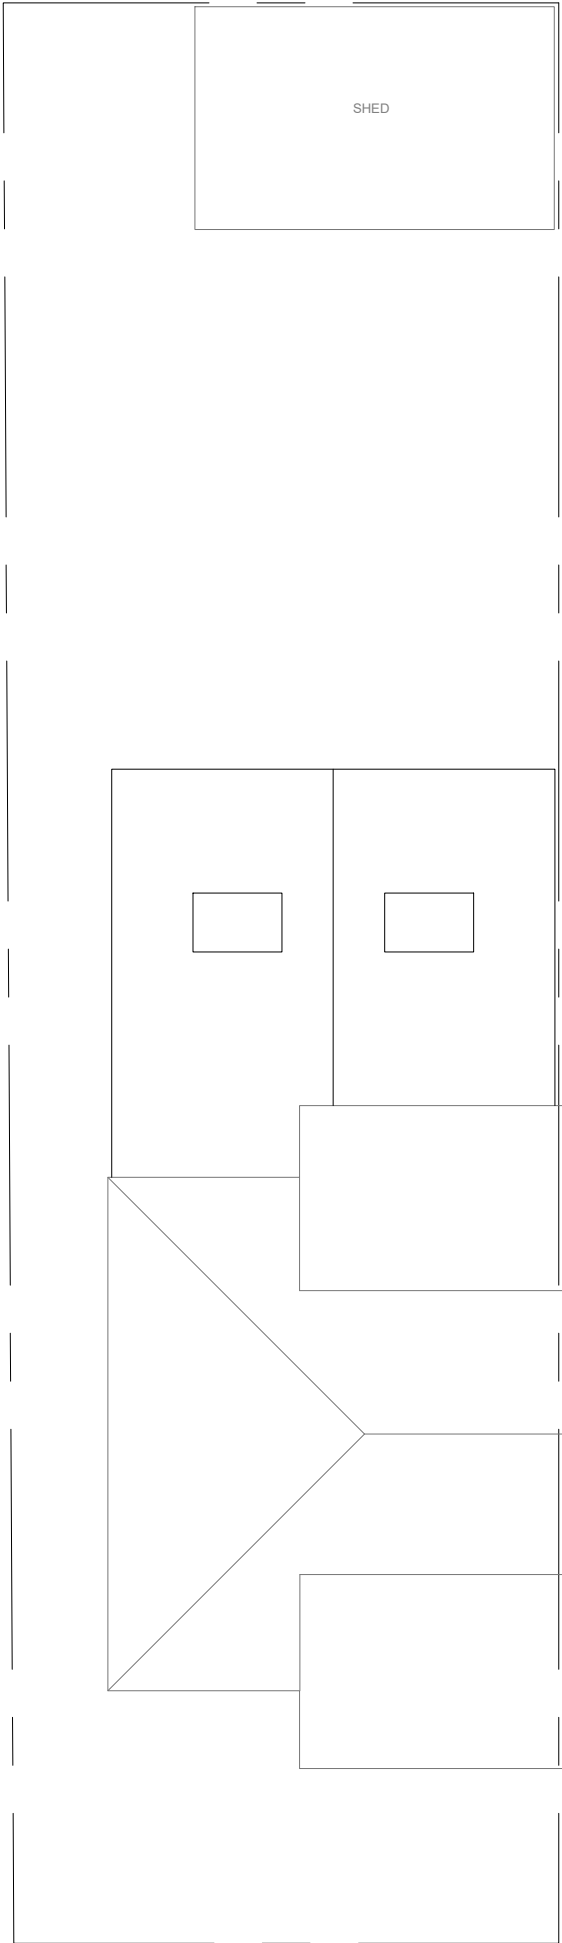


Proposed



M1 Architecture Ltd
City Tower, New York St, Manchester M1 4BT
www.m1architecture.co.uk
Telephone: 0330 311 9695

Home Extension
2555
158 Waterloo Street


Site Plan 1:100@A3
Existing & Proposed

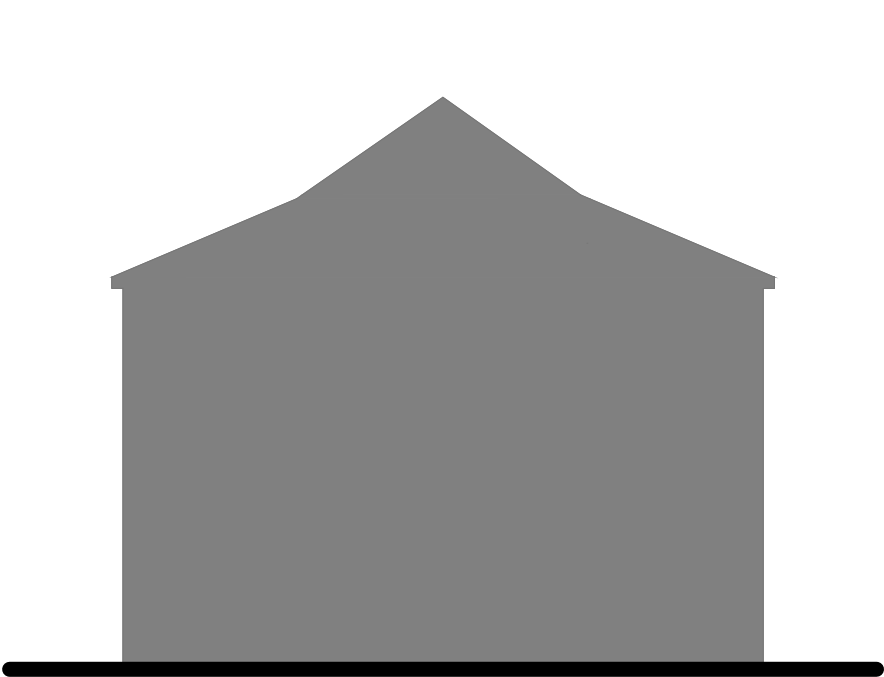


Sectional Side Elevation




Rear Elevation

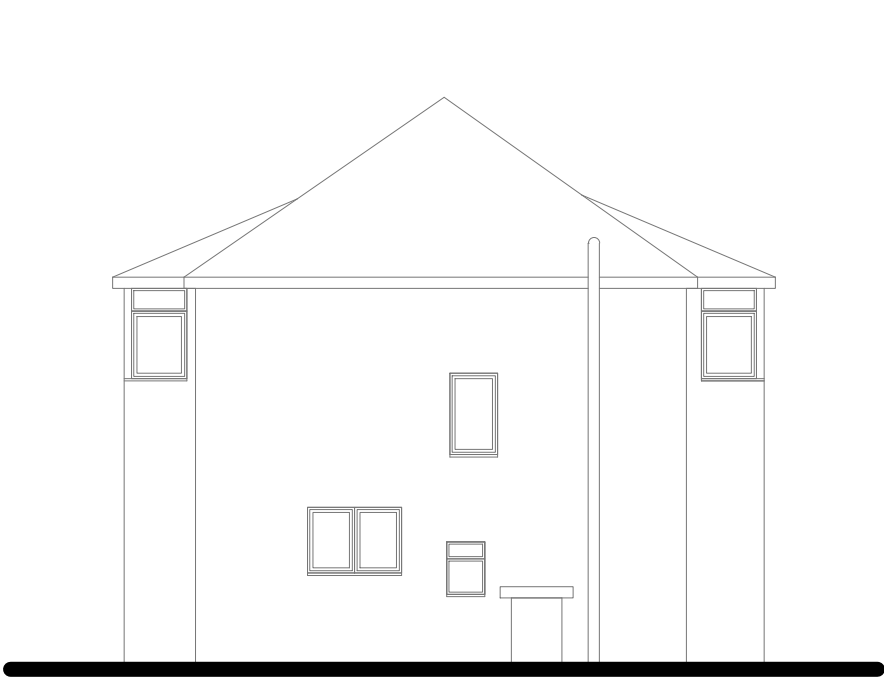


Side Elevation

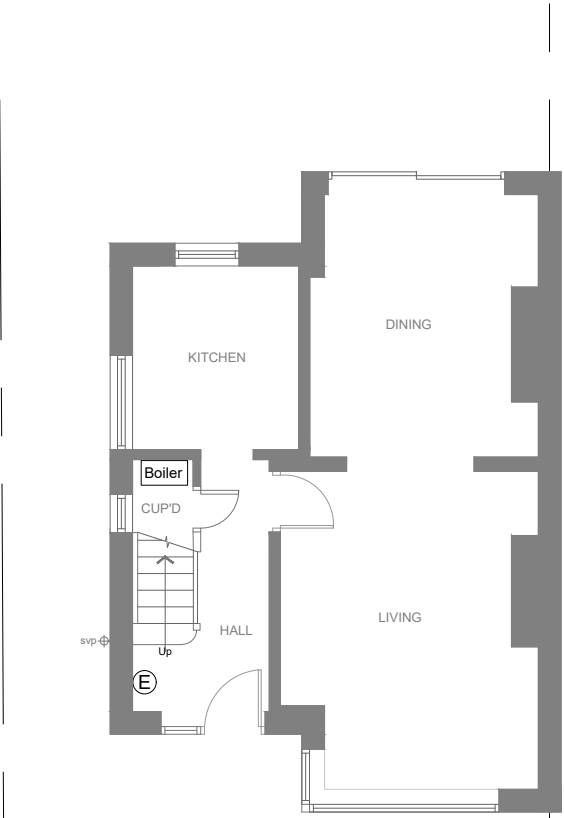

Ground floor

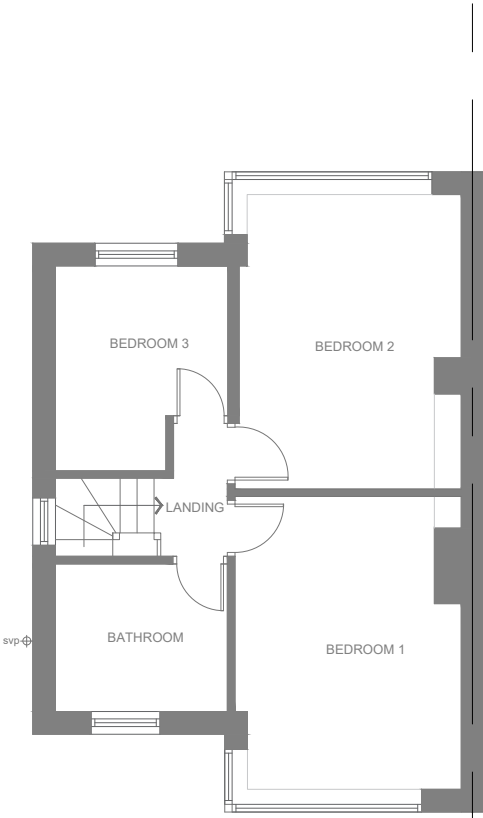

First floor

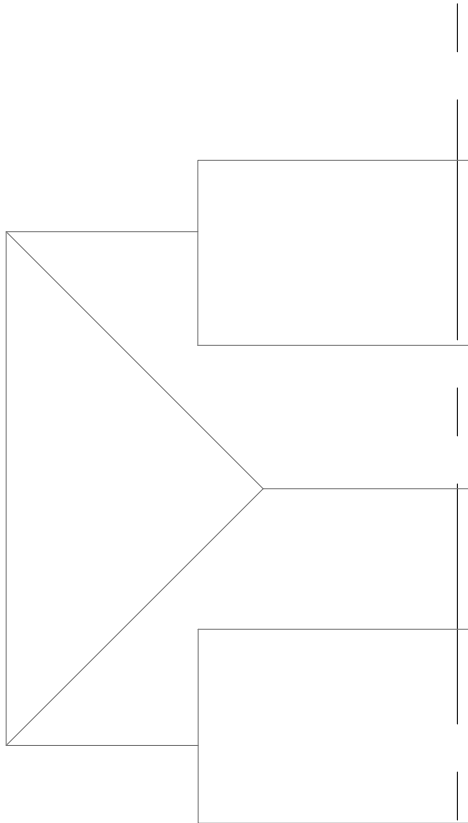


Roof plan



M1 Architecture Ltd
City Tower, New York St, Manchester M1 4BT
www.m1architecture.co.uk
Telephone: 0330 311 9695

Home Extension
2555
158 Waterloo Street


Floor Plans & Elevations
1:100@A3
Existing

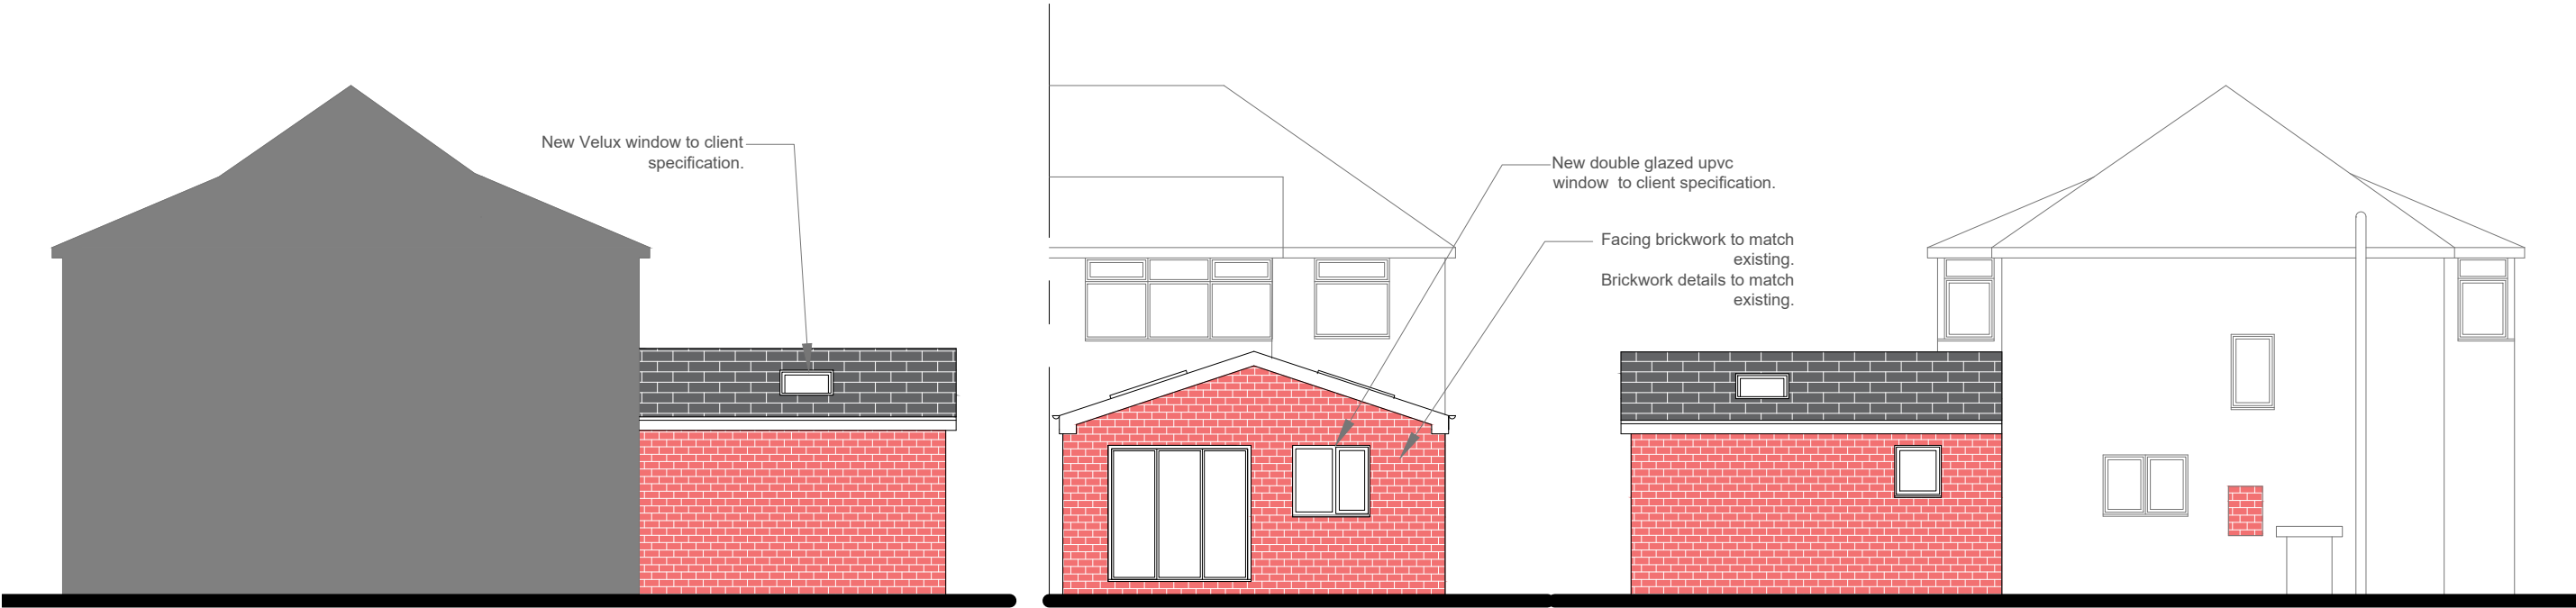


Sectional Side Elevation

Rear Elevation

Side Elevation

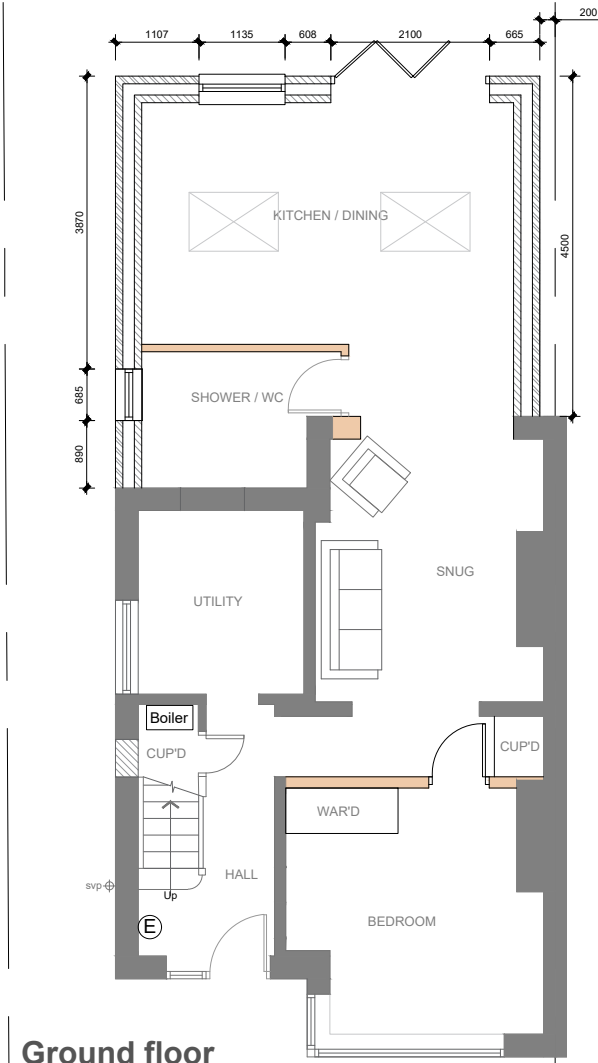

Ground floor

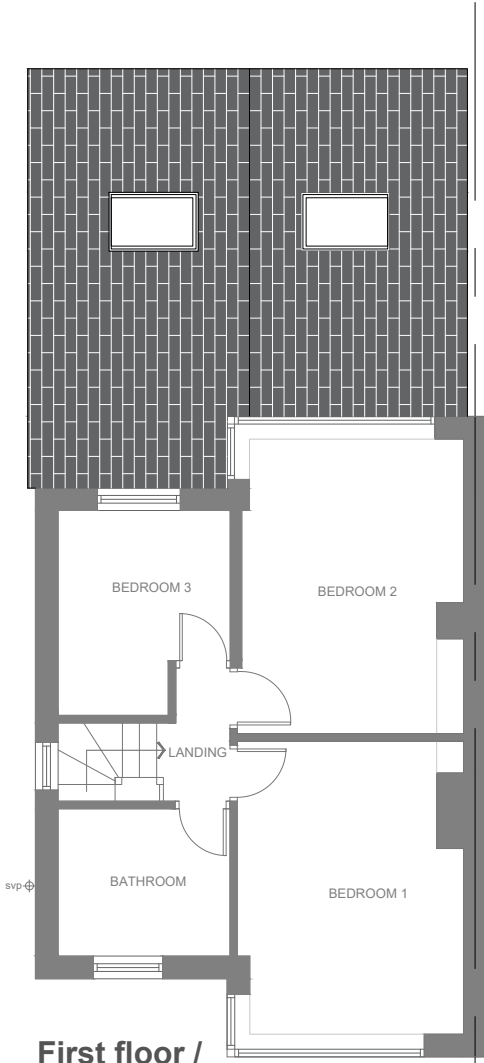

First floor /
Roof plan



M1 Architecture Ltd
City Tower, New York St, Manchester M1 4BT
www.m1architecture.co.uk
Telephone: 0330 311 9695

Home Extension
2555
158 Waterloo Street

03.

Floor Plans & Elevations

1:100@A3

Proposed