SIGN LOCATION PLAN

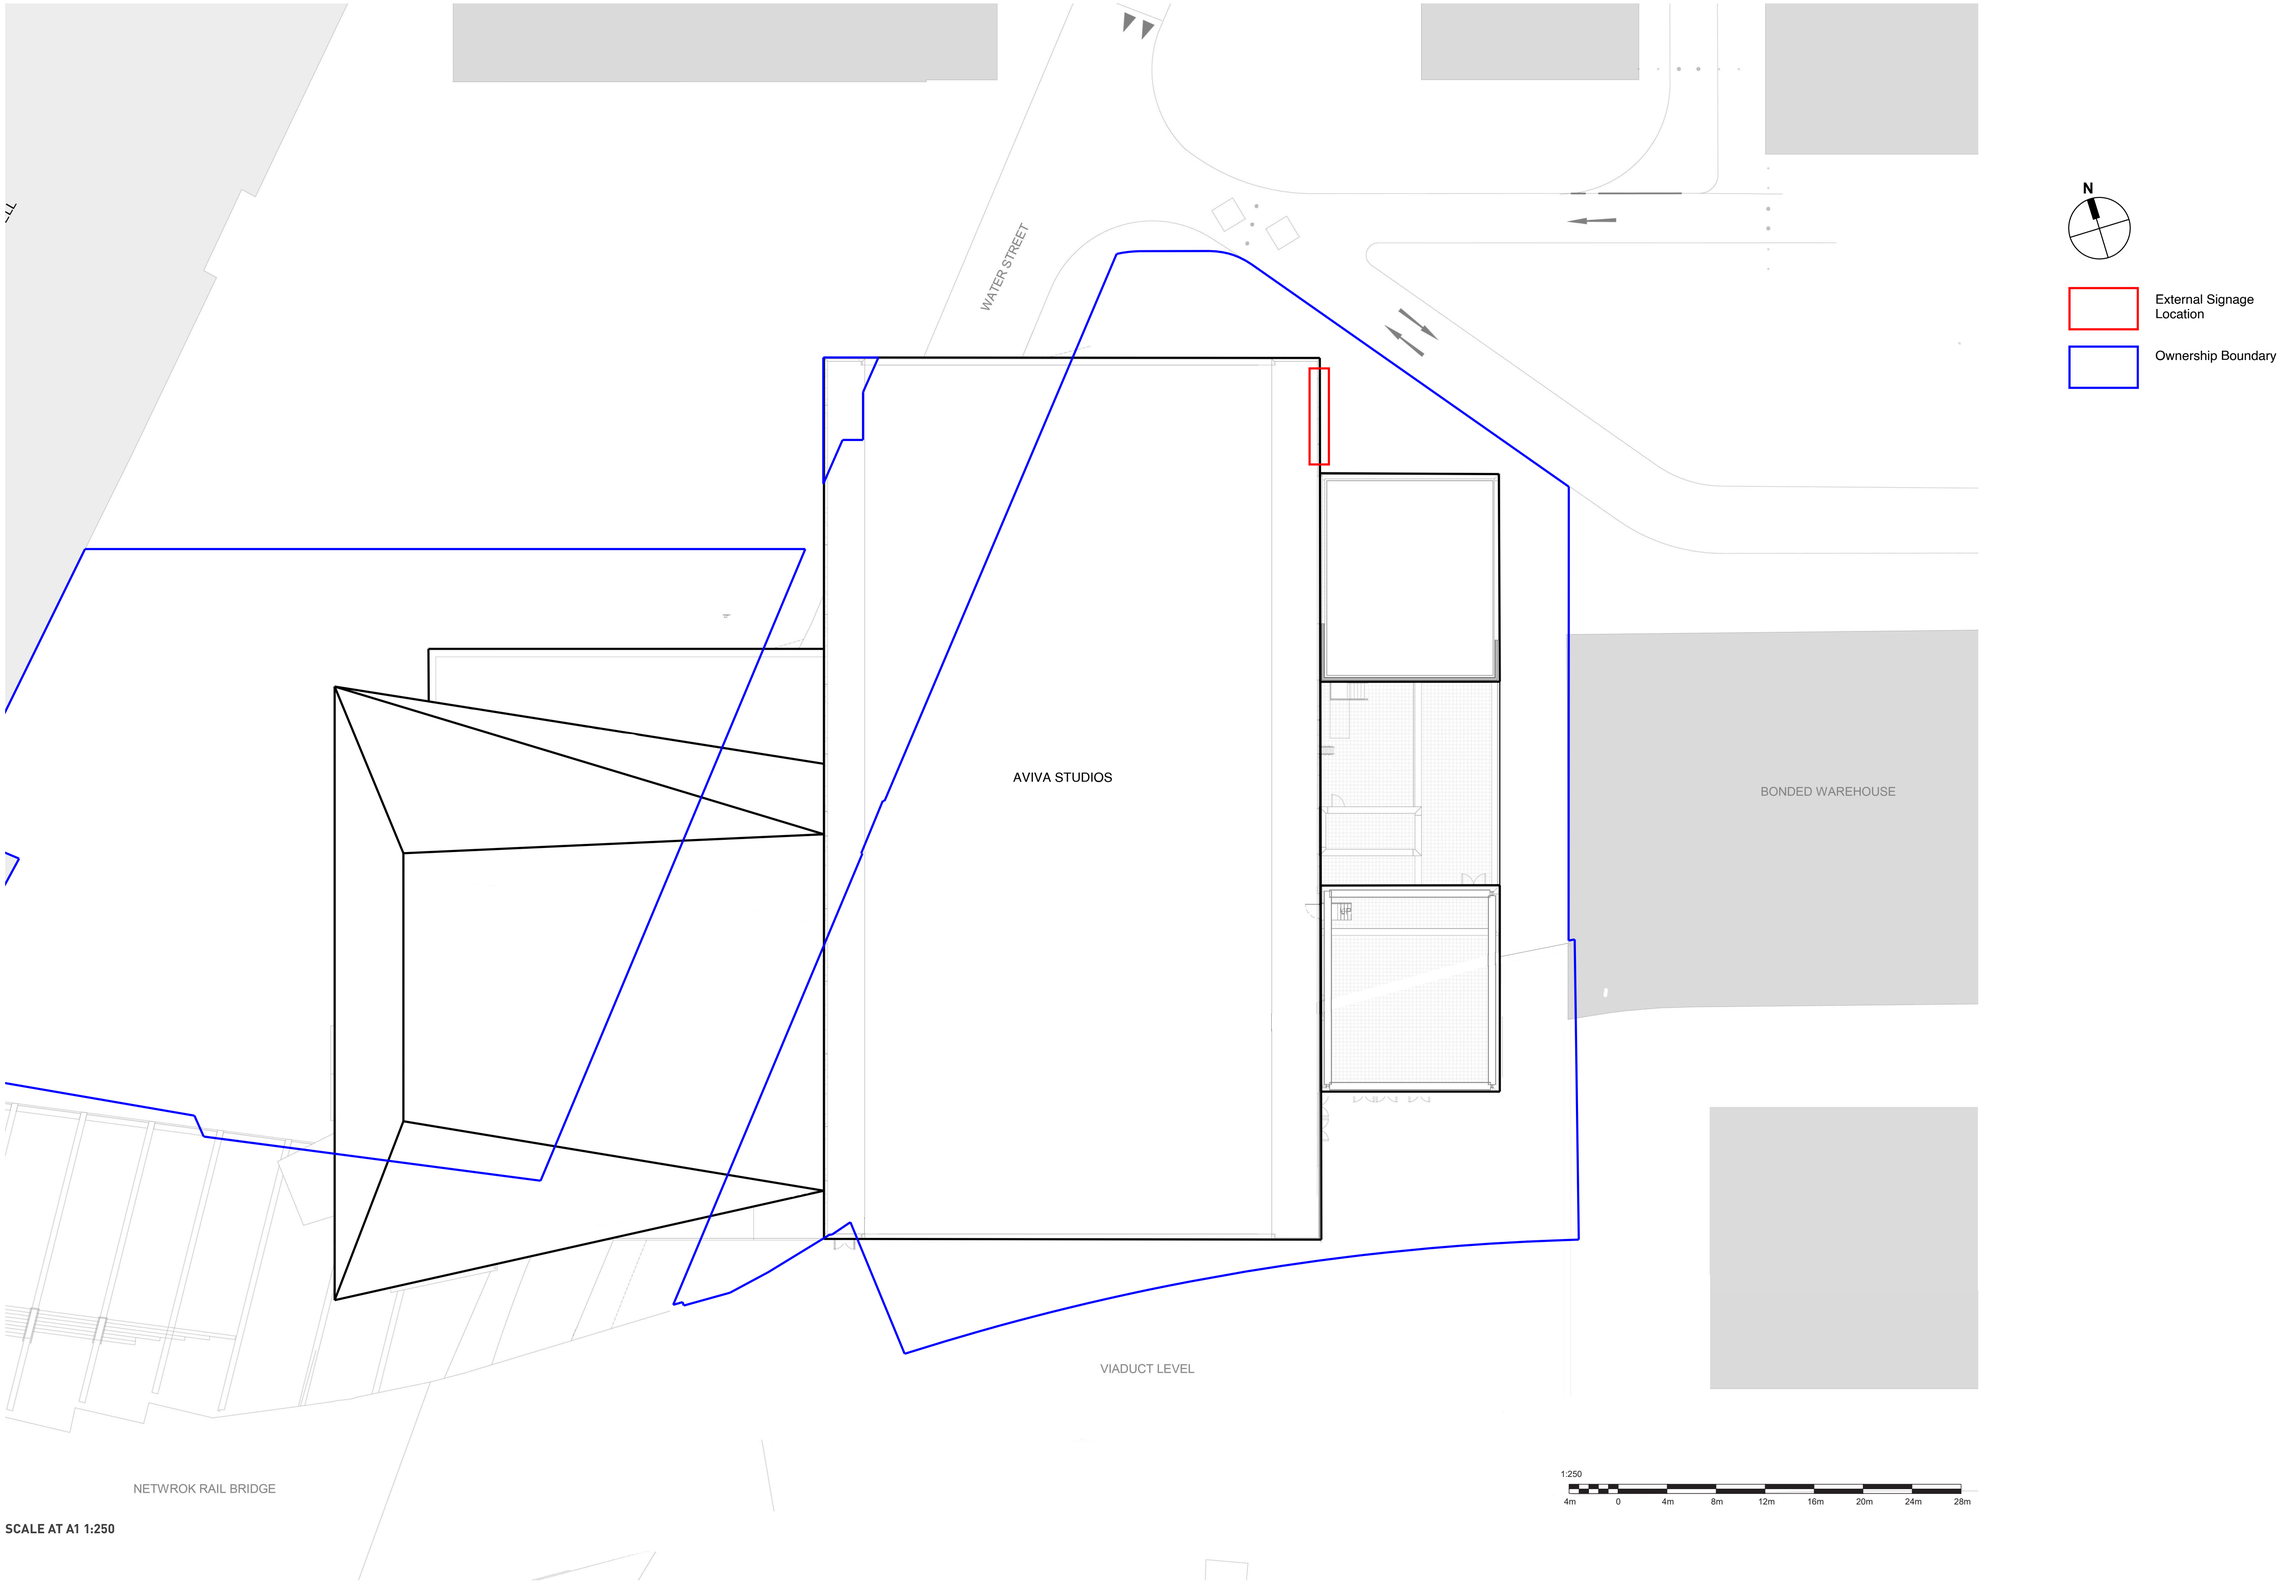

SCALE AT A1 1:250

Notes:

© Ascot Signs Ltd

PLANNING APPLICATION

Drawing No: AVI-12809-ASC-000001
Page Size: A1
Scale: 1:250
Start Date: 28/05/2025
Rev. Date: 28/05/2025
Drawn By: IC
Checked By: DMcC
Client: Factory International
Project: Aviva Studios

ASCOT EST 1934