

CIS Tower,
Miller Street,
Manchester.
M60 0AL.

CIS Tower Refurbishment.

Recording Strategy and Photographic Audit of internal & external features.

APPENDIX 30 – LEVEL 24. INTERNAL.

Planning Permission ref: 126118/FO/2020. Condition 29.

&

LBC ref: 126119/LO/2020. Condition 10.

Prepared by:



Stephen Levrant Heritage Architecture Ltd
Canada House, Suite 1.6
3 Chepstow Street
www.heritagearchitecture.co.uk

Prepared for:

Devonshire (CIS Tower) Ltd.
27 October 2020.

CIS Tower. Appendix 30 - Level 24 Recording Strategy and Photographic Audit of internal features, 2020.

All rights reserved.

Copyright © Stephen Levrant: Heritage Architecture Ltd.

Whilst copyright of this report as a whole is vested in Stephen Levrant: Heritage Architecture Ltd., copyright of individual contributions regarding sections of referenced works belongs to their respective authors, and no part may be reproduced, transmitted, stored in a retrieval system in any form or by any means whether electronic, mechanical, via photocopying, recording or otherwise, without the previous consent of the author.

Stephen Levrant: Heritage Architecture Ltd.

Document production © Stephen Levrant: Heritage Architecture Ltd 2020.

Final Issued: 27 October 2020

Heritage Architecture Ltd is Registered in England, Number 3053944 • VAT GB656883581.

Registered office: 5 Technology Park, Colindeep Lane, Colindale, London NW9 6BX

Correspondence to be addressed to 62 British Grove, London, W4 2NL; or: Suite 1.06, Canada House, Chepstow Street, Manchester M1 5FW

FLOOR LEVEL 24. Typical tower office workspace.**Level 24. Context and general character.**

- i) Floor level 24 (photographed on 16 September 2020) contains a number of executive meeting and boardrooms.
- ii) The 24th Floor was significantly refurbished and altered in 1980's to change the dining areas and executive meeting spaces into flexible meeting accommodation. However, the floor retained its higher status area and the kitchen and dining areas were overhauled.
- iii) The floor was altered to accommodate predominantly meeting spaces
- iv) The wall and doors were originally of cherry veneer, which have been retained in some areas but many were removed during the 1980's refurbishment.
- v) The furnishings, partitions, equipment, ceilings, lighting and furniture are of high quality but predominantly non-original.
- vi) The lift lobby retains original doors, although with upgraded fire-protection, but the lift cars are an early 21st replacement.
- vii) Refer to the below plan for the location and direction of views.



24-01 View of the lift lobby with cherry veneer panelling.



24-02 Close up view of cherry panelling to lift lobby.



24-03 View of double doors between the lift lobby and foyer.



24-04 View east in foyer



24-05 View north in ante-chamber outside the committee / board room.



24-06 Original leaded and painted glass panel gifted from a co-operative in Switzerland.



24-07 View of built in glass cabinet to partition.



24-08 View north in committee / board room.



24-09 View south in committee / board room.



24-10 View of high quality timber panelling and doors (non-original).



24-11 View south in ante-chamber outside the committee / board room.



24-12 View within office with partition covered with white panelling.



24-13 View west in meeting room.



24-14 View east in meeting room.



24-15 View south along corridor between kitchen and dining rooms.



24-16 Looking north in the northernmost dining space out towards Miller Street.



24-17 Looking south through the dining spaces with folding partitions.



24-18 View of servery and cupboard in central dining space.



24-19 View of servery and cupboard in southern dining space.



24-20 View north along corridor between dining spaces and kitchen.



24-21 View within western stairwell.



24-22 View within female WC and shower.



24-23 View south to cloak store and beyond towards the service tower.



24-24 View west in service tower with riser cabinets.



24-25 View within eastern stairwell.



24-26 View of male WC.



24-27 View of male shower room.


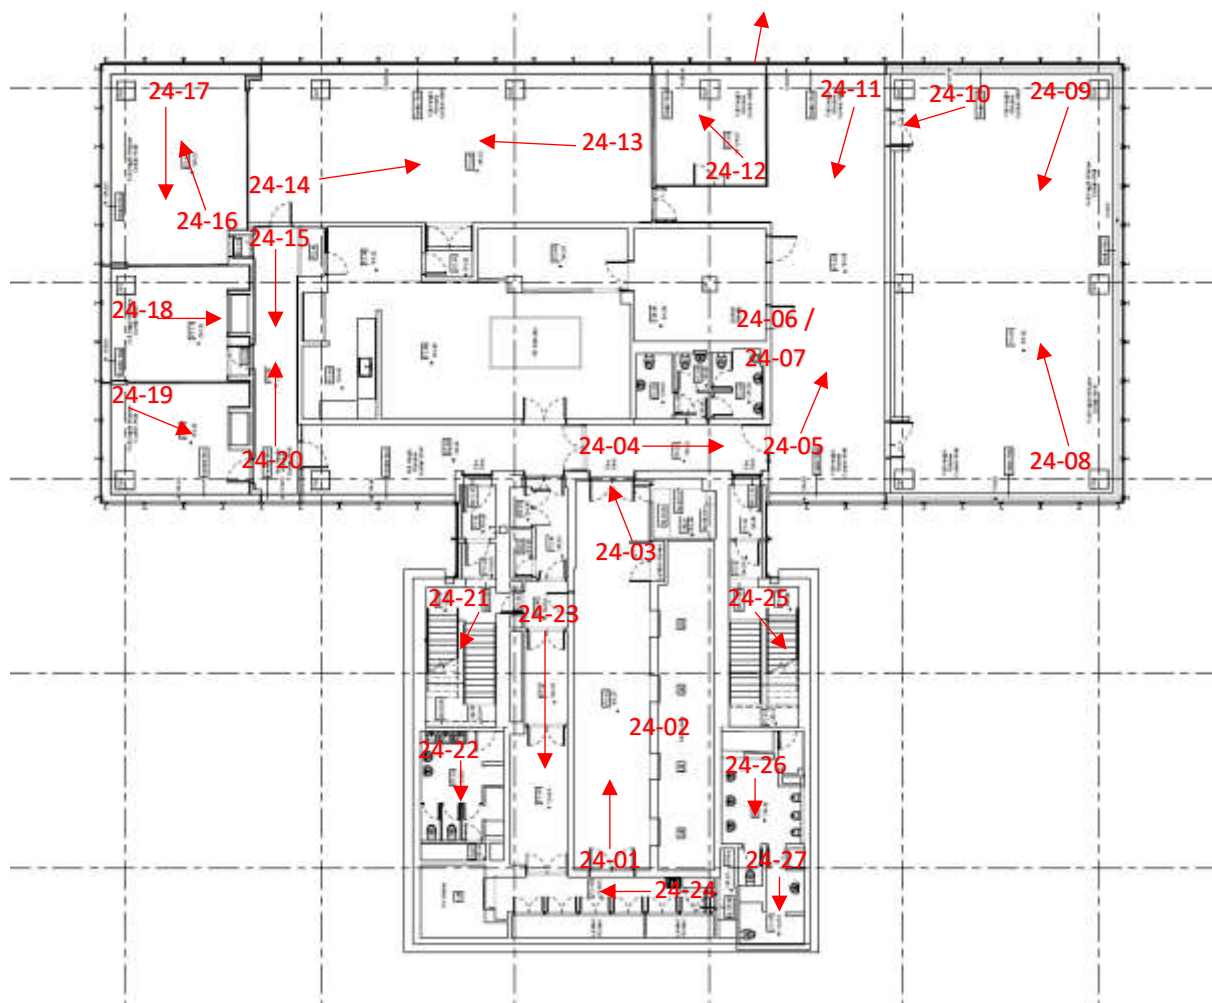


Figure 1. Location and direction of **Level 20**. Extract from Hollis drg.no.:79048-HLS-00-ZZ-24-M3-G-10800

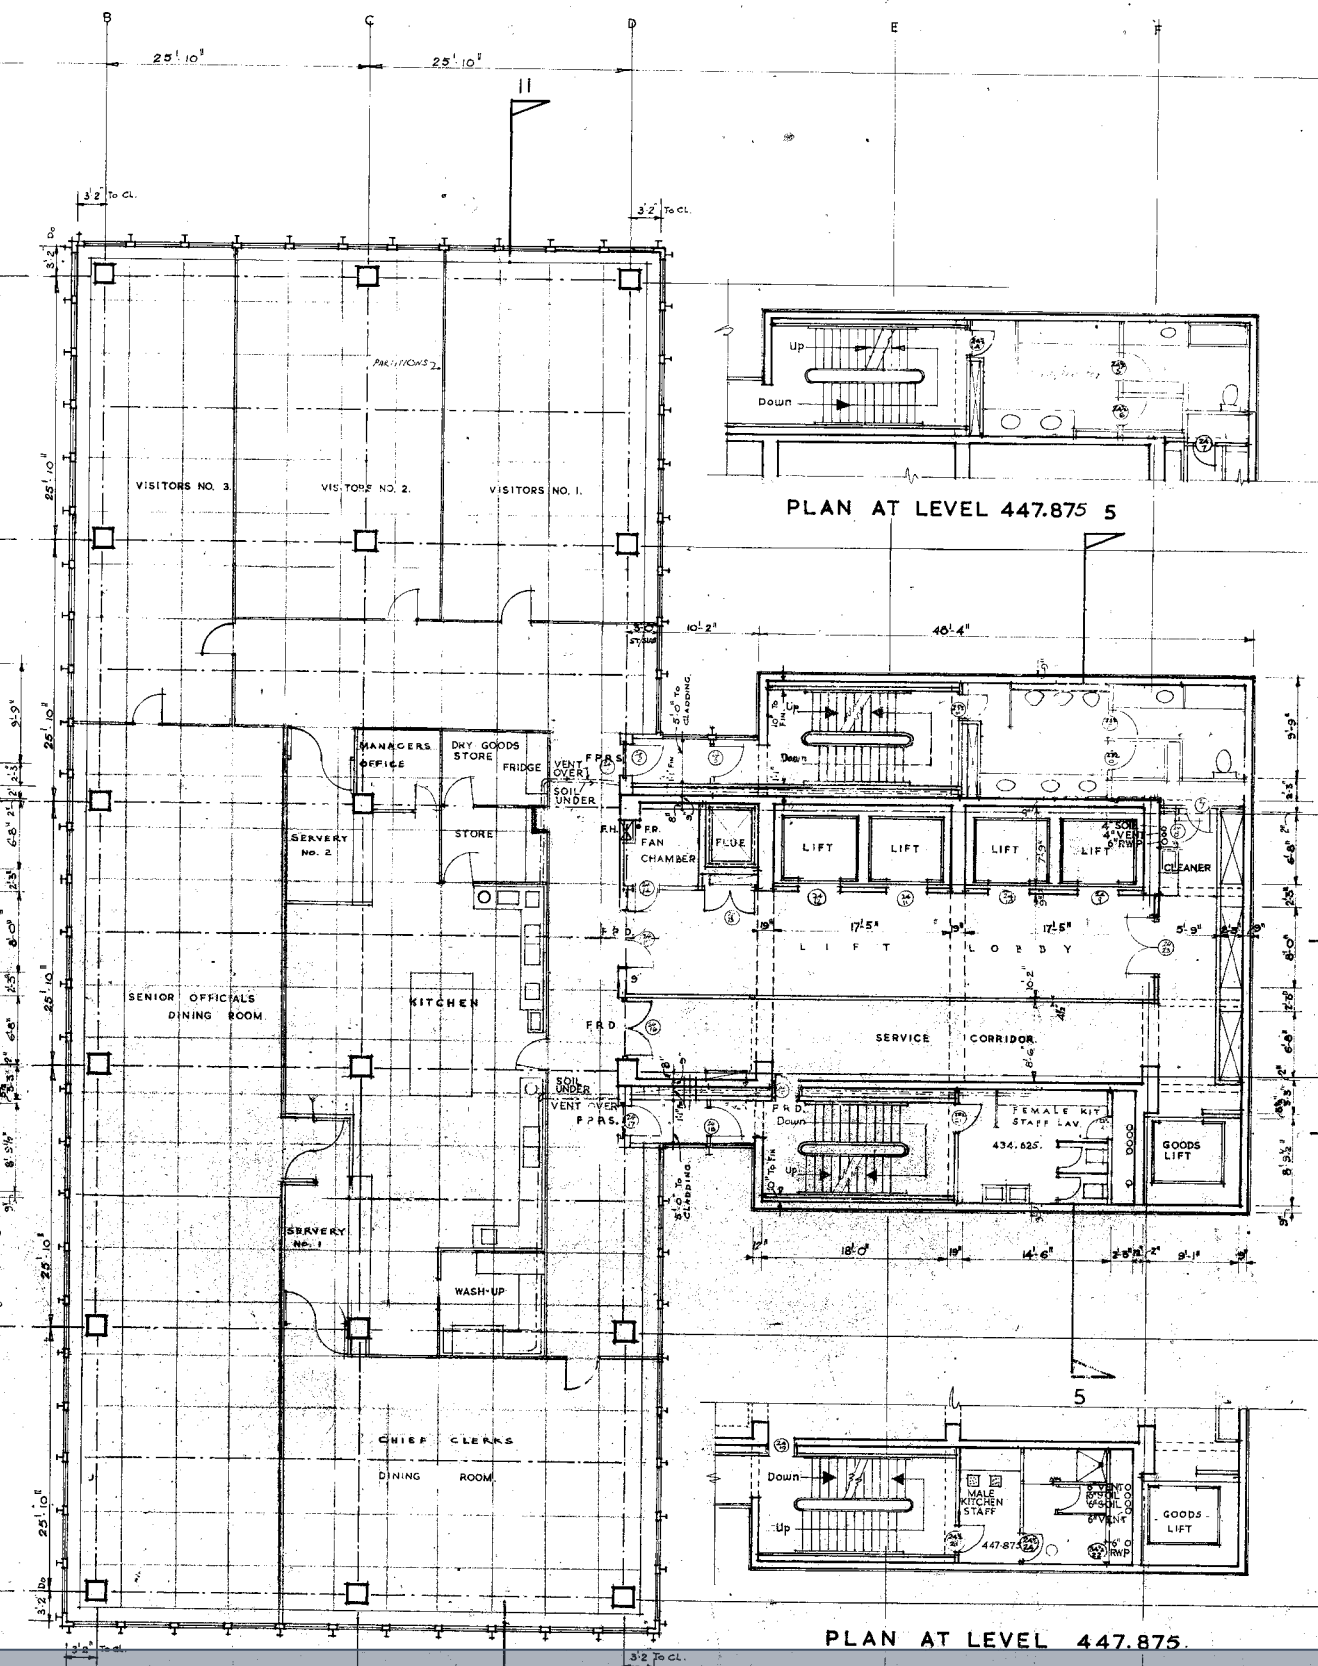

PLAN AT LEVEL 447.875.

Stephen Levrant Heritage Architecture Ltd
CONSERVATION ARCHITECTS & HERITAGE CONSULTANTS

London. 62 British Grove, Chiswick, 0208 748 5501 (Tel)
Manchester. Canada House, 3 Chepstow Street, M1 5FW 0161 247 8335 (Tel)

PLAN AT LEVEL 440.75 24"

PROPOSED OFFICE
C.I.S. &
MANCH

C.I.S. BL

22 PLANS AT LEVEL
23 416.25 428.25

Scale: 1/8" = 1'-0"

Date:

Drawing Number:

A. 39

Architect
G.S. Hay
CWS Architects Dept
In assoc.