

WINDOWS



ALUFOLD - ALUMINIUM  
WINDOWS RAL 7016

STONE CLADDING



TYPE -BBS PORTLAND  
STONE - TO MATCH EXISTING

STONE PLINTH



TYPE -PRATA DUPLA GRANITE  
TO MATCH EXISTING

ZINC CLADDING



TYPE -VM ZINC STANDING SEAM  
CLADDING

METALIC GRID




POWDER COATED ALUMINIUM  
GRILLE - RAL 7016


BALUSTRADE



JAER - FRAME-LESS GLASS  
BALUSTRADE SYSTEM

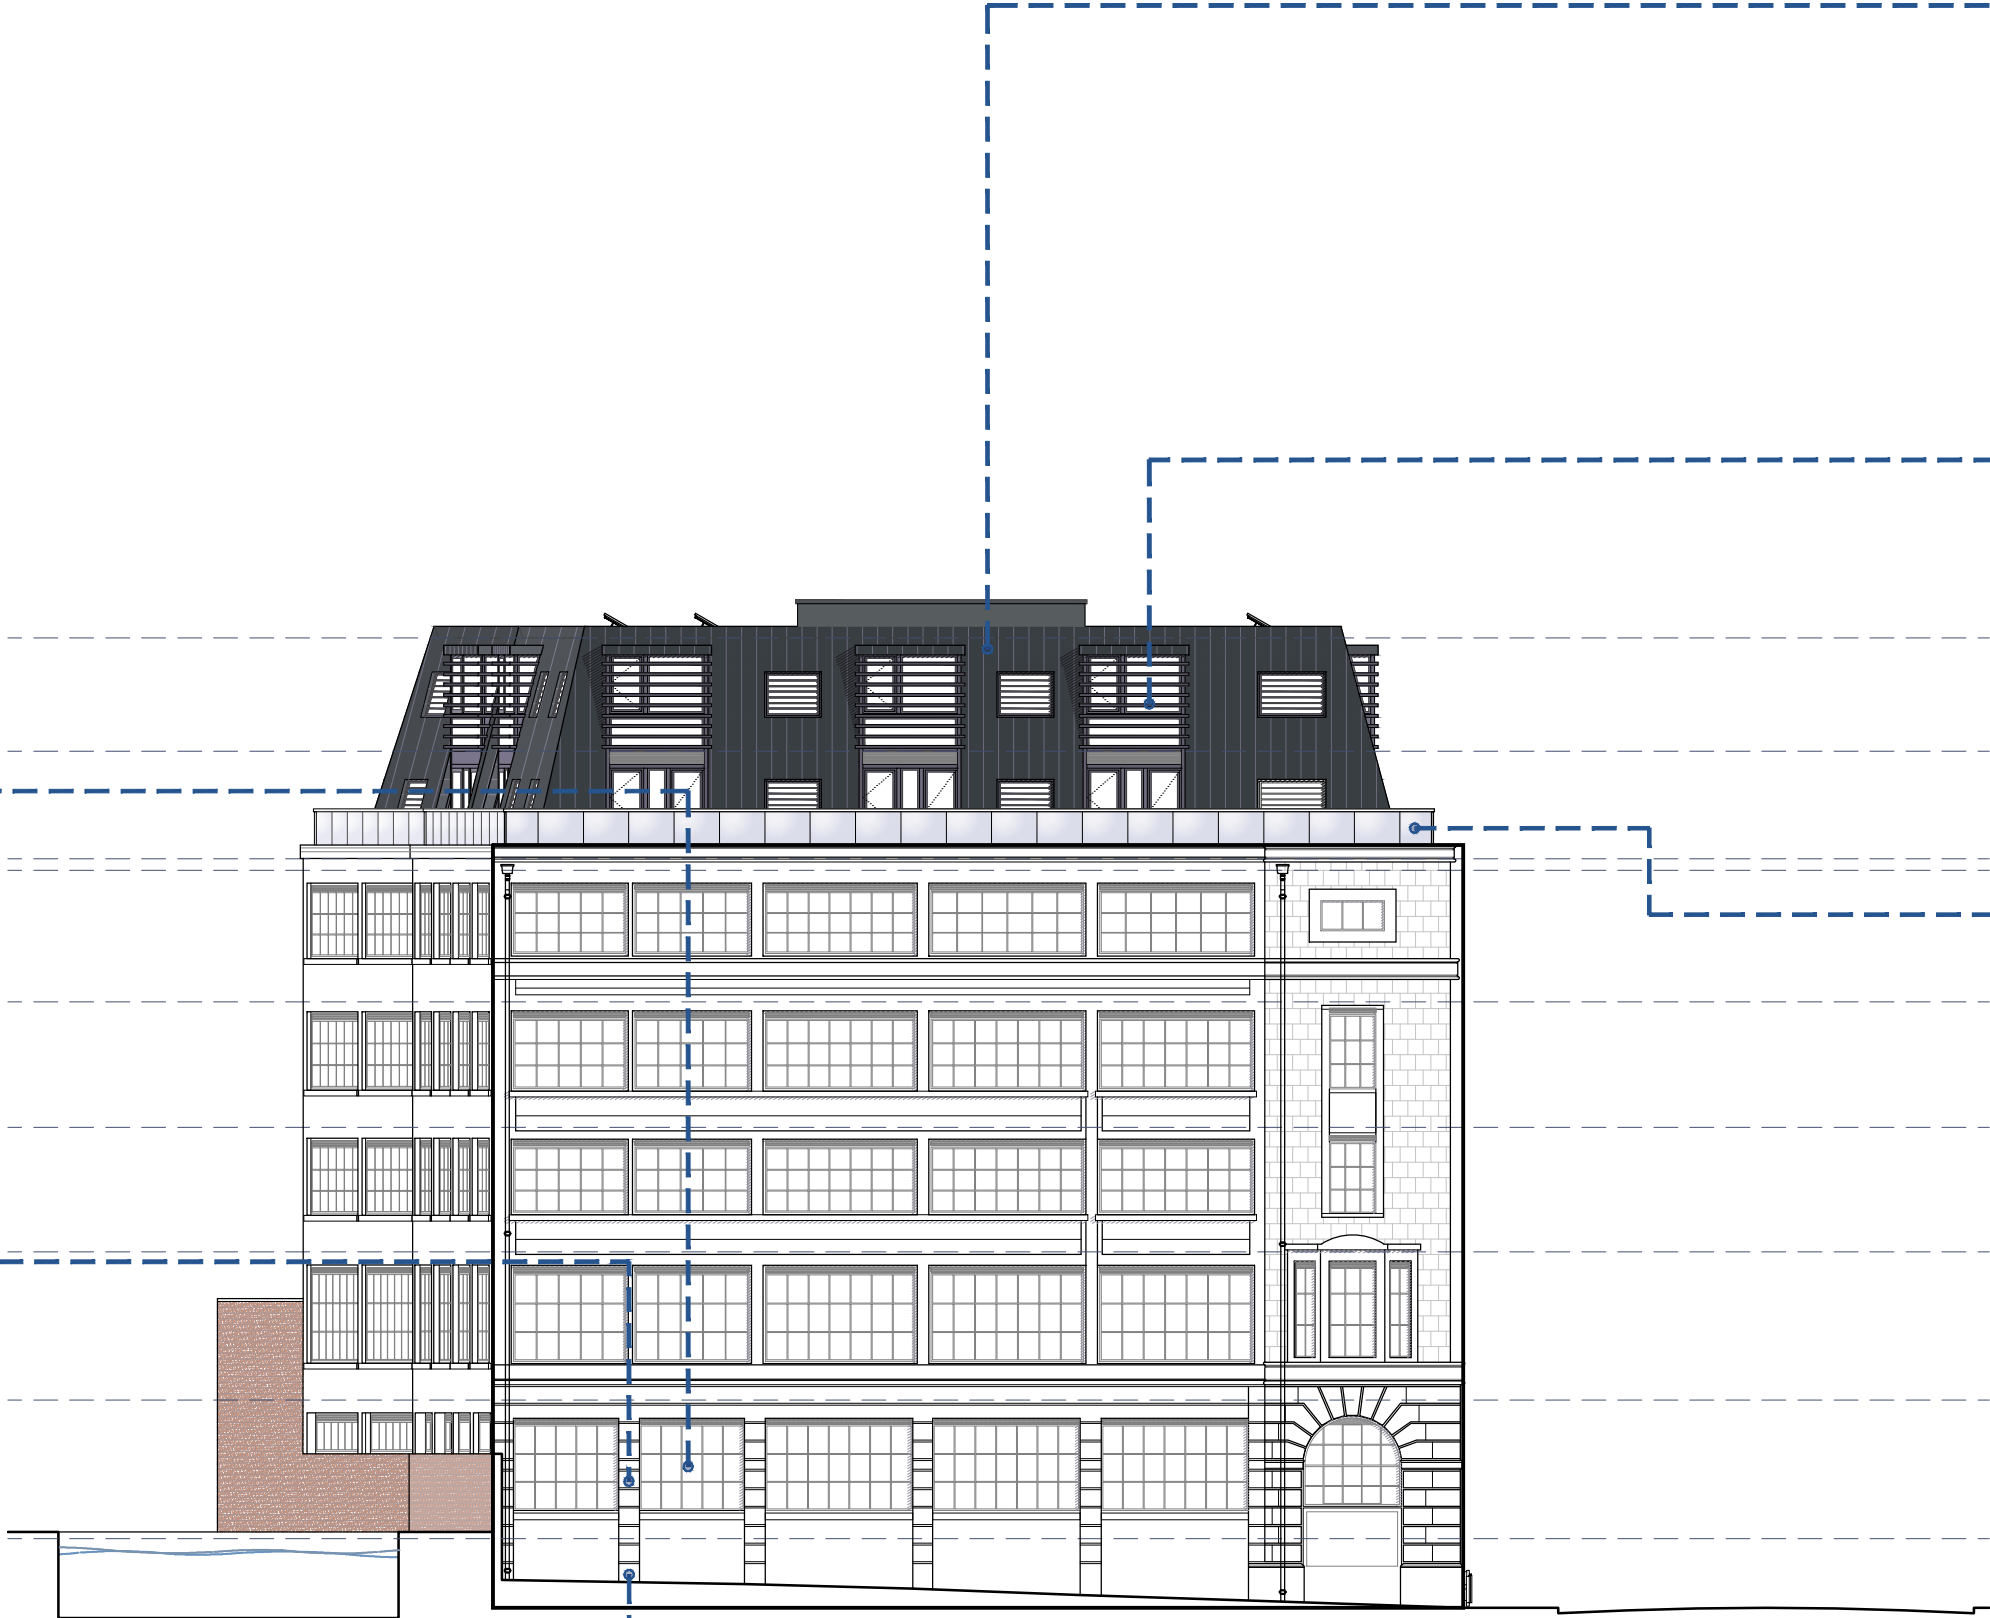

WEST SIDE ELEVATION

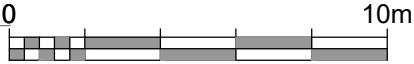

SCALE 1:200

|     |             |    |          |   |                                                                       |       |           |                   |
|-----|-------------|----|----------|---|-----------------------------------------------------------------------|-------|-----------|-------------------|
|     |             |    |          | <b>HOWARD &amp; SEDDON A.R.I.B.A.</b><br><br>CHARTERED ARCHITECTS,<br>64 WASHWAY ROAD,<br>SALE, CHESHIRE. M33 7RE.<br>TEL No 0161-973 8296<br>FAX No 0161-962 3485<br>e-mail : admin@howardandseddon.co.uk | PROJECT                                                               | TITLE | DRAWN     | DRG No.           |
|     |             |    |          |   | BARCLAY HOUSE,<br><br>35 WHITWORTH STREET WEST,<br>M1 5NG, MANCHESTER |       | S.M       | 12,982<br><br>D-2 |
|     |             |    |          |   |                                                                       |       | DATE      |                   |
|     |             |    |          |   |                                                                       |       | 15.05.25  |                   |
| A   | FIRST ISSUE | SM | 15.05.25 |   | CLIENT                                                                | SCALE | AMENDMENT |                   |
| REV | DESCRIPTION | BY | DATE     |   | 1:200 (A3)                                                            | A     |           |                   |